






PROPOSED FRONT ELEVATION
NO CHANGE

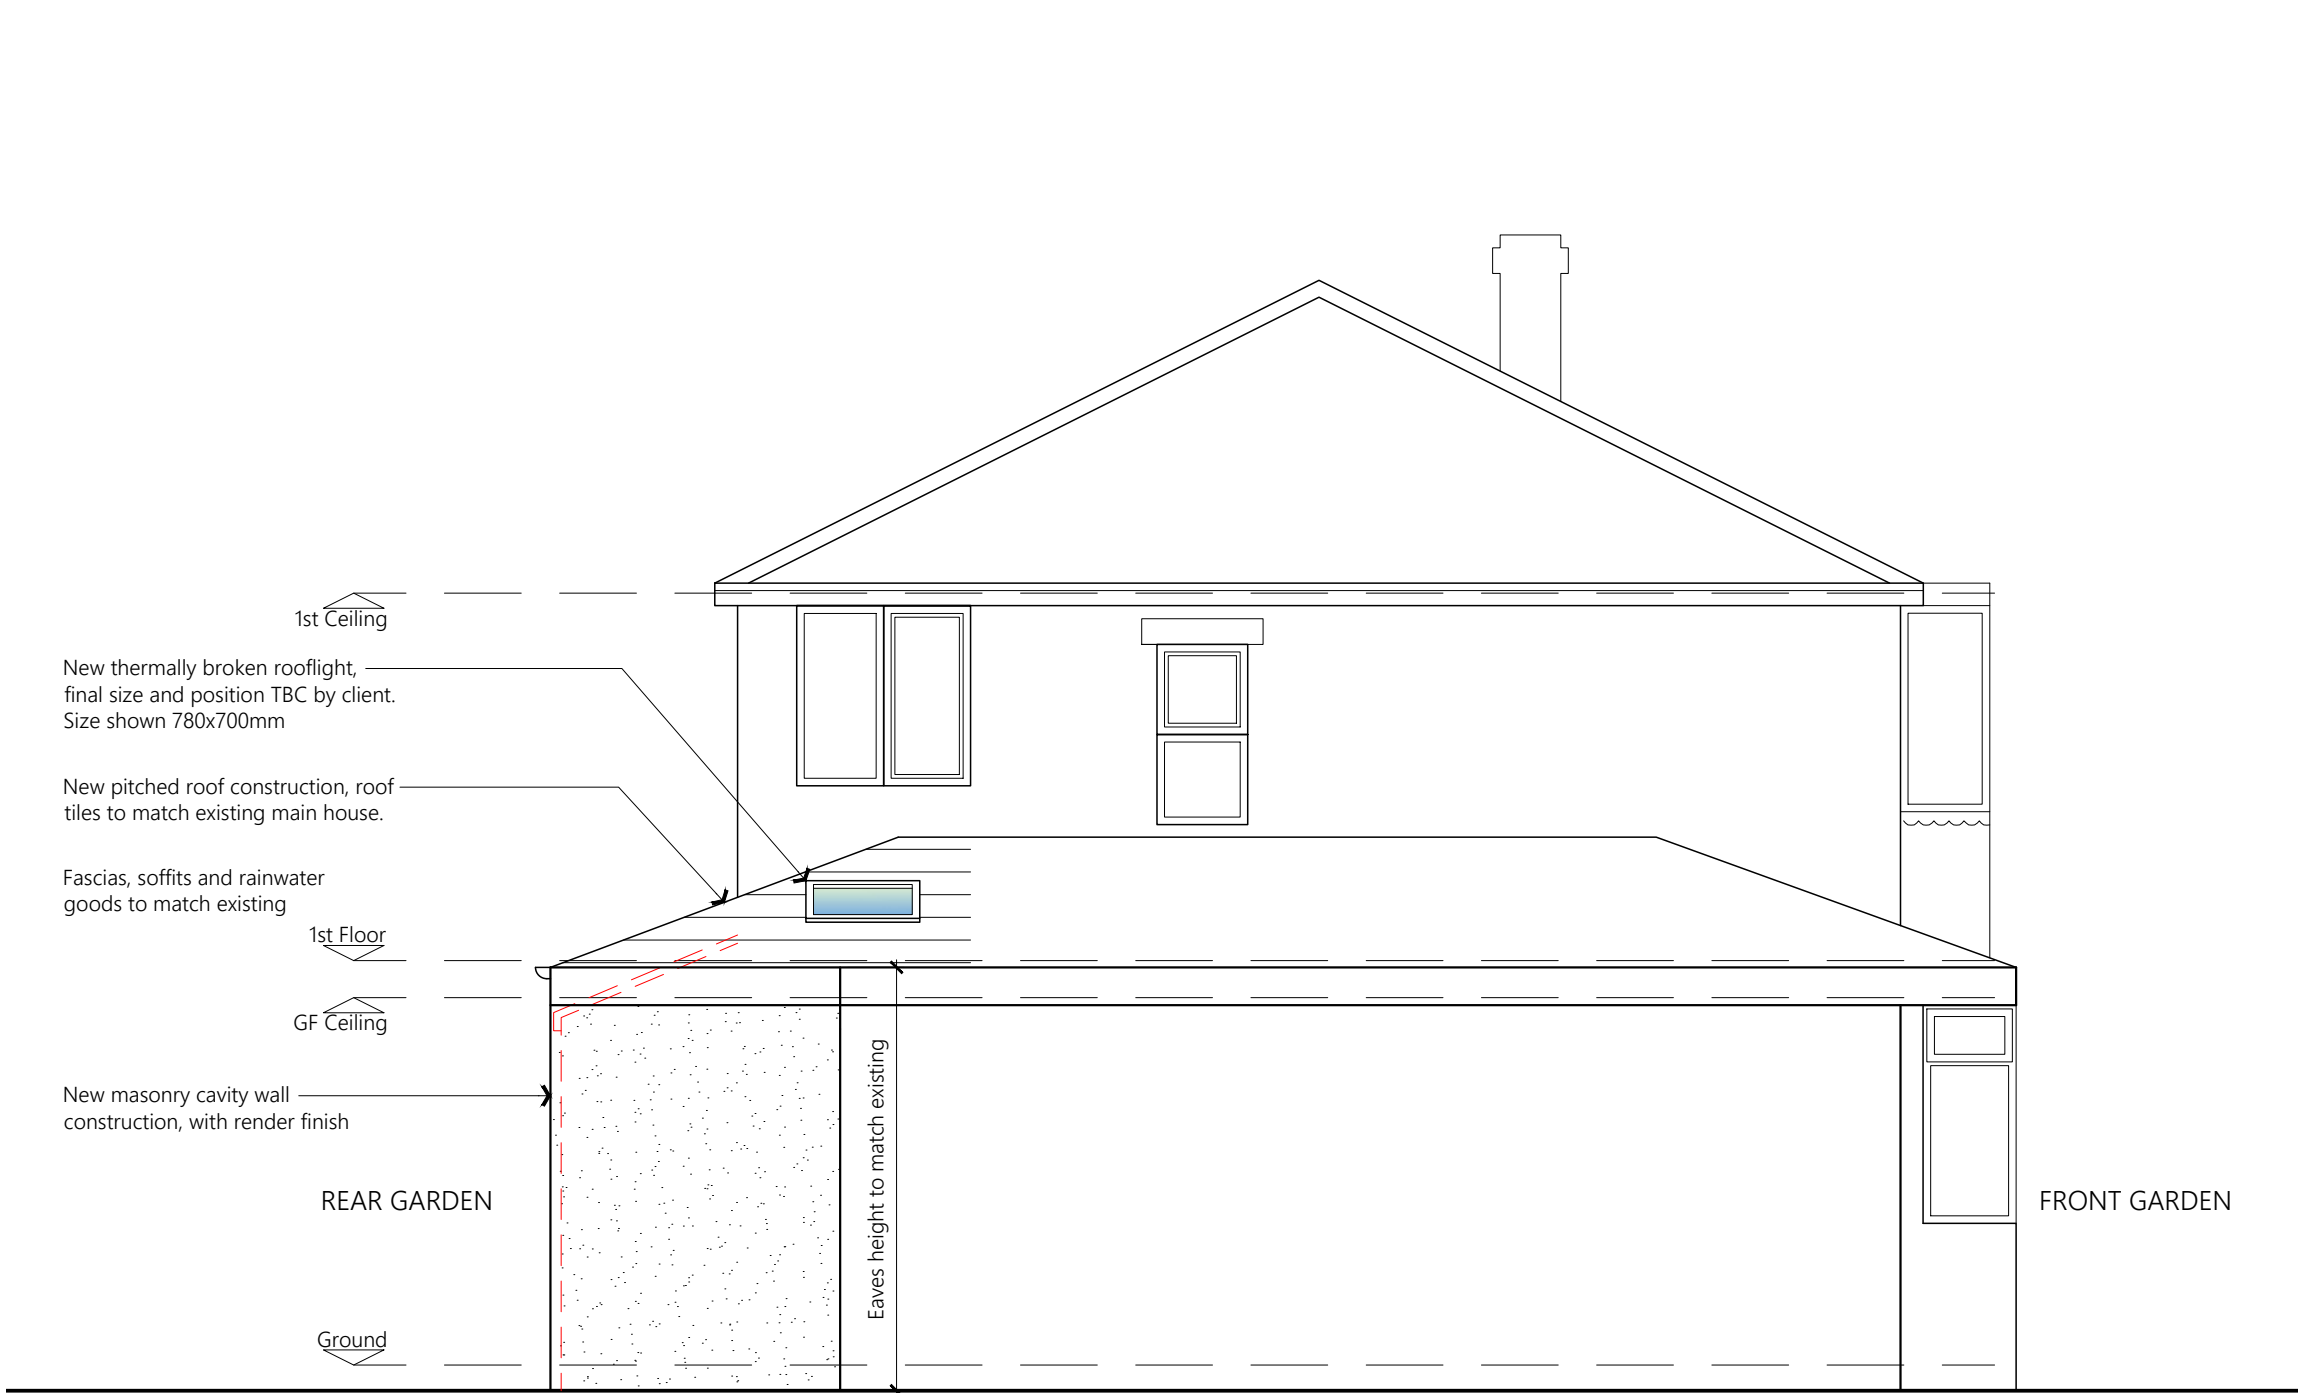


PROPOSED SIDE ELEVATION

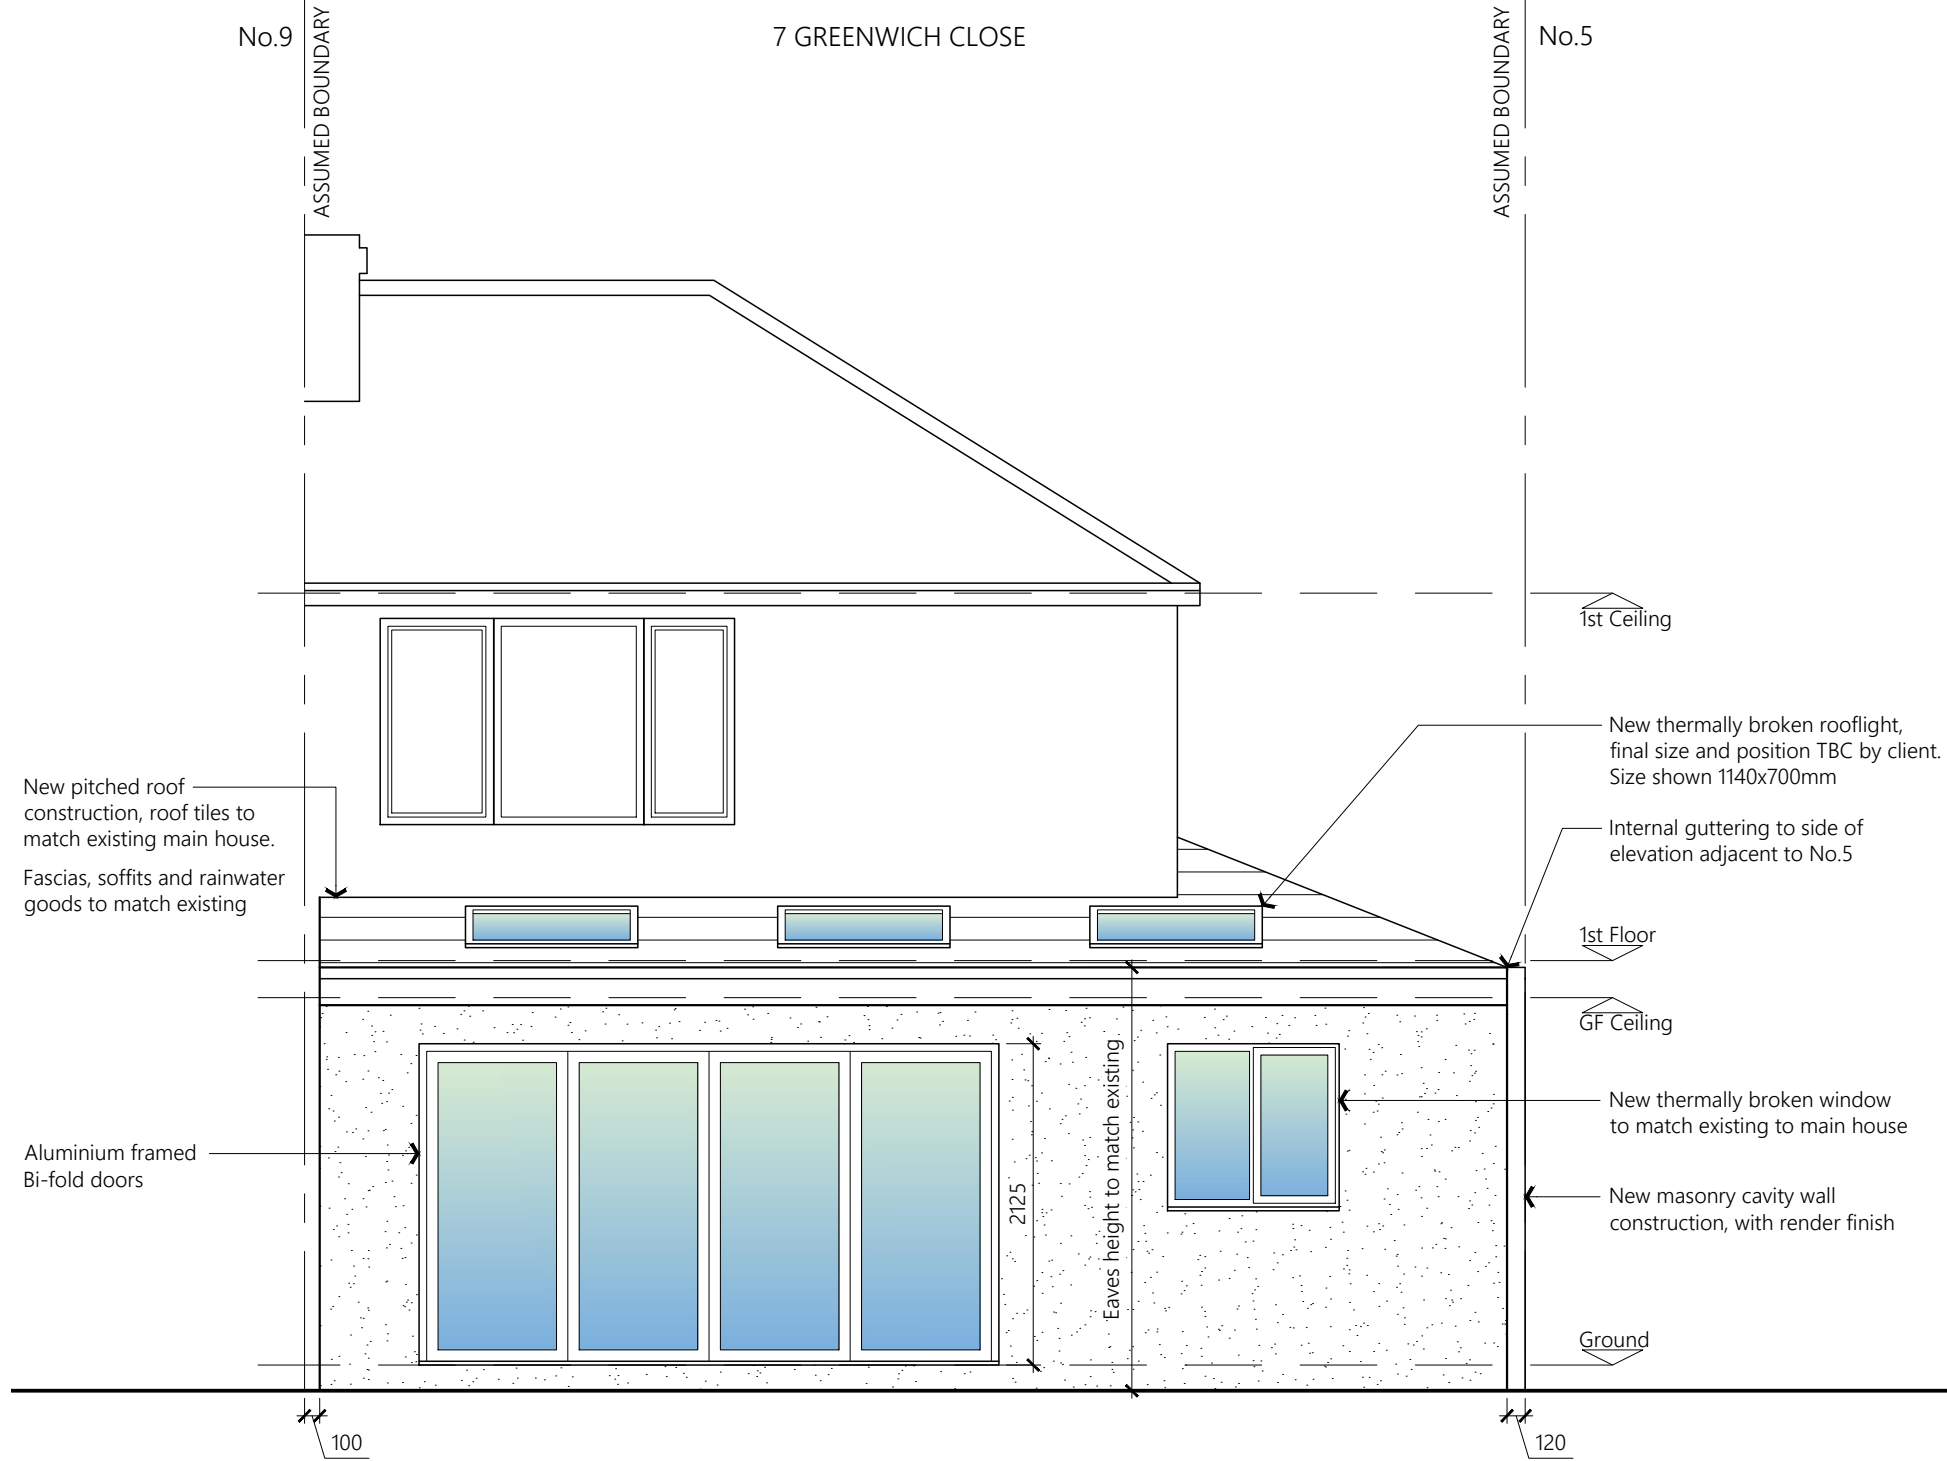


PROPOSED REAR ELEVATION

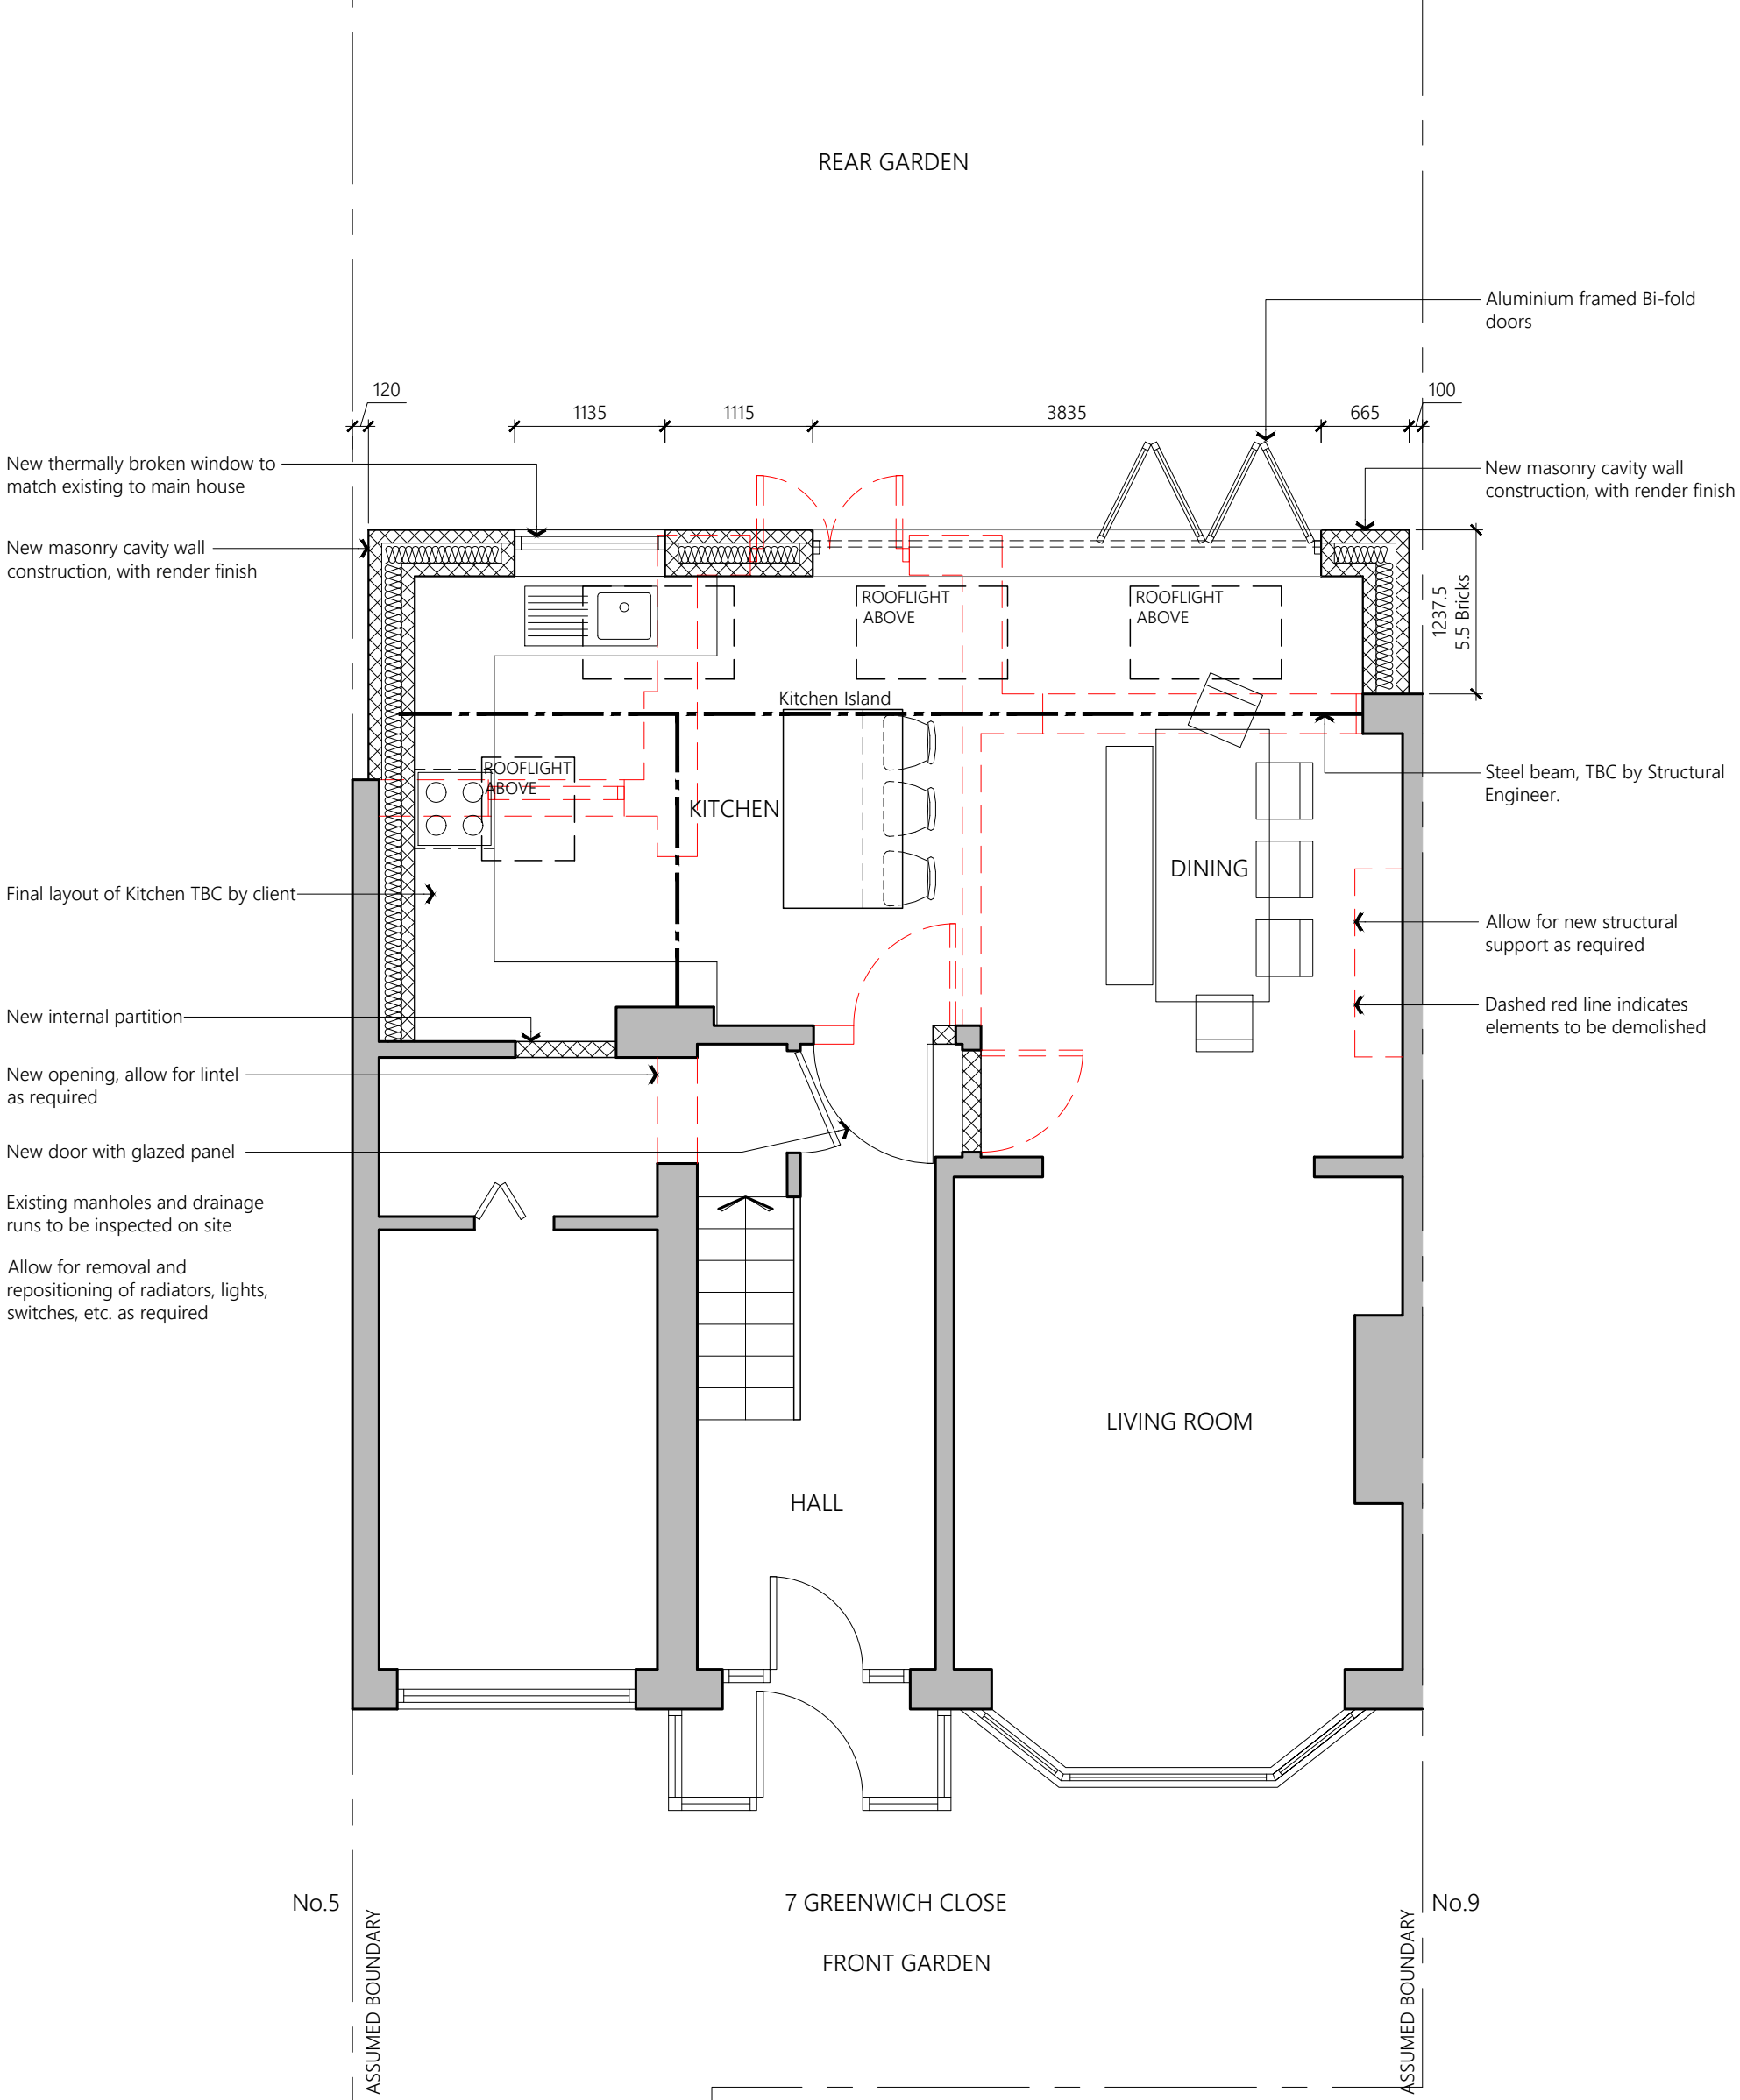


PROPOSED GROUND FLOOR PLAN

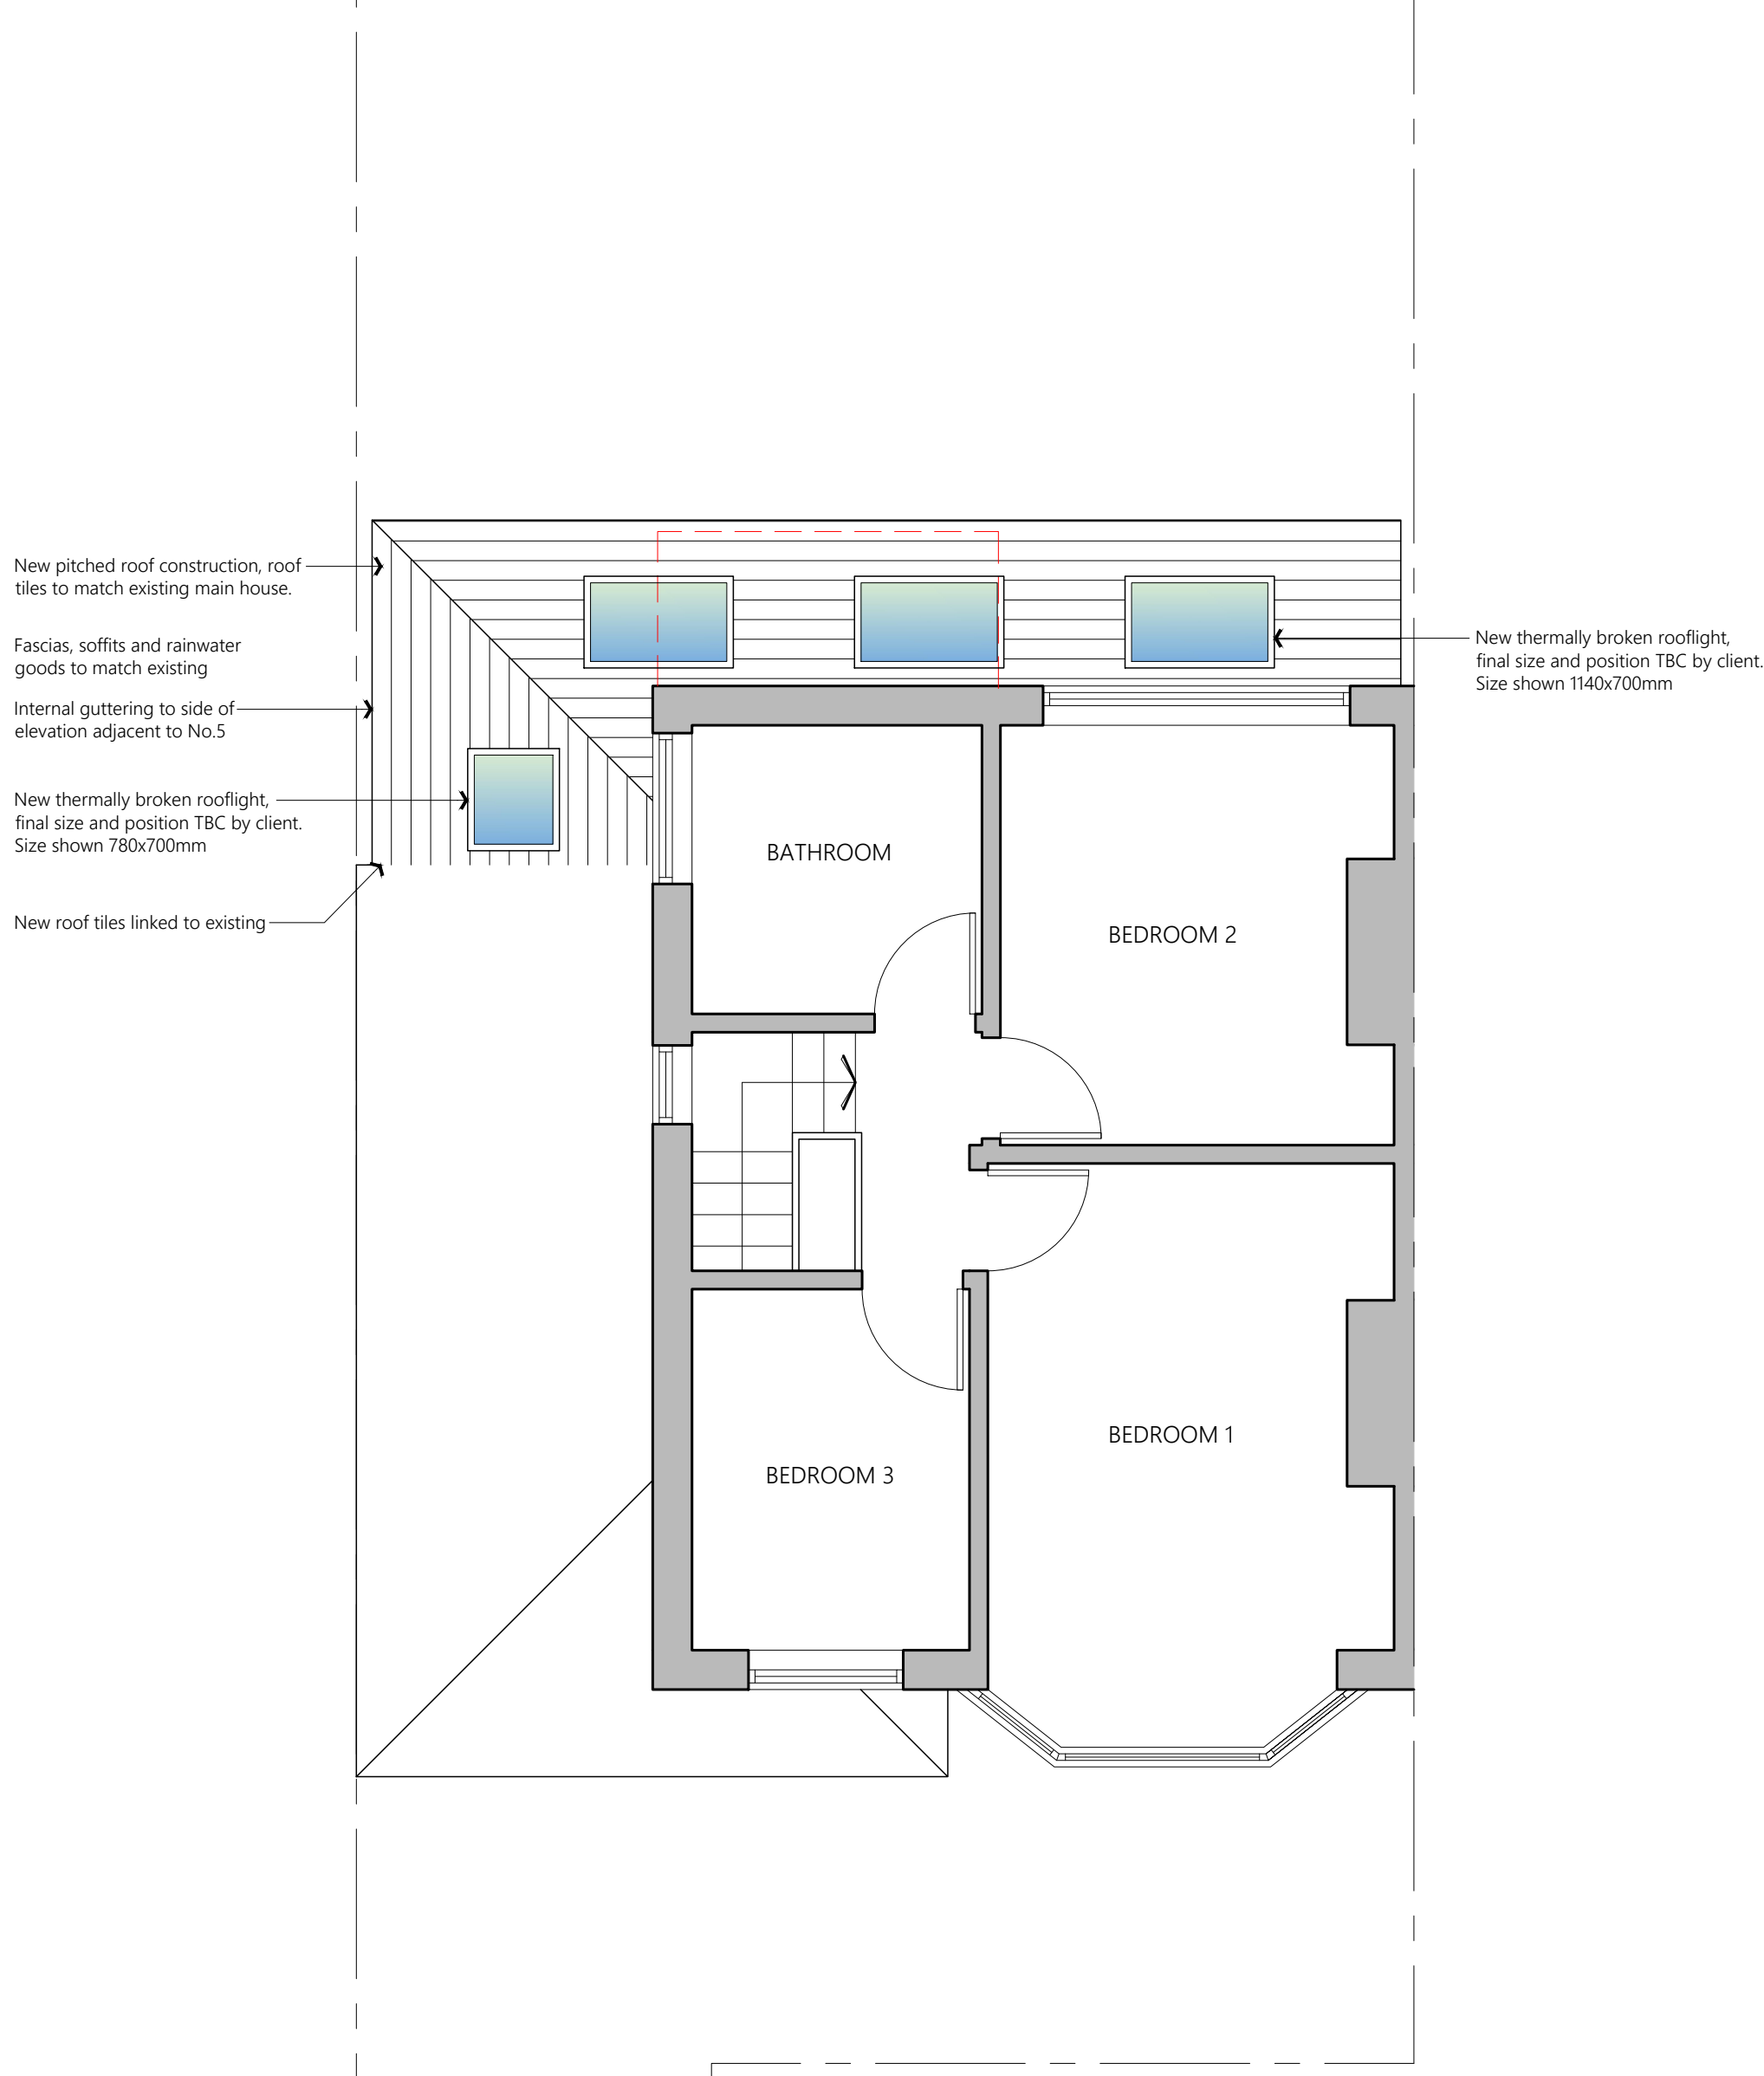

PROPOSED FIRST FLOOR PLAN

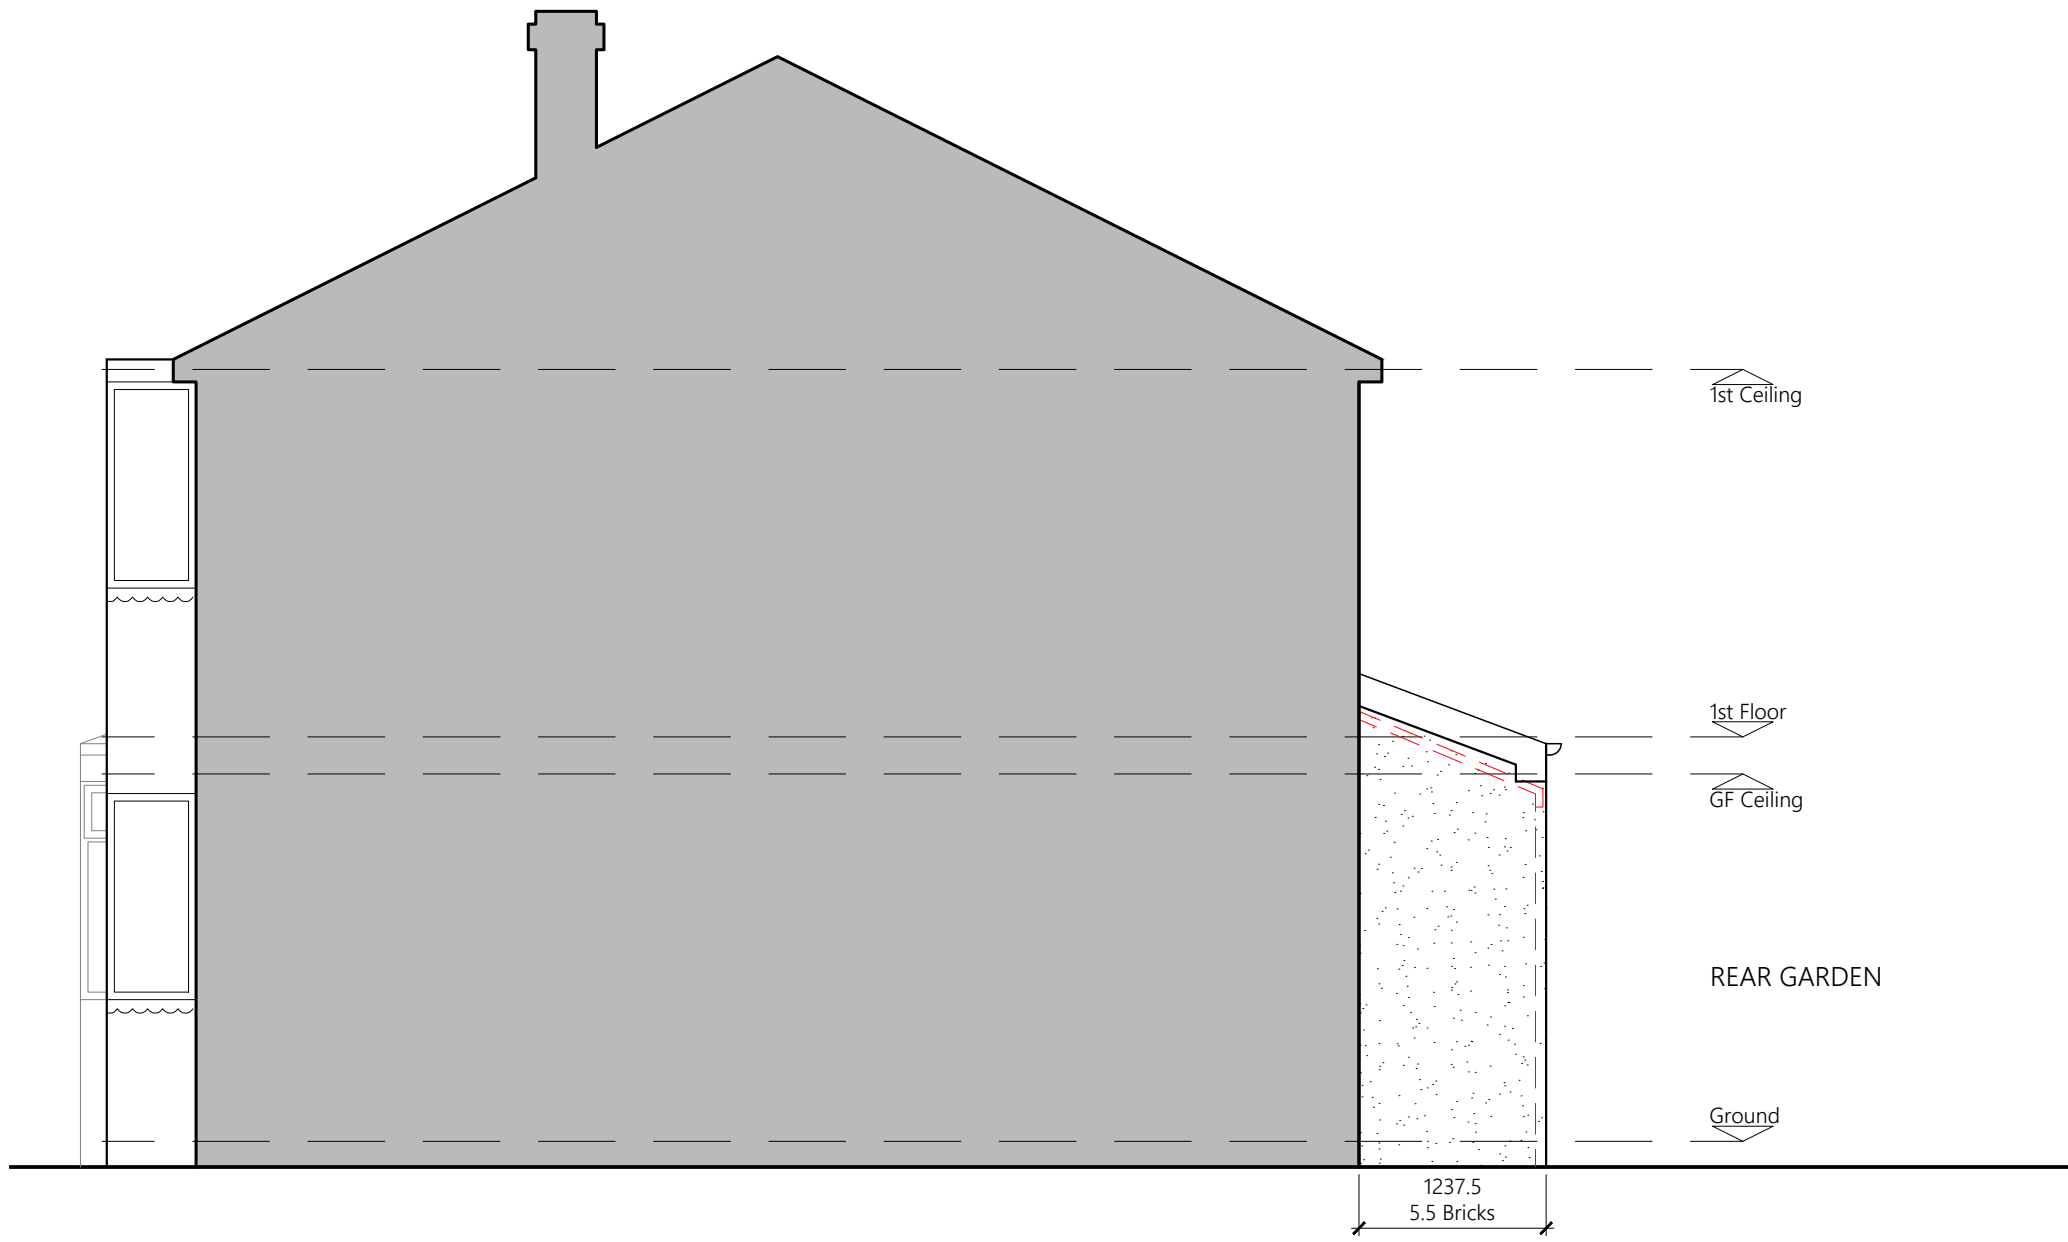

PROPOSED SIDE ELEVATION

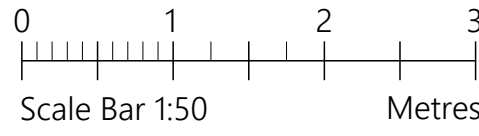

PROJECT	7 Greenwich Close Manchester M40 1NH		
CLIENT	A Payne		
STATUS	Information		
DRAWING	Proposed Plans & Elevations		
DWG No.	2319-03	REV	B
SCALE	1:50@A1	DATE	June '23
AGB CAD SERVICES		website: www.agbcad.co.uk email: info@agbcad.co.uk telephone: 07912 090 125 DO NOT SCALE FROM THIS DRAWING	