


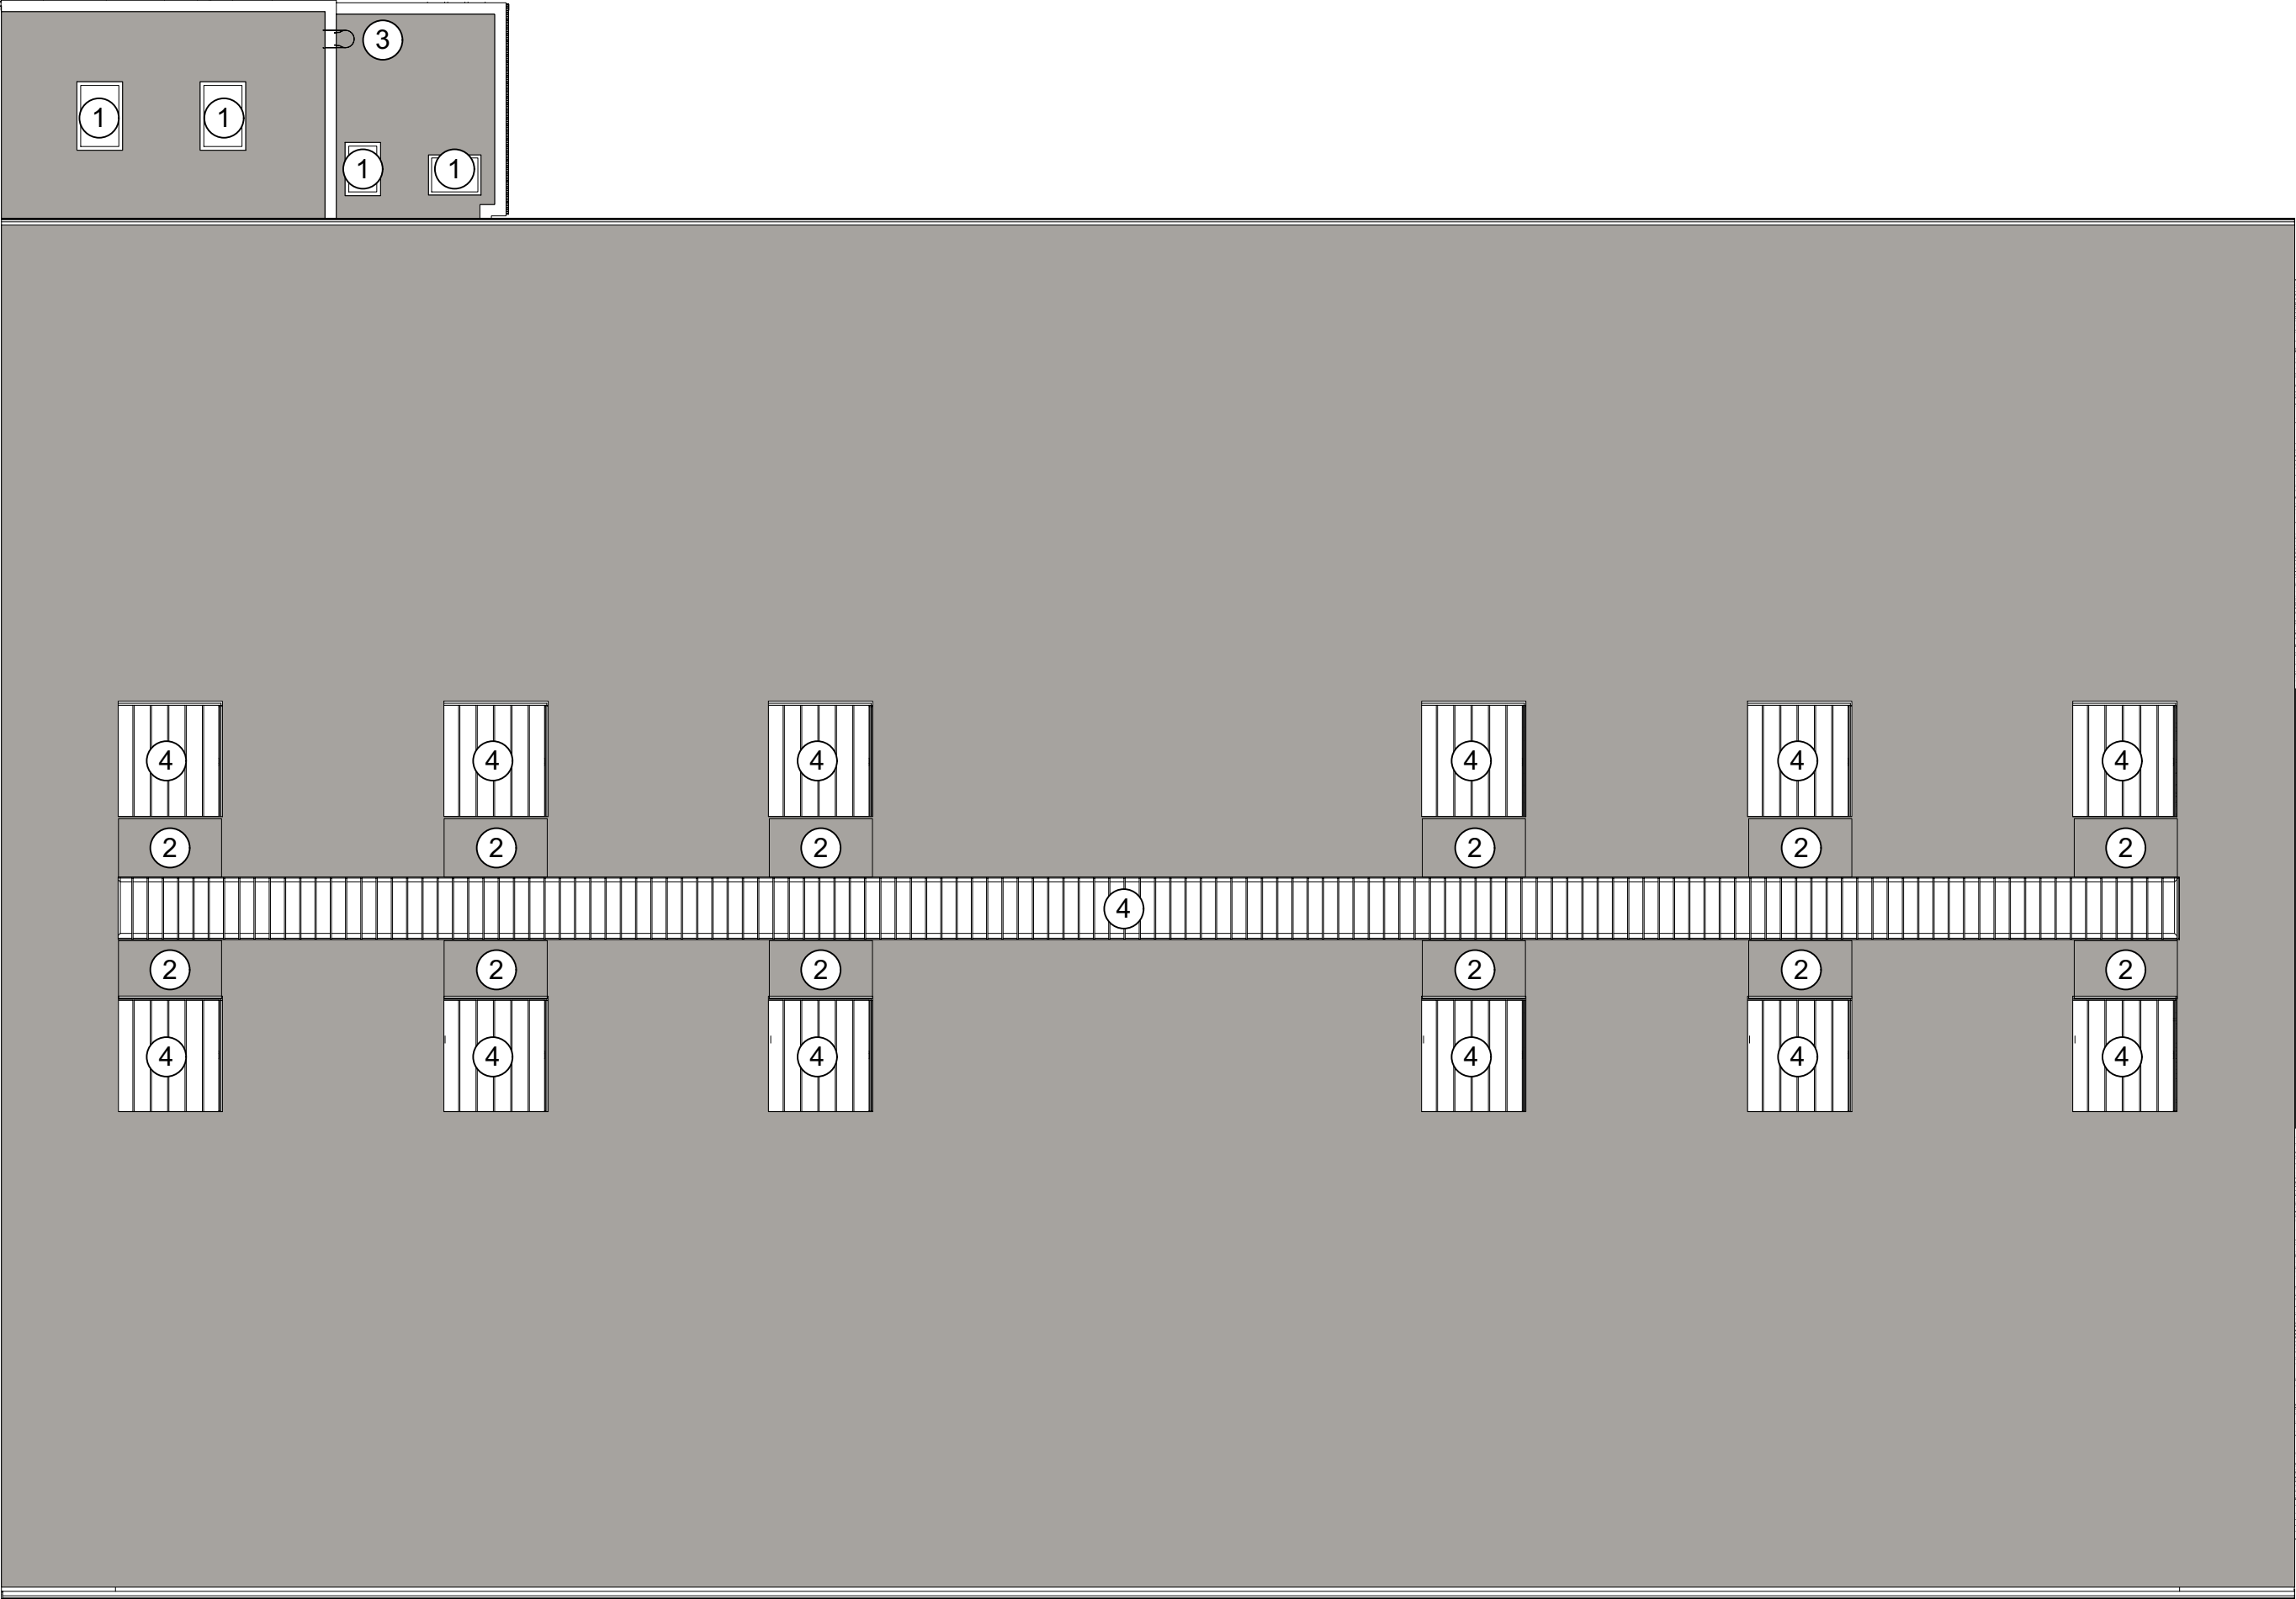


1

Existing Roof Plan


Scale: 1:250



COPYRIGHT OF ATELIER MB LTD
DO NOT SCALE FROM THIS DRAWING
DIMENSIONS TO BE CHECKED ON SITE

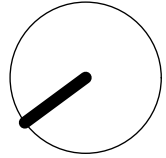

Key Plan

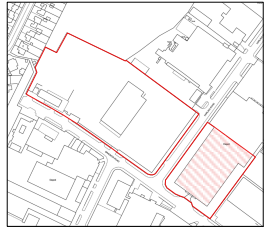

Scale 1:10 000

Key

- 1 Existing rooflight opening
- 2 Original rooflight opening infilled
- 3 Condemned access ladder
- 4 Original rooflights previously replaced with Patent Glazing

Rev	Note	DRN	CHK
-----	------	-----	-----

Wythenshawe Bus Garage and Car Park

Existing Bus Garage Roof Plan

scheme	1950
dwg no.	E(120)
revision	
scale	1:250 @ A3
date first drawn	Aug 22
drawn	PL

SK sketch E existing P proposed T tender C construction FI final issue

www.ateliermb.co.uk
t 0161 236 0051
e architect@ateliermb.co.uk