




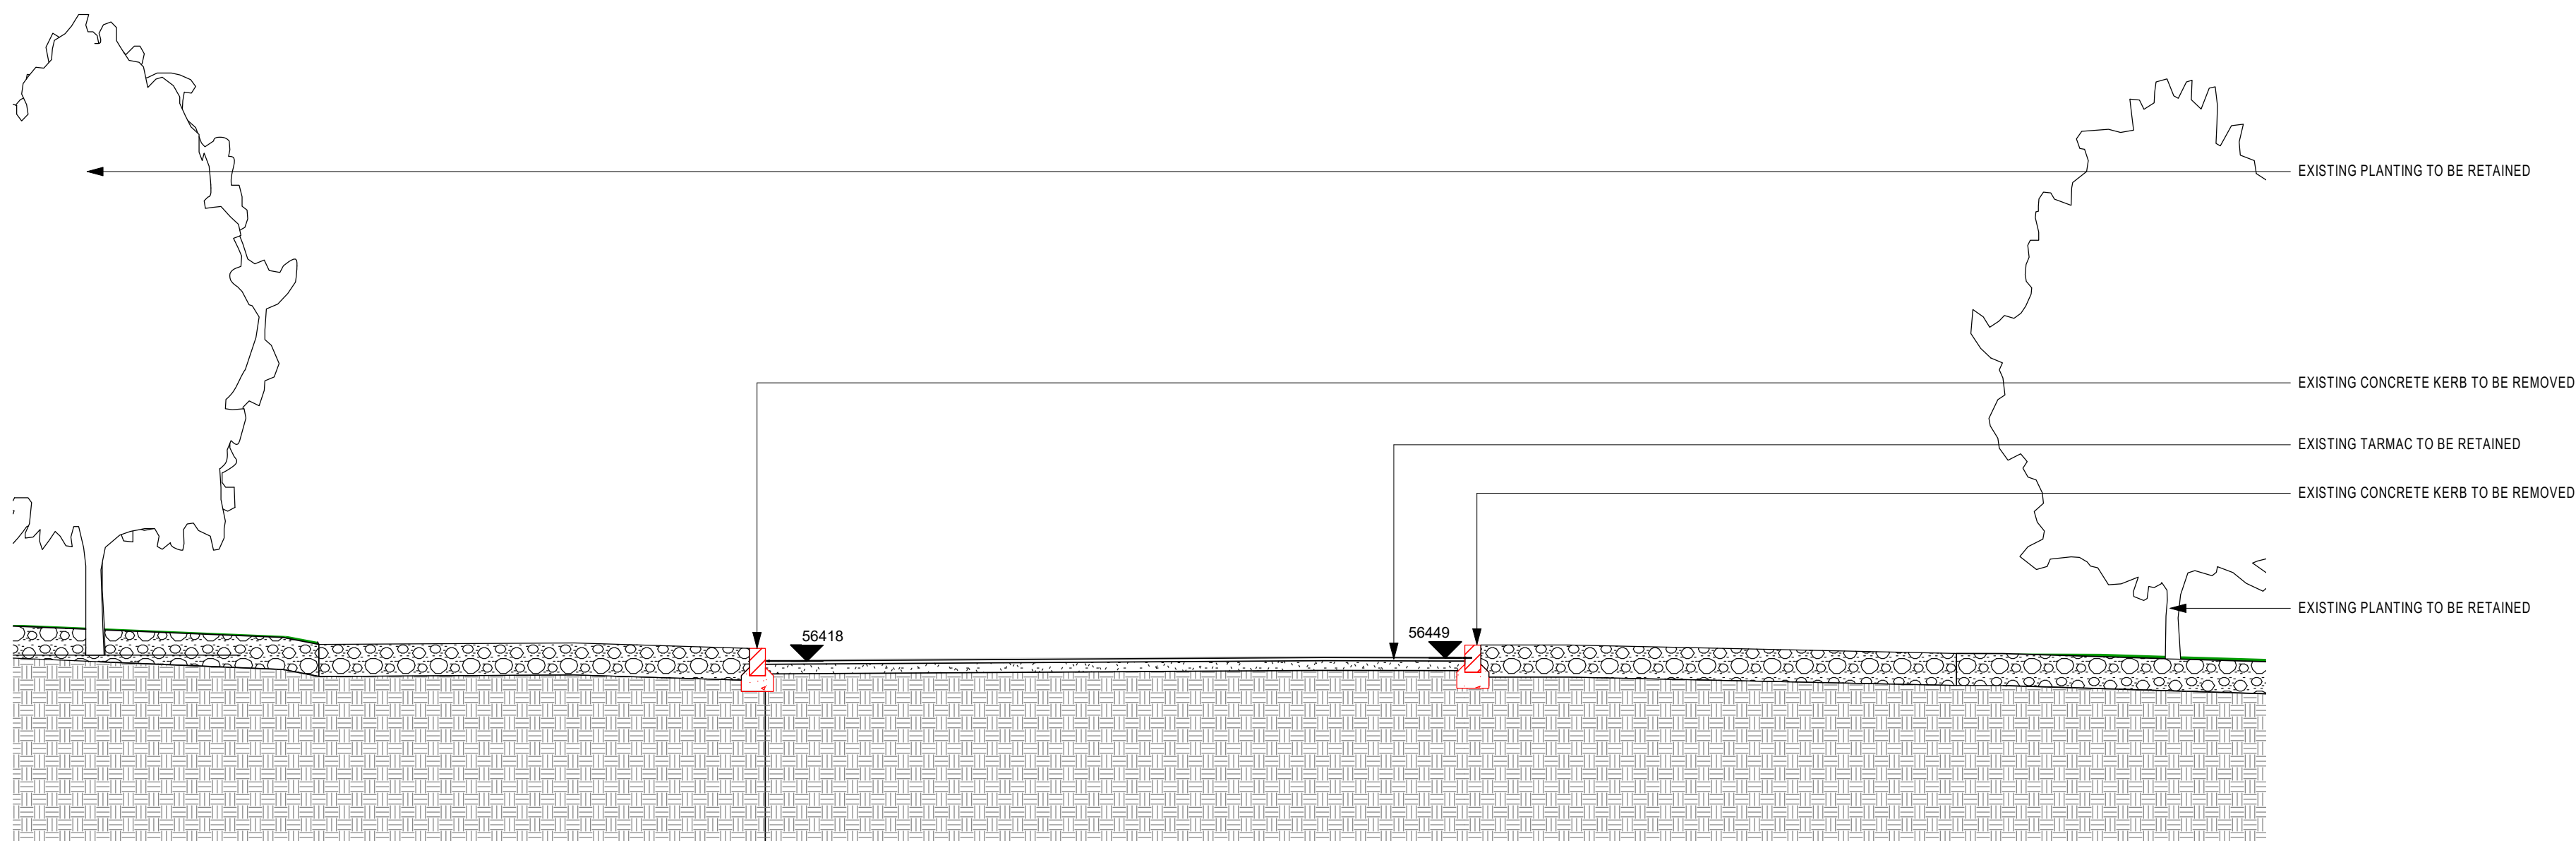


1 SECURITY HUT EXISTING SOUTH ELEVATION
1:50

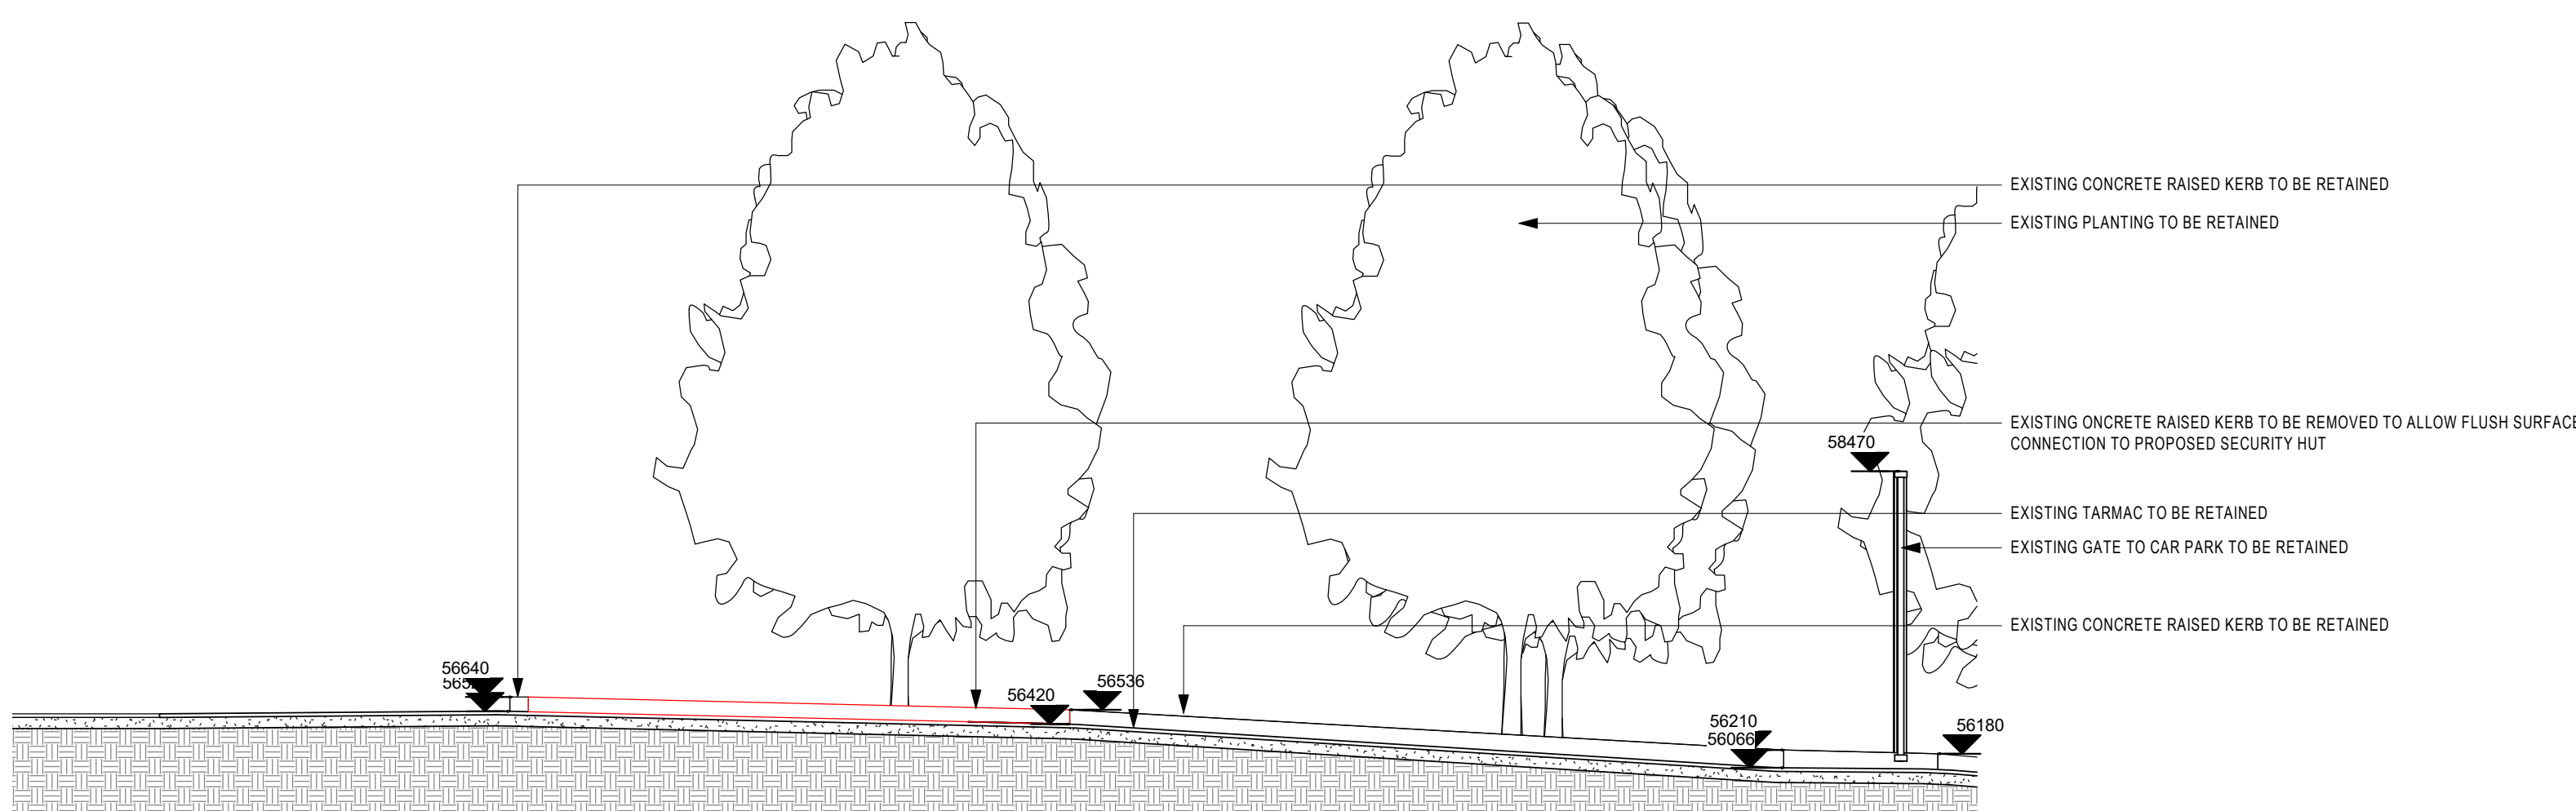

2 SECURITY HUT EXISTING WEST ELEVATION
1:50

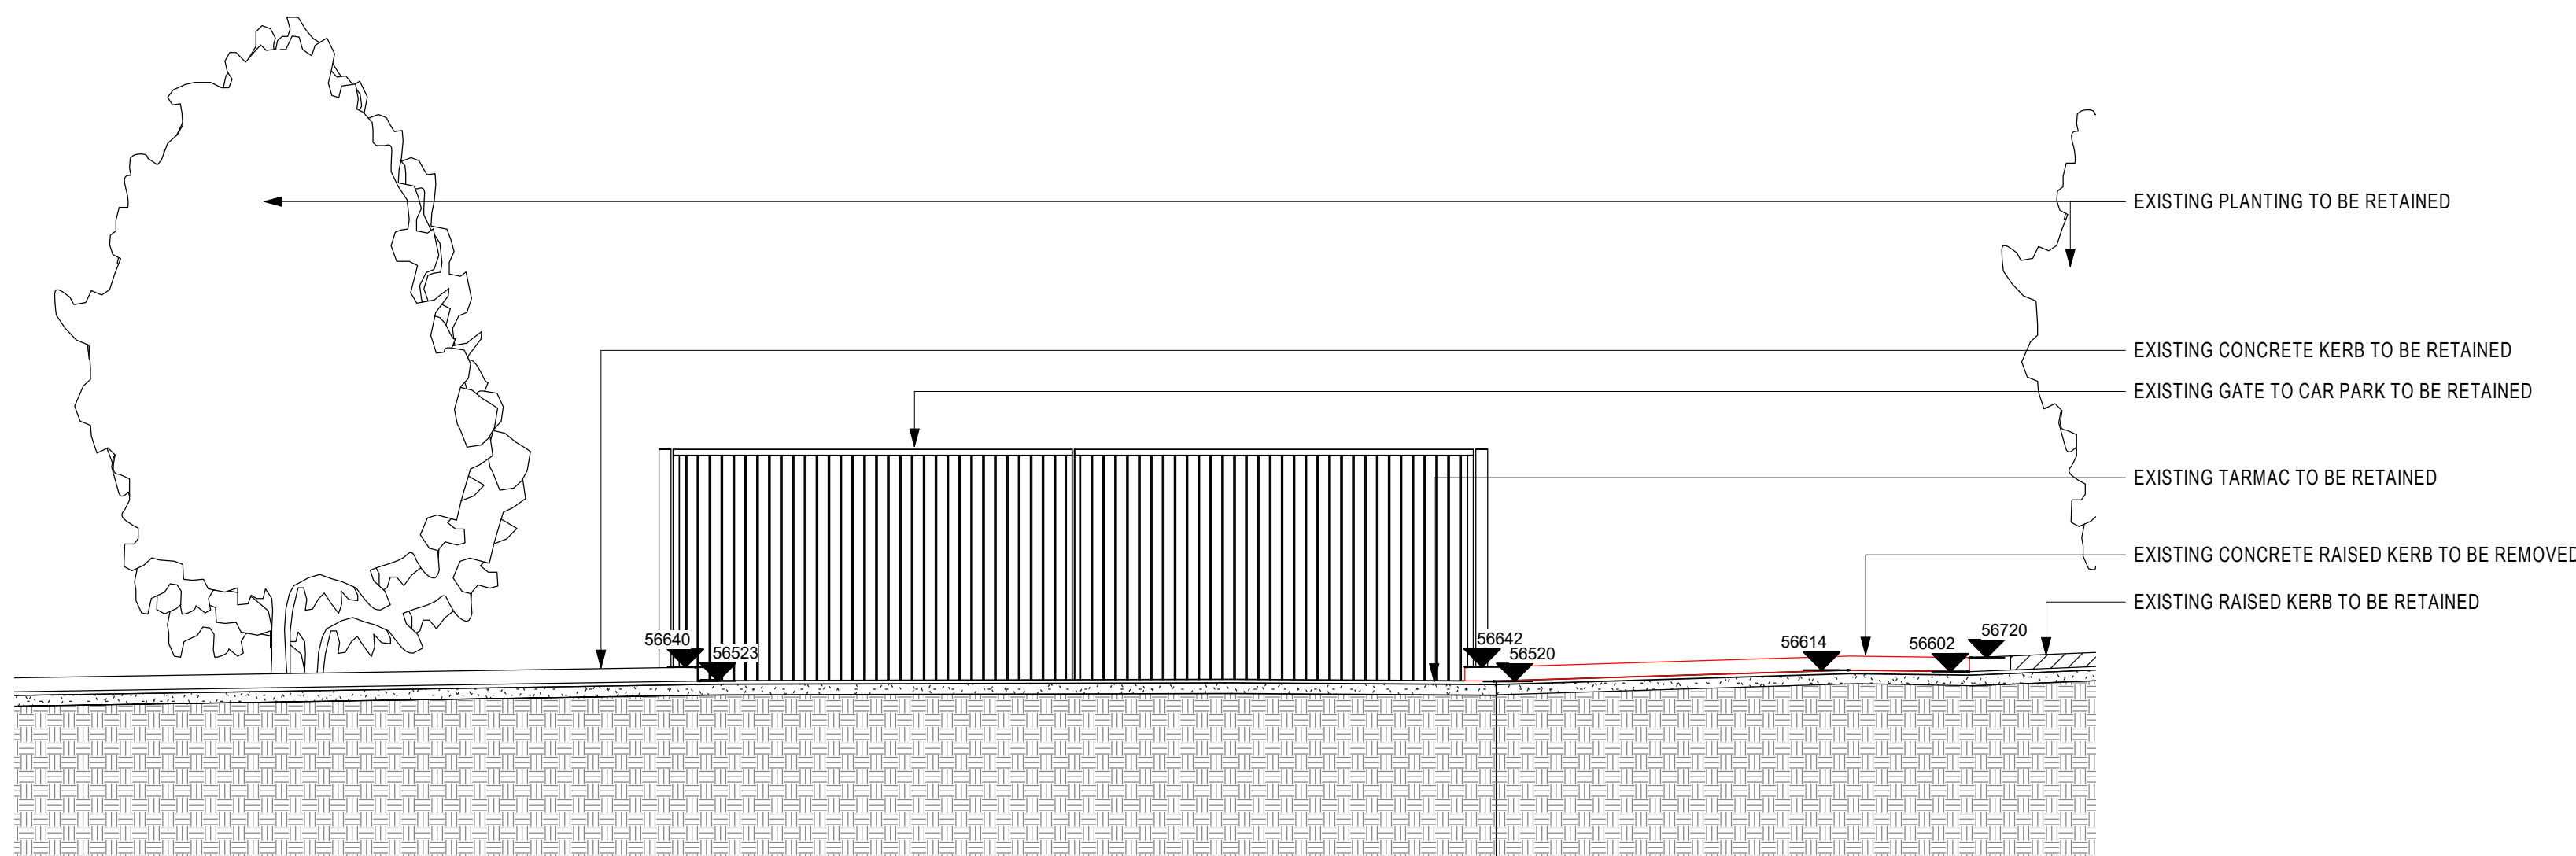


3 SECURITY HUT EXISTING NORTH ELEVATION
1:50

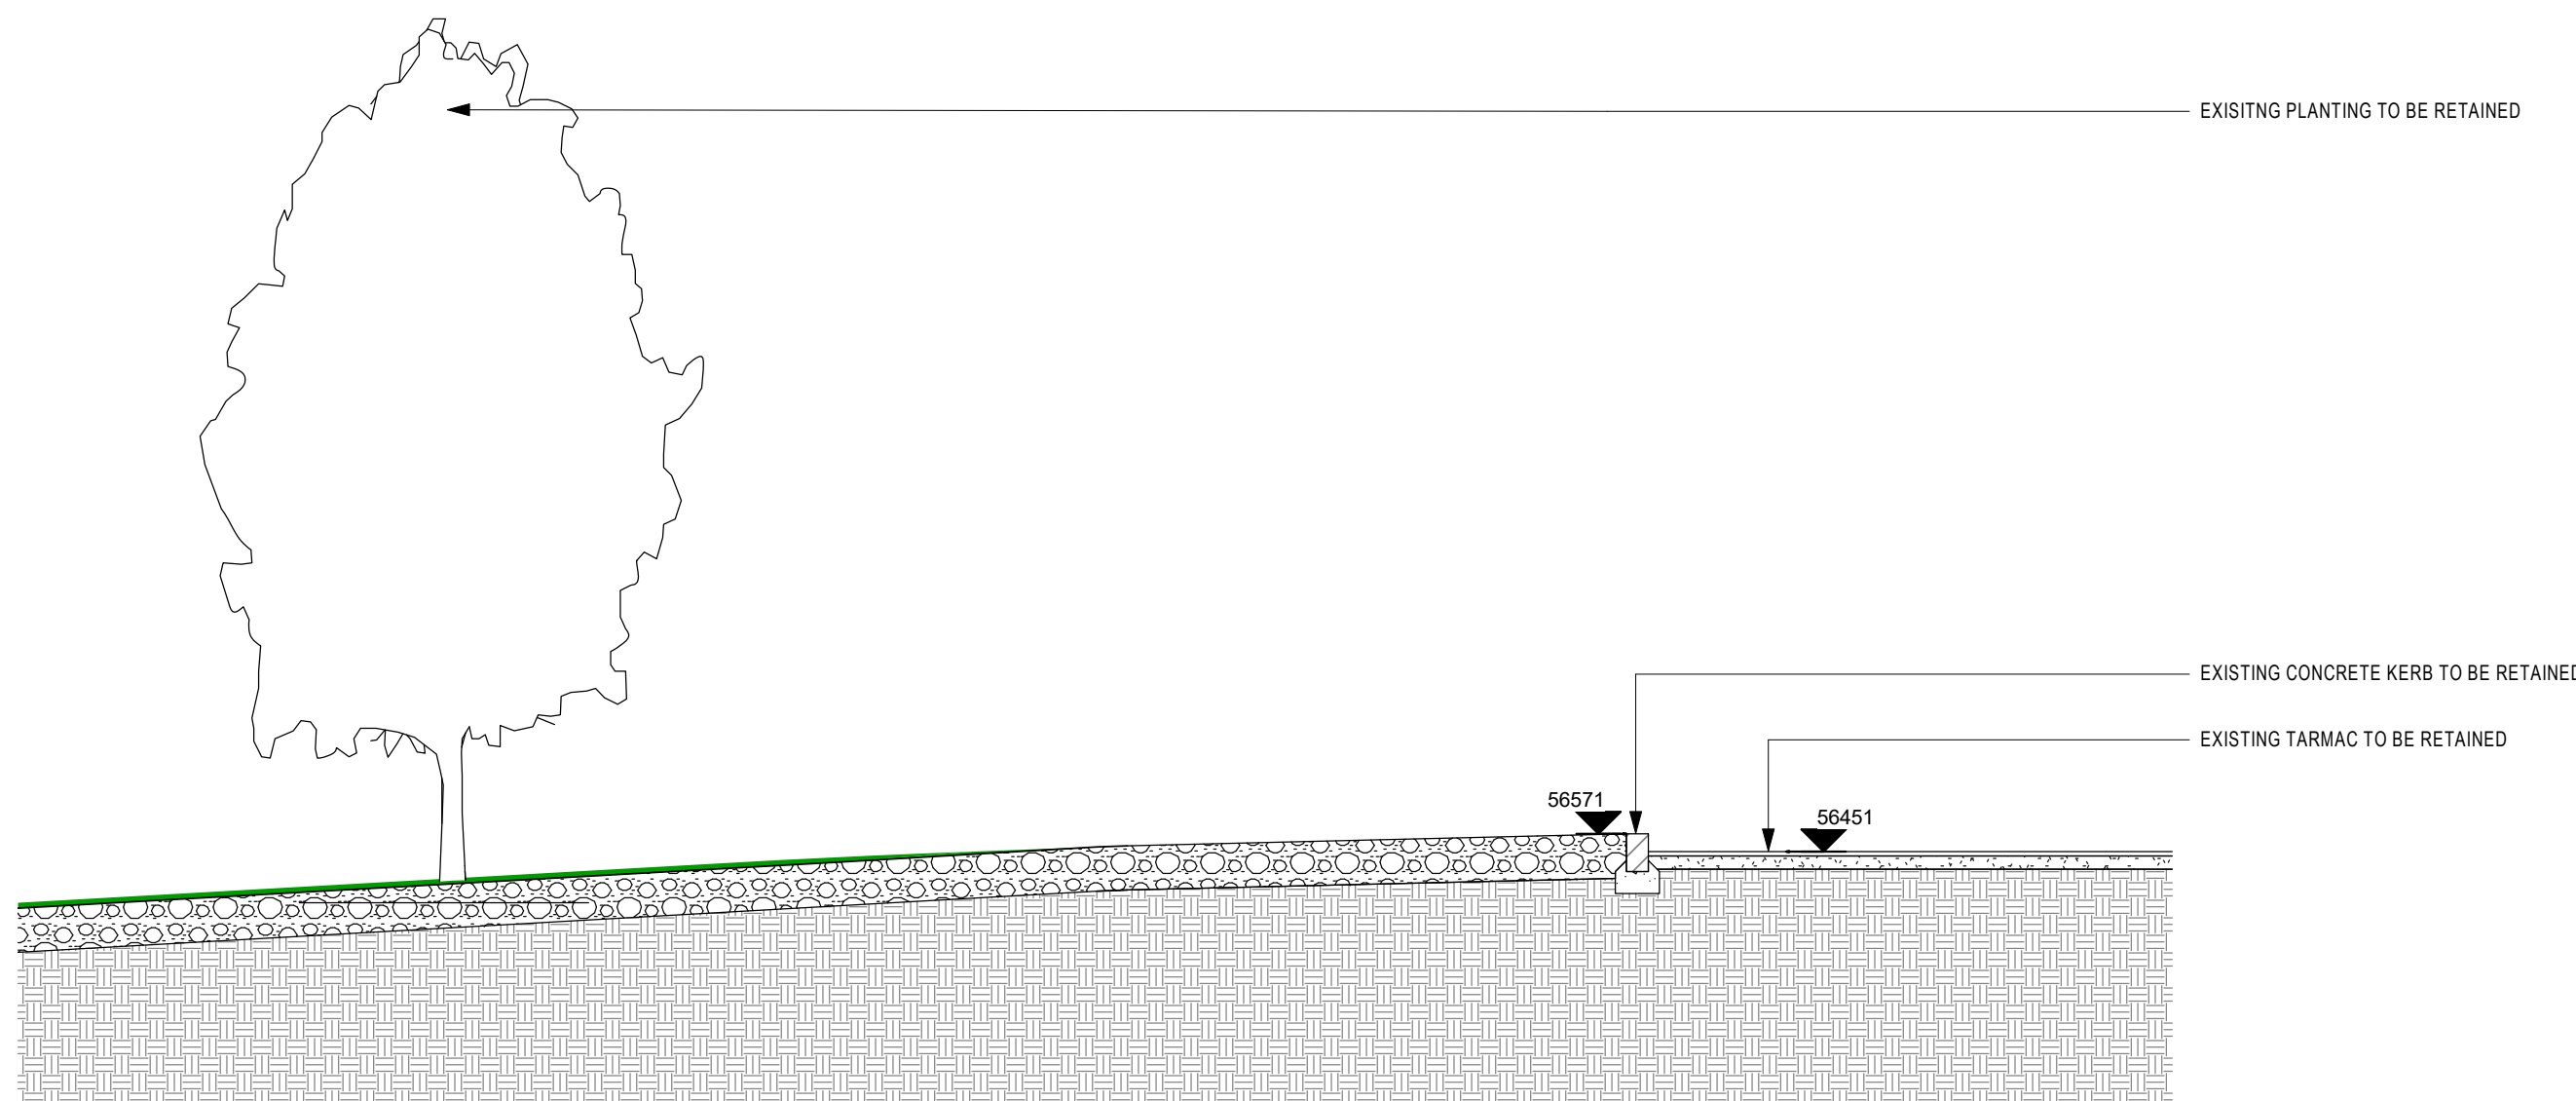

4 SECURITY HUT EXISTING EAST ELEVATION
1:50

REVISIONS		
REV	DATE	DESCRIPTION
10	02.11.2021	PLANNING
01	10.11.2021	PLANNING UPDATE

KEY PLAN

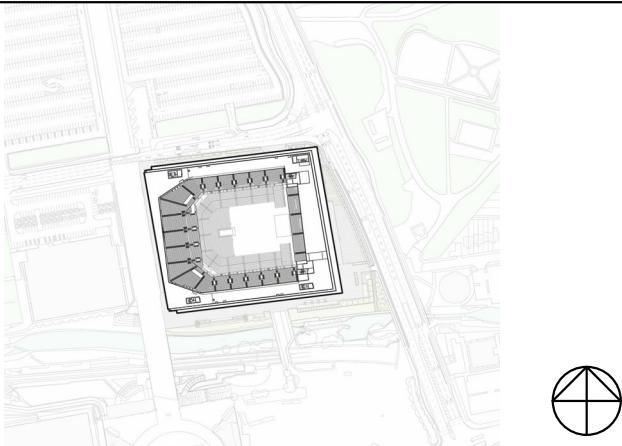

THIS DRAWING IS ONLY TO SCALE IF IT IS
REPRODUCED AT THE CORRECT PAPER SIZE



ALL INTERNAL LAYOUTS AND USES ARE SHOWN
FOR ILLUSTRATIVE PURPOSES ONLY AND ARE
NOT FOR DETERMINATION

CLIENT



© COPYRIGHT: ALL RIGHTS RESERVED

THIS WORK IS COPYRIGHT AND CANNOT BE REPRODUCED OR COPIED IN ANY FORM OR BY
ANY OTHER MEANS (DRAWING, ELECTRONIC OR MECHANICAL, INCLUDING PHOTOCOPYING,
WITHOUT THE WRITTEN PERMISSION OF POPULOUS MAY INFRINGE THE RIGHTS OR INTERESTS
TO USE THIS DOCUMENT FOR ANY PURPOSE WHATSOEVER IS RESTRICTED TO THE TERMS
OF THE AGREEMENT OR IMPLIED AGREEMENT BETWEEN POPULOUS AND THE RESTRICTING
PARTY.

USE FIGURED DIMENSIONS IN PREFERENCE TO SCALED: CHECK ALL DIMENSIONS ON SITE
BEFORE FABRICATION OR SETTING OUT

ARCHITECT

POPULOUS®

14 BLADES COURT | DEODAR ROAD | LONDON | SW15 2NU | UNITED KINGDOM
TELEPHONE +44 (0)20 8874 7846 | FACSIMILE +44 (0)20 8874 7470
ALL PRODUCTION & INTELLECTUAL PROPERTY RIGHTS RESERVED © POPULOUS 2009

PROJECT NAME

OVG MANCHESTER

DRAWING TITLE

SECURITY HUT
EXISTING ELEVATIONS

STATUS		PROJECT No.
PLANNING		4933

DATE	SCALE	SIZE
02.11.2021	1 : 50	A0

DRAWN	CHECKED	APPROVED
FP	PG	DS

PROJECT	ORIGIN	ZONE	LEVEL	TYPE	ROLE	DRAWING	REV
BRA-POP-XX-	XX-	DR-	A-	0680	01		