




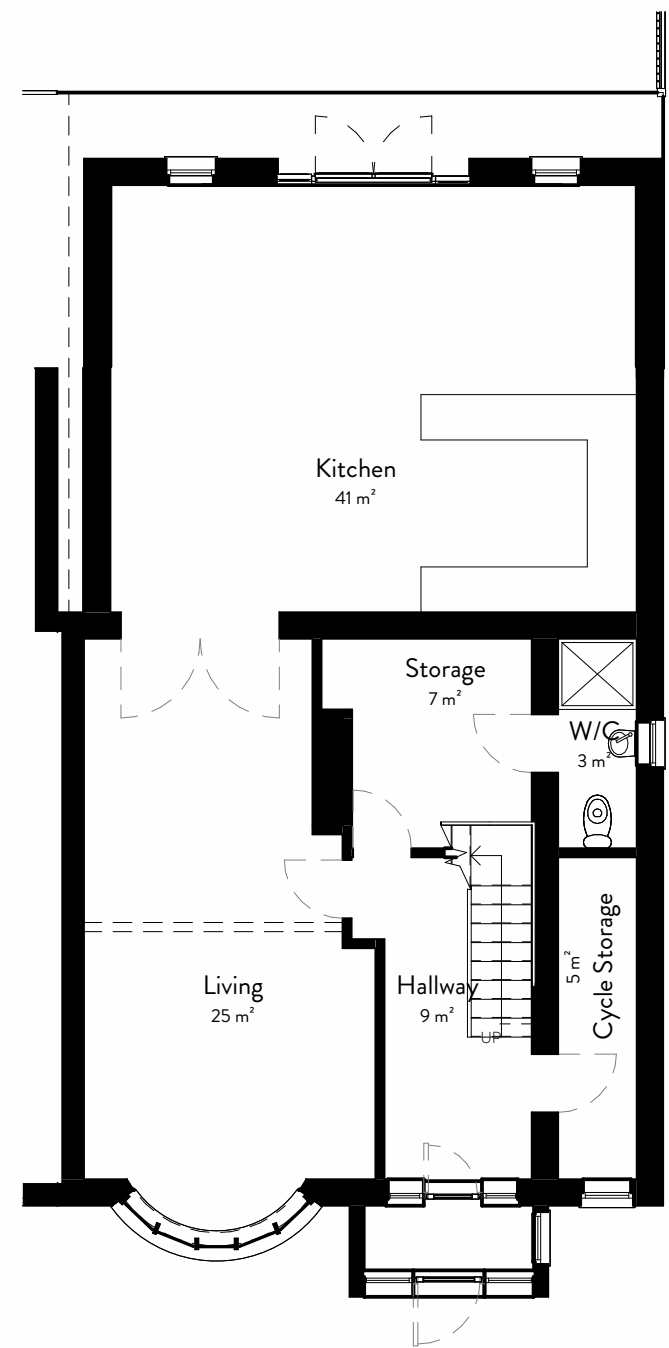

1 Ground Floor - Proposed
1:100

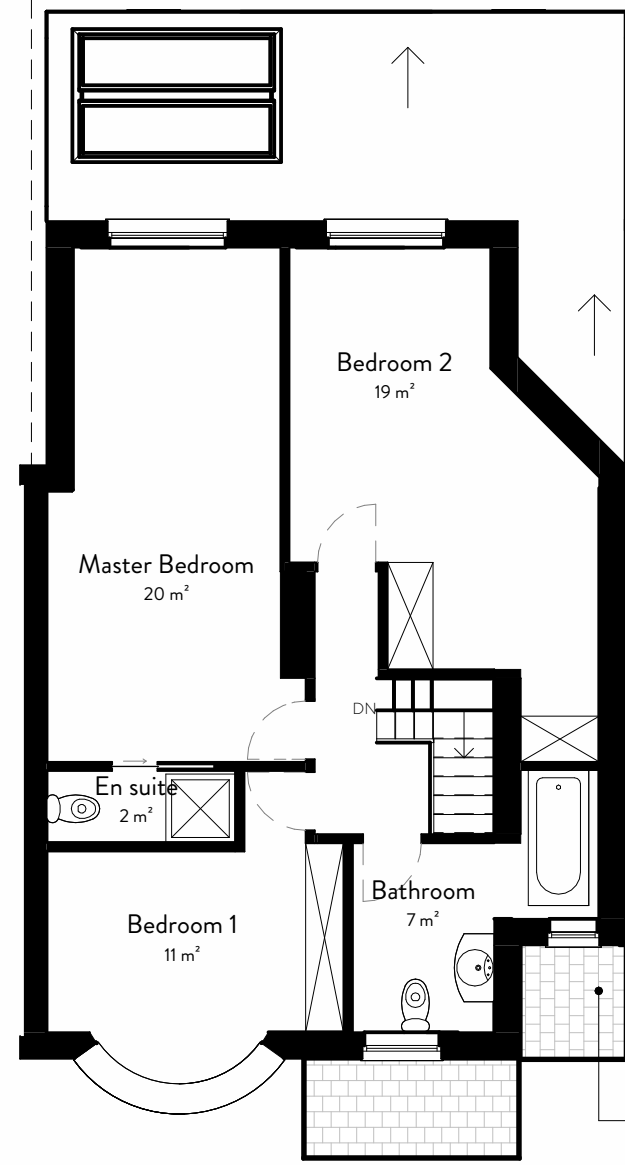


2 First Floor - Proposed
1:100

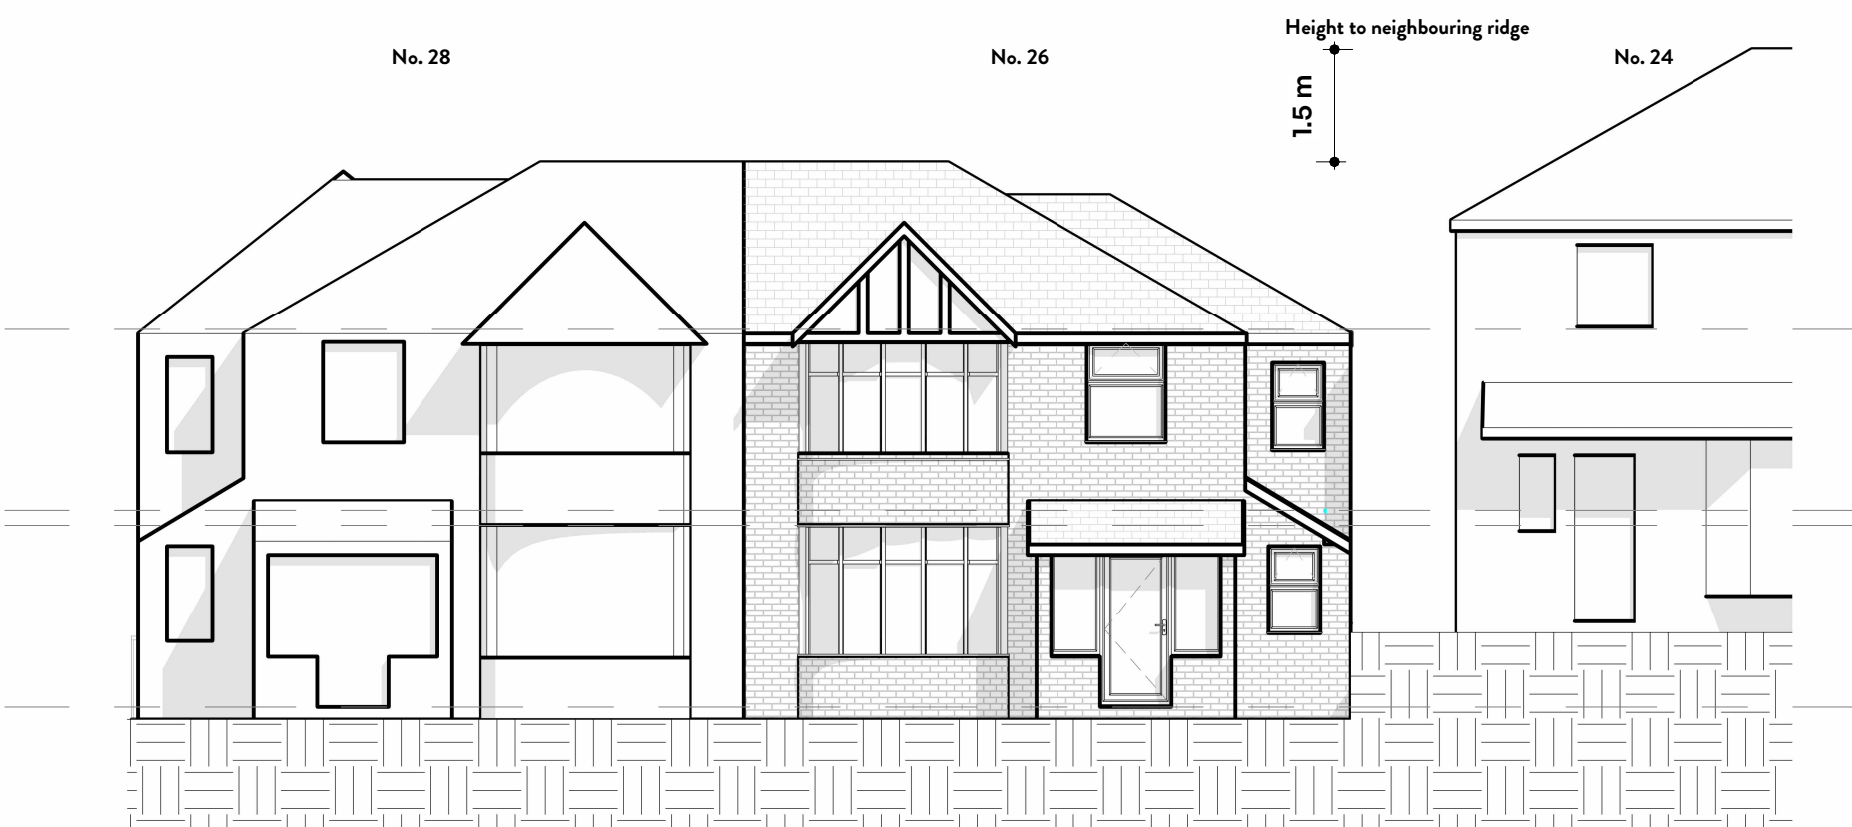


3 South - Proposed
1:100




6 North - Proposed
1:100

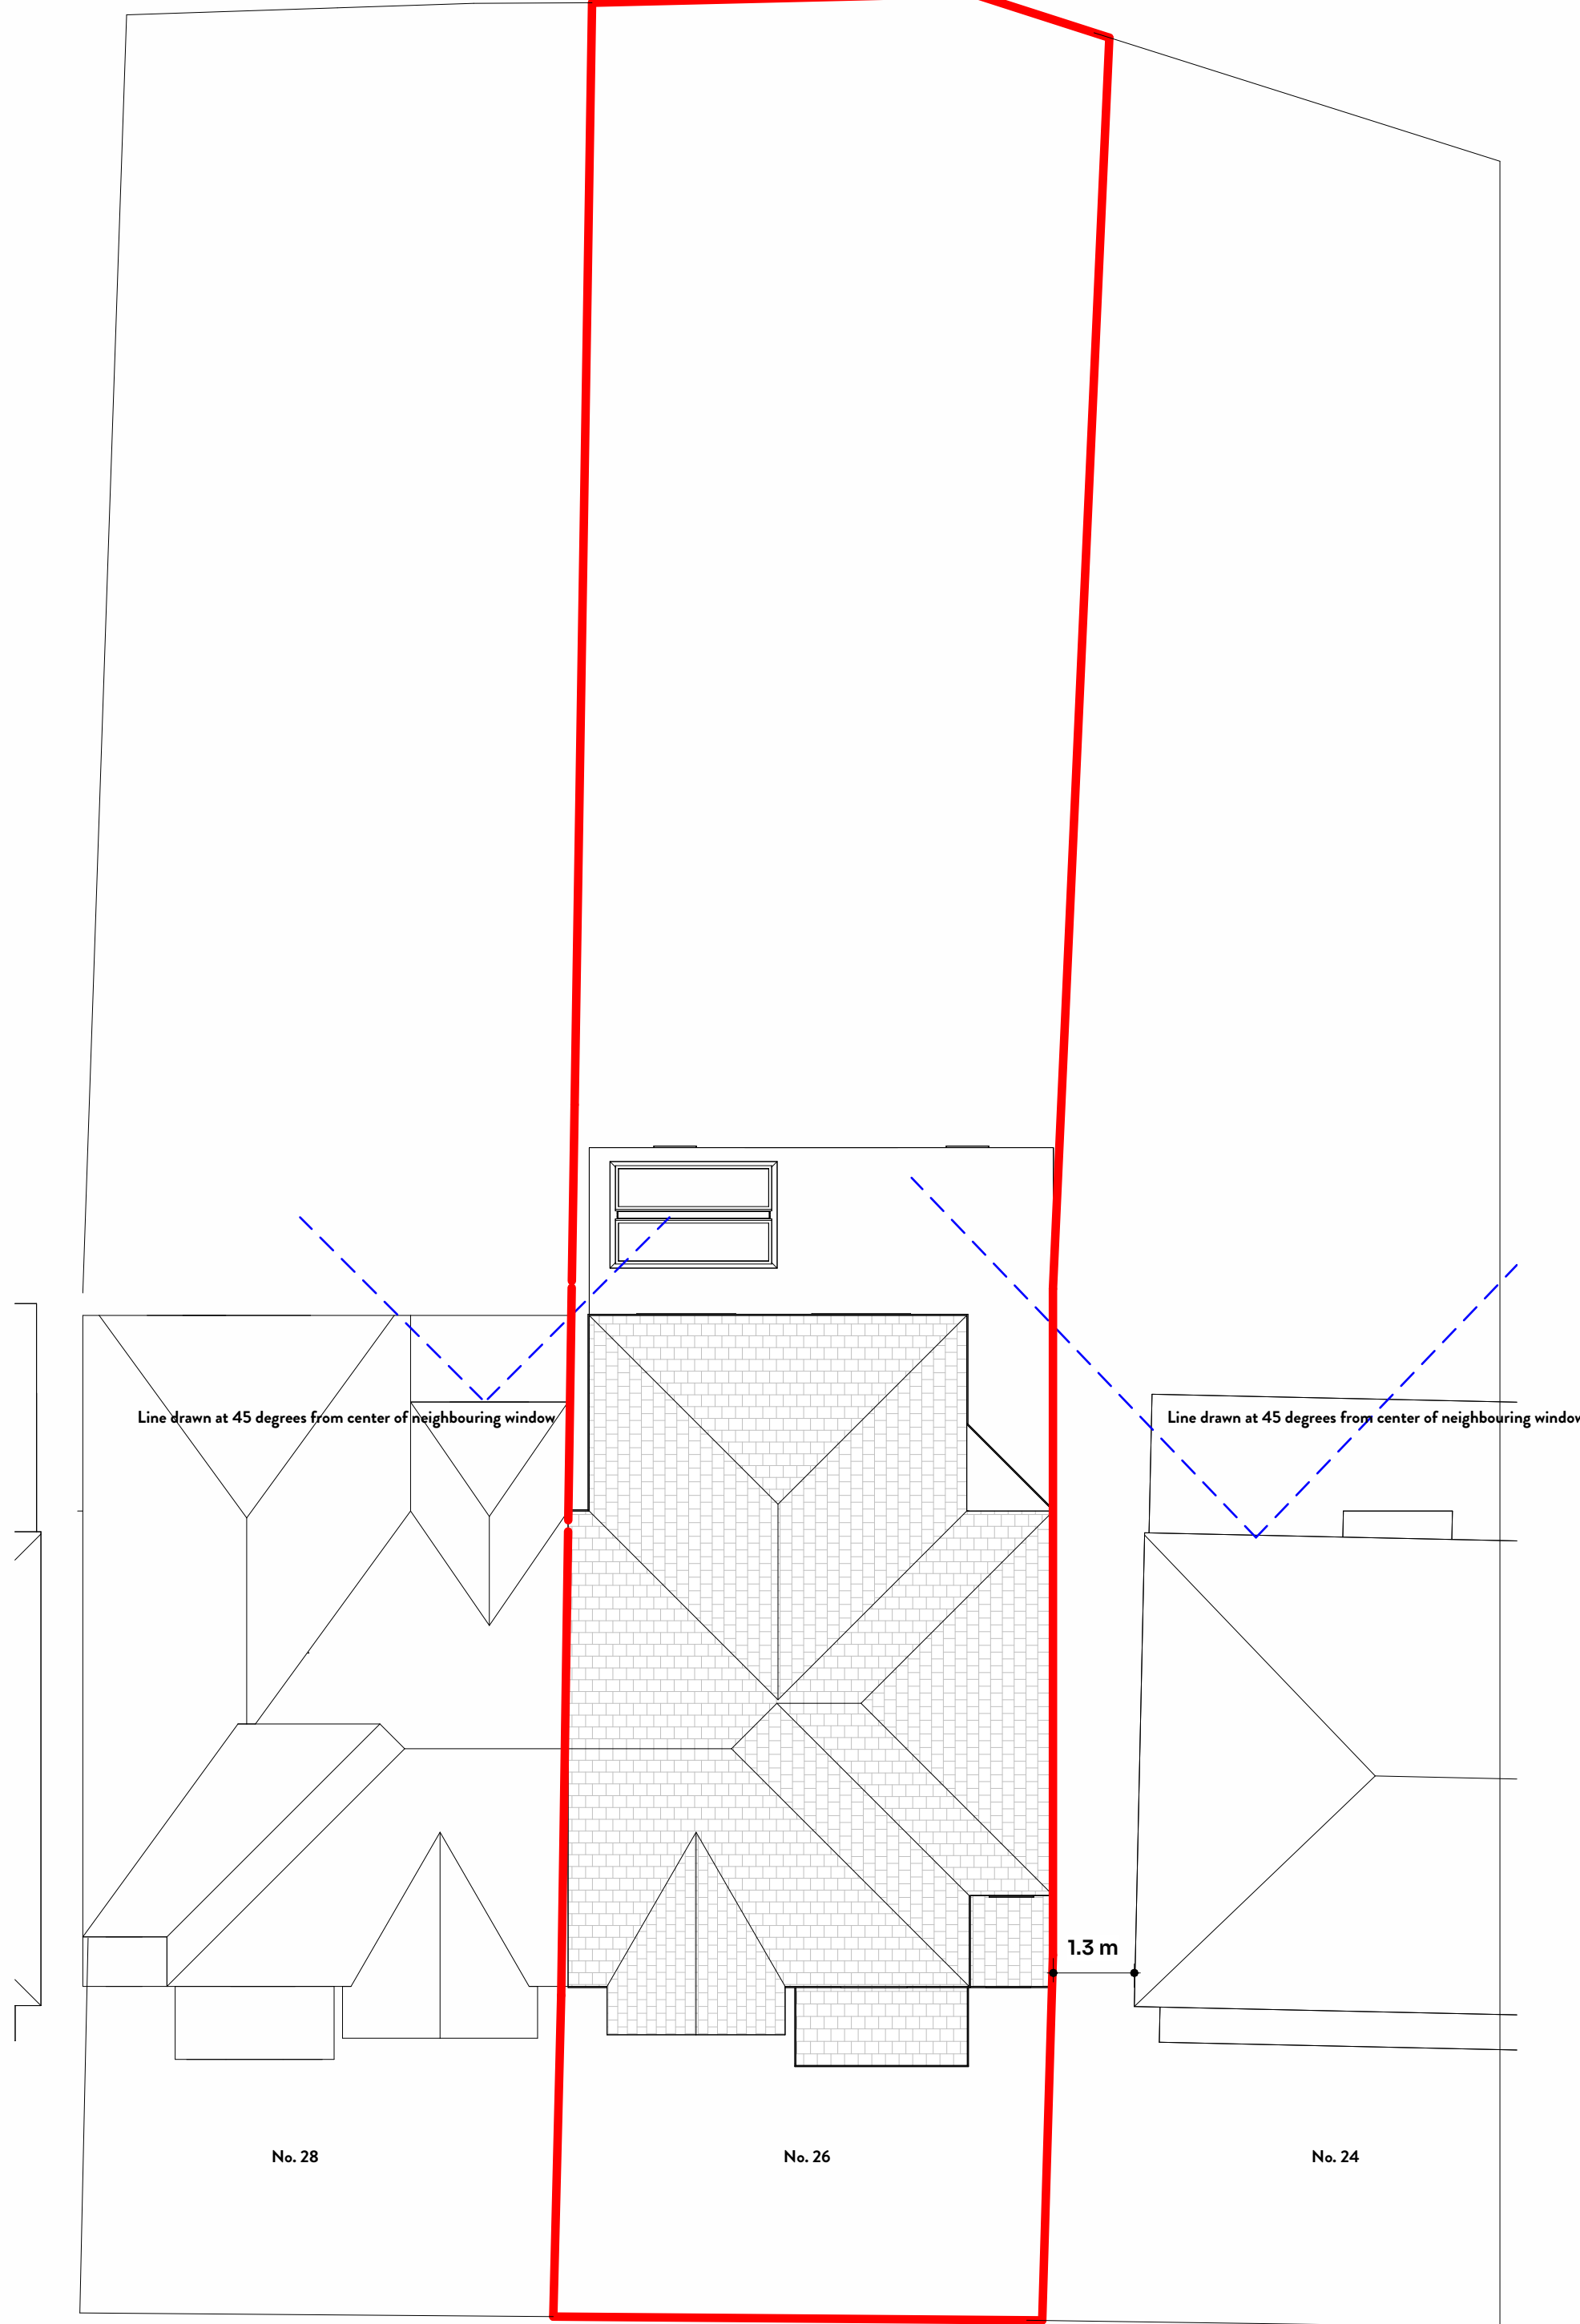


4 Block Plan- Proposed
1:100

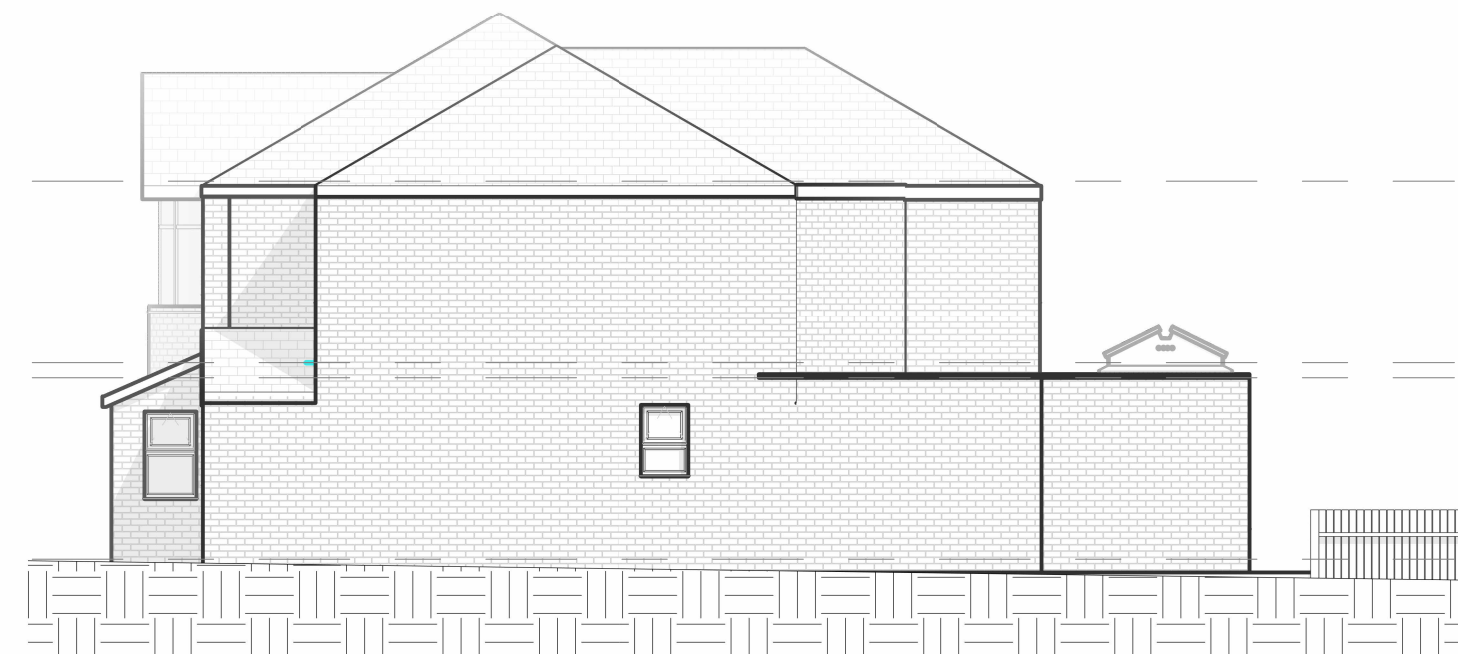


7 East - Proposed
1:100

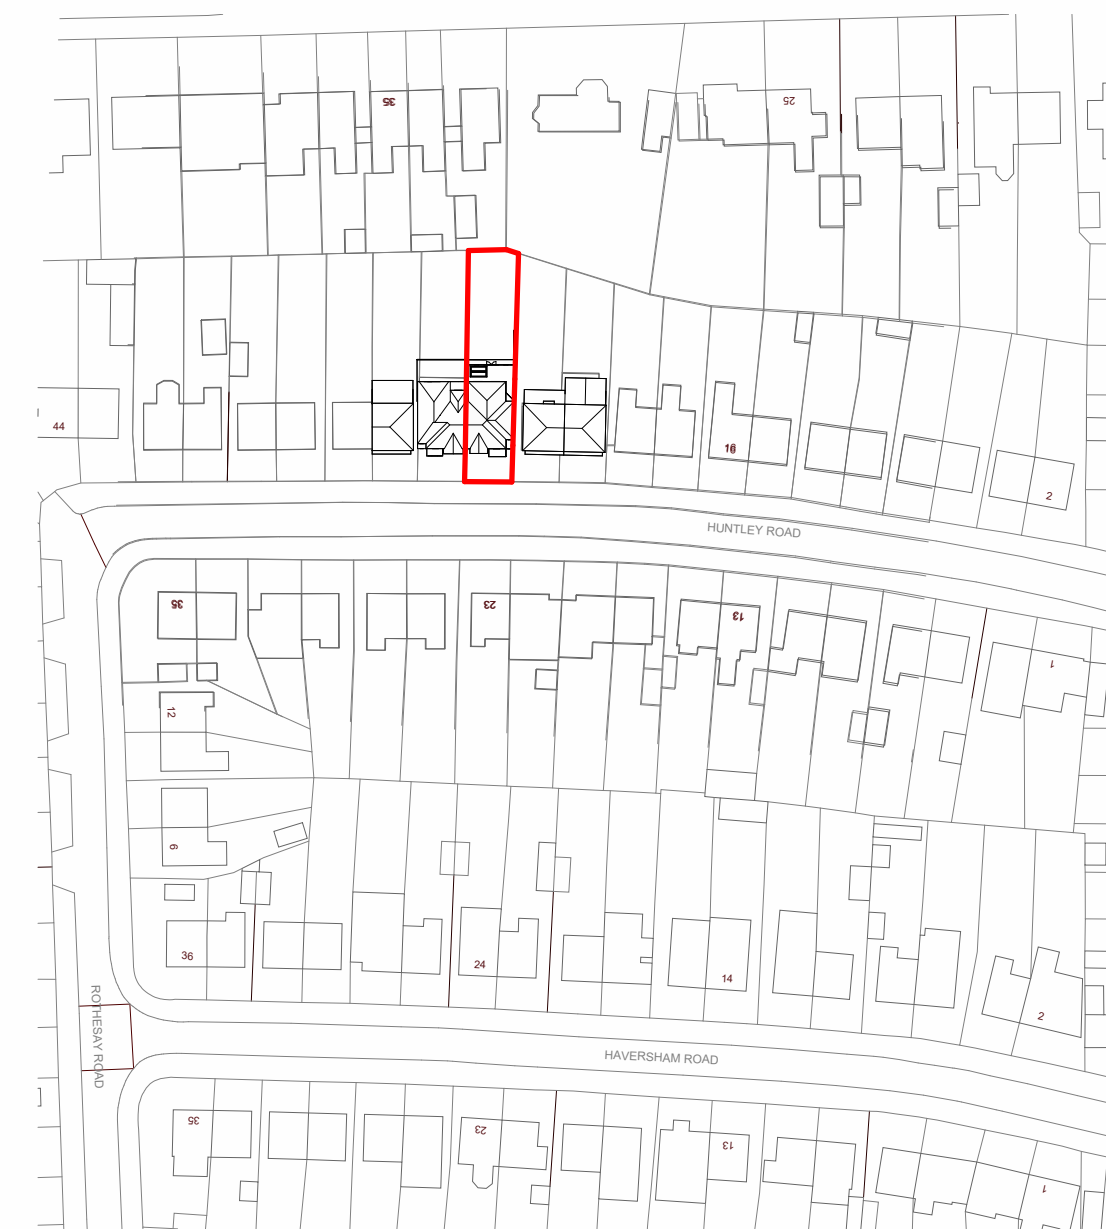

5 Site Plan - Proposed
1:1250

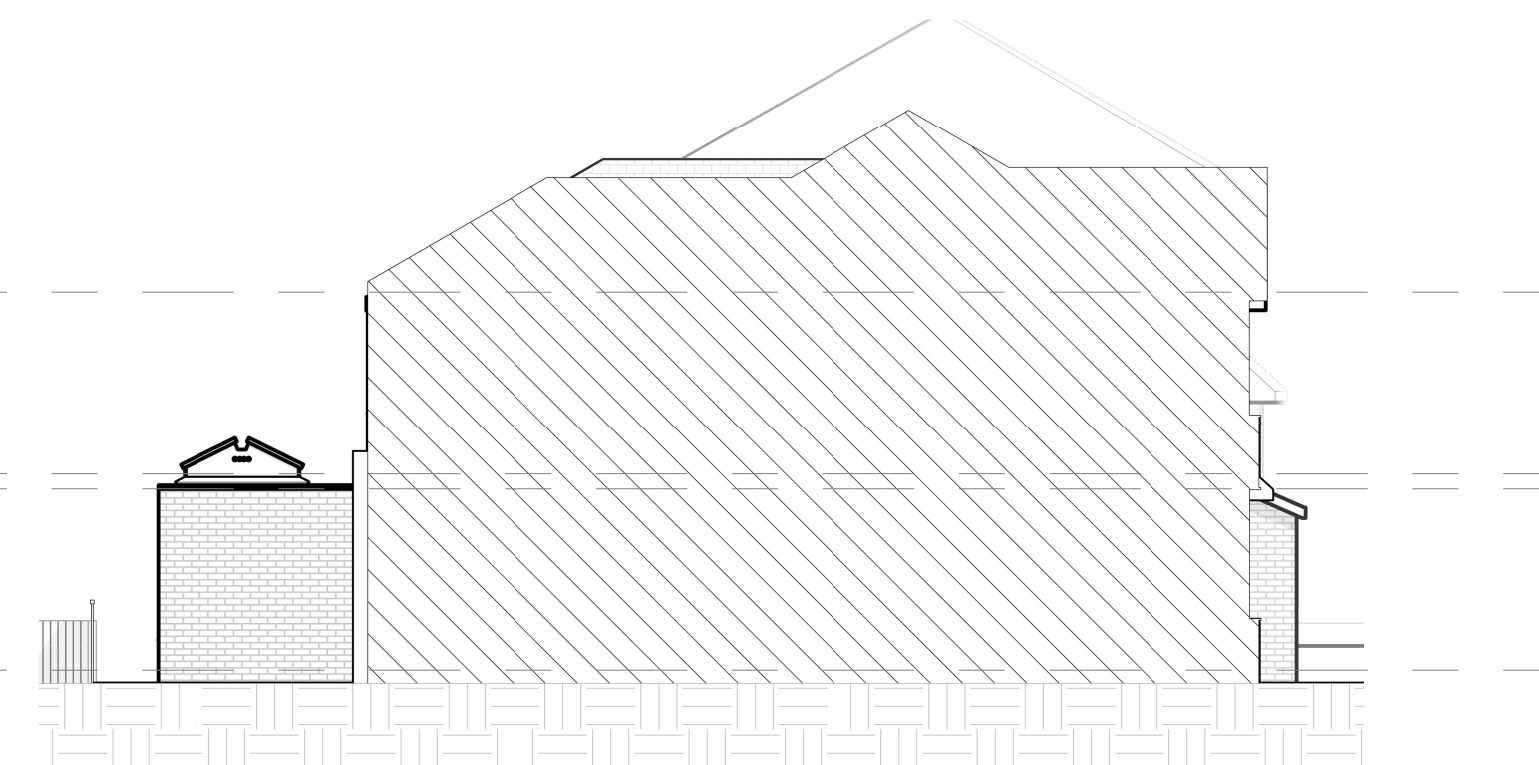

8 West - Proposed
1:100

 

PL8	Amended to PO comments	JC	19 06 23
PL7	Amended to PO comments	AL	22 05 23
PL6	Amended in line with PO comments	JC	19 05 23
PL5	Amended to comments	AL	27 03 23
PL4	Issued for planning	AL	13 03 23
PL3	Changes made to PO comments	AL	21 10 22
PL2	Changes made to PO comments	AL	29 09 22
PL1	Issued for planning	AL	18 08 22
i01	Issued for information	AL	13 07 22

REV	Details	By	Date
-----	---------	----	------

Stamp:

ARCHITECTURE
PLANNING
studio@jcdesigngroup.co.uk 0161 698 2954

Project No:
JC_123
Project:
26 Huntley Road

Drawing No:
A1.2
Revision:
PL8
Title:
PROPOSED GA PLANS AND ELEVATIONS

Project Address:
26 Huntley Road, Crumpsall, Manchester,
M8 4JF
Scale on A1: Drawn by: Checked by:
As indicated AL JC
General Notes
This drawing must be read in conjunction with JCD's specification and all other relevant documentation and drawings
All dimensions are to be checked on site with any discrepancies reported to the designer prior to the work being carried out.
JCD accept no liability for any expense, loss or damage of whatsoever nature and however arising from any variation made to this drawing or in the execution of the work to which it relates which has not been referred to them and their approval obtained.
This drawing is copyright and is sent to you in confidence. It must not be copied, used or disclosed in whole or in part to third parties without our written permission. It remains the property of JCD and must be returned on request.
© JCD Design Group Ltd