


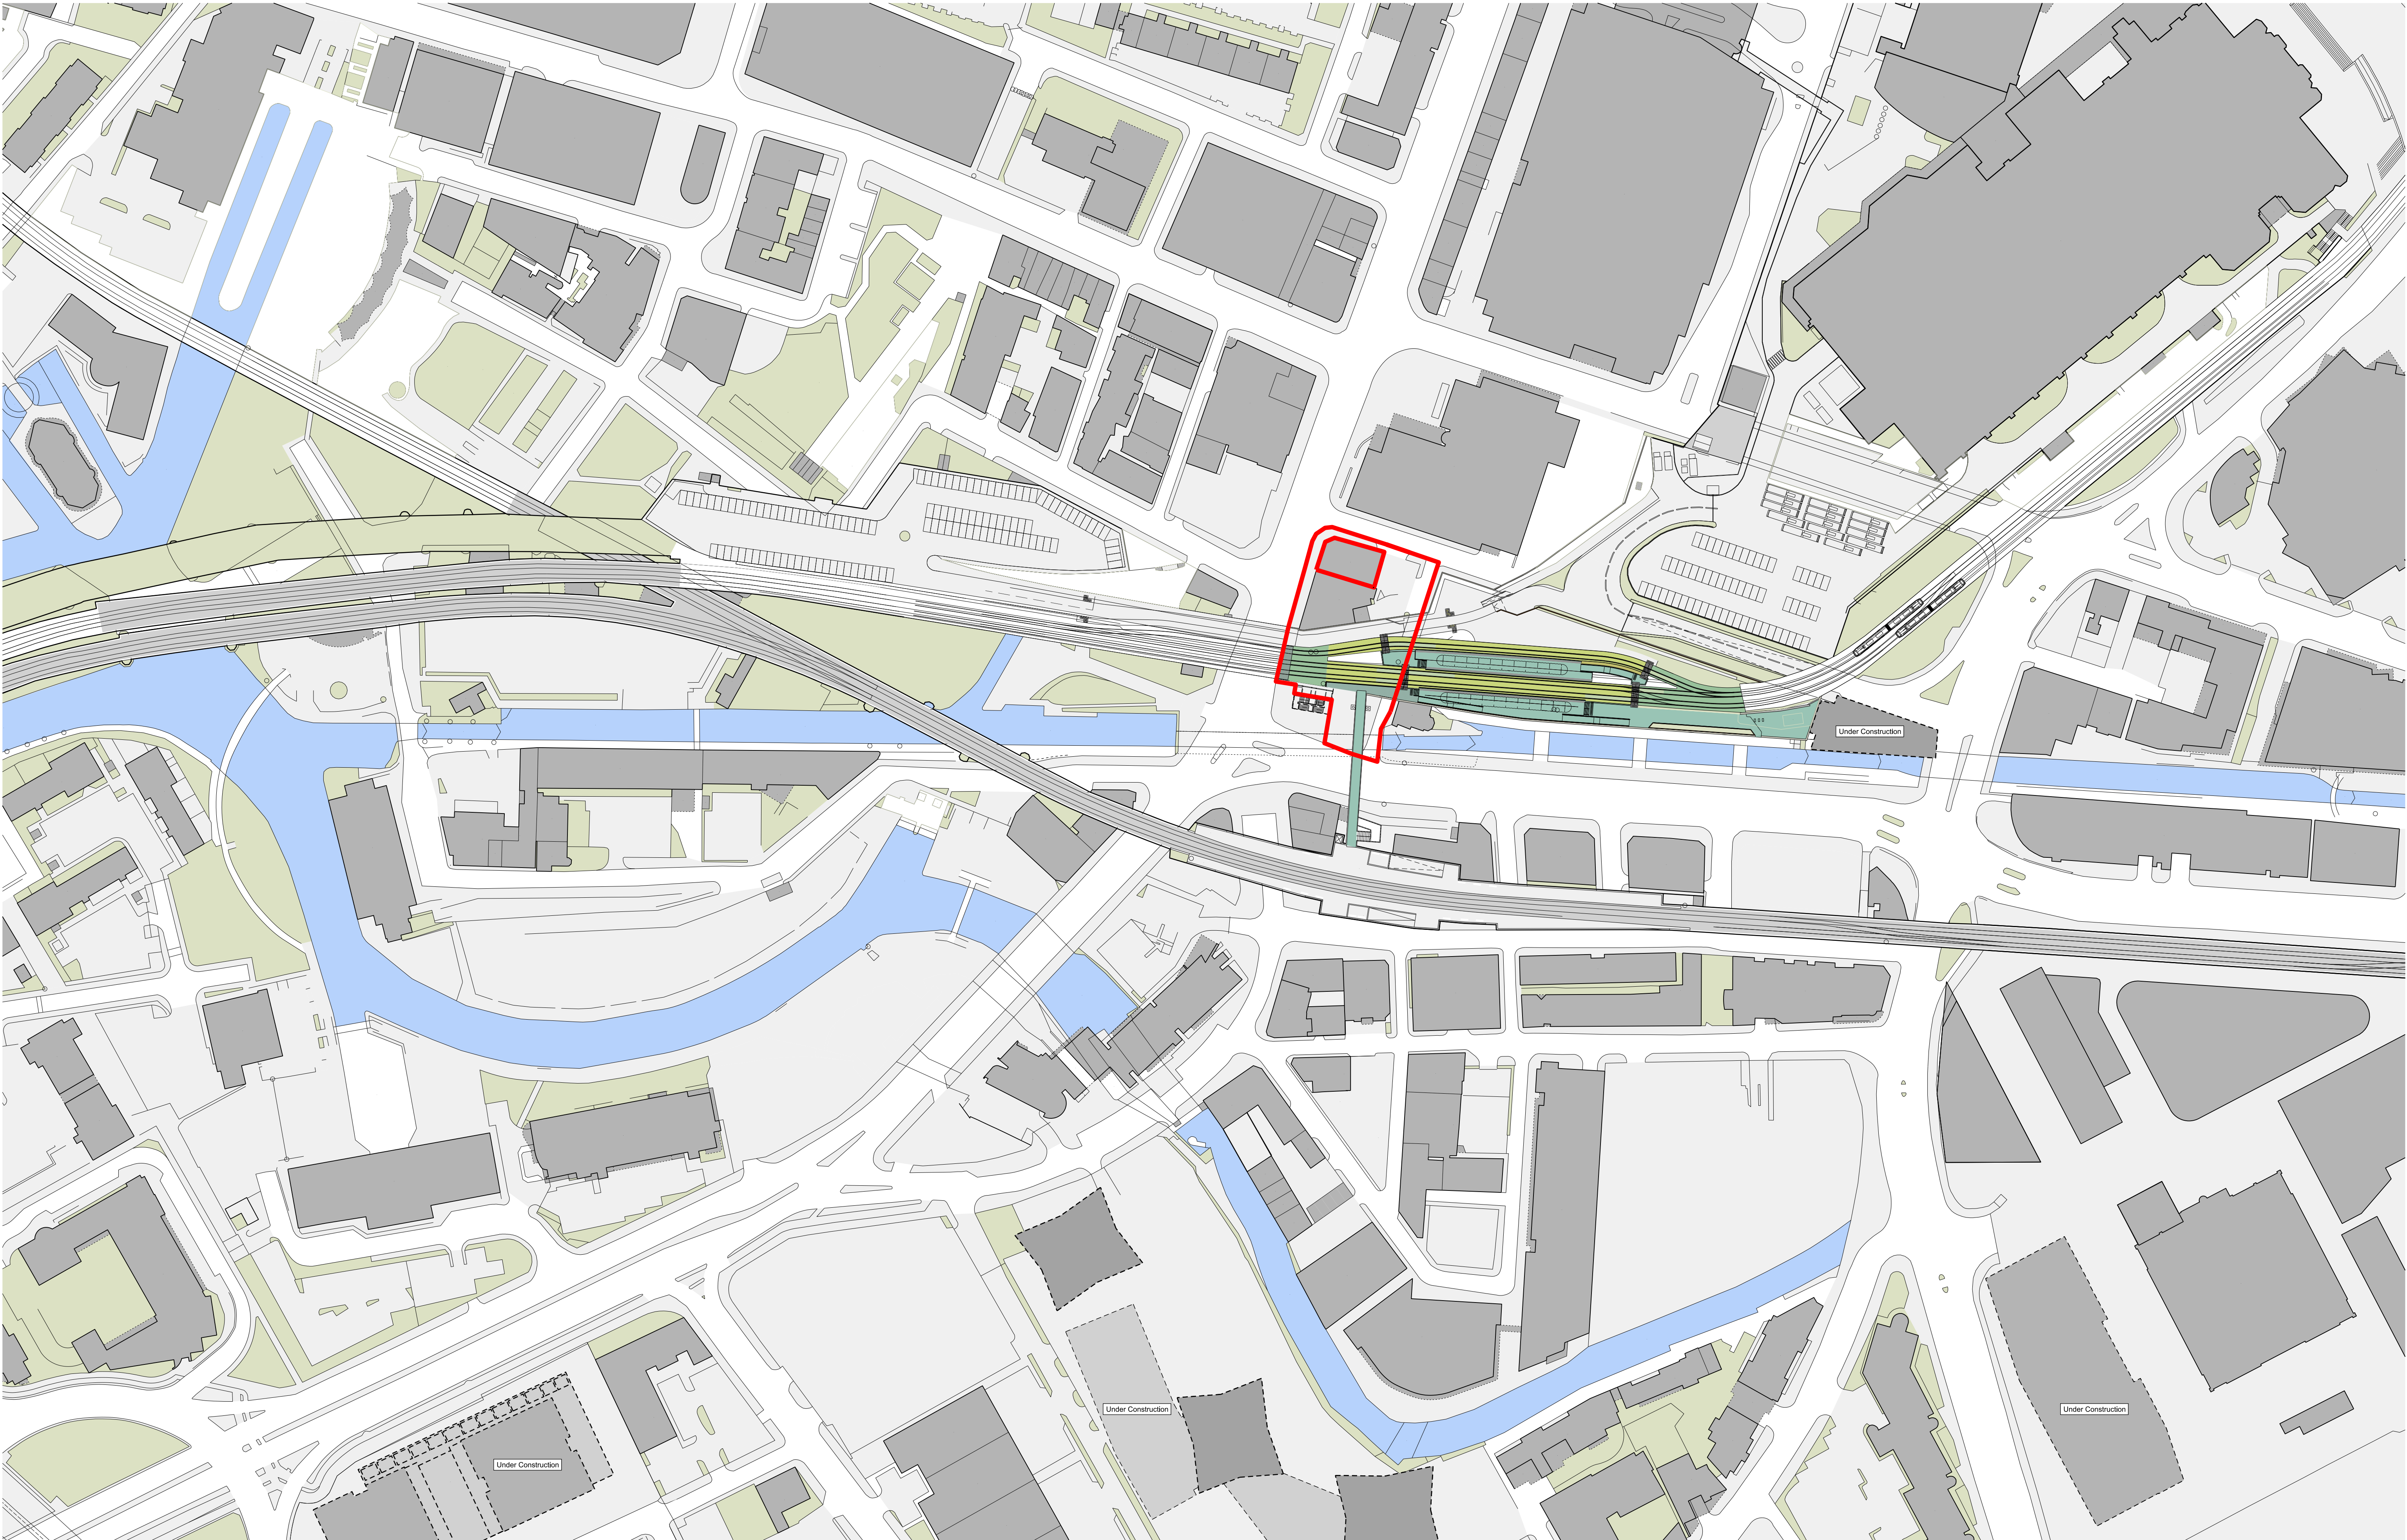

This drawing is copyright.
Do not scale off dimensions.

All dimensions to be checked on
site by contractor.

Contractor to report any dimensional
discrepancies, errors or omissions
prior to commencing on site.

NORTH

Rev	Date	Description
00	2019-12-13	Planning Submission

Project Title
**325 Deansgate
Staycity Aparthotel
Manchester**

Status
PLANNING ISSUE

Drawing Title
**Site Location Plan
Existing Site Plan**

Job No 10185	Scale 1:2000 @ A3 1:1000 @ A1	Option 00
BSI Drawing Code 10185-SHP-Z0-XXXP-A-B5D8-G100-0001		
Author	Designer	Checker

simpsonhaugh

Manchester
+44 (0)161 835 2345

London
+44 (0)20 7549 4000