



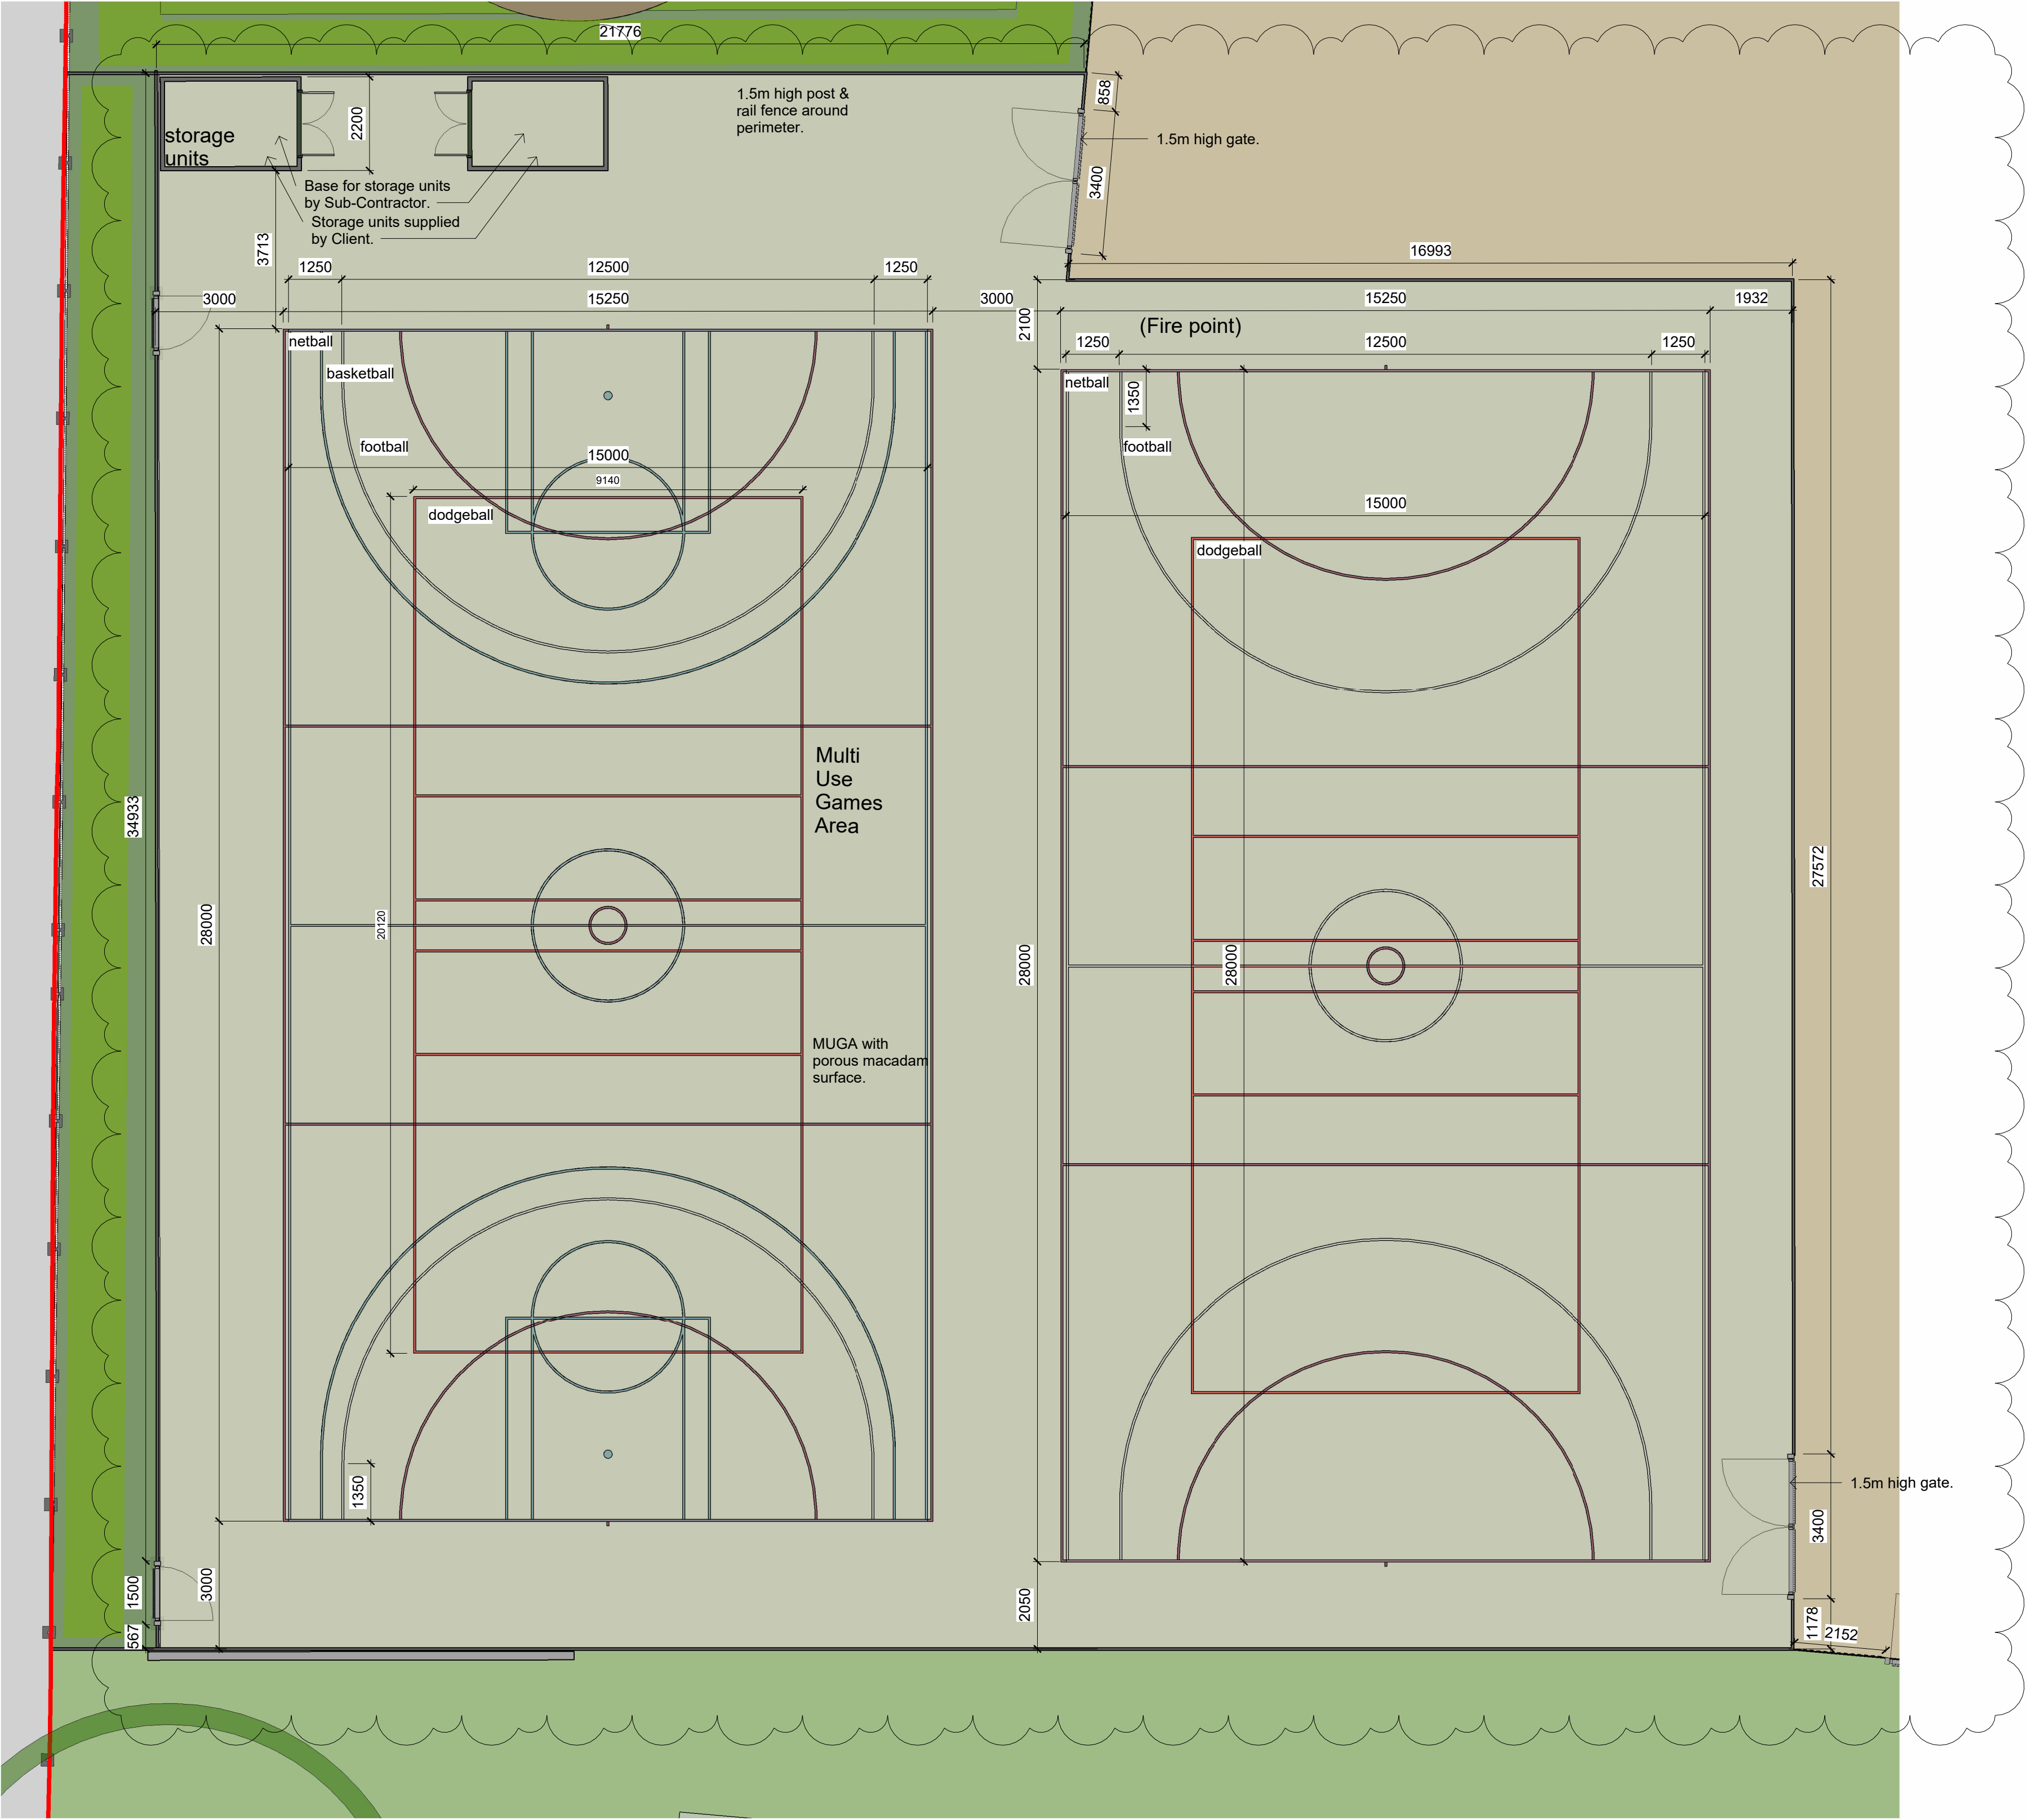

00 Proposed Site Plan - MUGA Setting Out
1 : 100

© Bowker Sadler Partnership Limited
This drawing is the subject of copyright which vests in Bowker Sadler Partnership Limited. It is an infringement of copyright to reproduce this drawing, by whatever means, including electronic, without the express written consent of Bowker Sadler Partnership Limited which reserves all its rights.
Bowker Sadler Partnership Limited asserts its rights to be identified as the author of this design
Drawing not to be scaled
Report Errors and Omissions to the Architect.
Check all dimensions on site
Drawing to be read in conjunction with the Health and Safety Plan and all relevant Risk Assessments

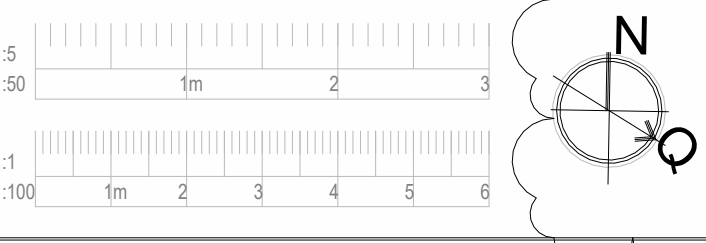

P03	27.04.23	SW	Amended to 1no basketball court with 3m run off, storage unit moved to facilitate.	AC
P02	27.03.23	SW	MUGA markings updated	AC
P01	22.02.23	SW	Stage 4 issue	AC

Rev.	Date	Drn.	Chkd.
------	------	------	-------

BOWKER SADLER ARCHITECTURE

Hatherlow House | Hatherlow | Romiley | Stockport | SK6 3DY
0161 406 7333 | office@bowker-sadler.co.uk | www.bowker-sadler.co.uk

Project
**Olive Primary School,
Manchester**

Client
Conlon Construction Limited

Drawing
Setting Out Plan - MUGA

Scale	Sheet Size	Drawn	Checked	Date
1 : 100	@ A1	TM	SW	22.02.23

Project No	Originator	Zone	Level	Form	Discipline	Number	Revision
FS0766	-BSA	-XX	-XX	-D	-A	2006	P03

Status

Stage 4 - S3