




01 Unit 5 - North Elevation

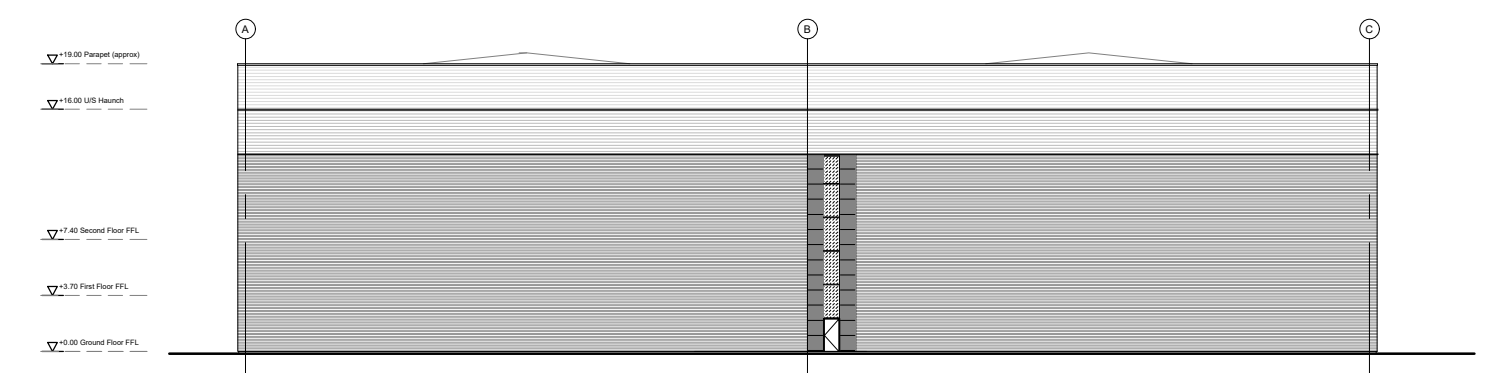


02 Unit 5 - East Elevation

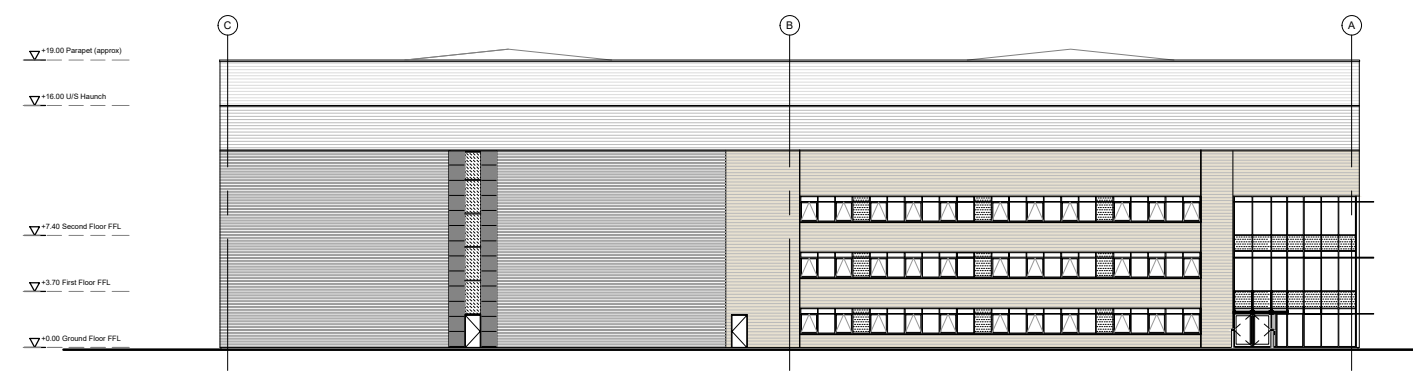


03 Unit 5 -West Elevation

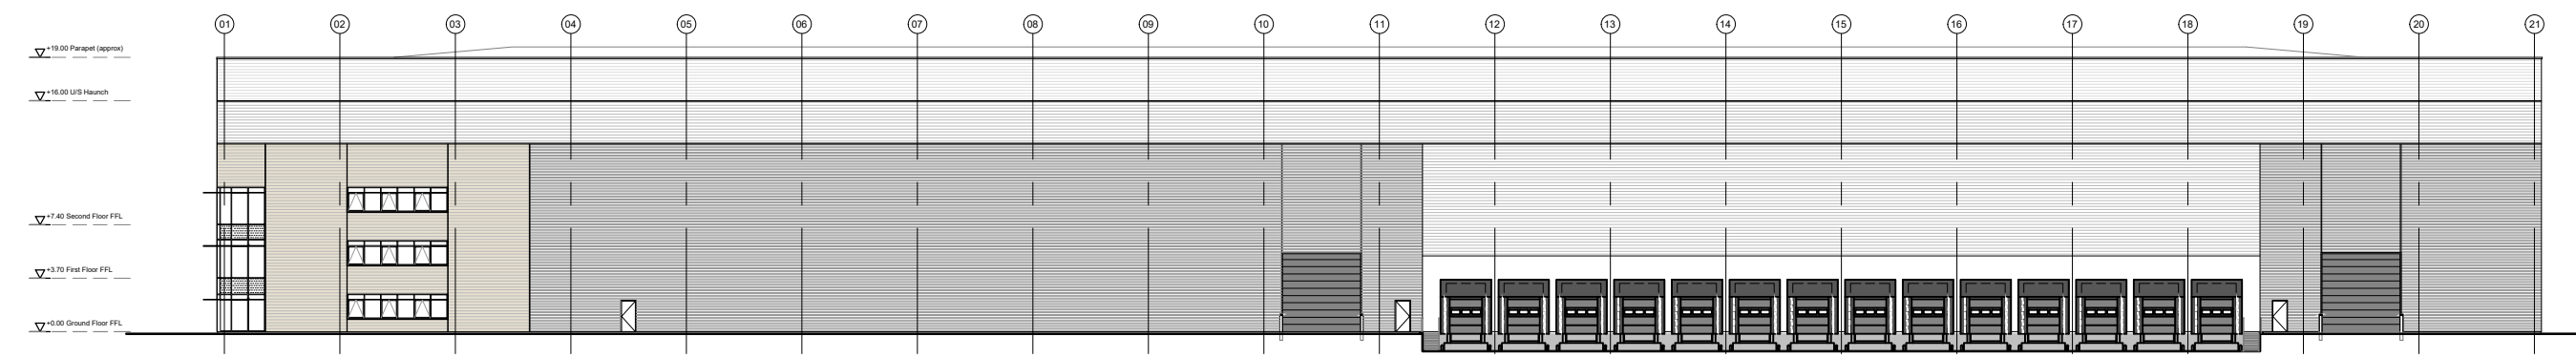


04 Unit 5 - South Elevation

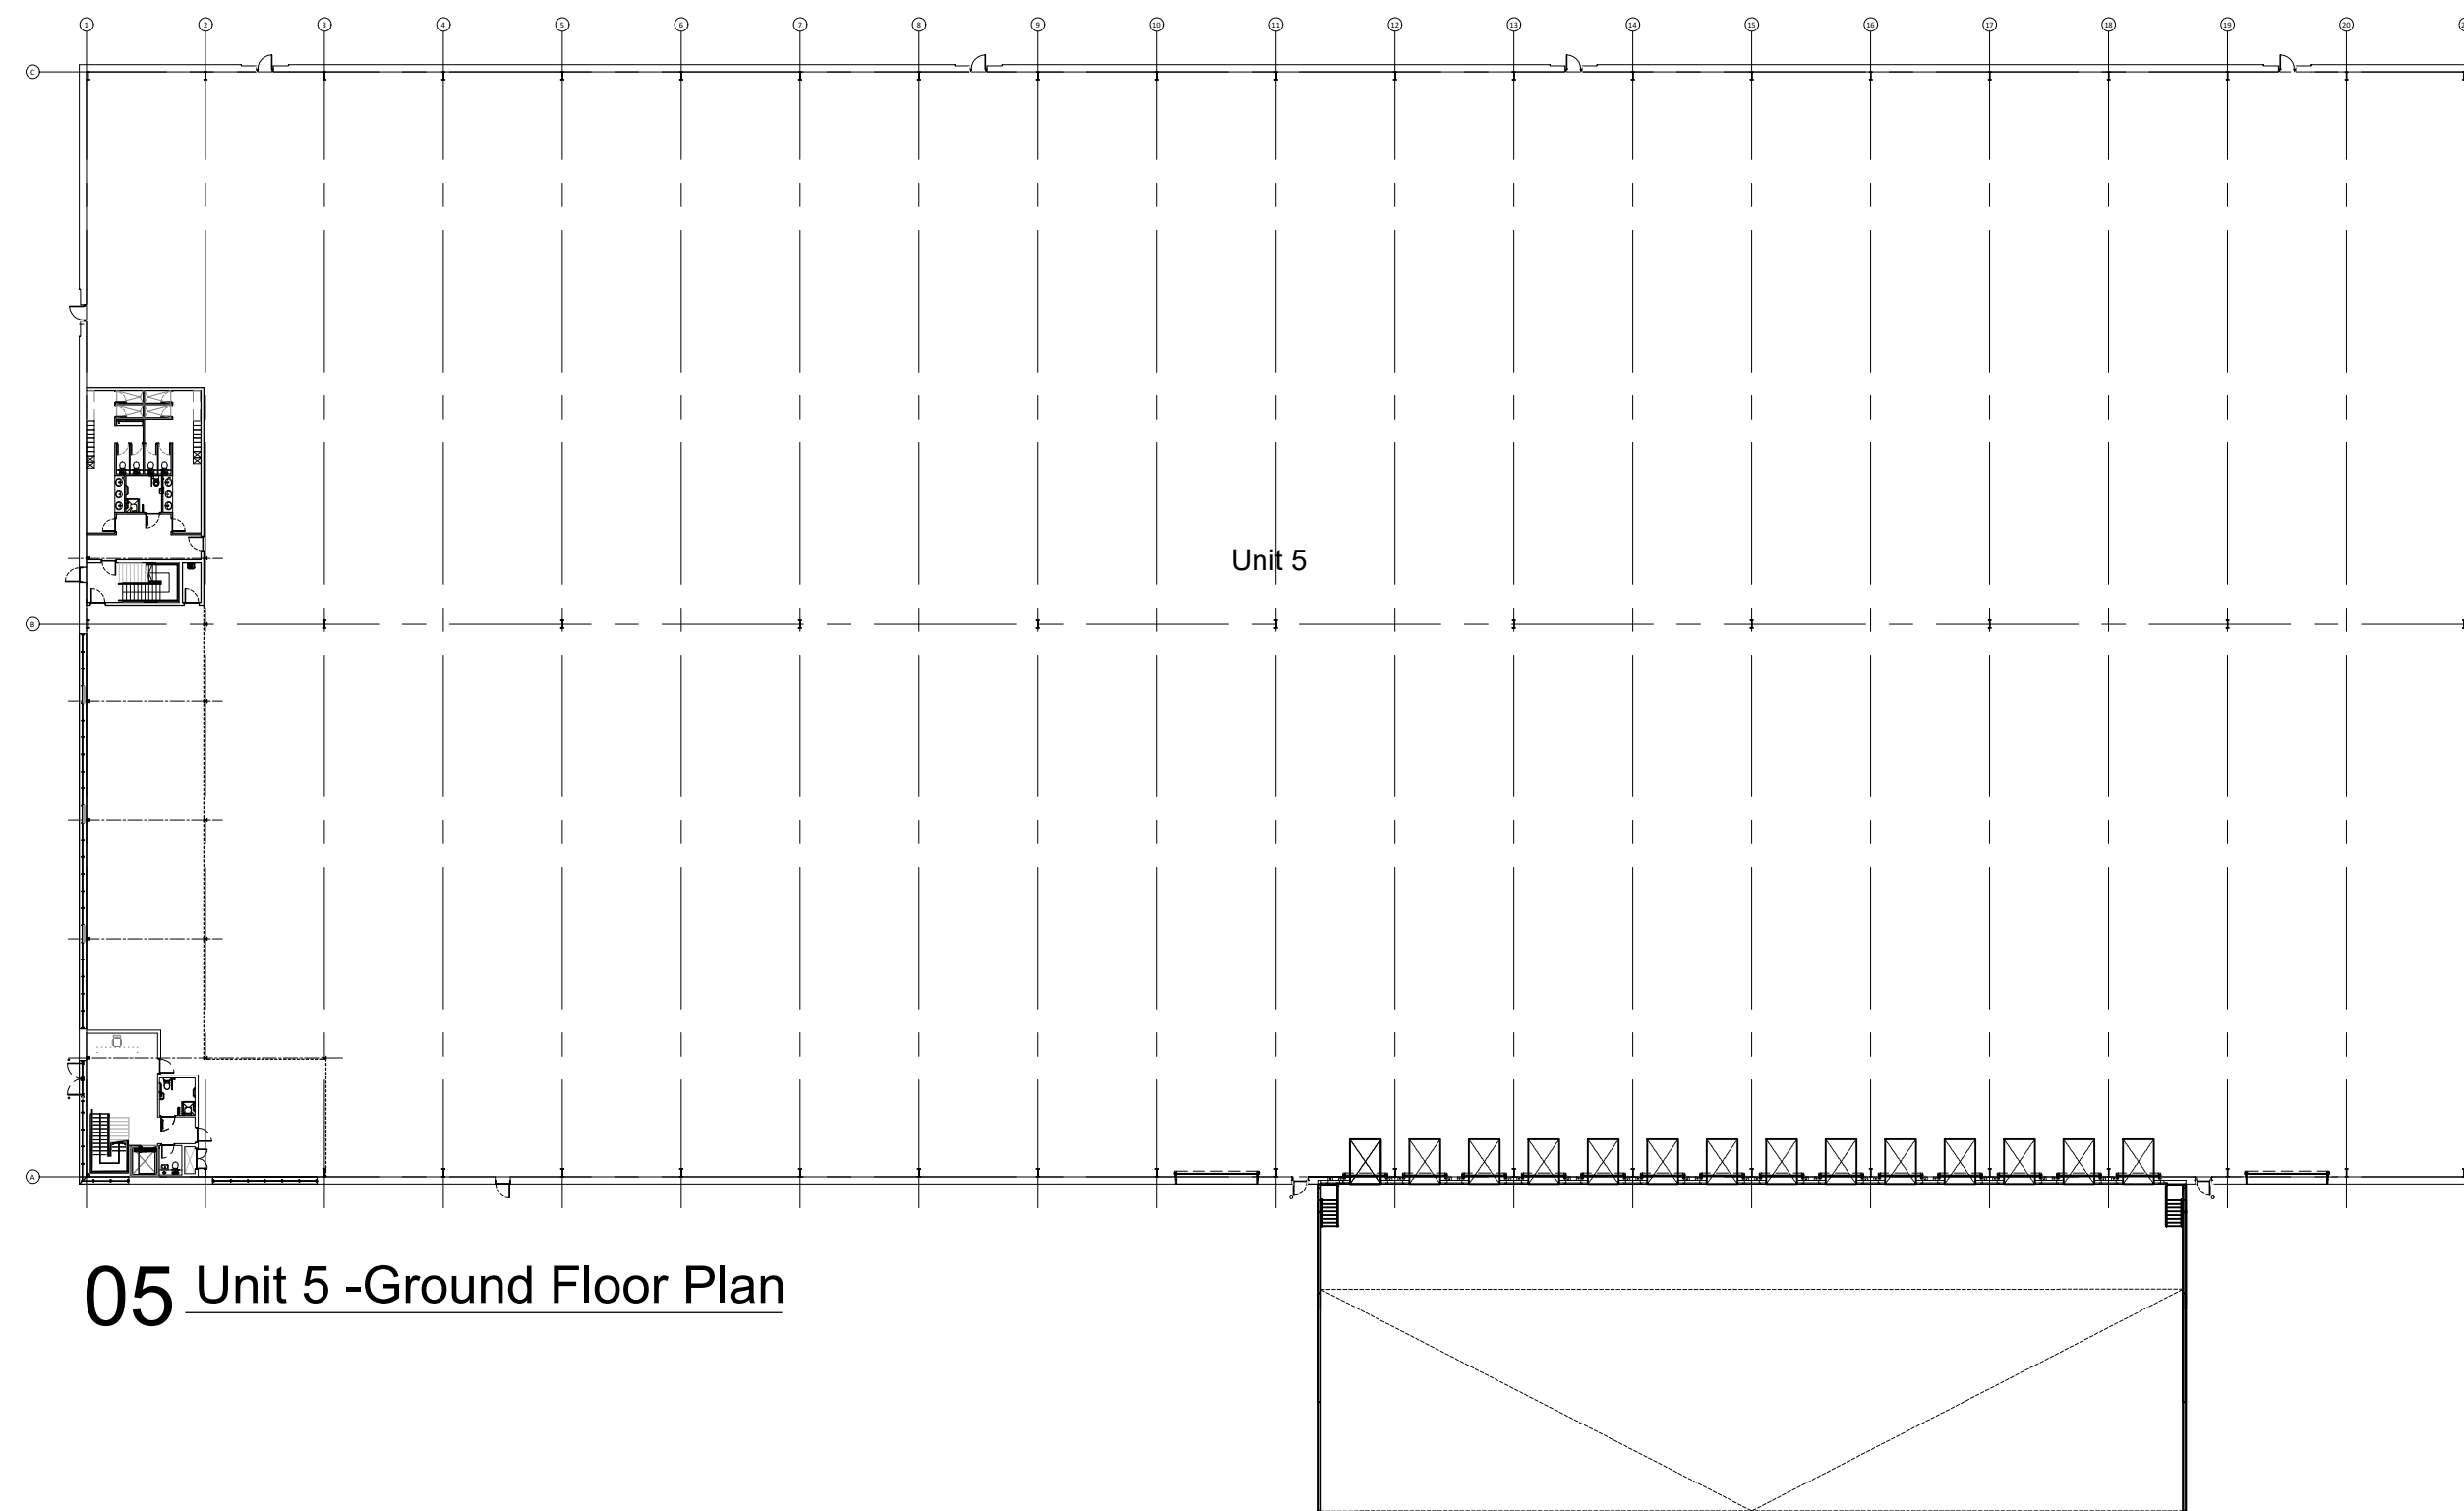

05 Unit 5 -Ground Floor Plan

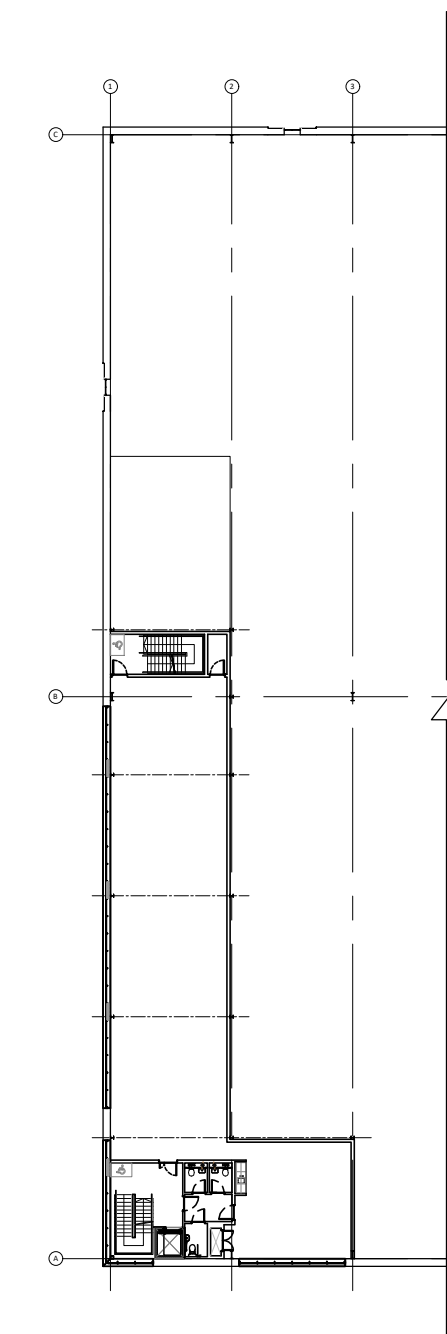

06 Unit 5 -First & Second Floor Office Plans

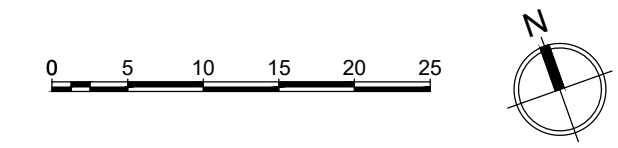

Notes:

Rev:	Notes:	Date:	Dwn:	Iss:
-	First issued	08.08.22	PL	HA
-	Drawing updated	17.11.22	PL	HA
A	Issued for planning	07.12.22	PL	HA
B	Updated drawing issue	16.12.22	PL	HA
C	Heights added to parapet and roof for planning.	23.01.23	PL	HA
D	Building footprint adjusted to TPO.	16.05.23	PL	HA
E	Elevations 03 & 04 relabelled	09.06.23	PL	HA

hale
ARCHITECTURE | DESIGN MANAGEMENT
22c Leathermarket Street, London, SE1 3HP
Client:

Issue Purpose:

Project: Atlas Business Park Wythenshawe, Manchester	
Drawing Title: Unit 5 - Proposed Plans & Elevations	
Project No: 20071	Scale @ A1 1:500
Drawing No: 20071-PL 255	Revision: E