


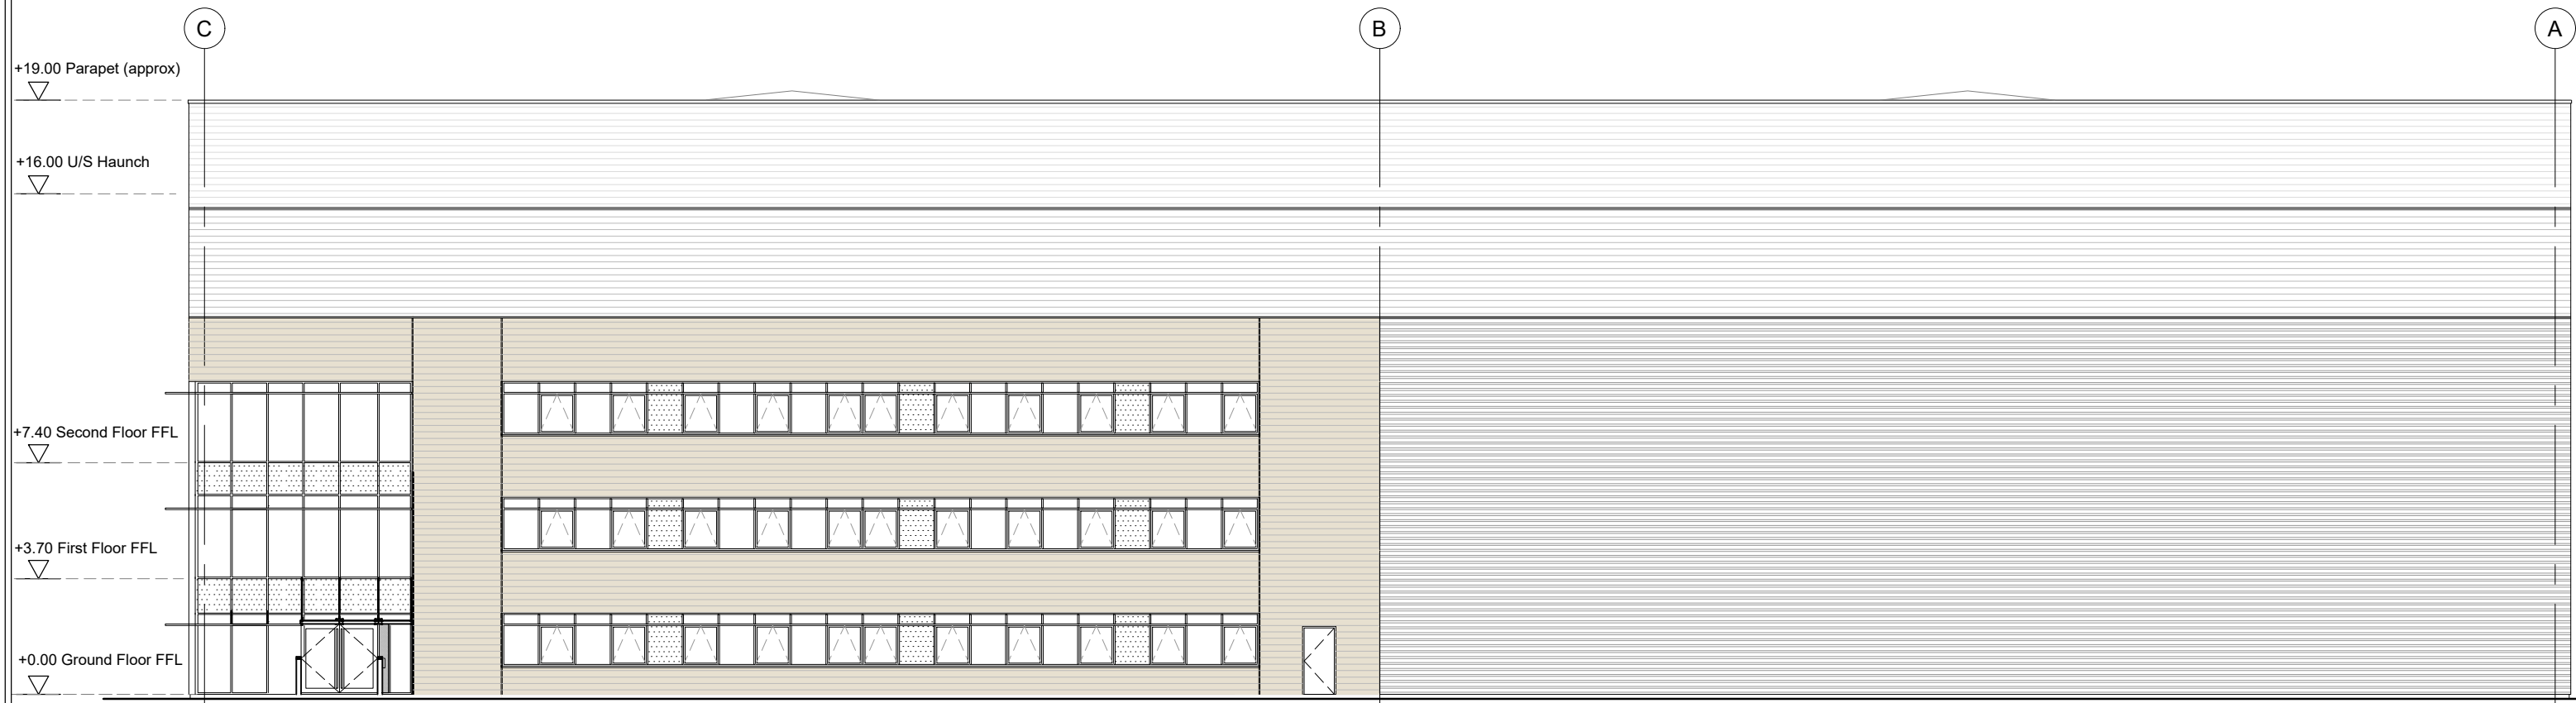


01 Unit 1 - North Elevation



02 Unit 1 - East Elevation



03 Unit 1 - South Elevation

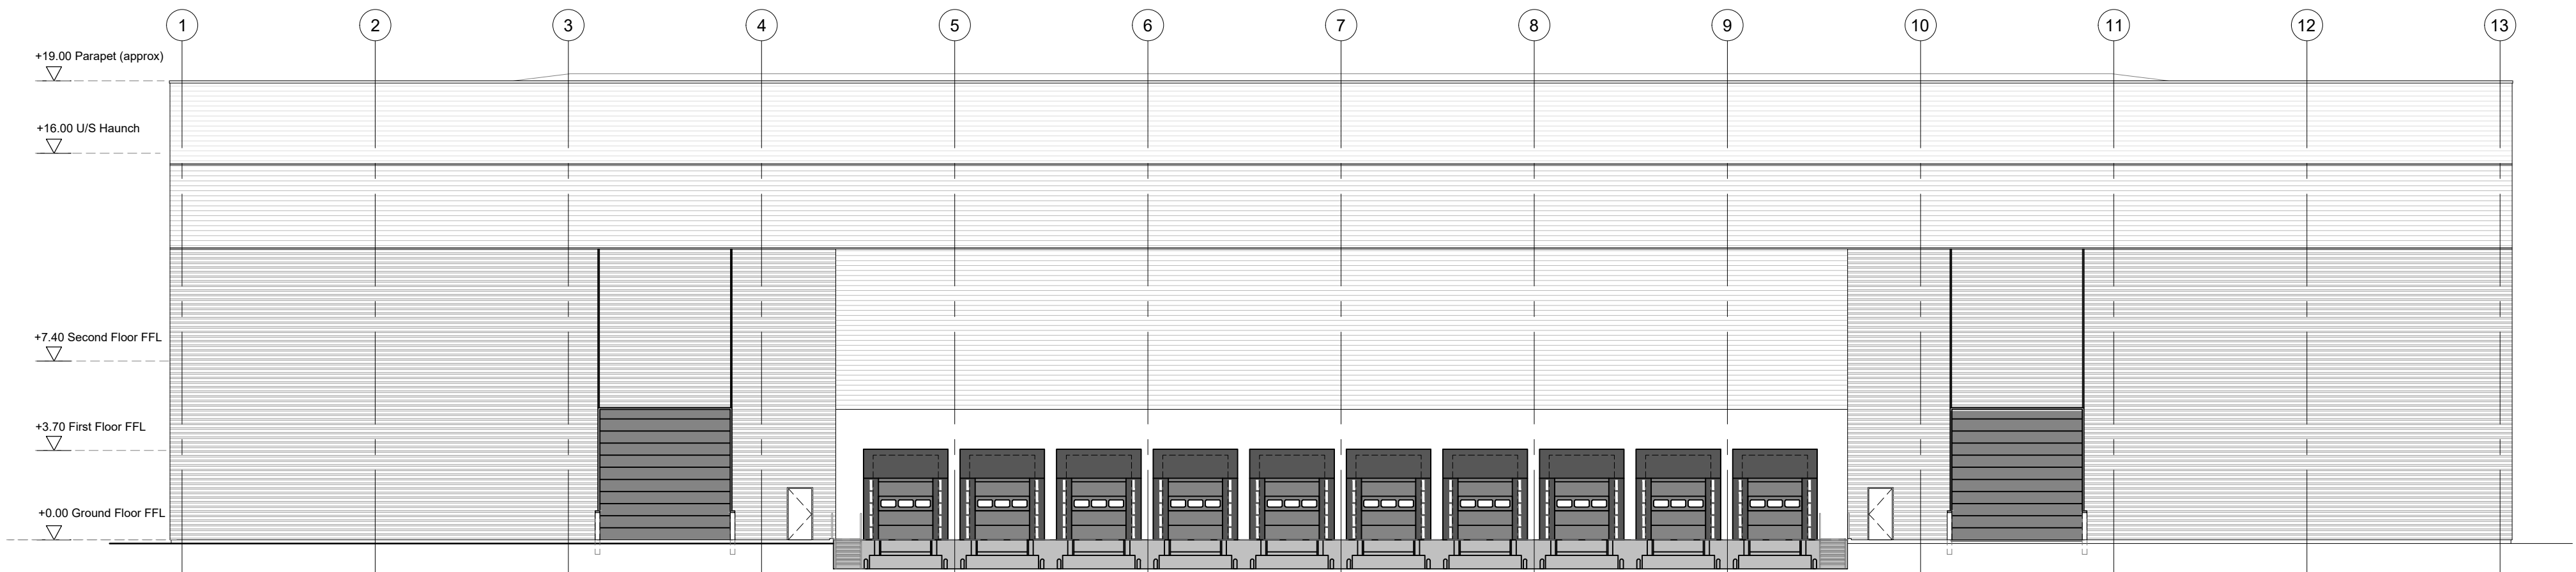

04 Unit 1 - West Elevation



Notes:

Rev:	Notes:	Date:	Dwn:	Iss:
-	First issued	08.08.22	PL	HA
A	Issued for planning	17.11.22	PL	HA
B	Windows and internal cores revised.	16.05.23	PL	HA

hale
ARCHITECTURE | DESIGN MANAGEMENT
22c Leathermarket Street, London, SE1 3HP



Issue Purpose:

Project:
Atlas Business Park
Wythenshawe, Manchester

Drawing Title:
Unit 1 - Proposed Elevations

Project No:
20071

Scale @ A1
1:200

Drawing No:
20071-PL 215

Revision:
B