




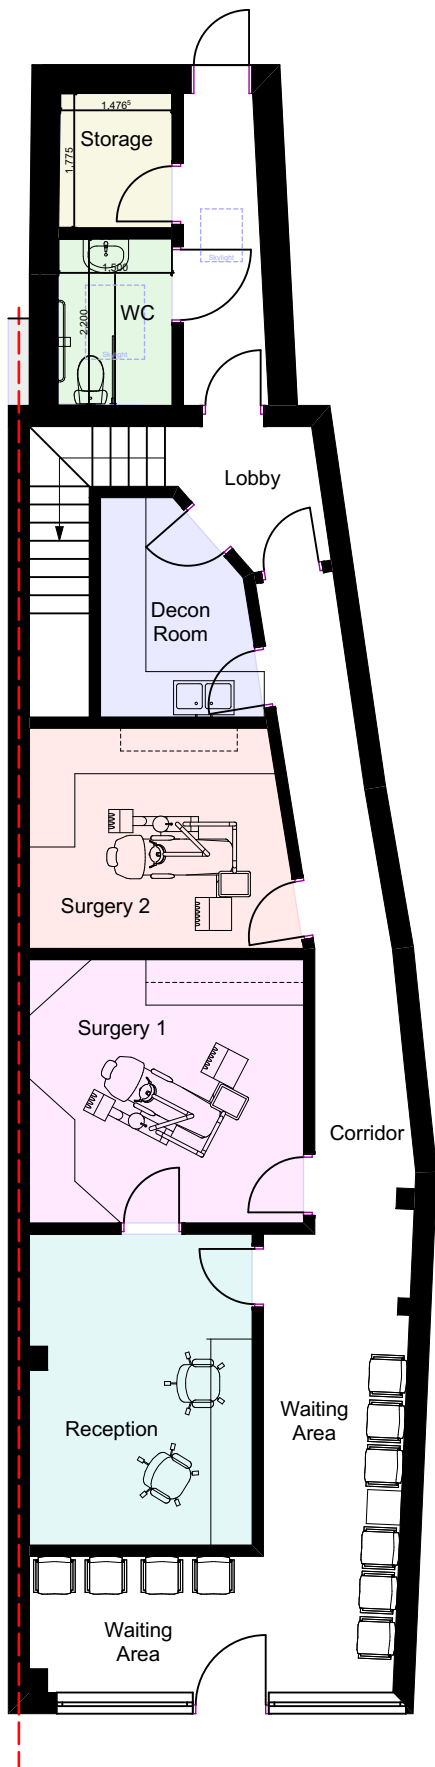

PROPOSED GA GROUND
FLOOR PLAN @1:100

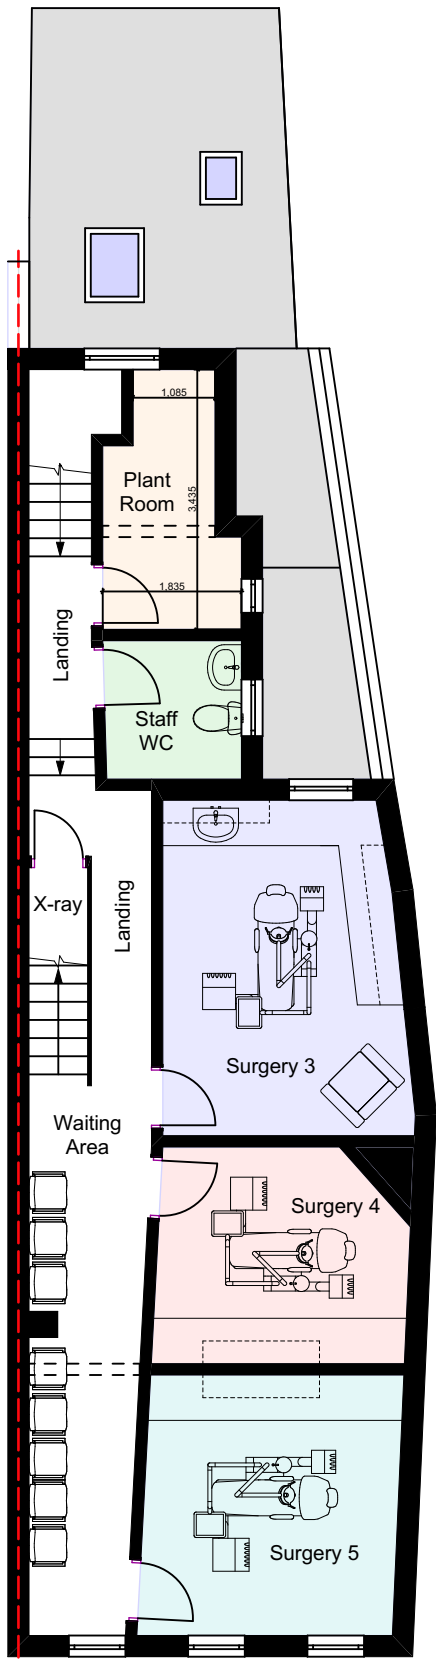


PROPOSED GA FIRST
FLOOR PLAN @1:100

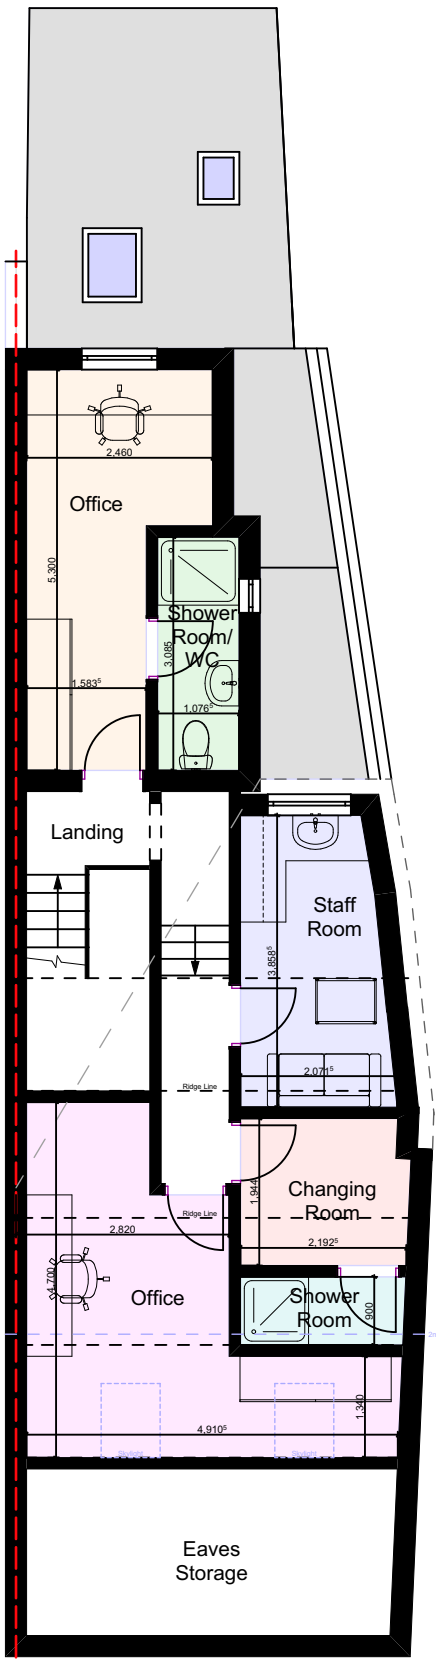

PROPOSED GA SECOND
FLOOR PLAN @1:100

INSIDE

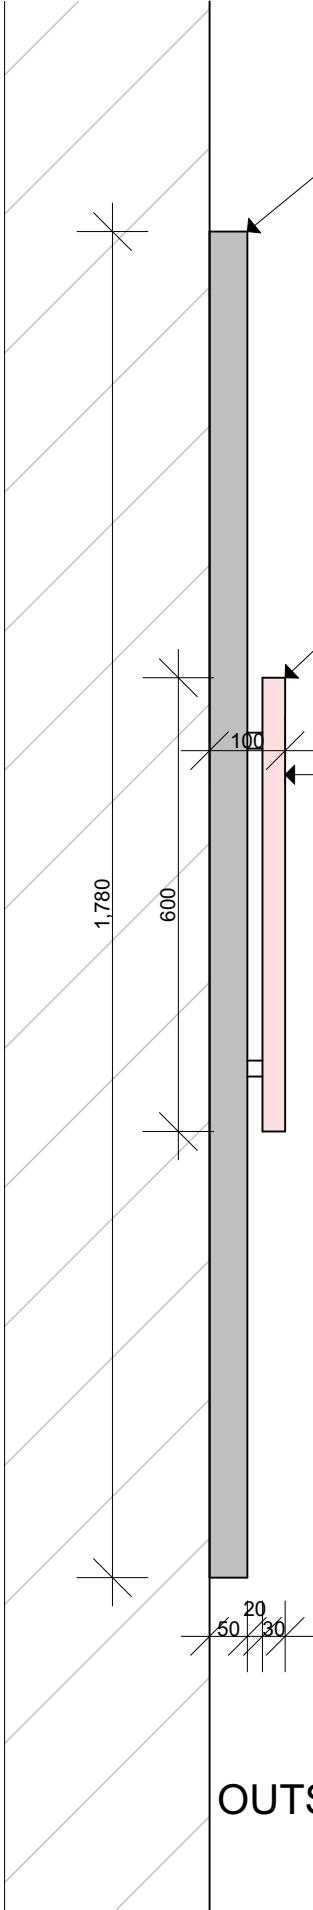


OUTSIDE

SECTION THROUGH
PROPOSED SIGNAGE
@ 1:10

notes

This drawing is subject to a detailed building and site survey, therefore no guarantee of its accuracy can be given. This drawing has been draughted in accordance with the clients design requirements. All areas are approximate and are subject to a detailed building and site survey and further design development. All dimensions should be checked prior to commencement of construction on site. Measurements should not be taken off the drawing.

All dimensions shown are in millimetres (mm).

 

PL2	Planning updates	31.07.23
PL1	Planning updates	20.07.23
PL0	Planning Issue	08.05.23



NADA Architects Ltd
169 Kingsway
Burnage
Manchester
M19 2ND
Mob: 07974 735527
E: ahmed@nadaarchitects.com
W: www.nadaarchitects.com

D - design	PL - planning	PT - pre-tender
T - tender	P - preliminary	
C - construction	R - record	

DR HASAN MAHMOOD

REDESIGN / RECONFIG
NOVA DENTAL, 566
STOCKPORT RD, M12 4JJ

PROPOSED GA FLOOR PLANS
& SIGNAGE DETAIL

scale	date	drawn	checked
1:100 @ A3	08.05.23	MI	AC
1:10 @ A3			

job no	(category) dwg no	revision
--------	-------------------	----------

23-1142 (04)001 PL2

Drawing measurements shall not be obtained by scaling. Verify all dims prior to construction. Immediately report any discrepancies on this drawing to Architect. This drawing shall be read in conjunction with associated specifications and related consultant's documents.

PLANNING