


NOTES
ALL DIMENSIONS TO BE CHECKED ON SITE PRIOR TO ANY MANUFACTURING OR FABRICATION AND ANY ANOMALIES TO BE BROUGHT TO THE ATTENTION OF THE ARCHITECT.



PROPOSED FRONT ELEVATION
1:50




PROPOSED SIDE ELEVATION
1:50

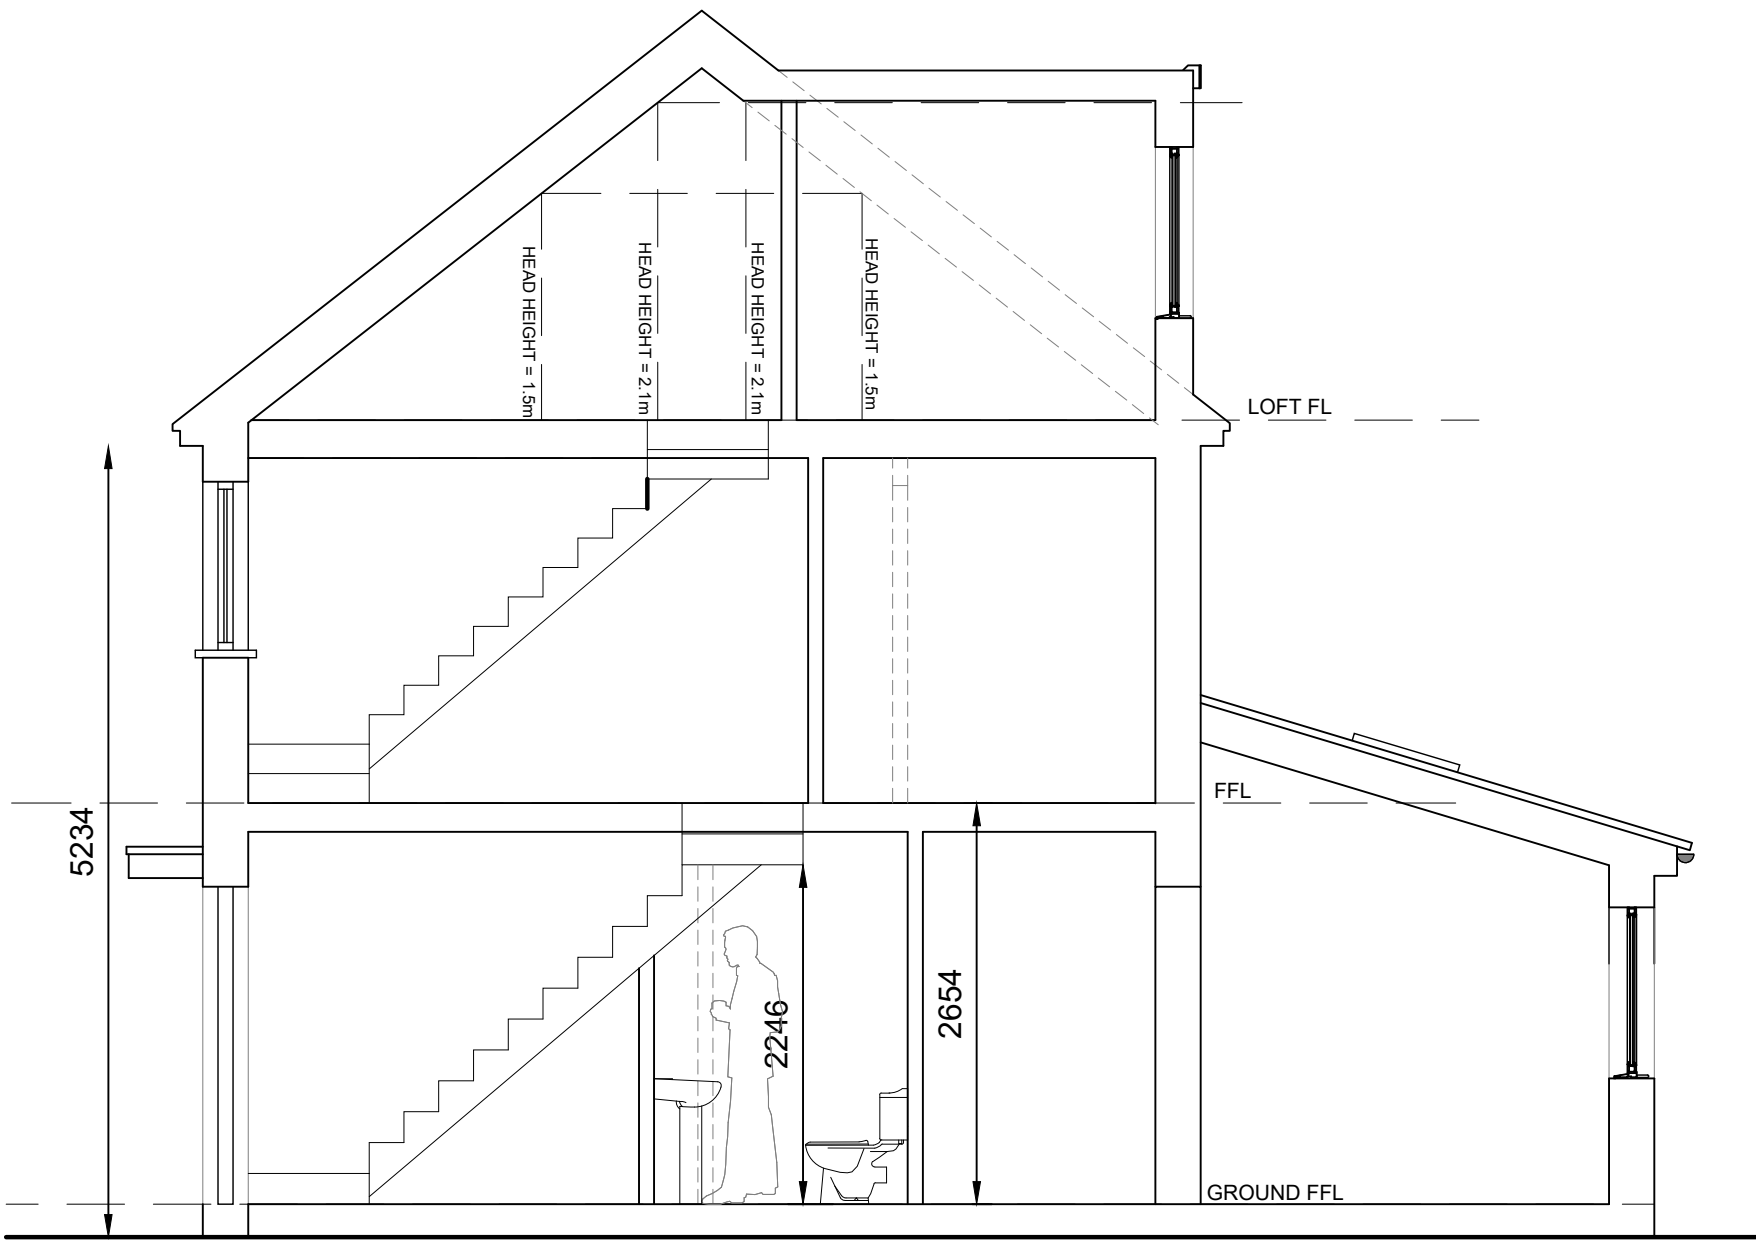

SECTION A-A 1:50



PROPOSED REAR ELEVATION
1:50

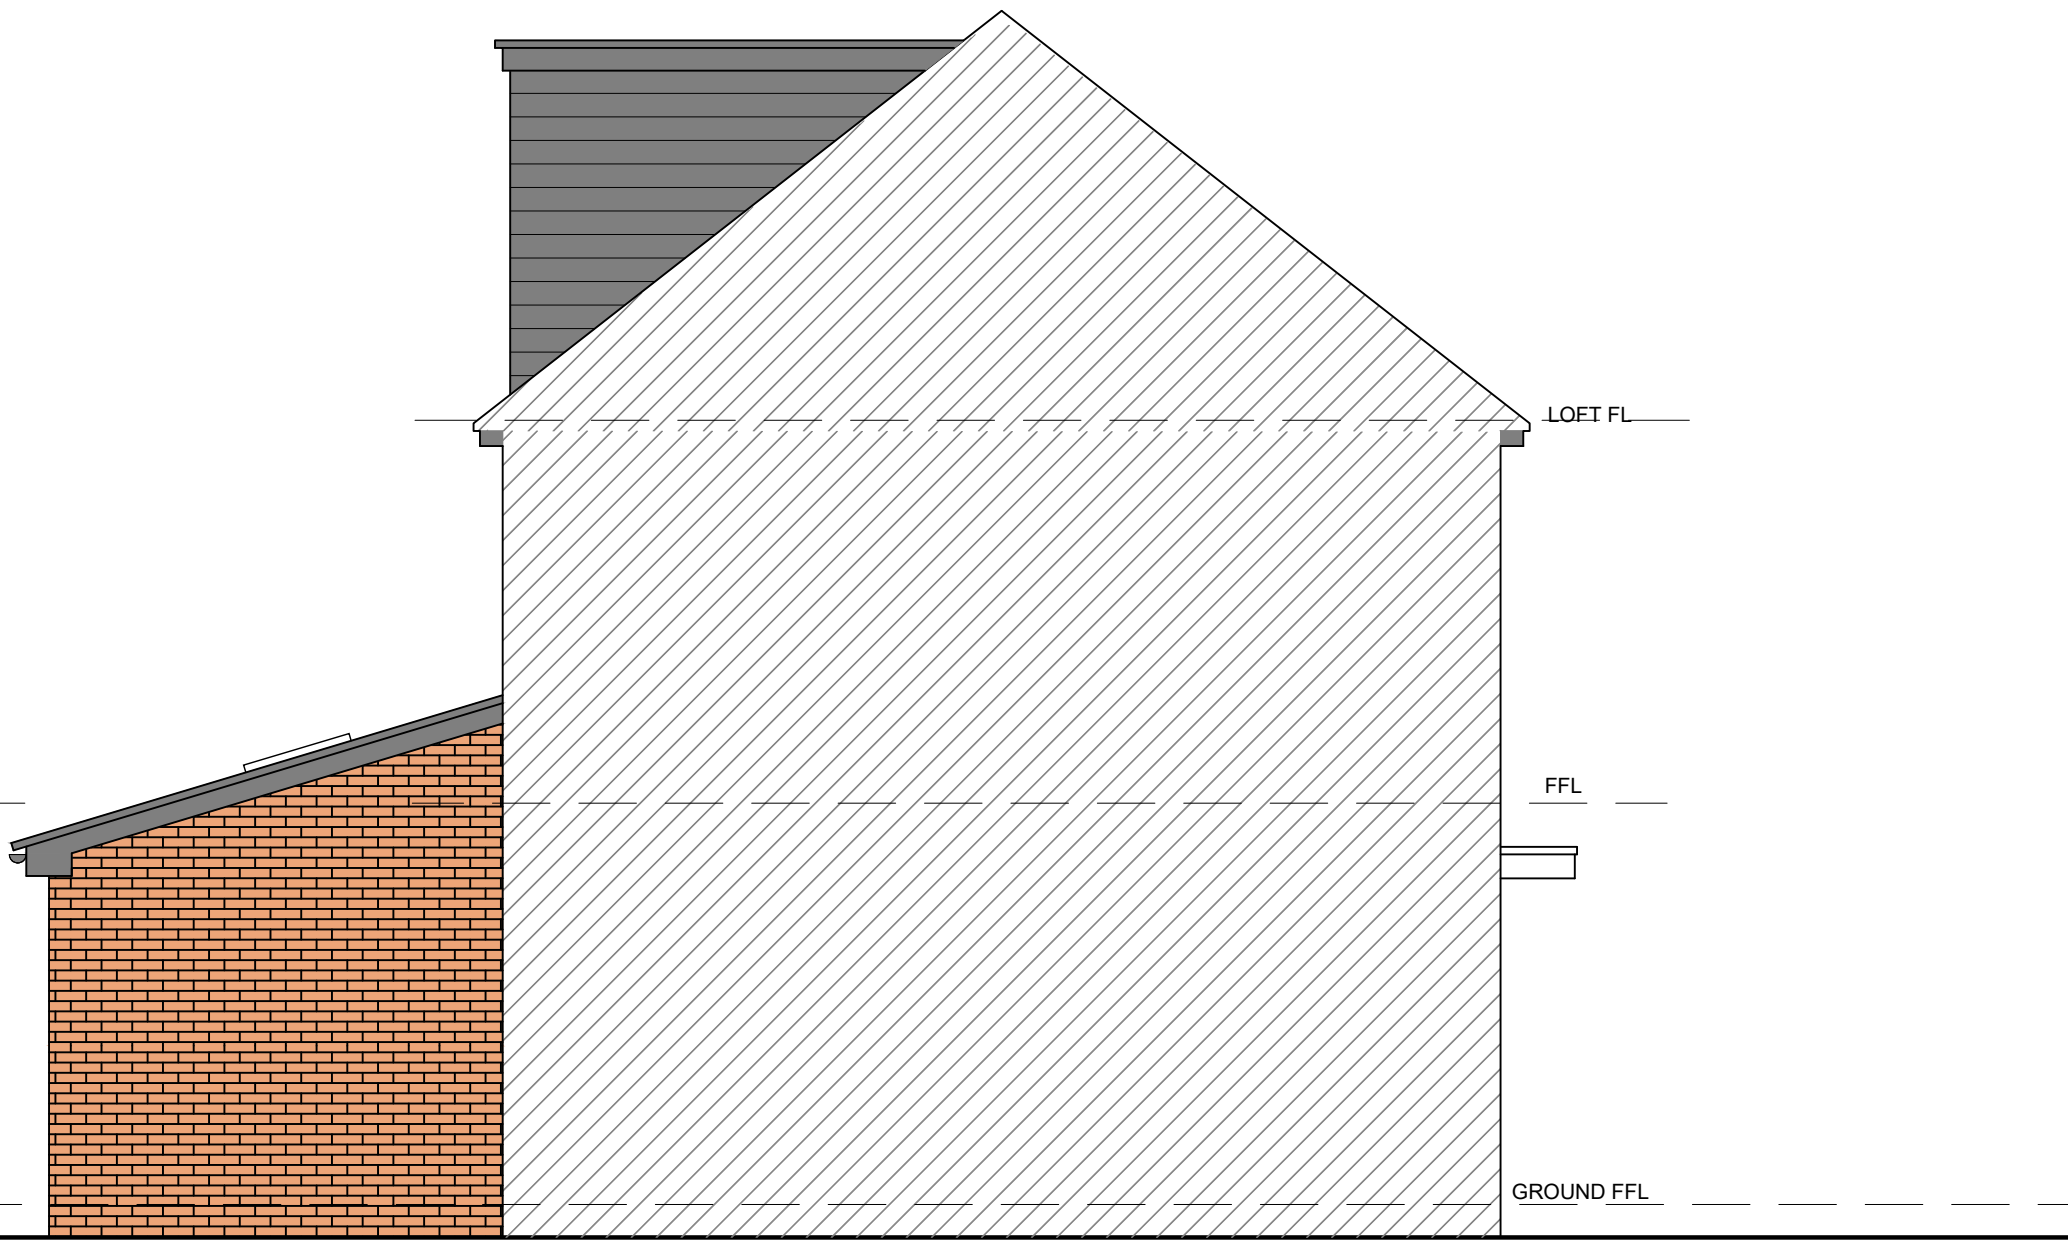

PROPOSED SIDE ELEVATION
1:50



PROPOSALS

B	UPDATED ELEVATION	ET	24.04.23
A	FIRST ISSUE	ET	24.04.23
REV	AMENDMENTS	BY	DATE

PROJECT
PROPOSED
ALTERATION/EXTENSION
12
DANBURY WALK BROOKLANDS
MANCHESTER
M23 9FA

CLIENT
MR JEREMY WOBSCHALL & LOAN DO

DRAWING TITLE
PROPOSED ELEVATIONS & SECTION

DRAWN	ET	DATE	24.04.23
CHECKED		SCALE	1:50 (A1)
APPROVED			



JOB No.	DRG No.	REVISION
12,455	05	B