



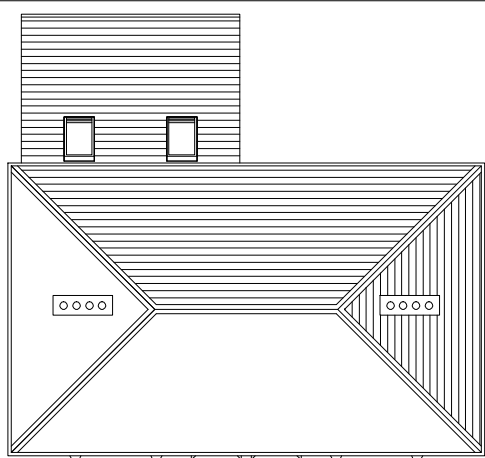

PROPOSED ROOF PLAN

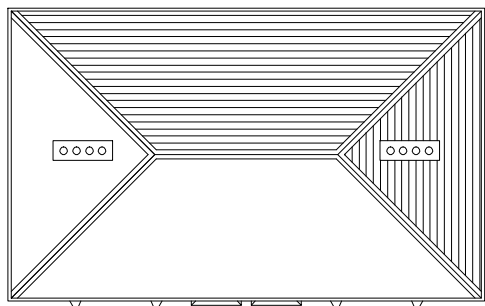



EXISTING ROOF PLAN

0 1 2 3 4 5m
Linear scale

scale 1:200



Denotes
Extension

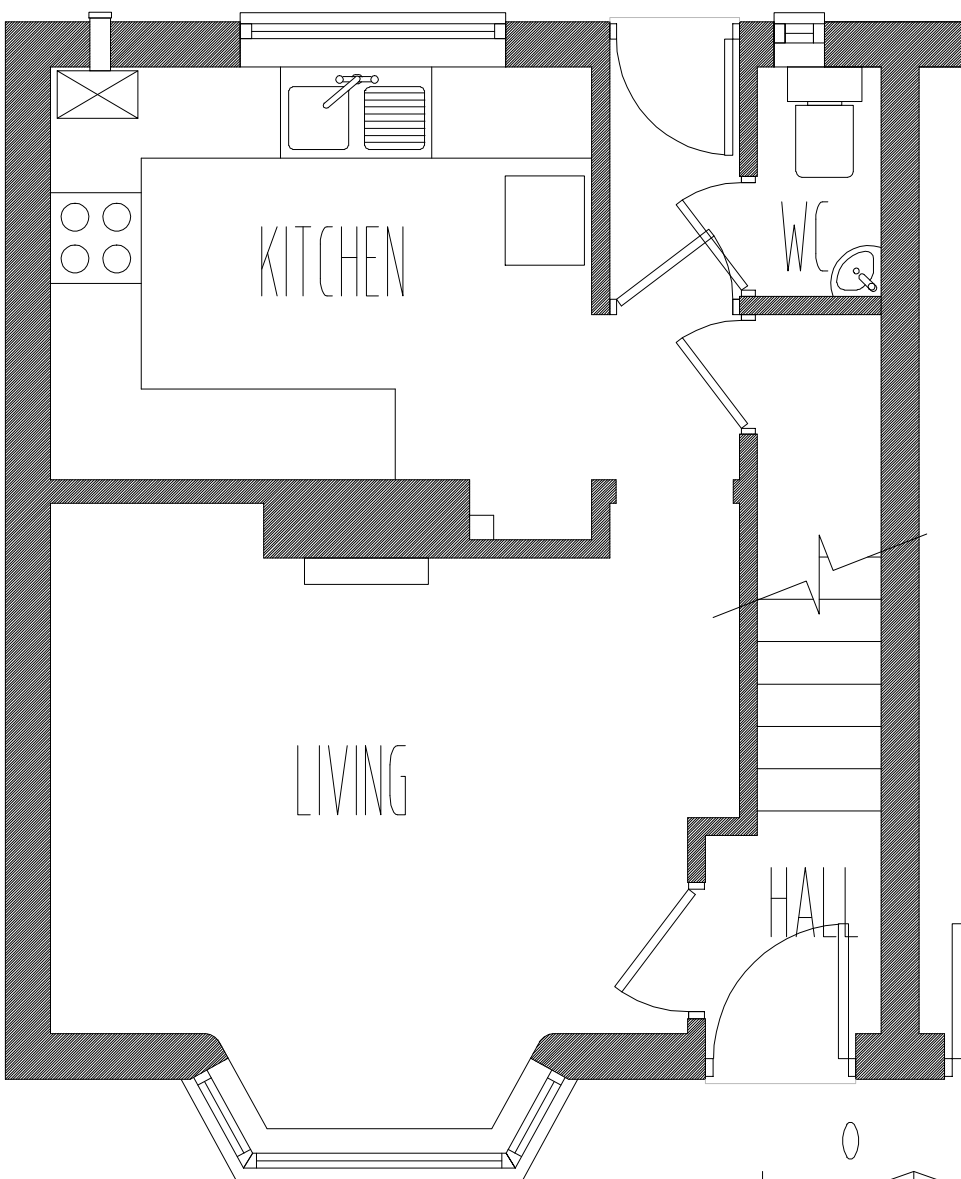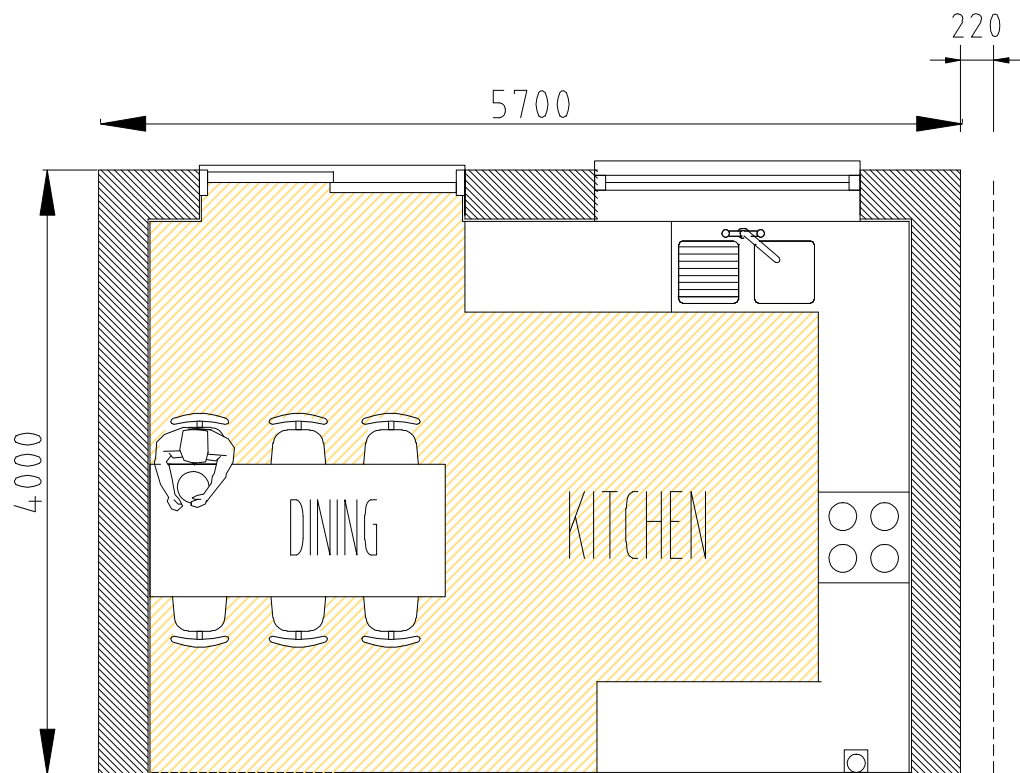


EXISTING GROUND FLOOR

Reconfigure
Boiler vent
extract

High level
side window
(1700mm AFFL)

0 1 2 3m
Linear scale

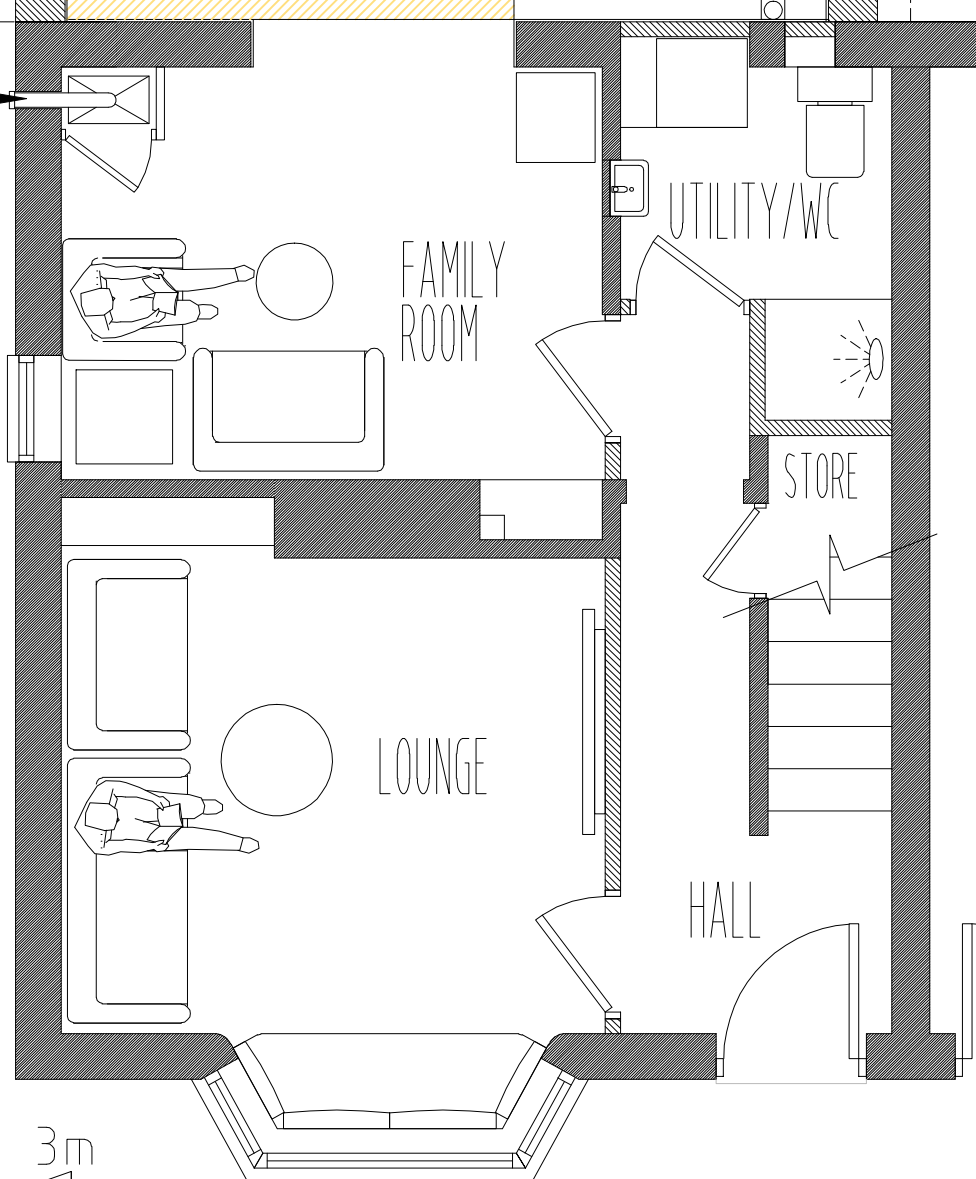

PROPOSED GROUND FLOOR scale 1:50

PROPOSED SINGLE STOREY EXTENSION
TO THE REAR ELEVATION @
7 PARBOLD AVE.,
WITHINGTON,
M20 1FU

PRELIMINARY
DRAWINGS

Drawing Title

FLOOR & ROOF PLANS

Scale

1:50 & 1:200 @ A3

Date

24/04/2023

Drawn by

PAG

Job No.

AA1

Drawing No.

PL2

Revision

SQUARE
DEAL

Architectural Services

Tel: 07941263287

email: sda.services@yahoo.com