



SHIP CANAL HOUSE, MANCHESTER

GROUND FLOOR RECEPTION - LOCATION PLAN

This drawing is the property of **bluesky** Design and must not be copied or otherwise reproduced. All dimensions must be checked on site before commencing work. This drawing was produced using AutoCAD 2019.

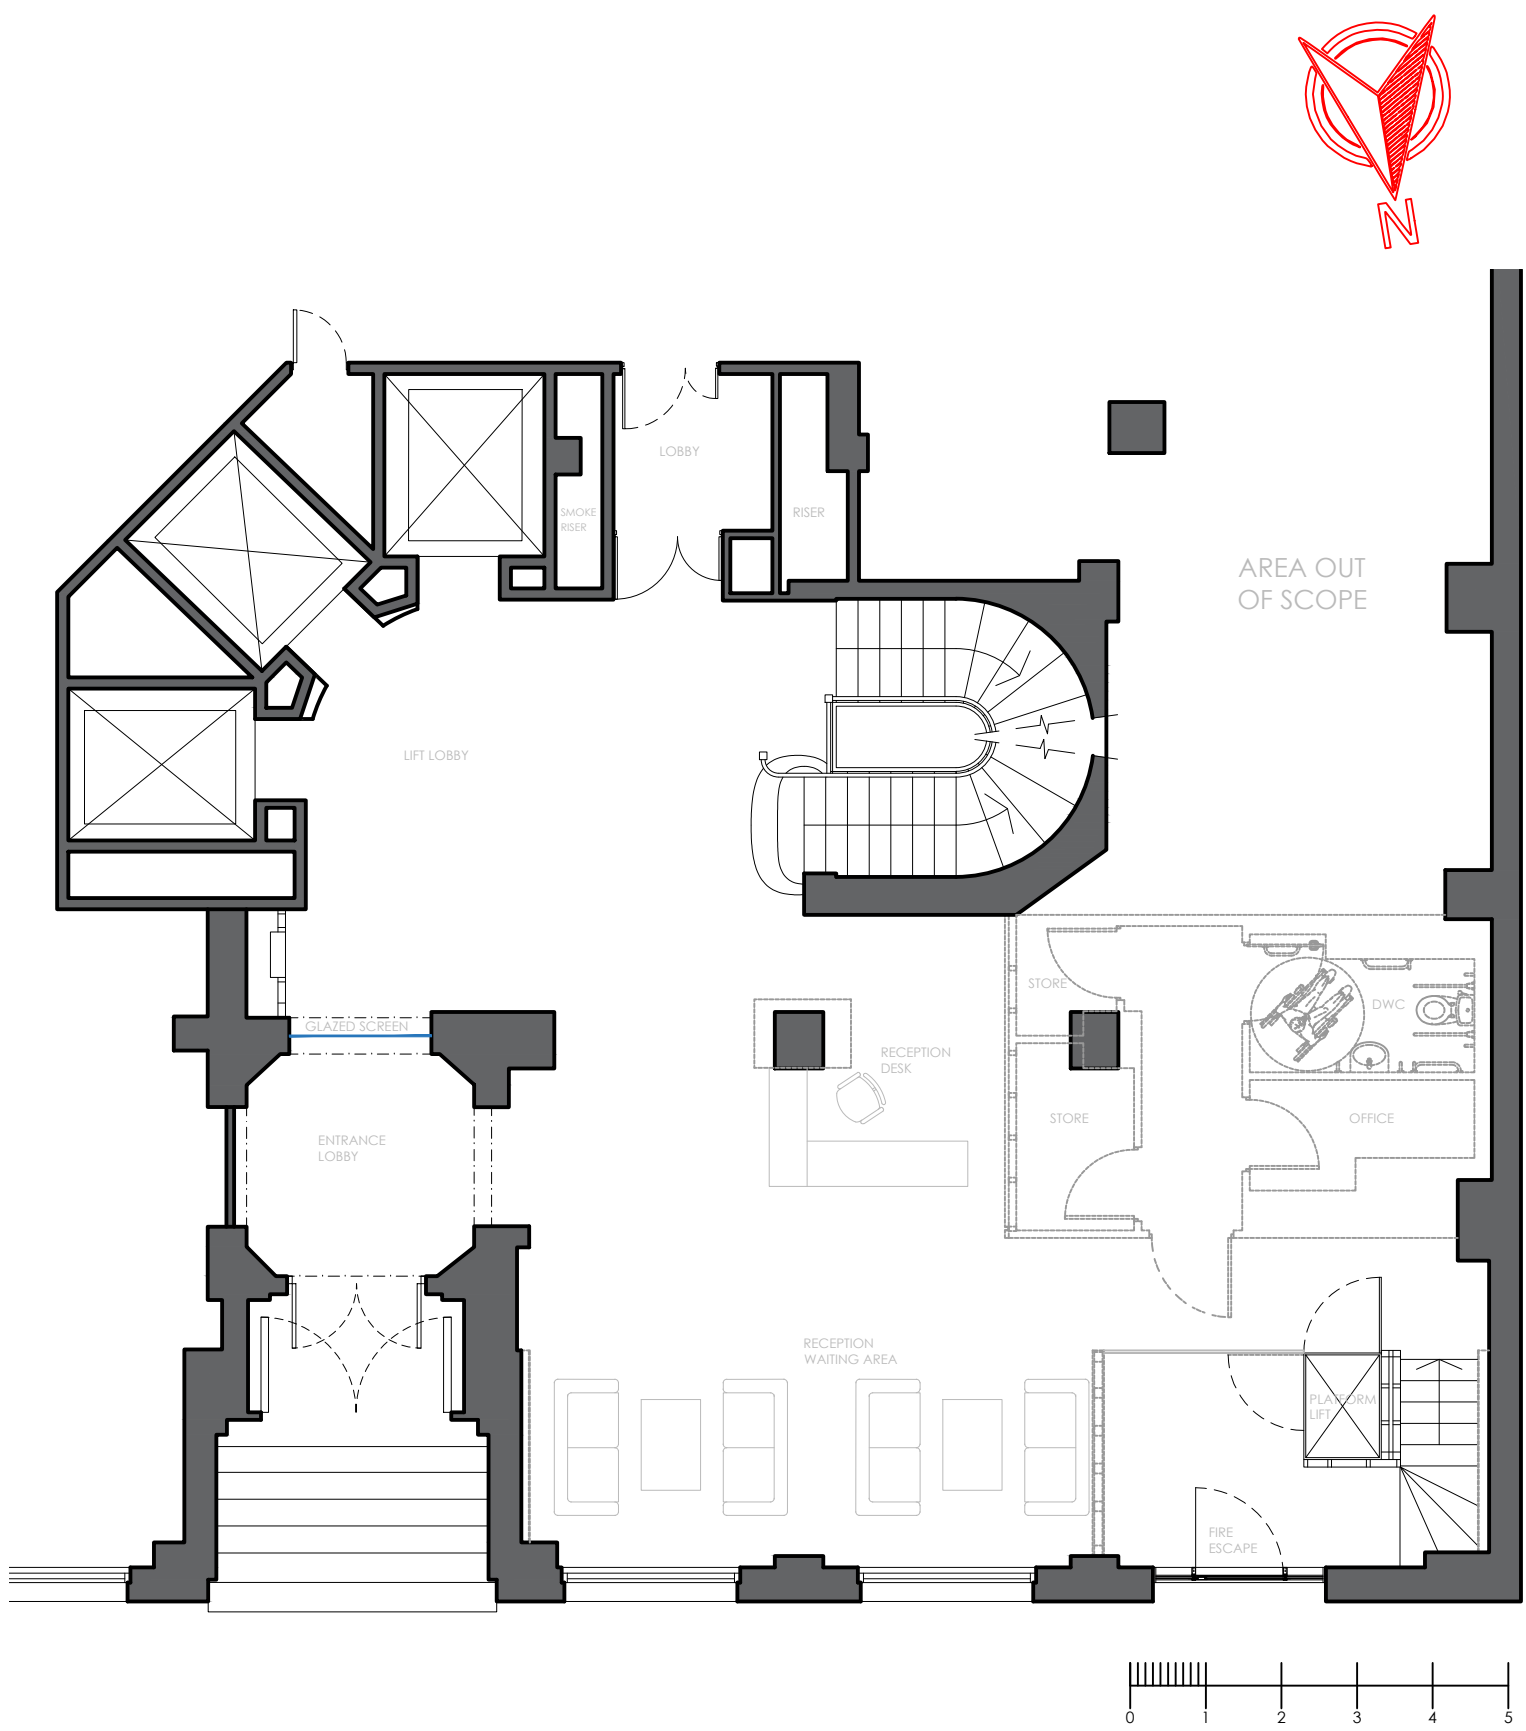

EXISTING FLOOR PLAN @ 1:100

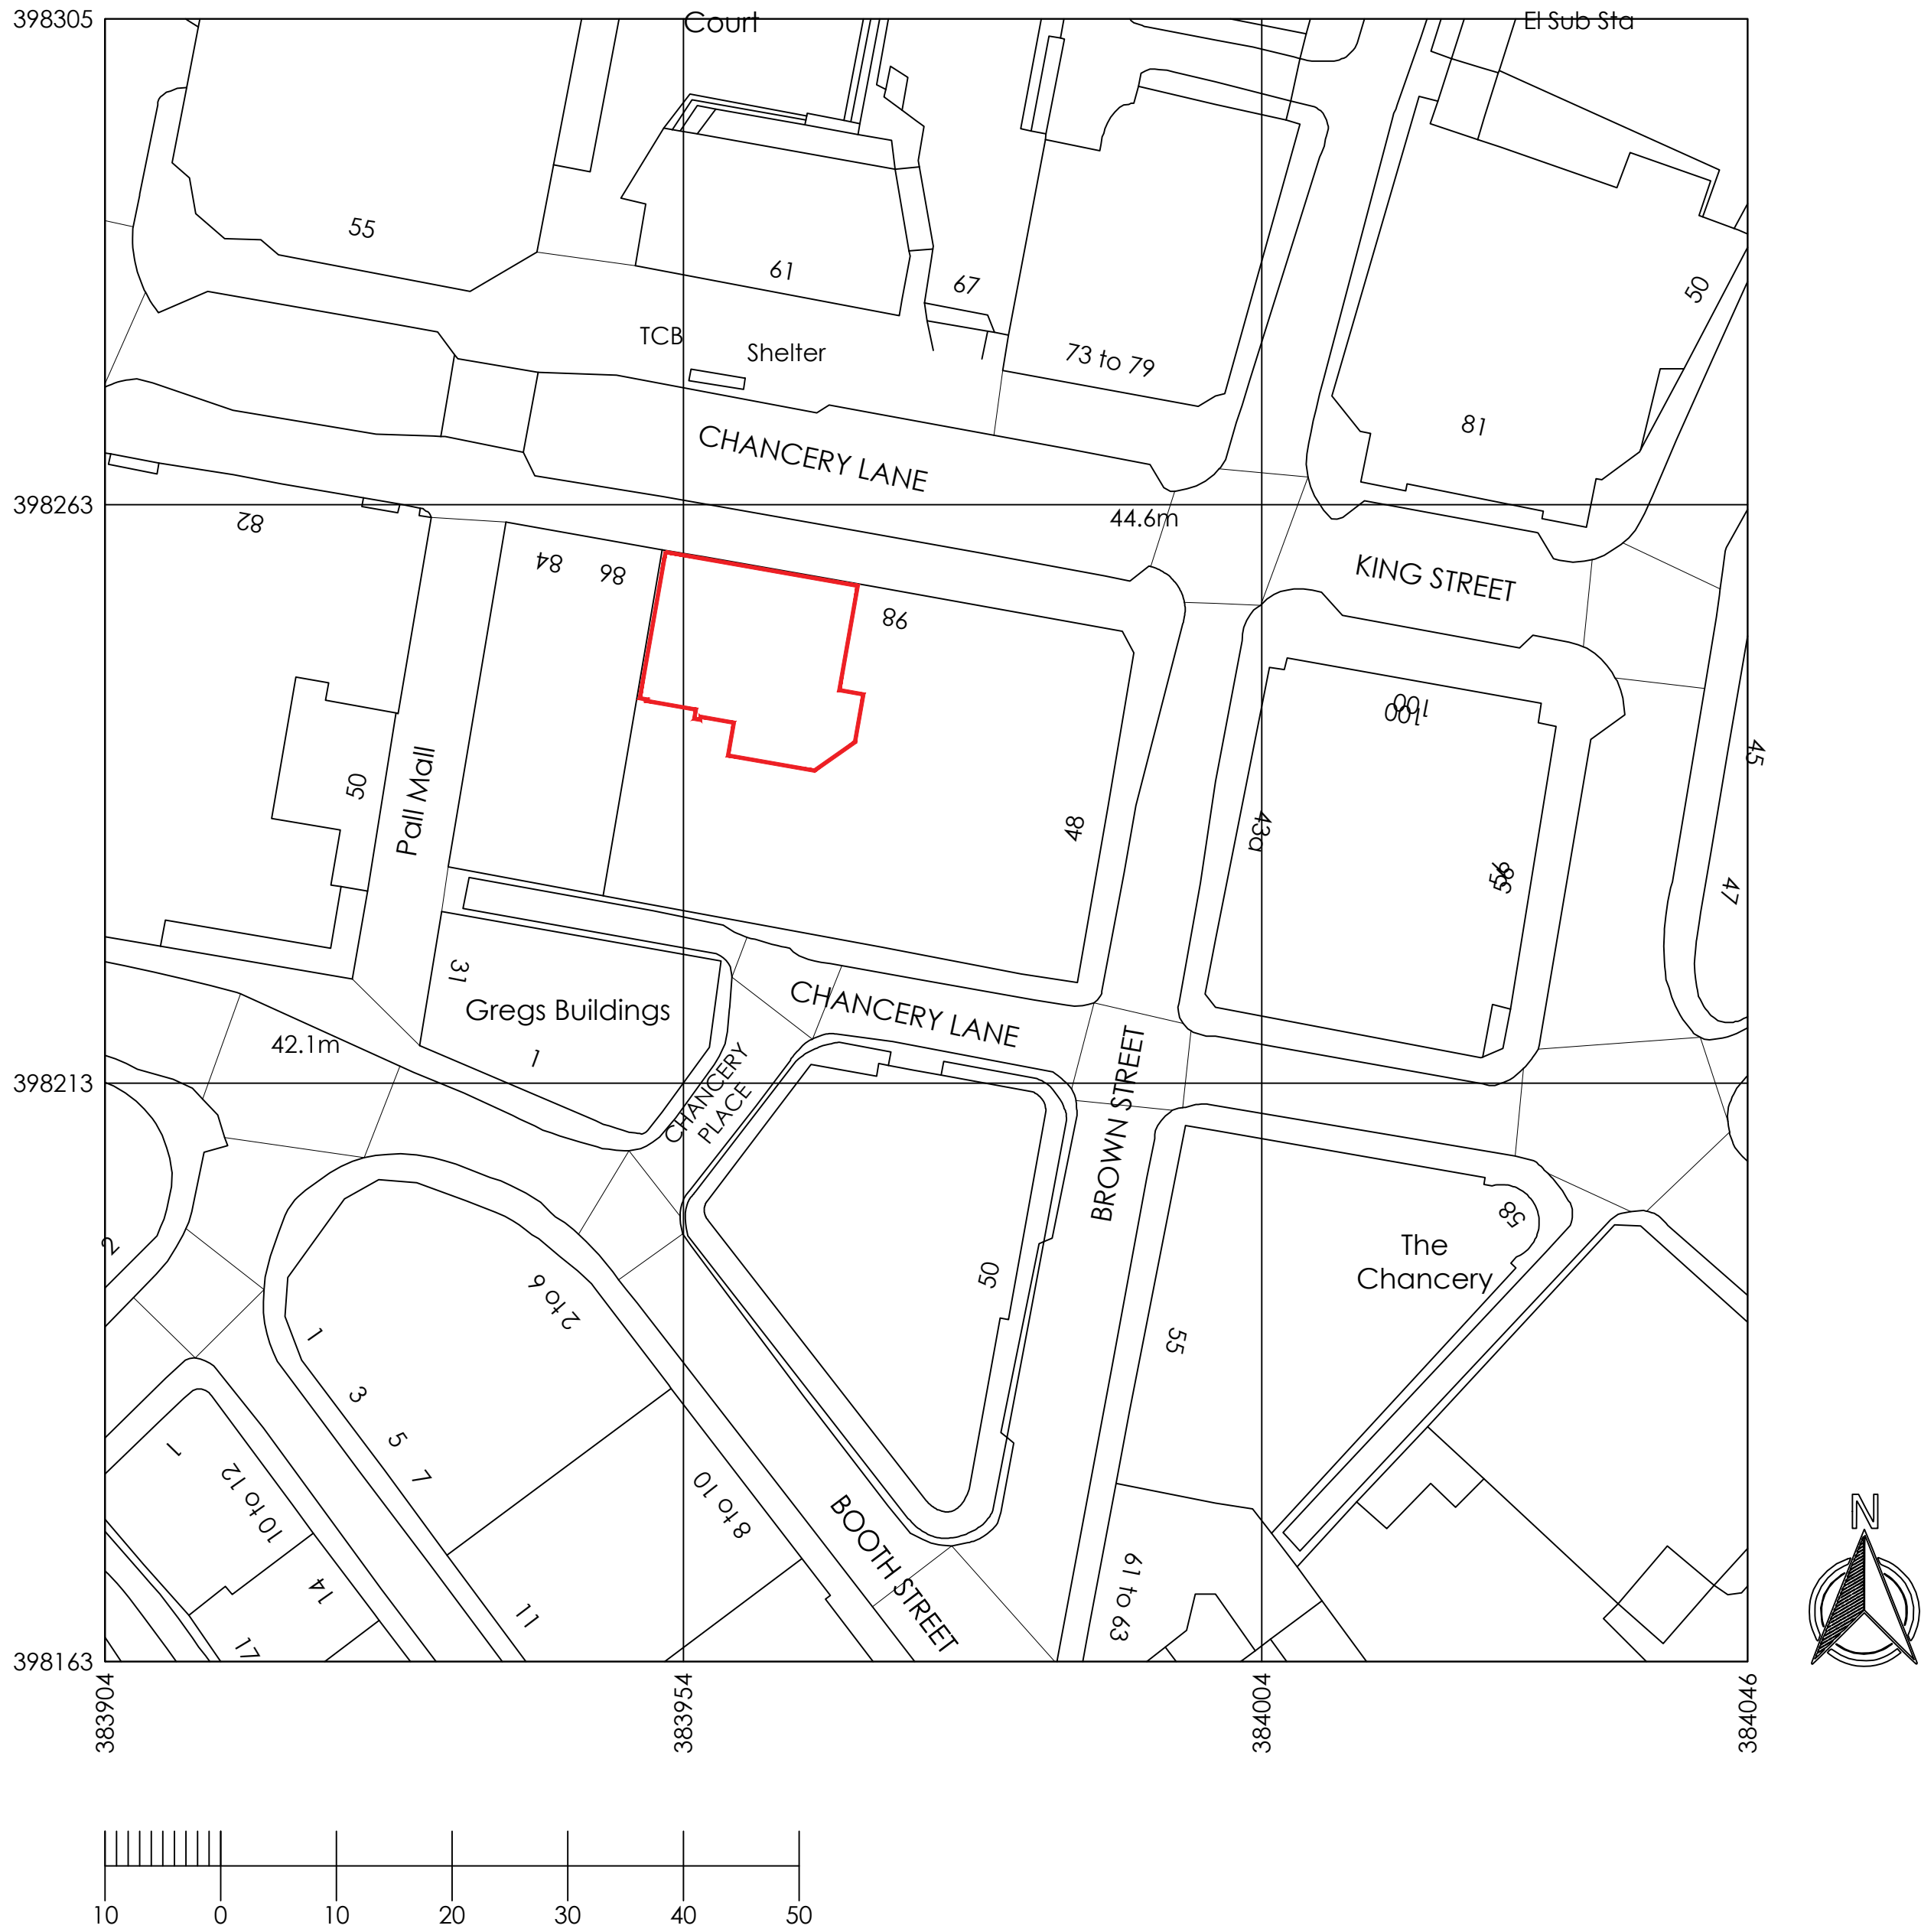

LOCATION PLAN @ 1:500

FOR TENDER

Rev	Date	Description	Initials
A	13.12.22	HERITAGE ISSUE	ST

Client:	GROSVENOR
Project:	SHIP CANAL HOUSE CAT A REFURBISHMENT
Address:	KING STREET MANCHESTER
Drawing Title:	GROUND FLOOR LOCATION PLAN
Date:	06.12.2022
Project Number:	1308
Scale:	1:100/500@A1
Drawn by:	ST
Drawing Number:	1308-0G-LP-01A