



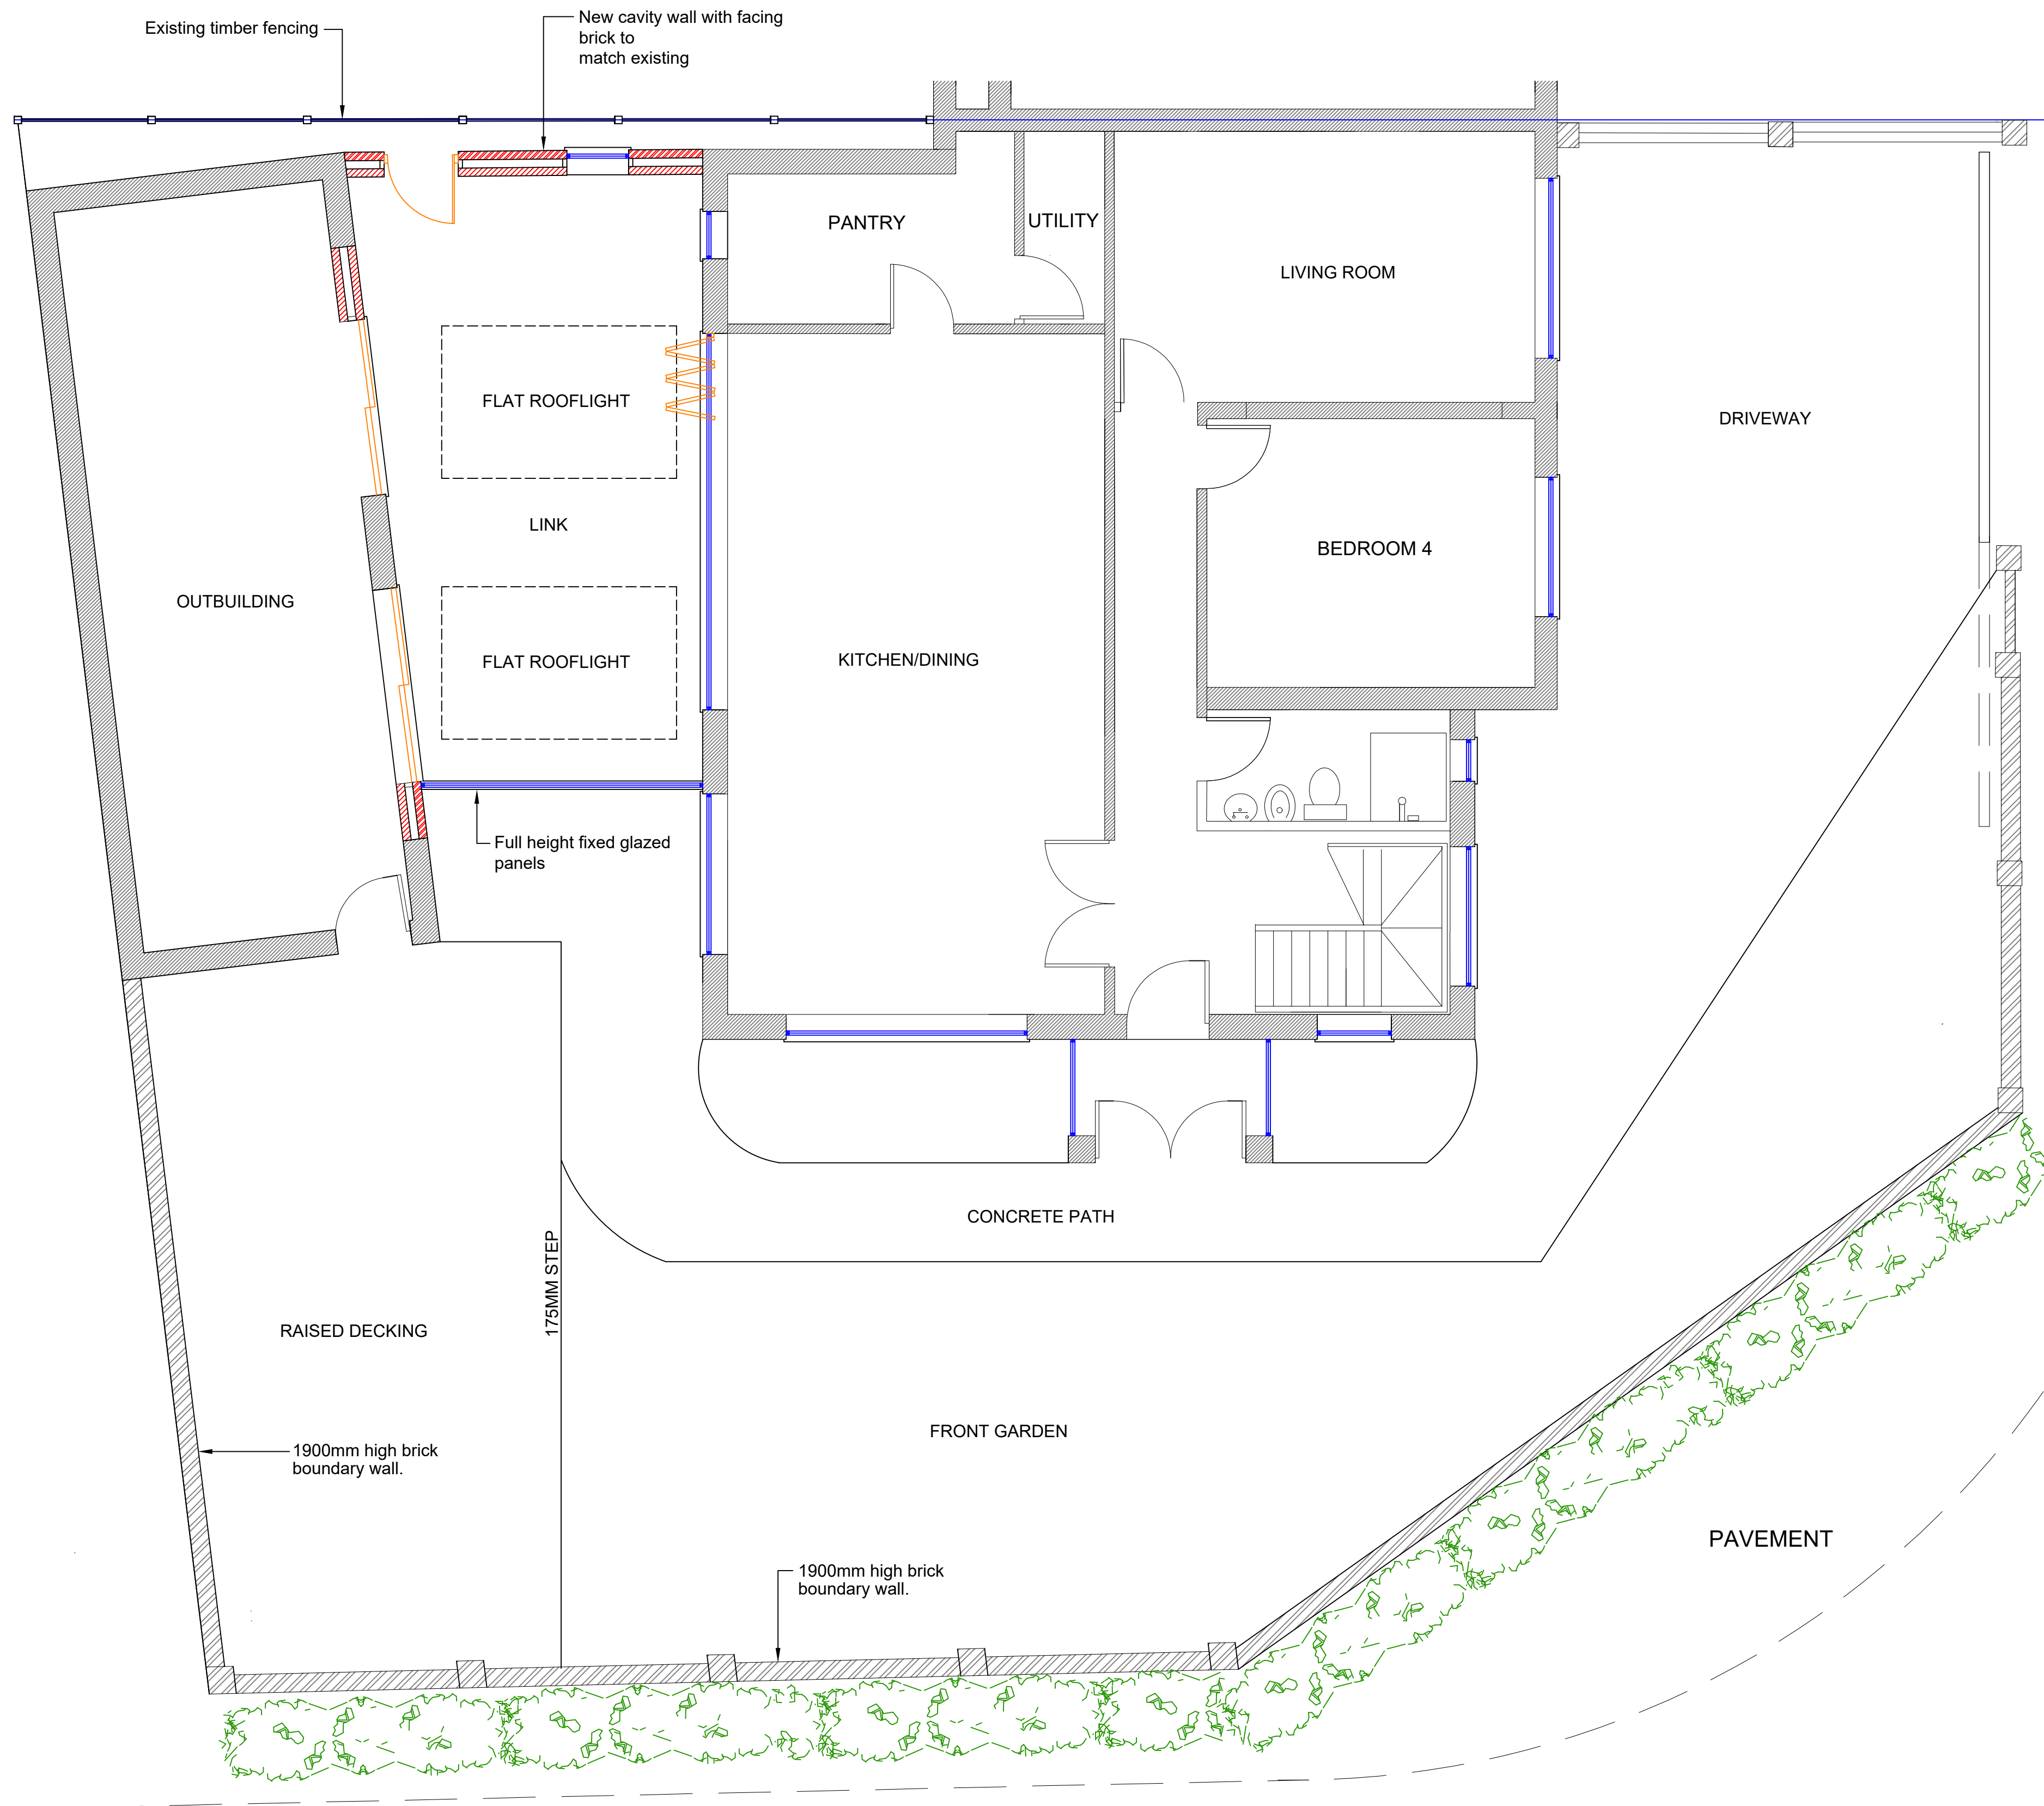

BIRCHFIELDS ROAD

Proposed Ground Floor/Site Plan (1:50)

OLD HILL LANE

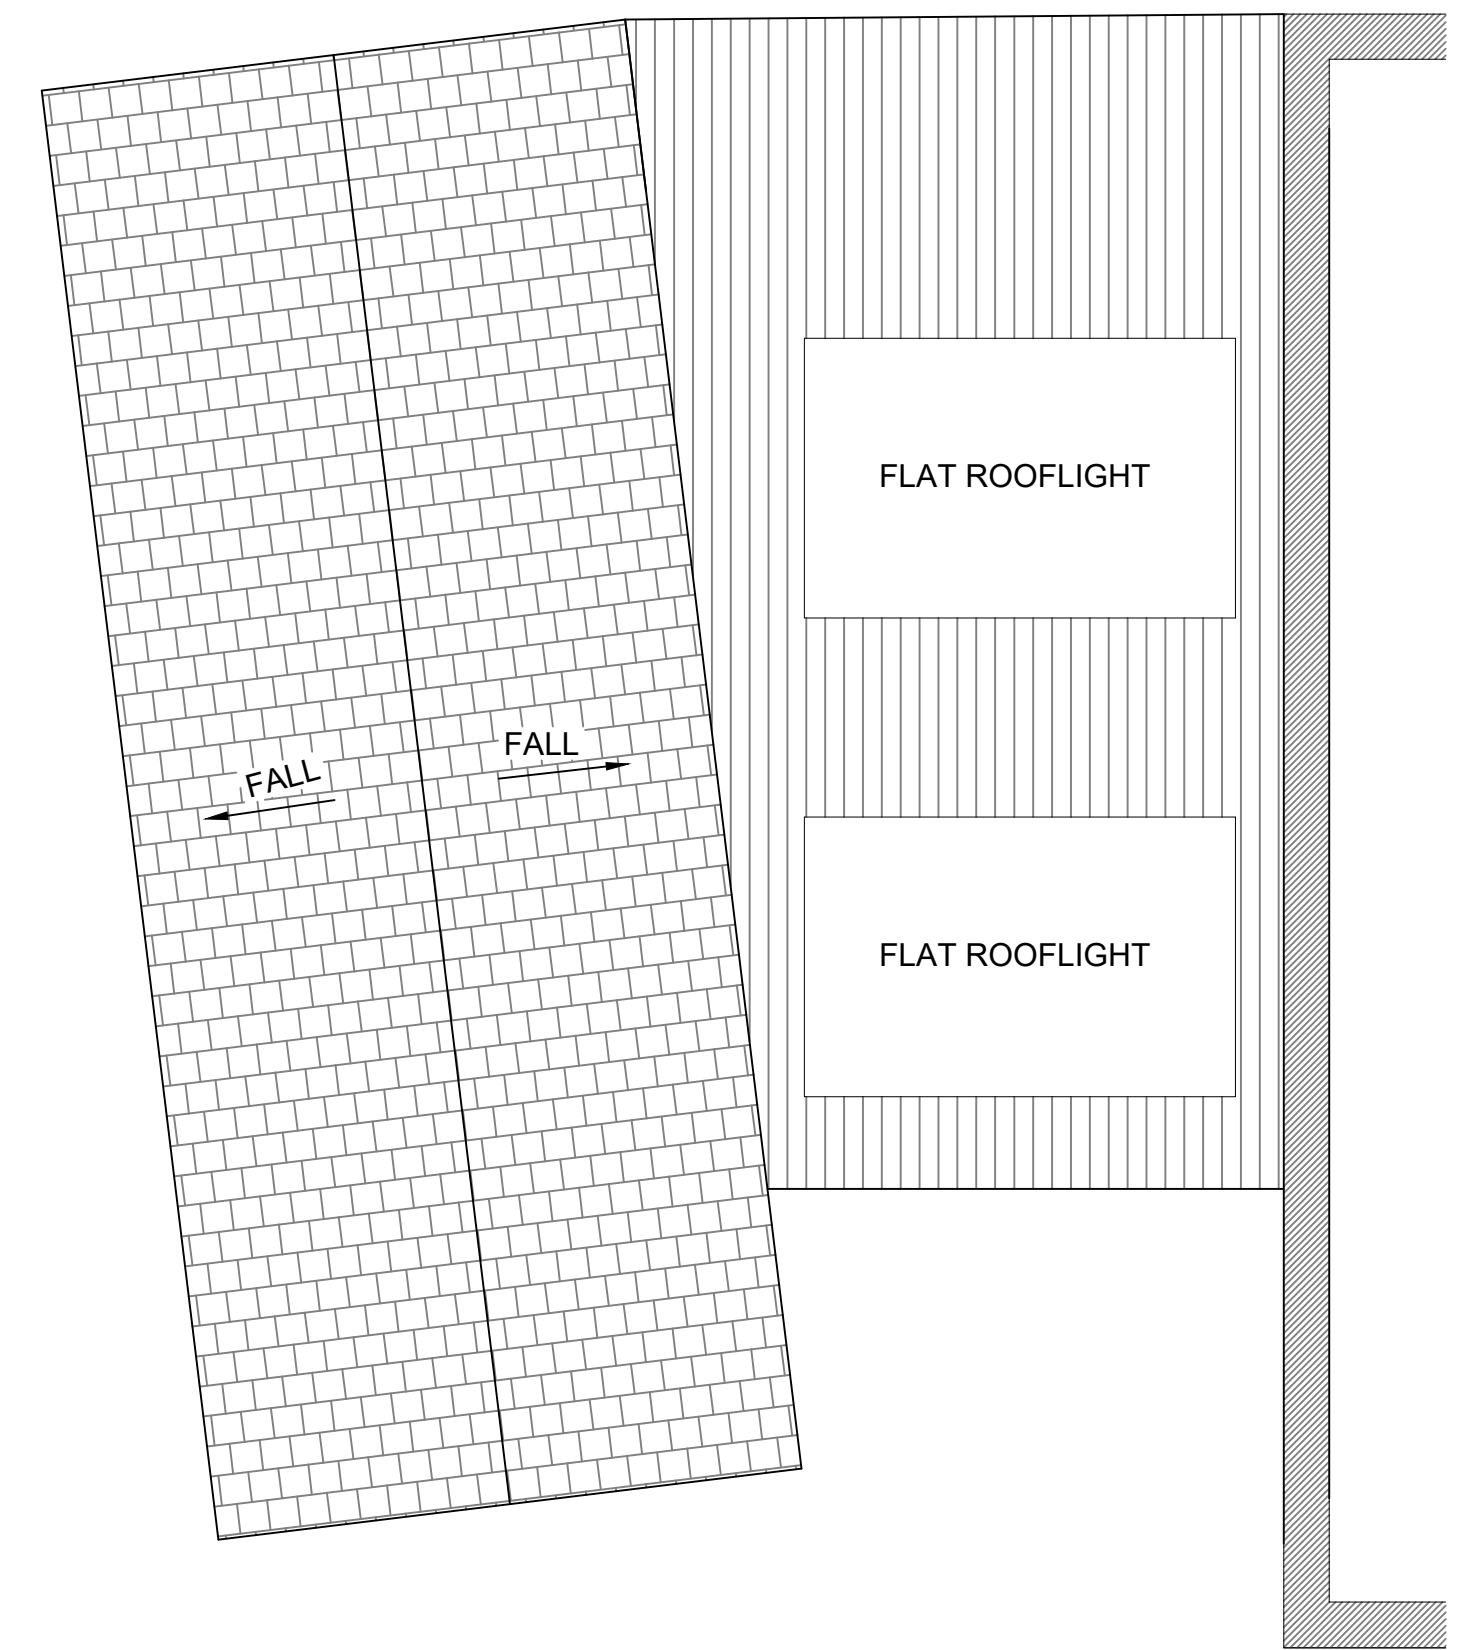

Proposed Roof Plan (1:50)

GENERAL NOTES

1. All dimensions are in millimetres unless otherwise noted.
2. This drawing is not to be copied or disclosed by or forwarded on to any unauthorised persons without prior written consent of Gamble King and Noone Limited.
3. Do not scale from this drawing and is only to be used for Local Authority Approval purposes only.

Client
Mr. Fahim Chowdhury

Job
72 Old Hall Lane,
Manchester.
M13 0UD.

Drg
Proposed Ground Floor/Site & Roof Plan

Drawn S.King	Date March 2023	Scale As Shown
Job No. D23.03.27	Drg No. P02	

Gamble King and Noone Ltd
Consulting Structural Engineers & Building Surveyors.
5 Queen Street
Oldham
OL1 1RD
Tel: 0161 652 1183
Mobile: 07756 902 604
07725 145 369

SCALE AS SHOWN AT A1