


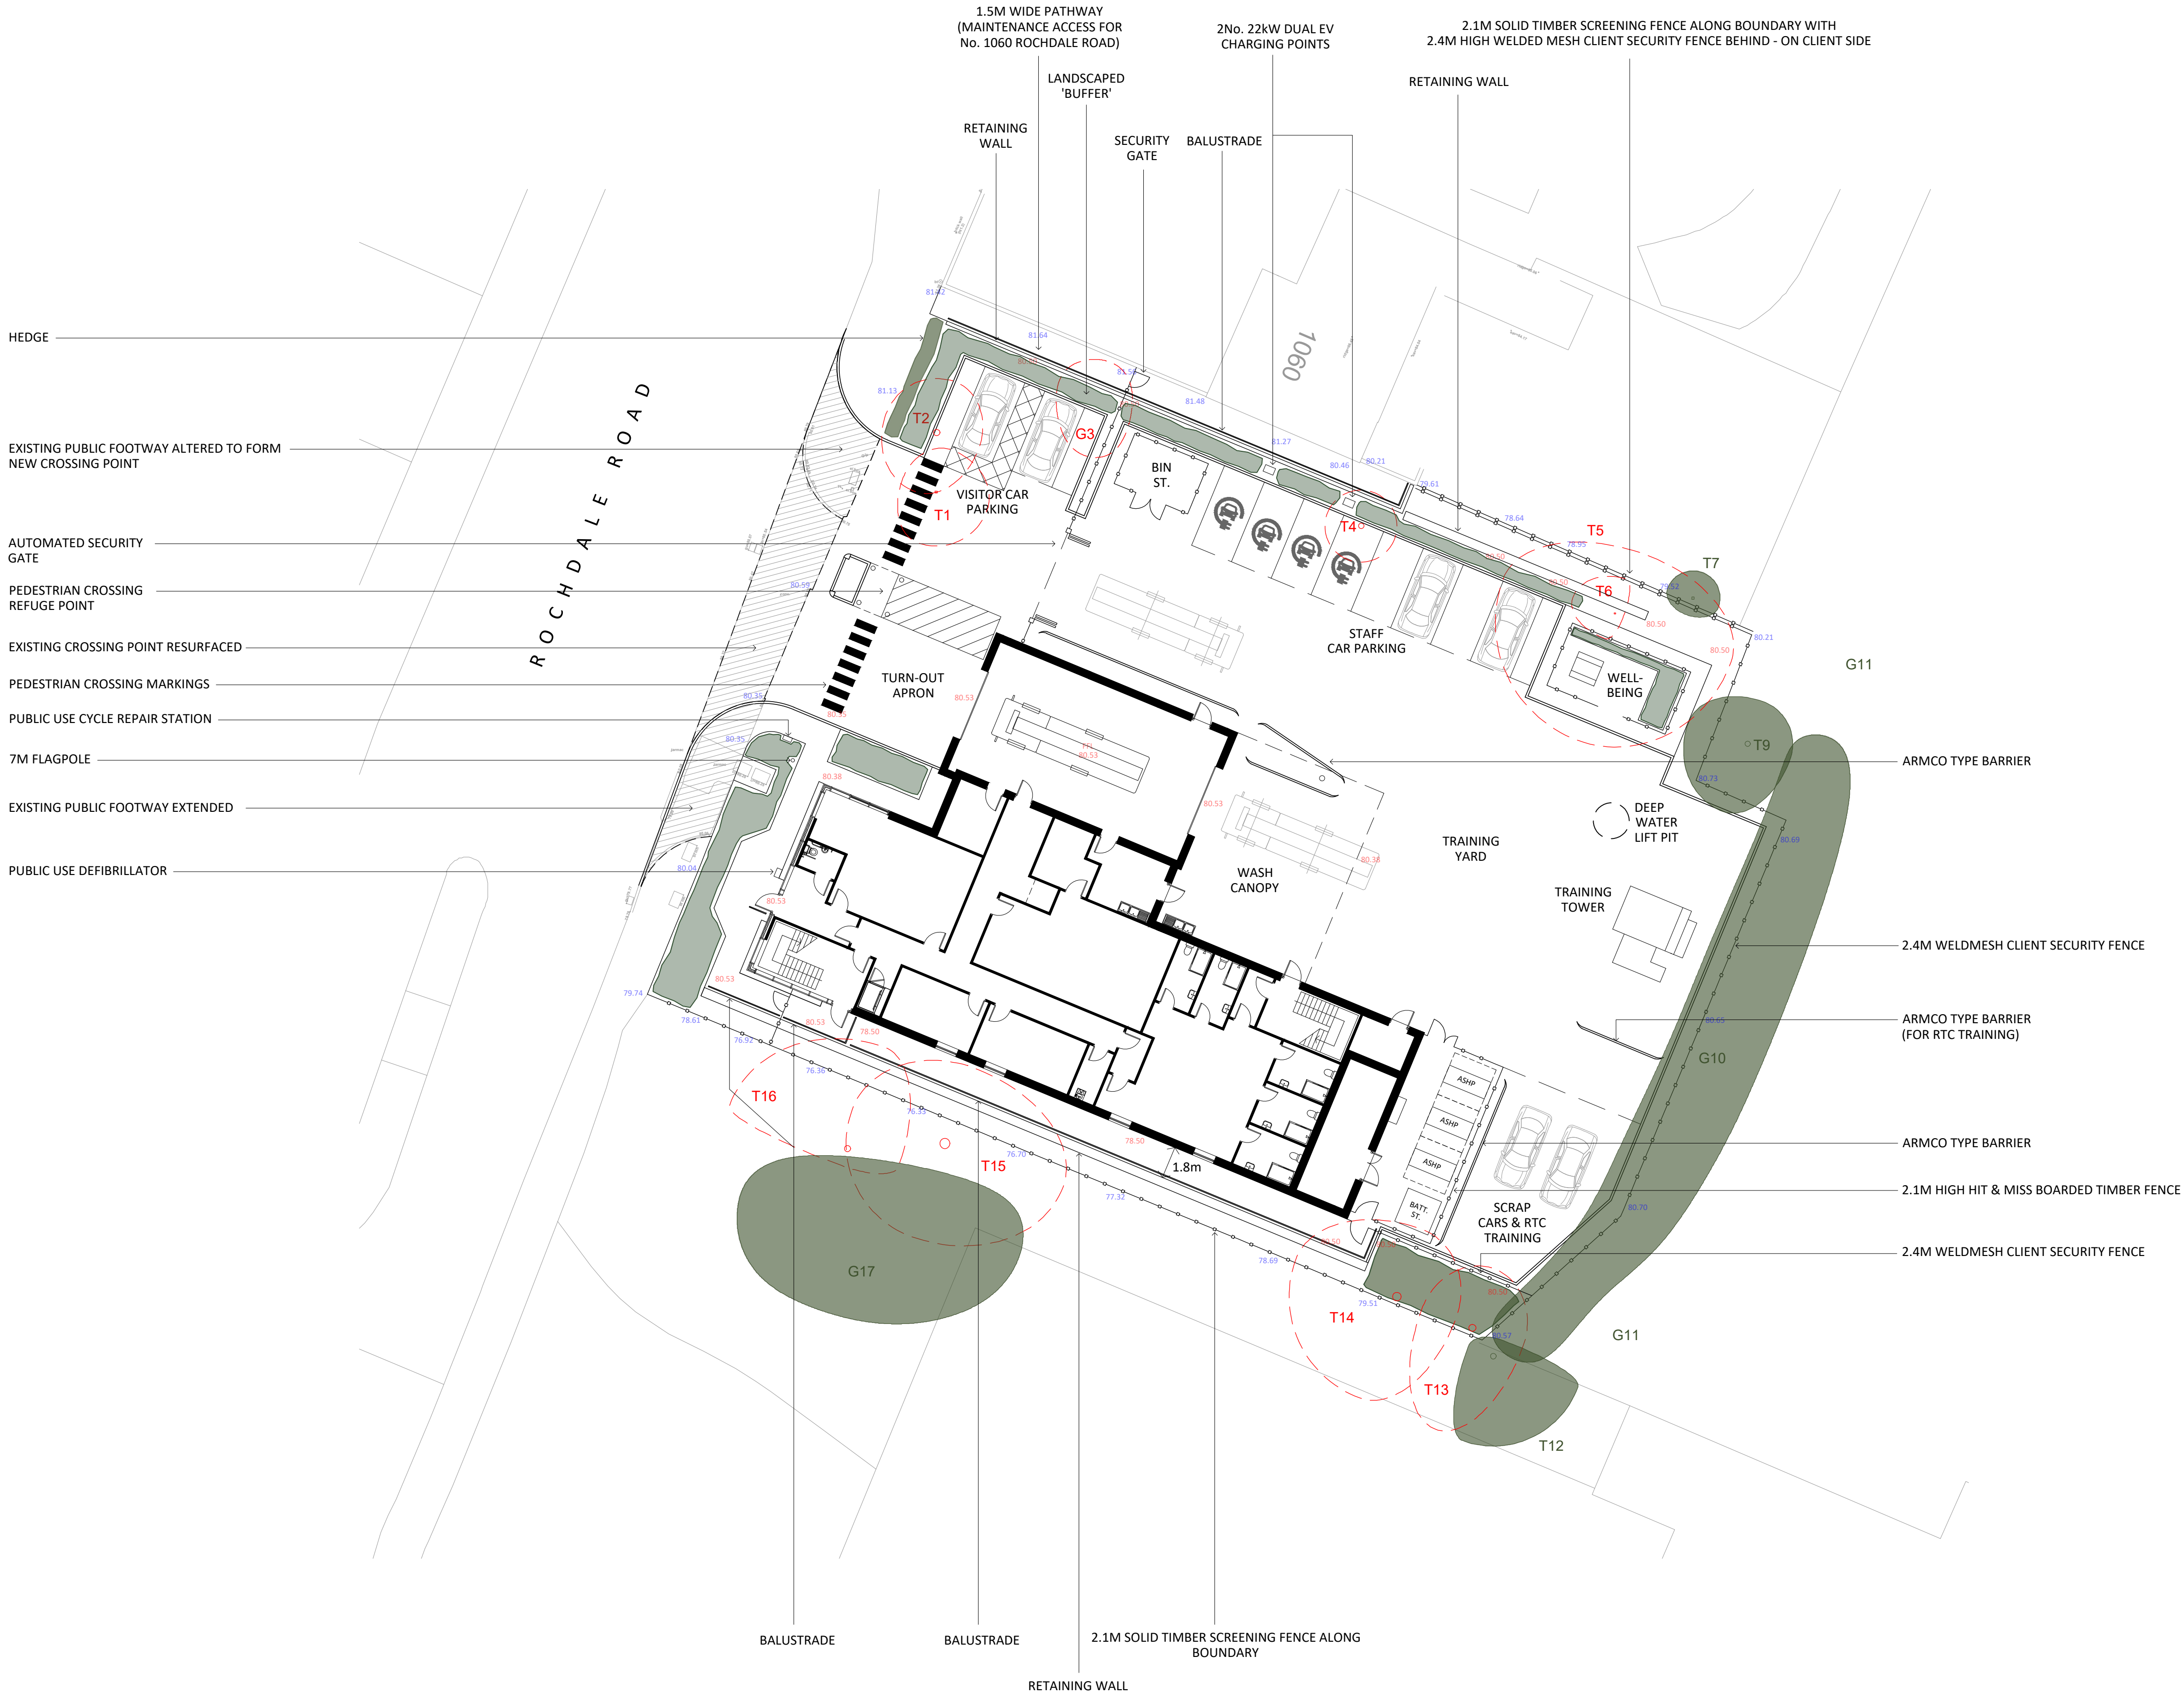

status

PLANNING

This drawing is ©Bradshaw Gass & Hope LLP and is not to be copied, reproduced or re-distributed either in whole or in part without the prior written permission of the originator.

The originator shall have no responsibility for any liability, loss, cost, damage or expense arising from or relating to any use of this document other than for its intended purpose on this project.

This drawing shall be read in conjunction with all other relevant drawings, specifications and associated documentation. Any discrepancies, errors or omissions are to be reported to the originator before proceeding with work.

All dimensions are to be checked on site by the contractor prior to proceeding with any work.

Hazard Identification

ref

hazard

date

N

TREE TO BE RETAINED

TREE TO BE REMOVED

NEW SOFT LANDSCAPING

EXISTING LEVEL

PROPOSED LEVEL

WORKS WITHIN THE PUBLIC HIGHWAY

P5	SOLID TIMBER FENCE INDICATED ALONG NORTH EAST BOUNDARY WITH 1060 ROCHDALE ROAD AND SOUTH WEST BOUNDARY WITH ADJACENT LAND. LANDSCAPED BUFFER ADDED BETWEEN CAR PARKING AND 1060 ROCHDALE ROAD	ST	21.06.23
P4	RETAINING WALLS UPDATED TO REFLECT REVISED PROPOSAL. BALUSTRADE ADDED TO MAINTENANCE ACCESS PATH	ST	11.05.23
P3	PLANT ENCLOSURE SHOWN AT GROUND LEVEL. BUILDING FOOTPRINT UPDATED	ST	12.04.23
P2	MAINTENANCE PATHWAY ADDED FOR No. 1060 ROCHDALE ROAD	ST	23.03.23
P1	FIRST ISSUE	ST	17.03.23
ref	revision	by	date

Architects

Consulting Engineers

Quantity Surveyors

21 Silverwell Street

Bolton

BL1 1PR

t: 01204 525321

email@bghbolton.co.uk

www.bghbolton.co.uk

client

GREATER MANCHESTER COMBINED AUTHORITY

project

NEW FIRE STATIONS FEASIBILITY STUDIES

drawing

BLACKLEY FIRE STATION PROPOSED SITE PLAN

drawn by	ST	date	MAR 23
checked by		date	
scale	1:200		A1
dwg no	1978.35.1253	rev	P5