

Notes:



Example Installation Of Proposed 3.2m High Palisade Fencing



Example Of Proposed GRP Housing Enclosure to Plantroom



Example Of Proposed Strebel ASHP


Copyright: All rights reserved. This drawing must not be reproduced without permission from AA Projects Ltd. Do not scale off this drawing. All dimensions are to be checked on site by contractor / sub contractor. Any discrepancies to be reported to AA Projects Ltd.

Rev	Date	Revision notes	By	Check
-----	------	----------------	----	-------


Suite 1.06
Part First Floor
South Harrington
Brunswick Business Park
Liverpool
L3 2BQ
Tel: 0151 430 2340

Office Locations
Birmingham, Leeds, Liverpool, London, Manchester, Oxford, Rugby, Newcastle
www.aaprojects.co.uk

Client United Learning		Drawing Title Proposed Elevations	
Project Title Manchester Academy PSDS Works		Drawn RS	Date 06/23
		Checked PT	Date 06/23
DWG No.	21938.201	Scale	1:200
		Revision	

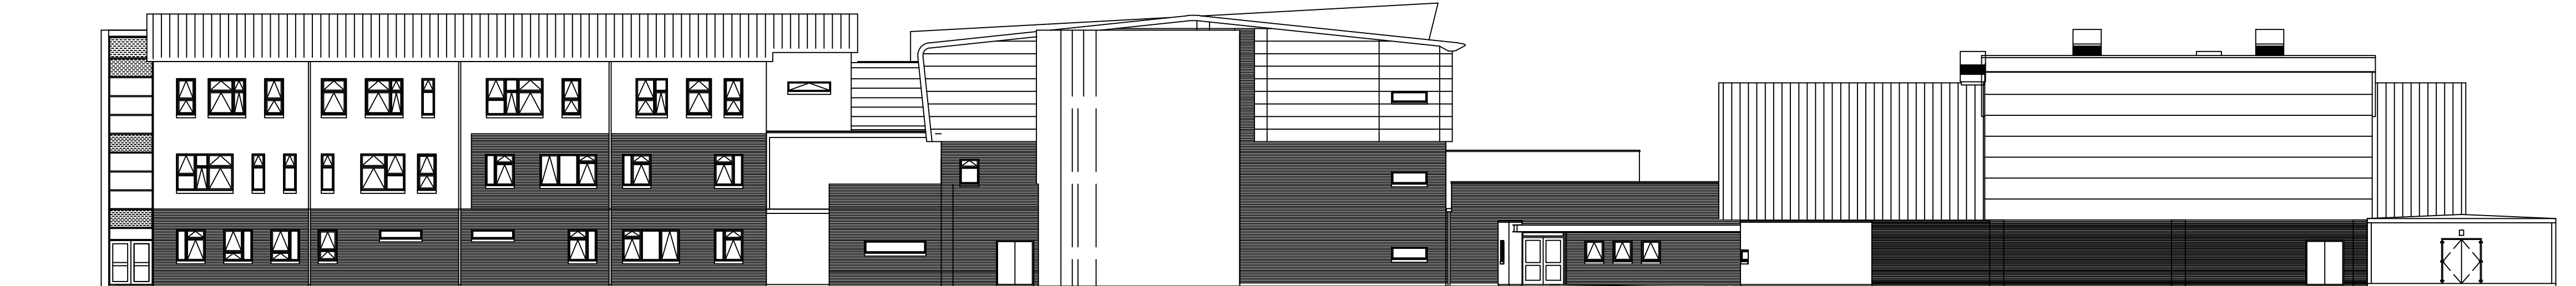


PROPOSED NORTH ELEVATION
SCALE @ 1:200

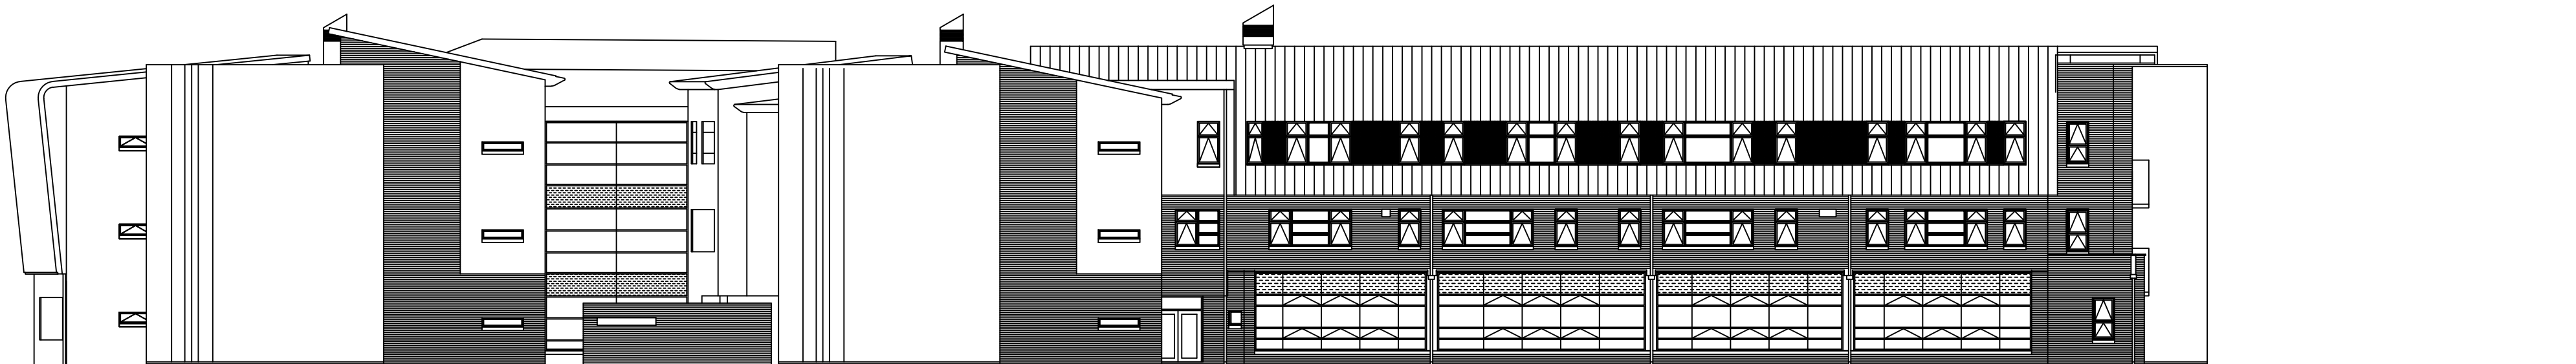

PROPOSED EAST ELEVATION
SCALE @ 1:200



PROPOSED SOUTH ELEVATION
SCALE @ 1:200

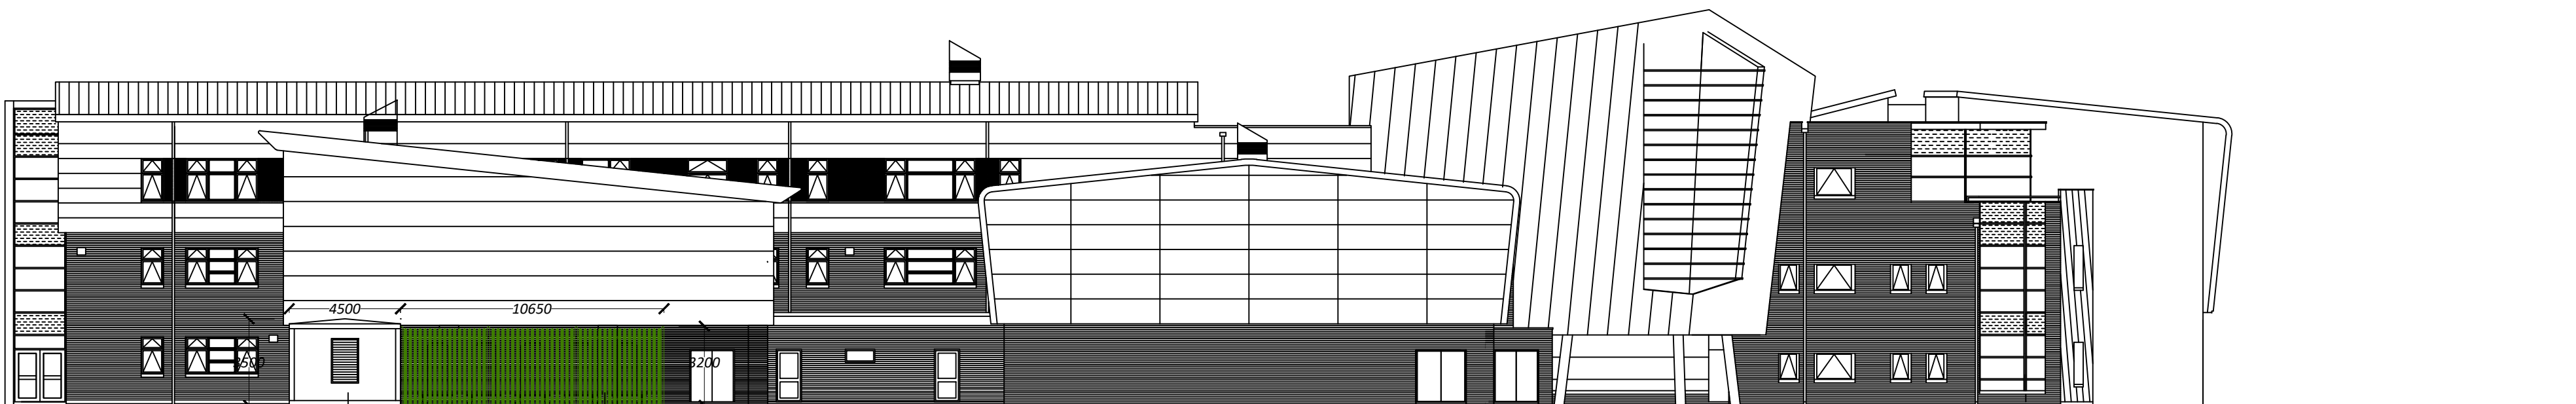

PROPOSED WEST ELEVATION
SCALE @ 1:200

