



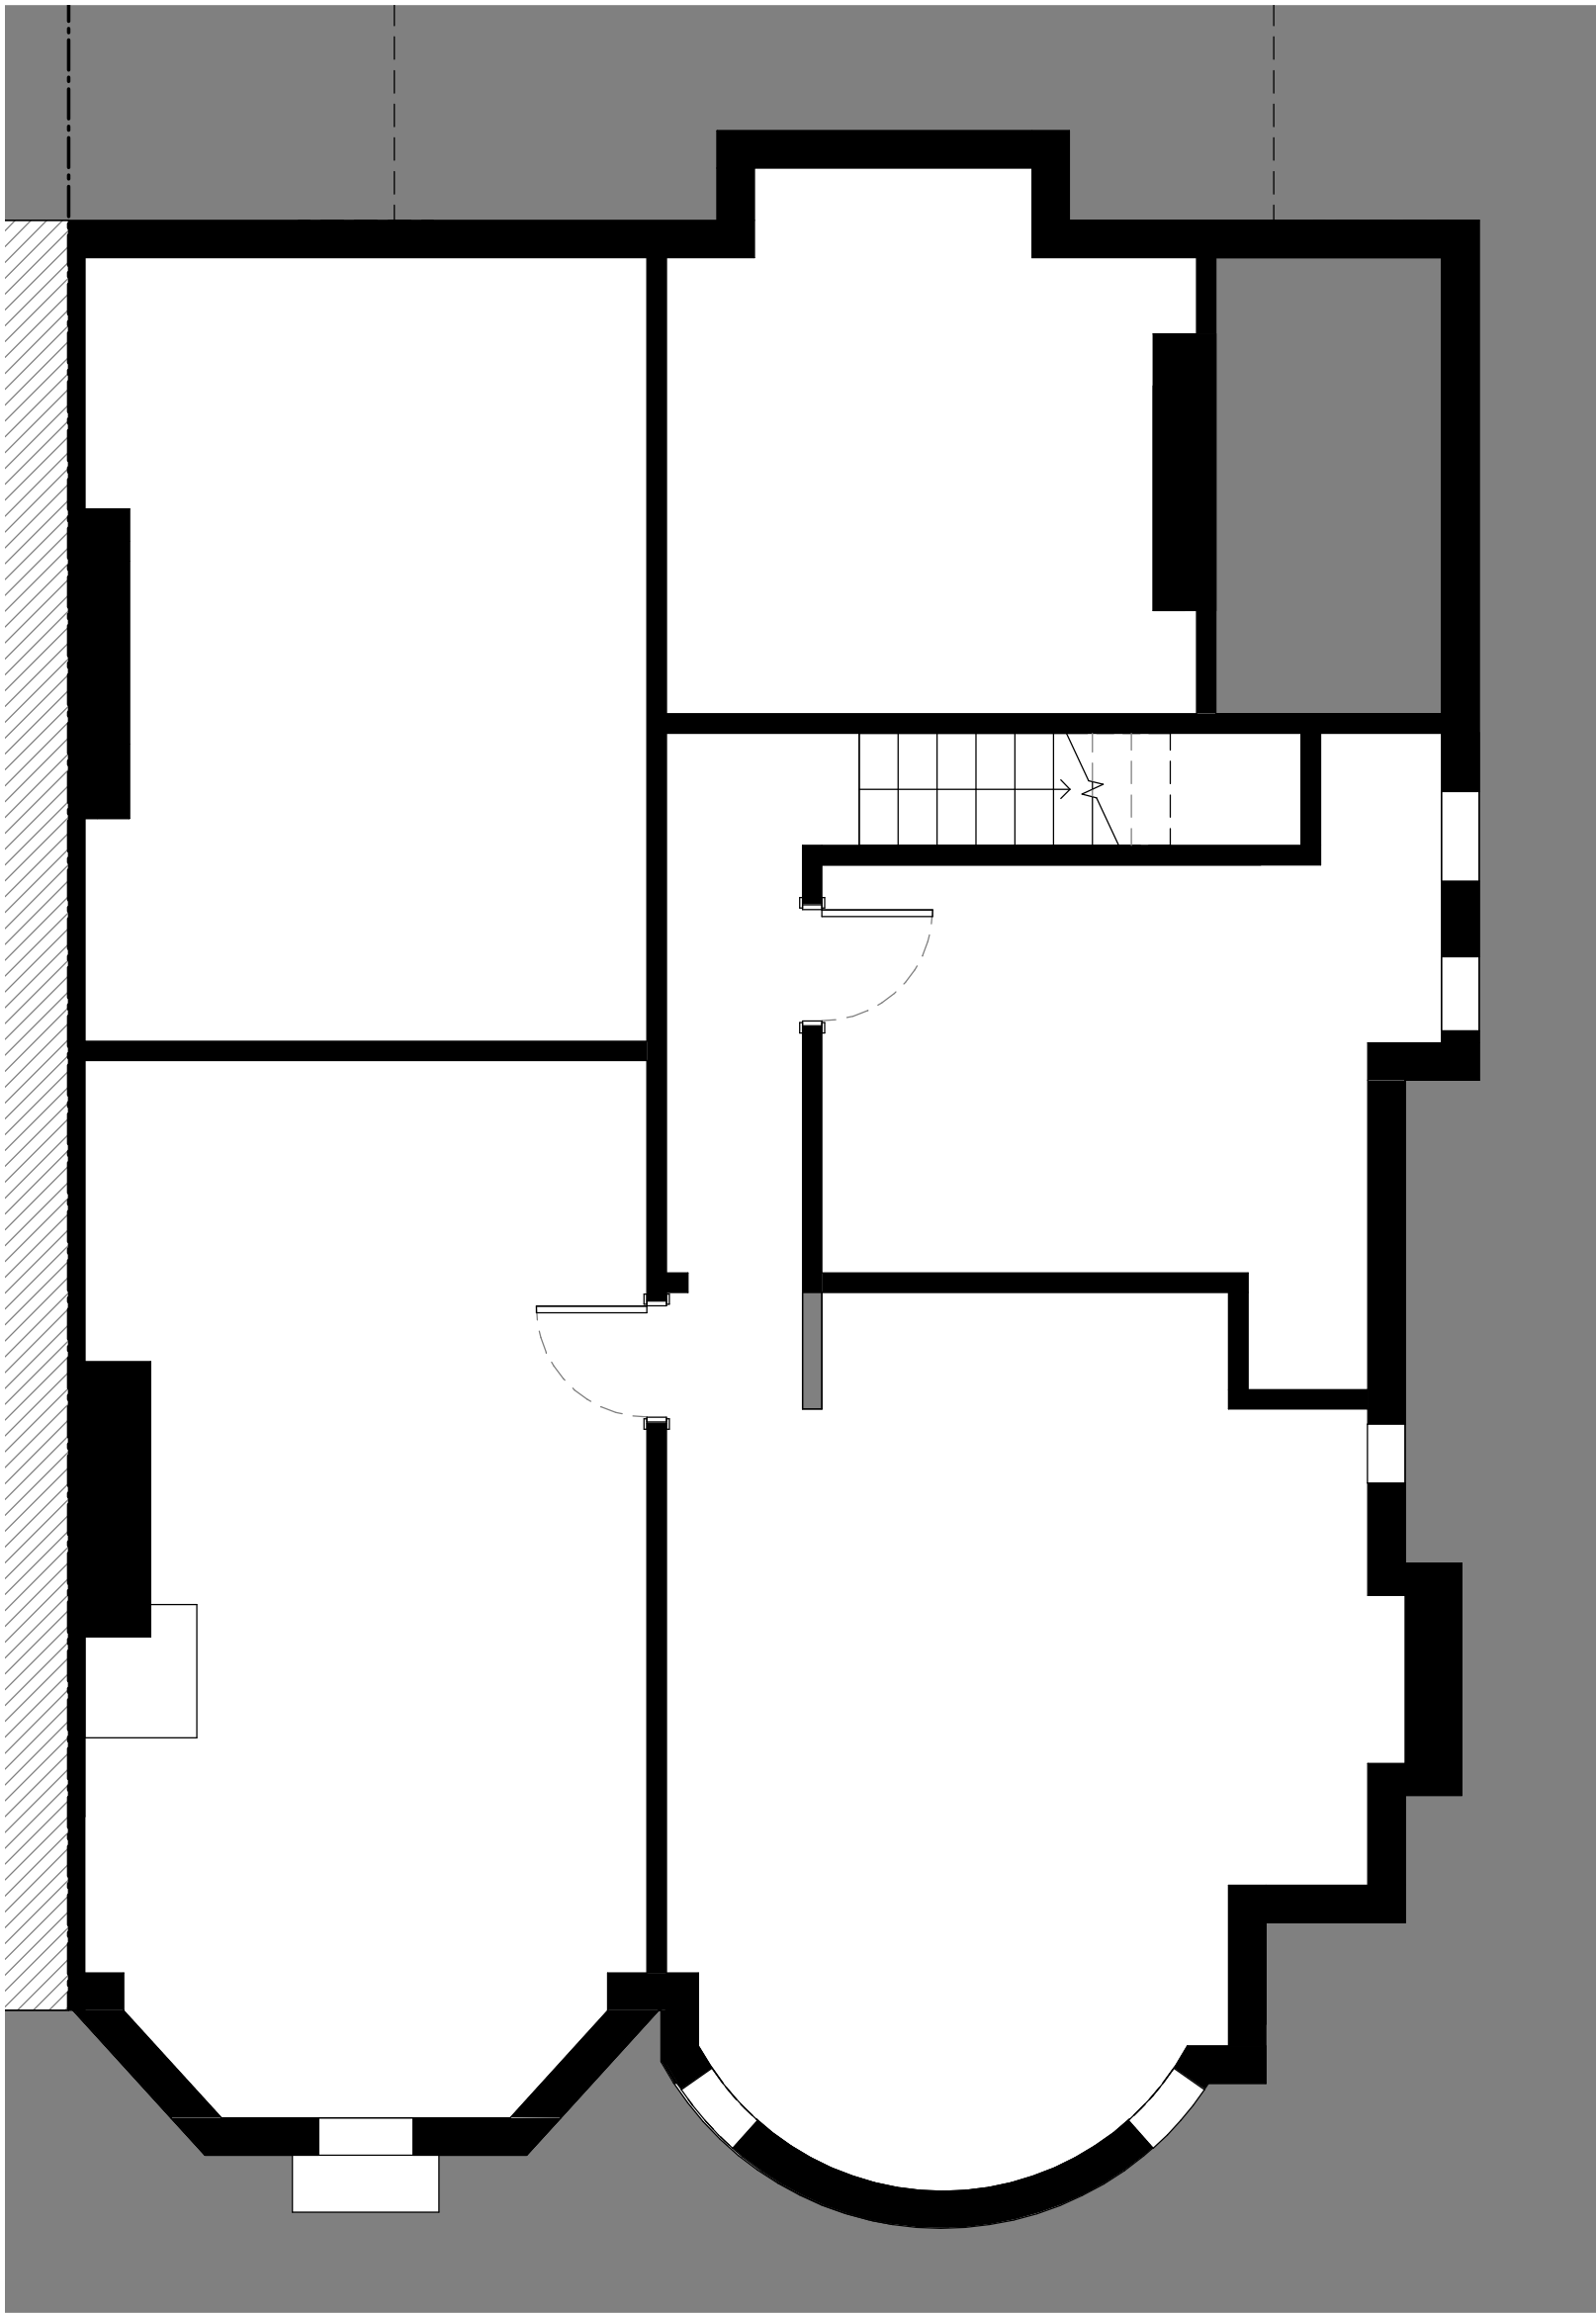

EXISTING FLOOR PLANS - BASEMENT
1 : 50

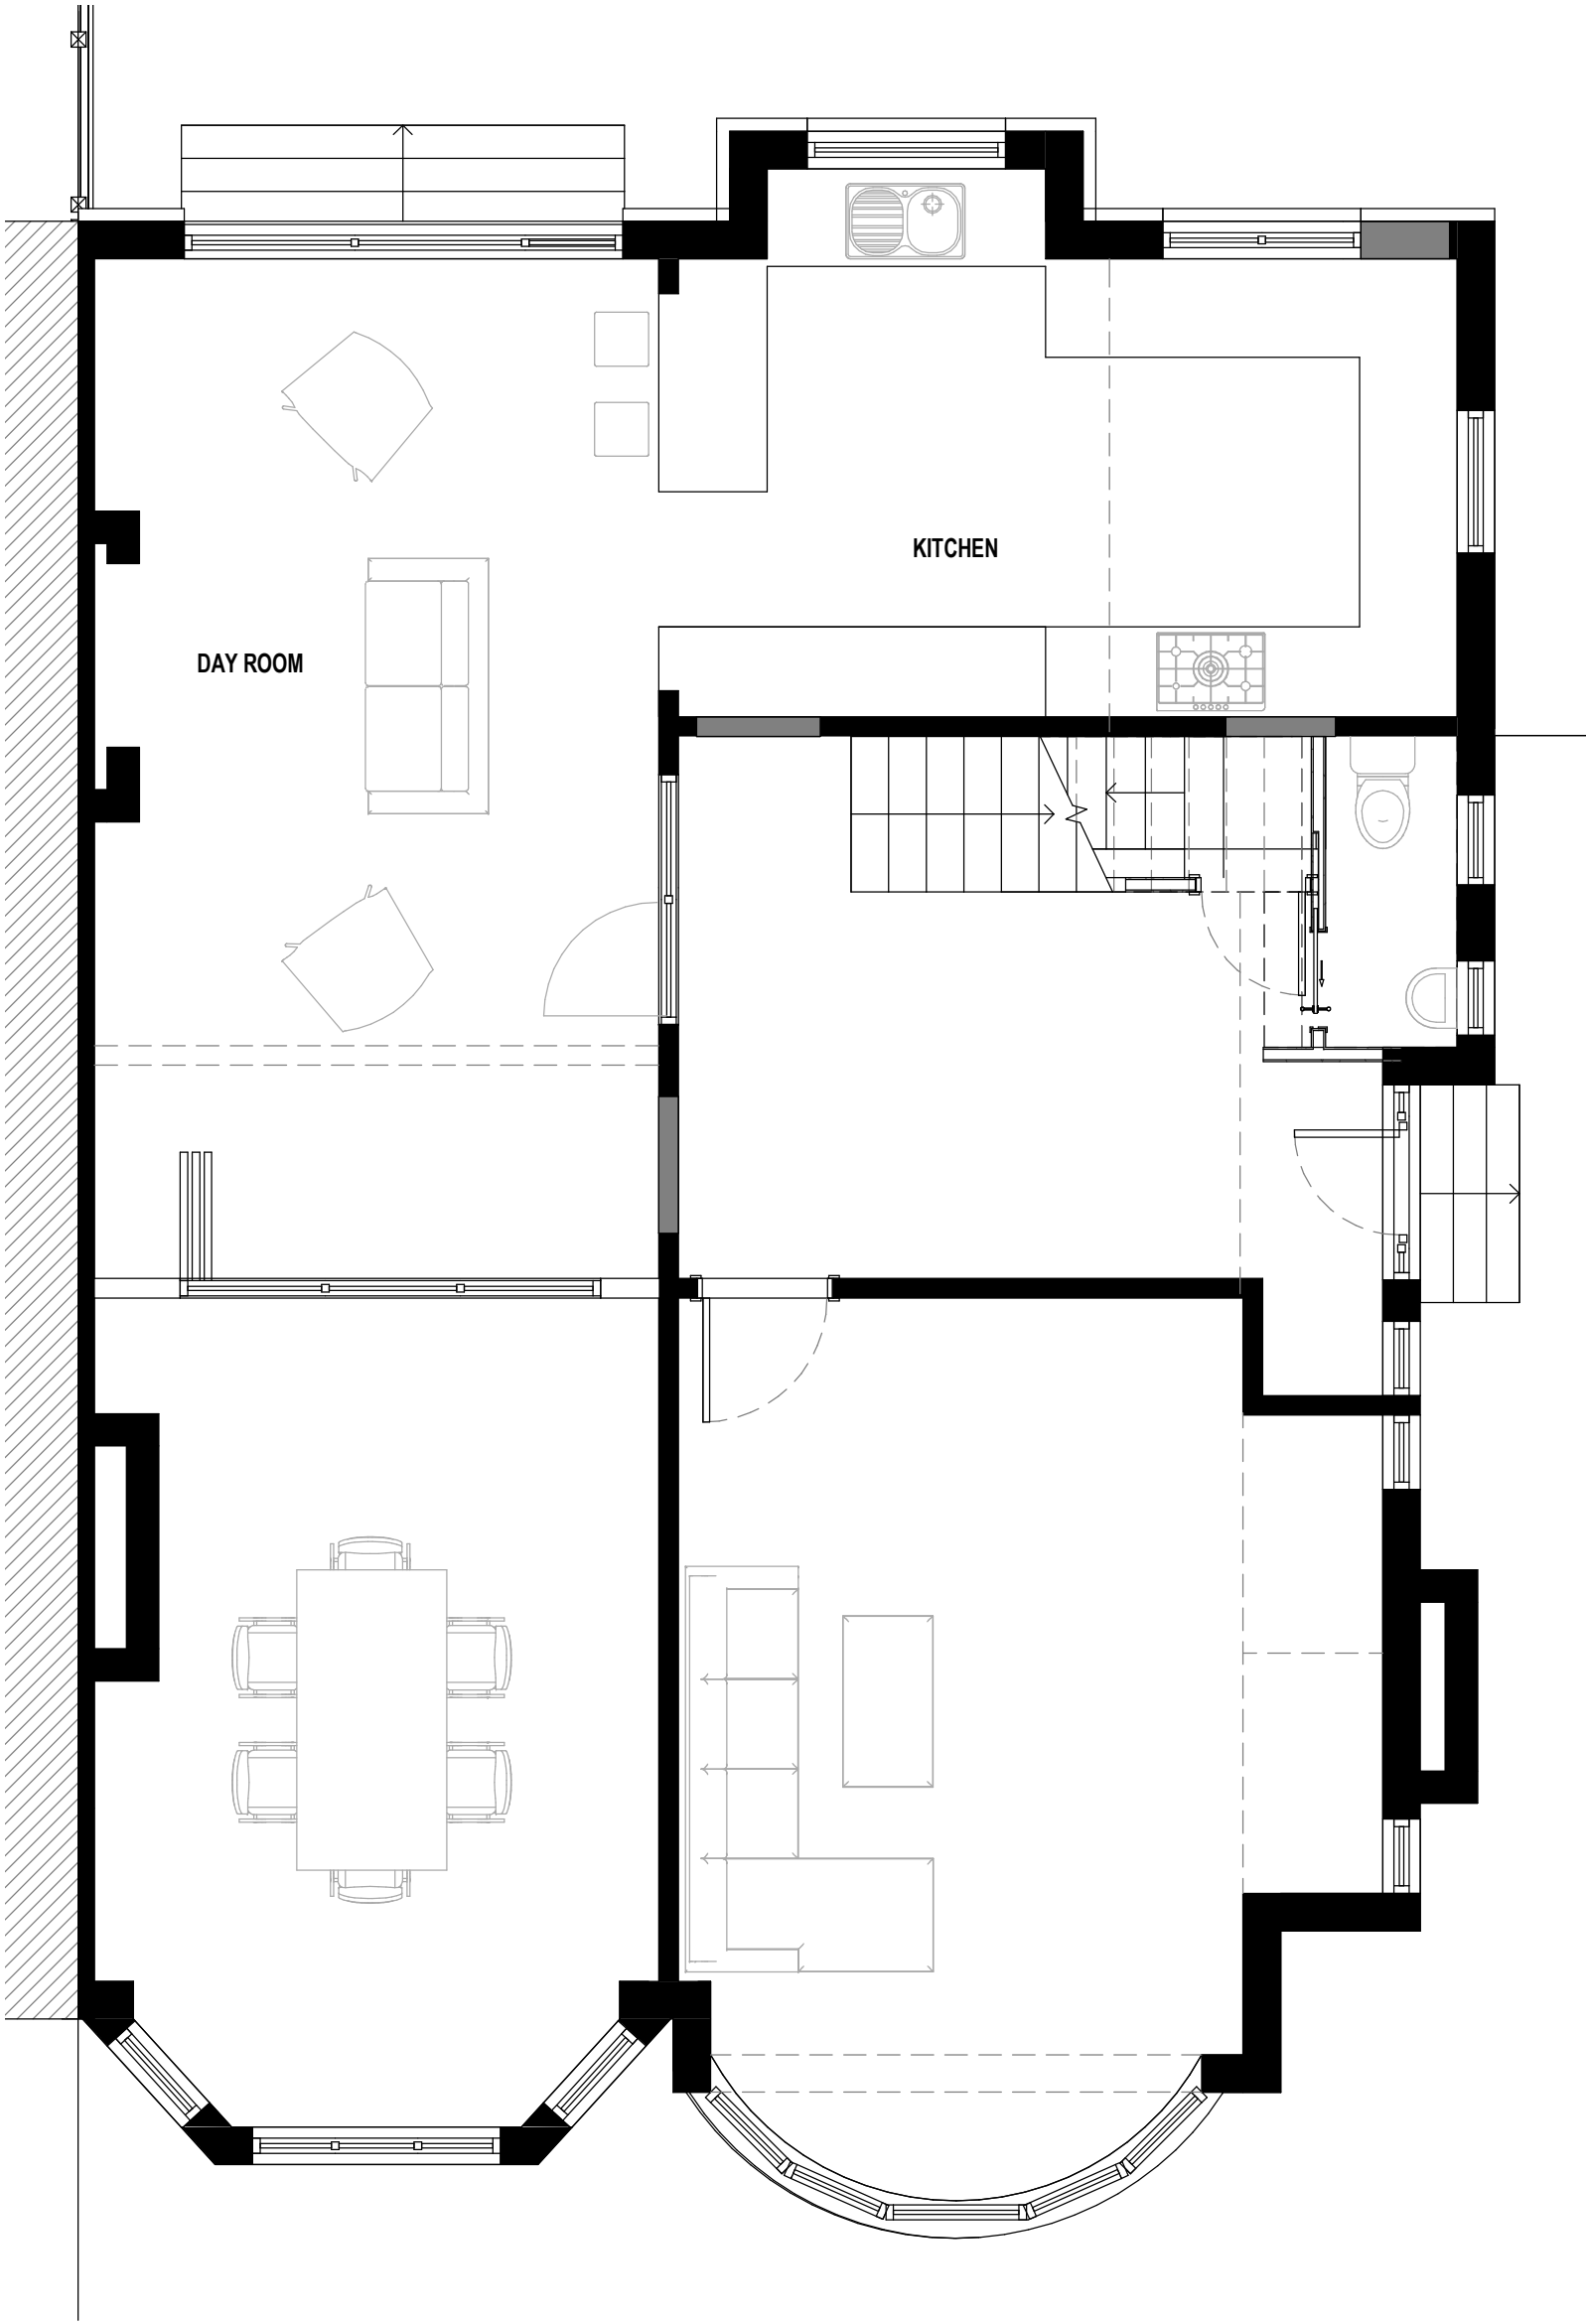

PROPOSED GROUND FLOOR
1 : 50

P01	PLANNING APPLICATION	CR	21/03/2023
Rev:	Description:	Revised By:	Issue Date:

Project:
90 St Werburghs Rd, Chorlton

Drawing
PROPOSED FLOOR PLANS 1 OF 2

Scale:	1 : 50@A1	Original Issue Date:
Original Drawn	CR	Original Checked

Drawing	Revision:
23-0003-03-003	P01

Reason For Issue:
PLANNING APPLICATION