



ELEVATION KEY


ExL - External Light
MEV - System 3 Mechanical Extract Ventilation (MEV)
HWD - Hotwater Heat Pump Intake / Exhaust Discharge
RWP - Rainwater Pipes
SVP - Soil Vent Pipe
OB - Obscure Glazing
EM - Electric Meter

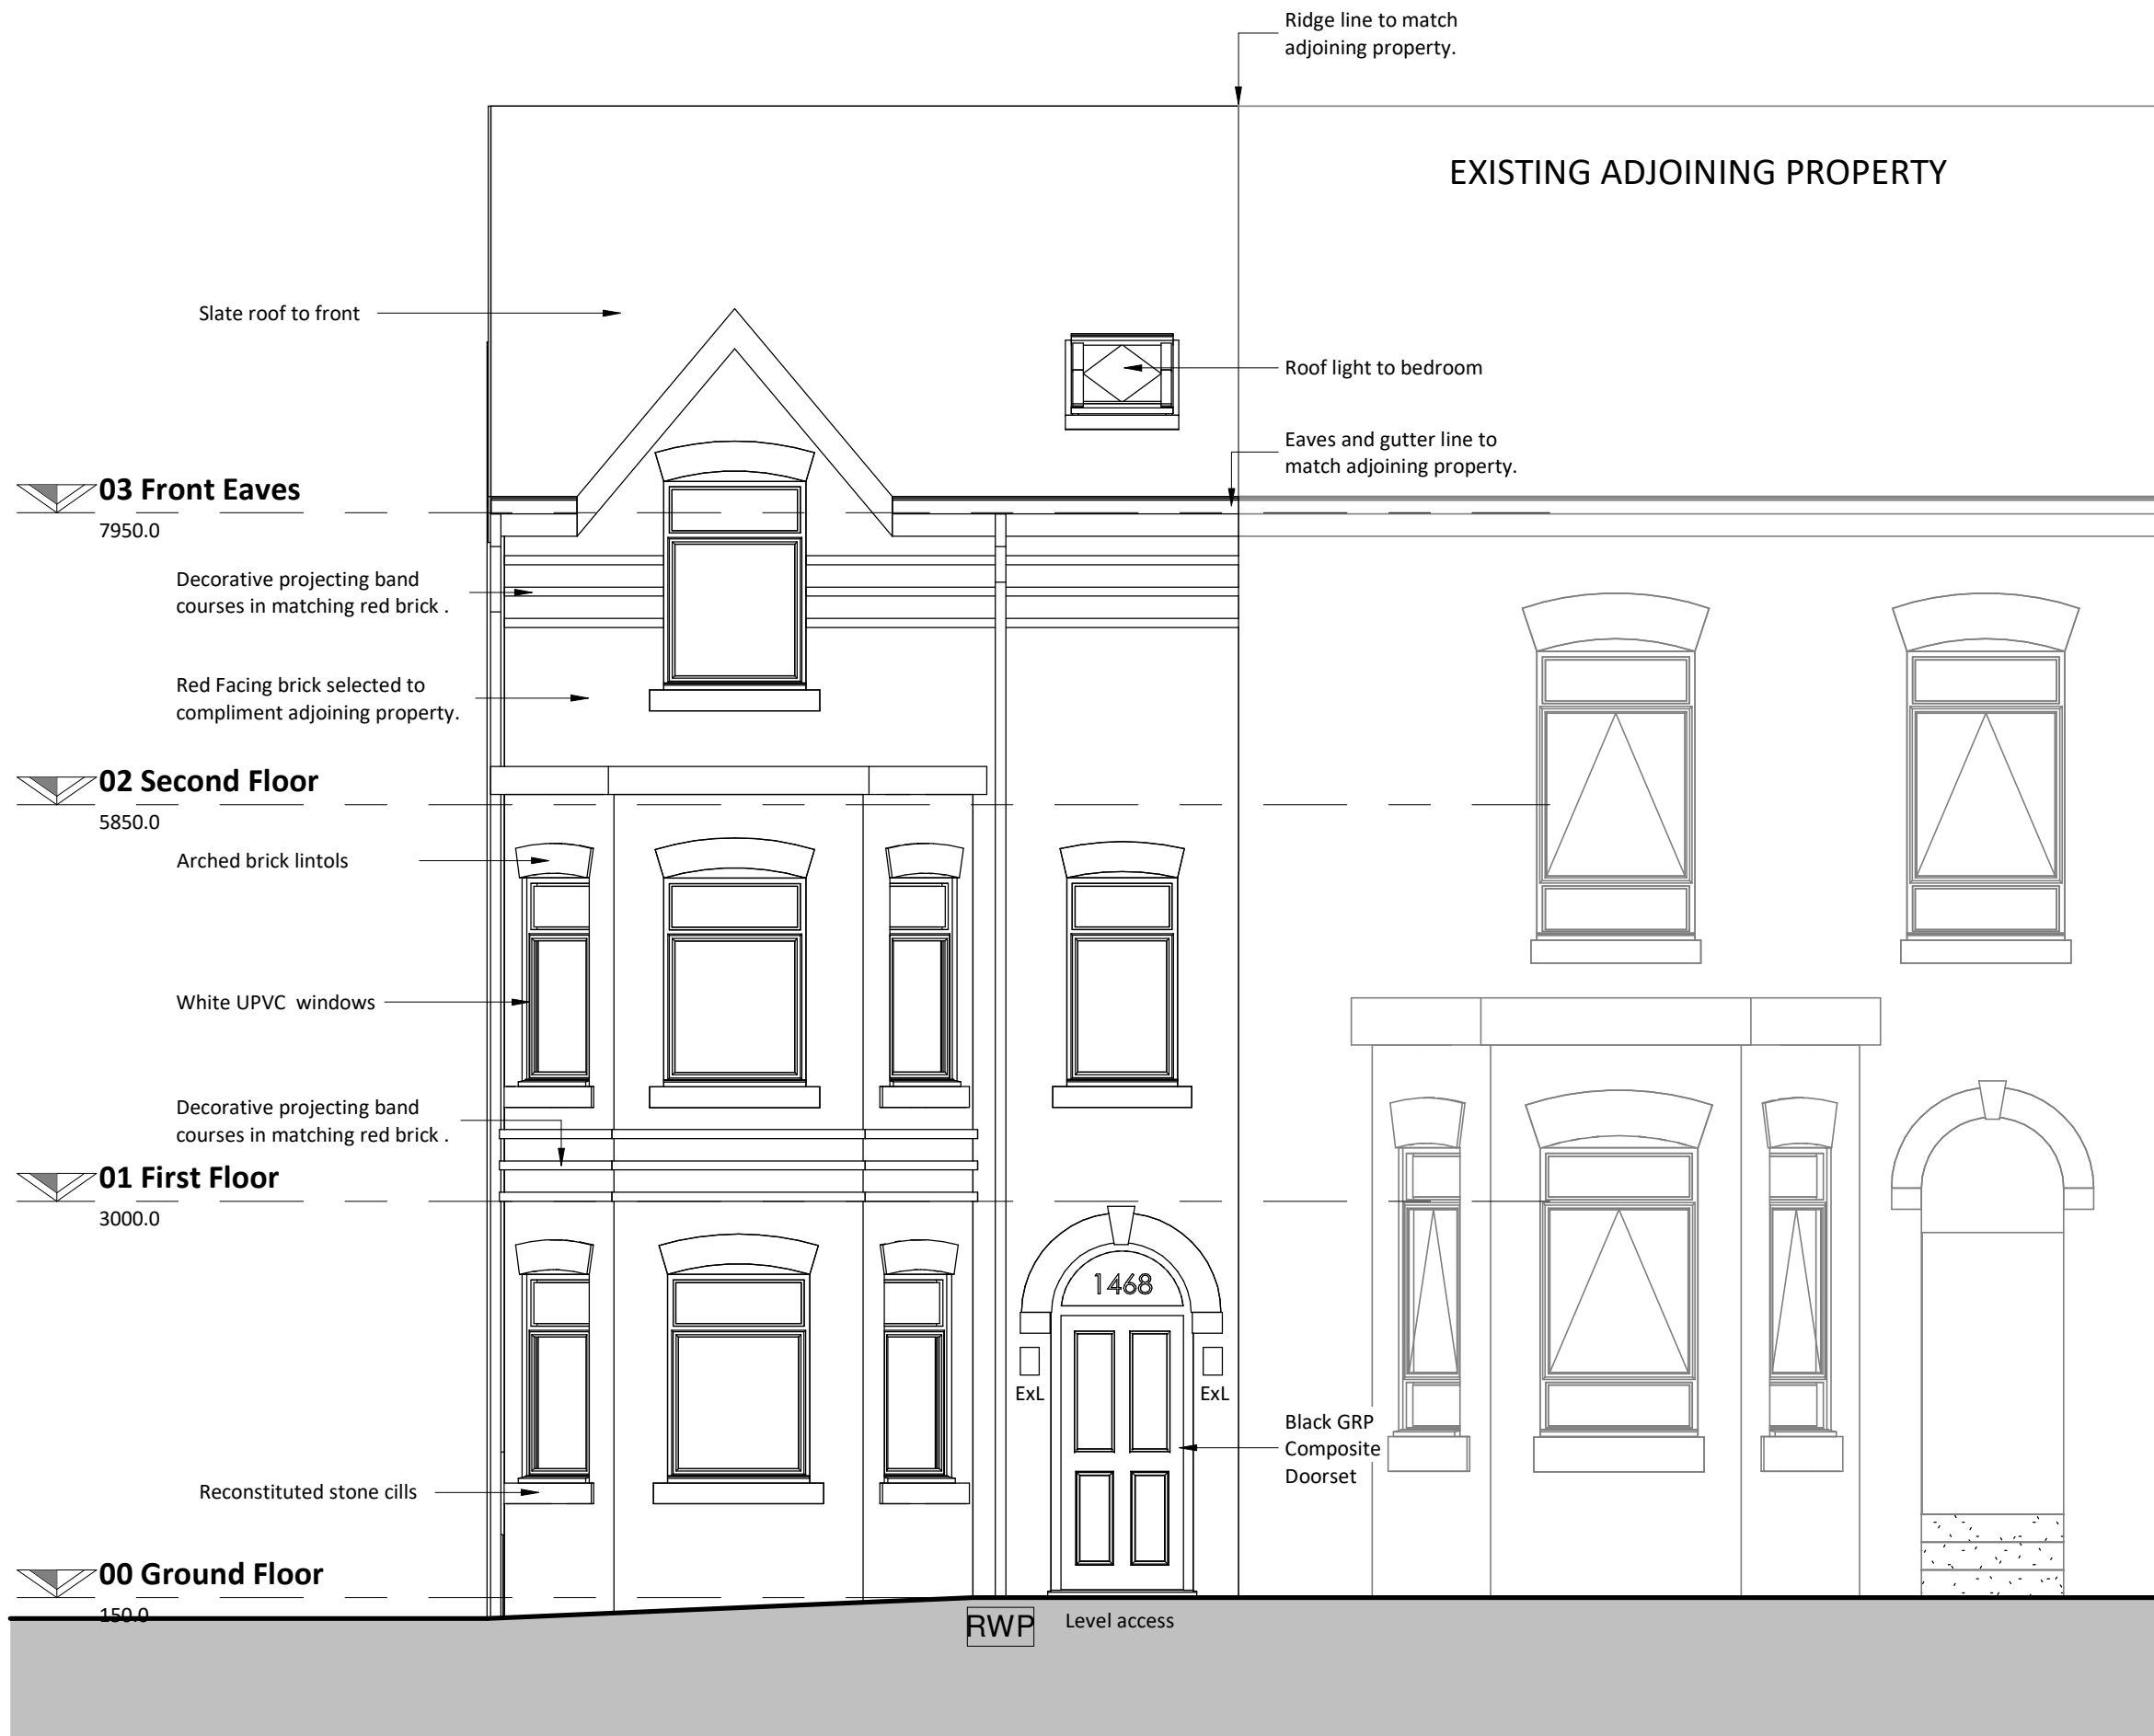

1 **Front Elevation - North - Ashton Old Road**
1 : 50

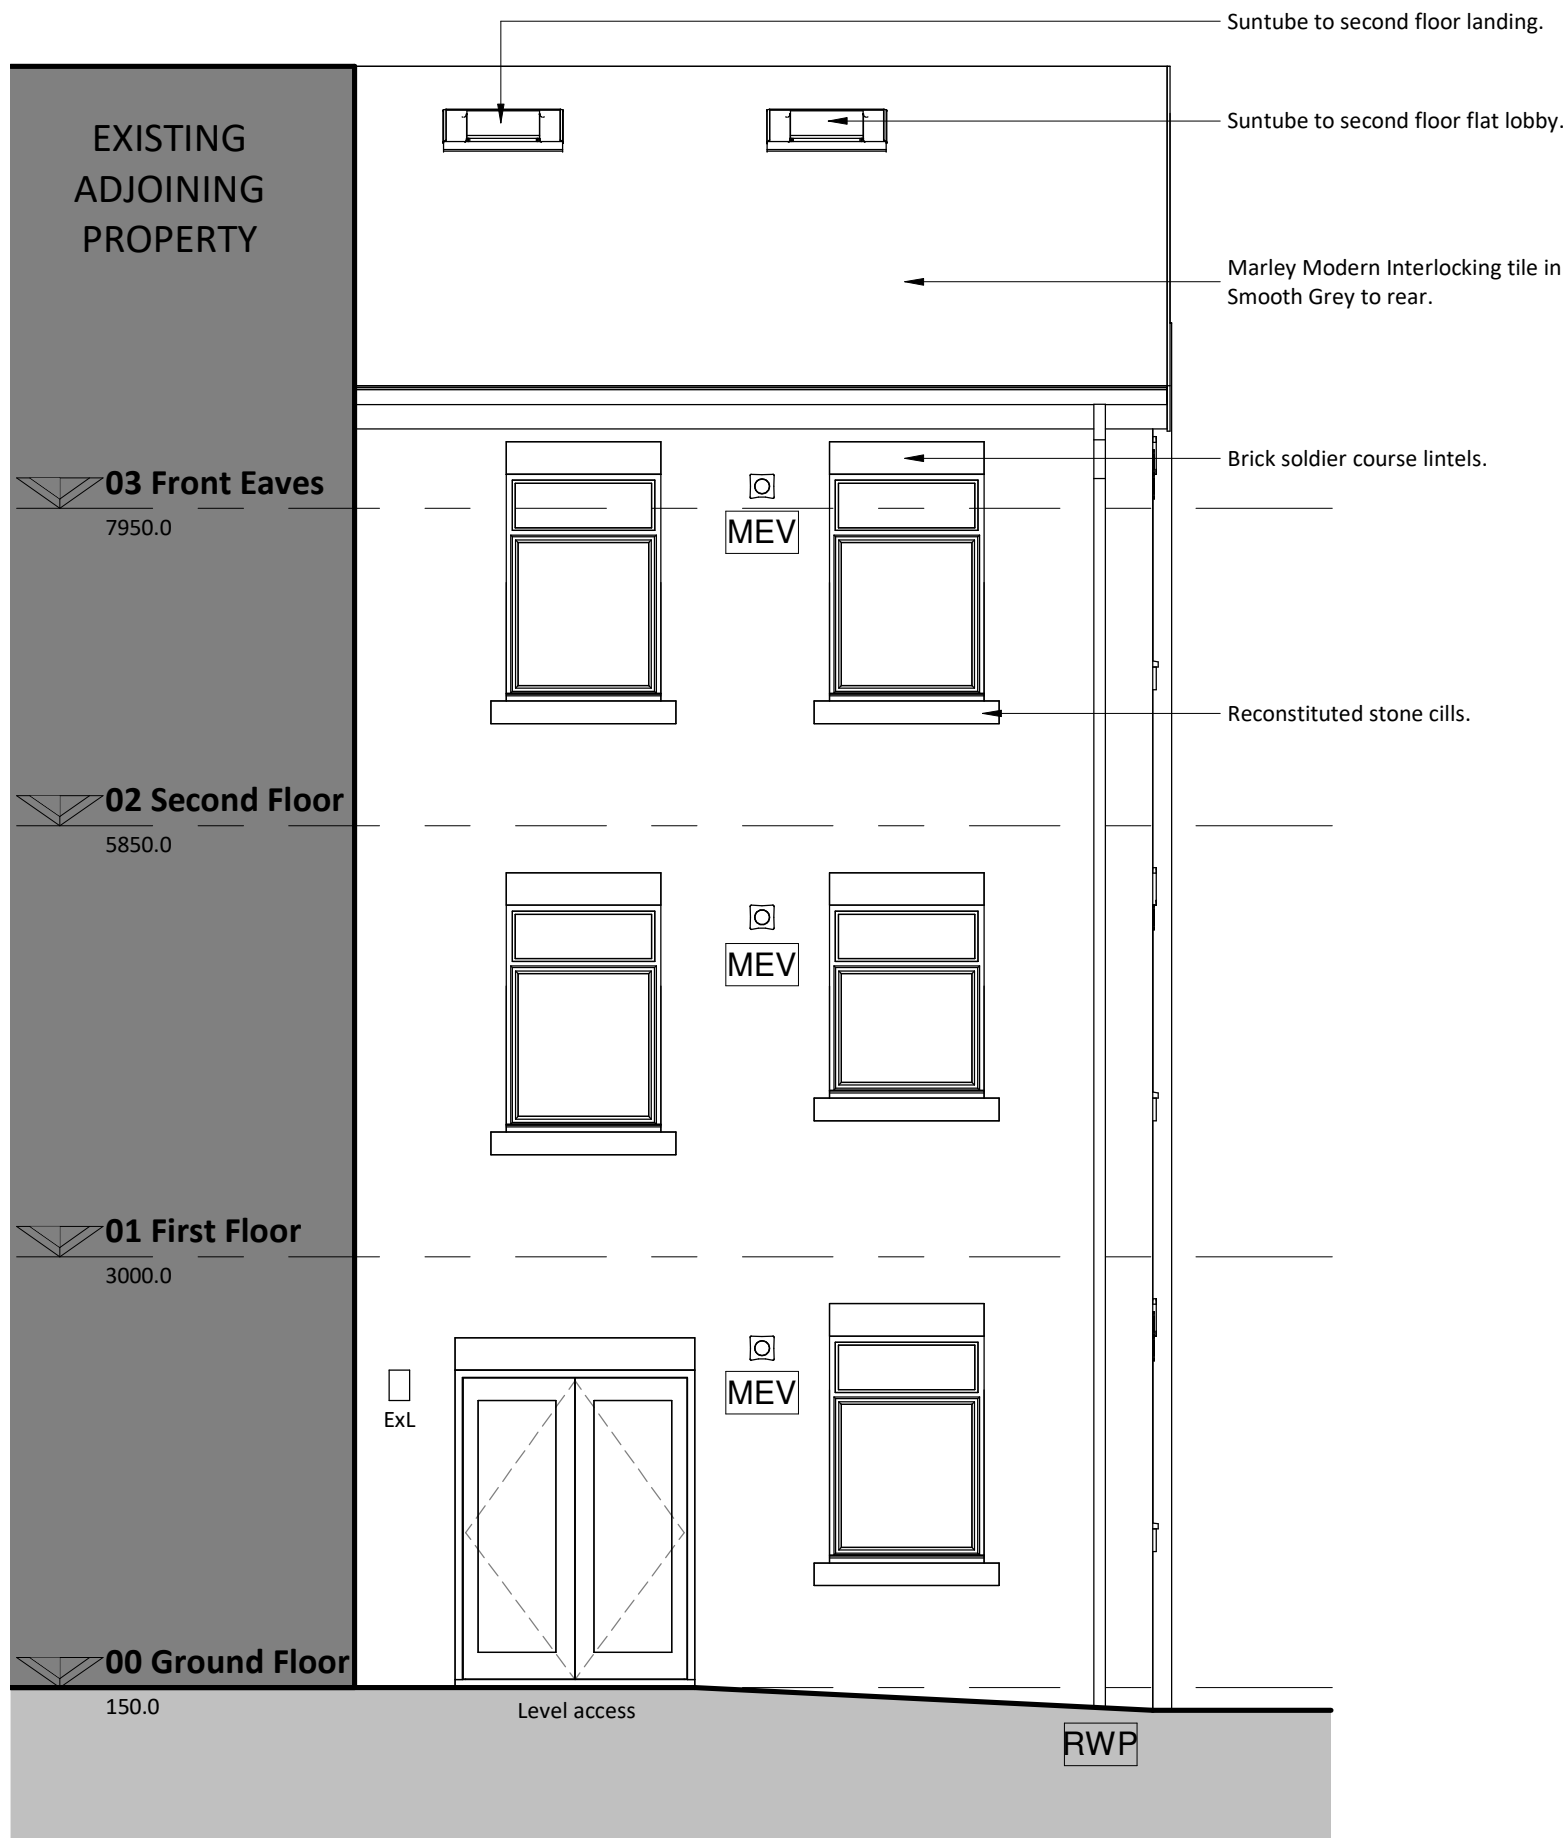

2 **Rear Elevation - South**
1 : 50

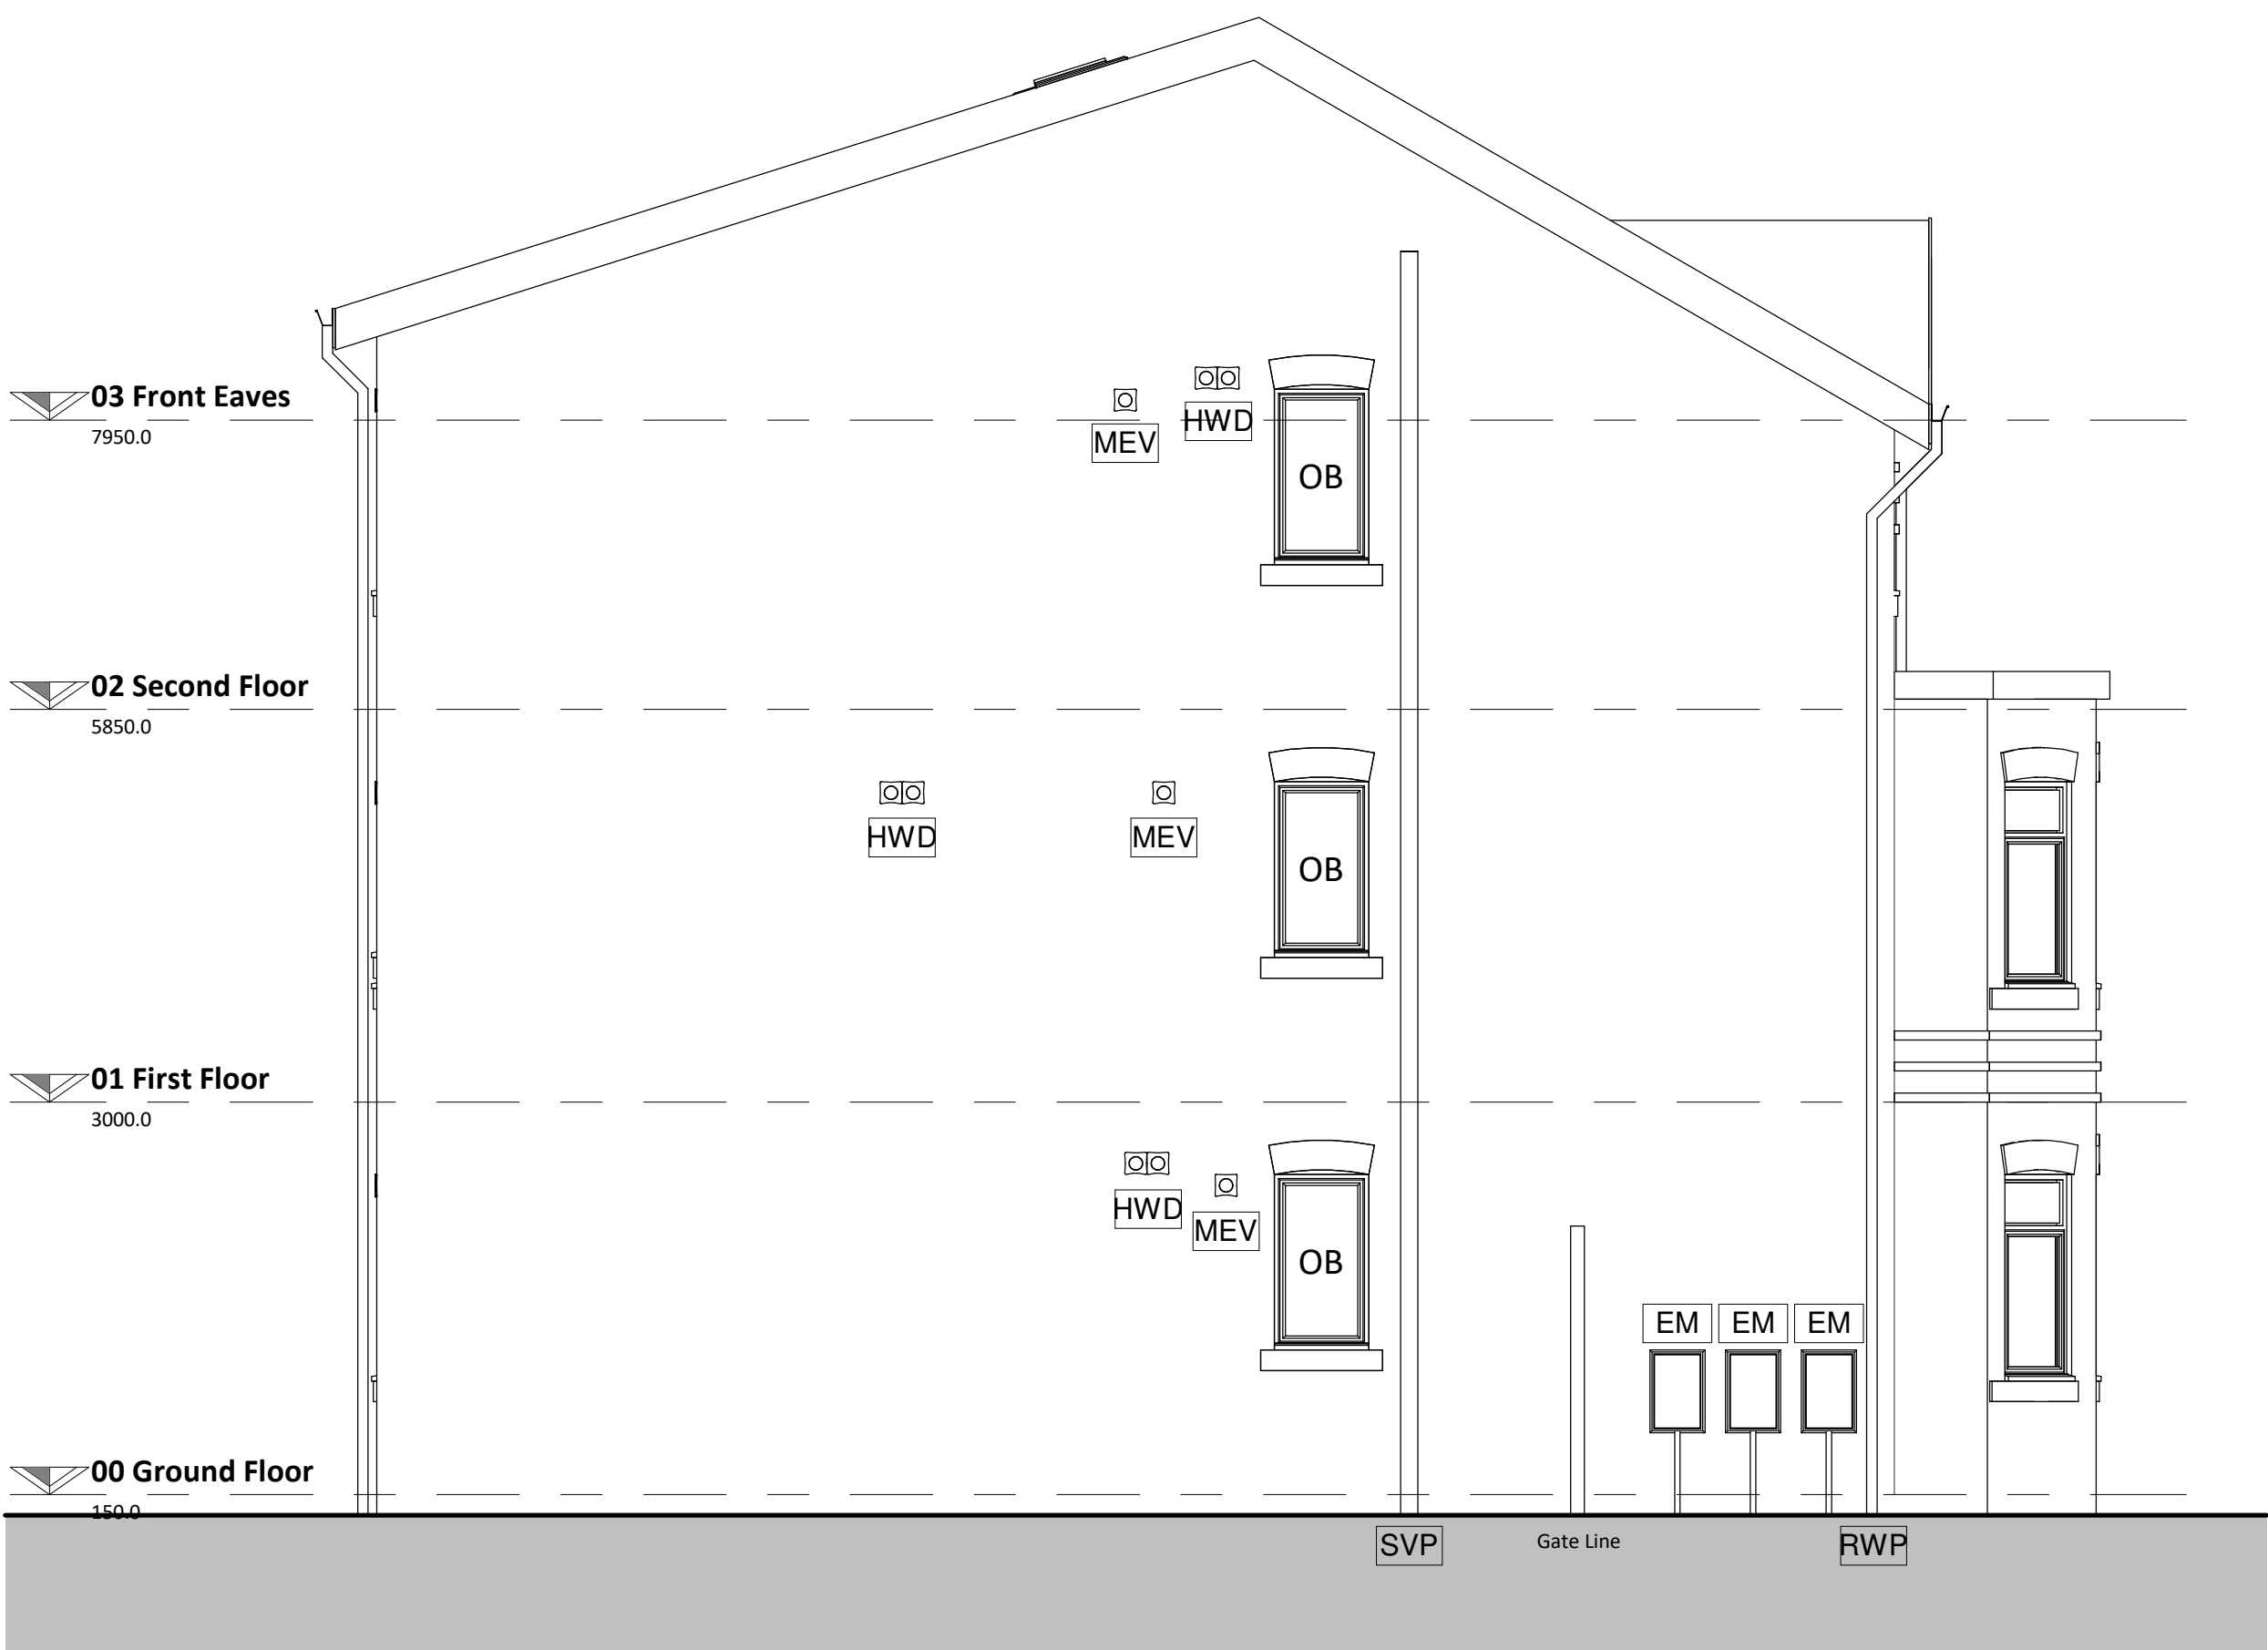

3 **Gable Elevation - East**
1 : 50

1	20.10.22	AJ	Energy Counsel design specification update.
Rev	Date	Int	Description



Client:
MSV Housing

Project:
**1468 Ashton Old Road,
Openshaw, Manchester**

Description:
Elevations as Proposed

Purpose of Issue:			
Planning			
Drawn By:	Checked By:	Date:	Scale @ A1:
AJ	VS	05/09/22	1 : 50
Job No:	Status Code:	Drawing No:	Rev:
3764	S4	204	1
File Identifier:			
AR-BTP-01-E-DR-A-3764_204.1			