


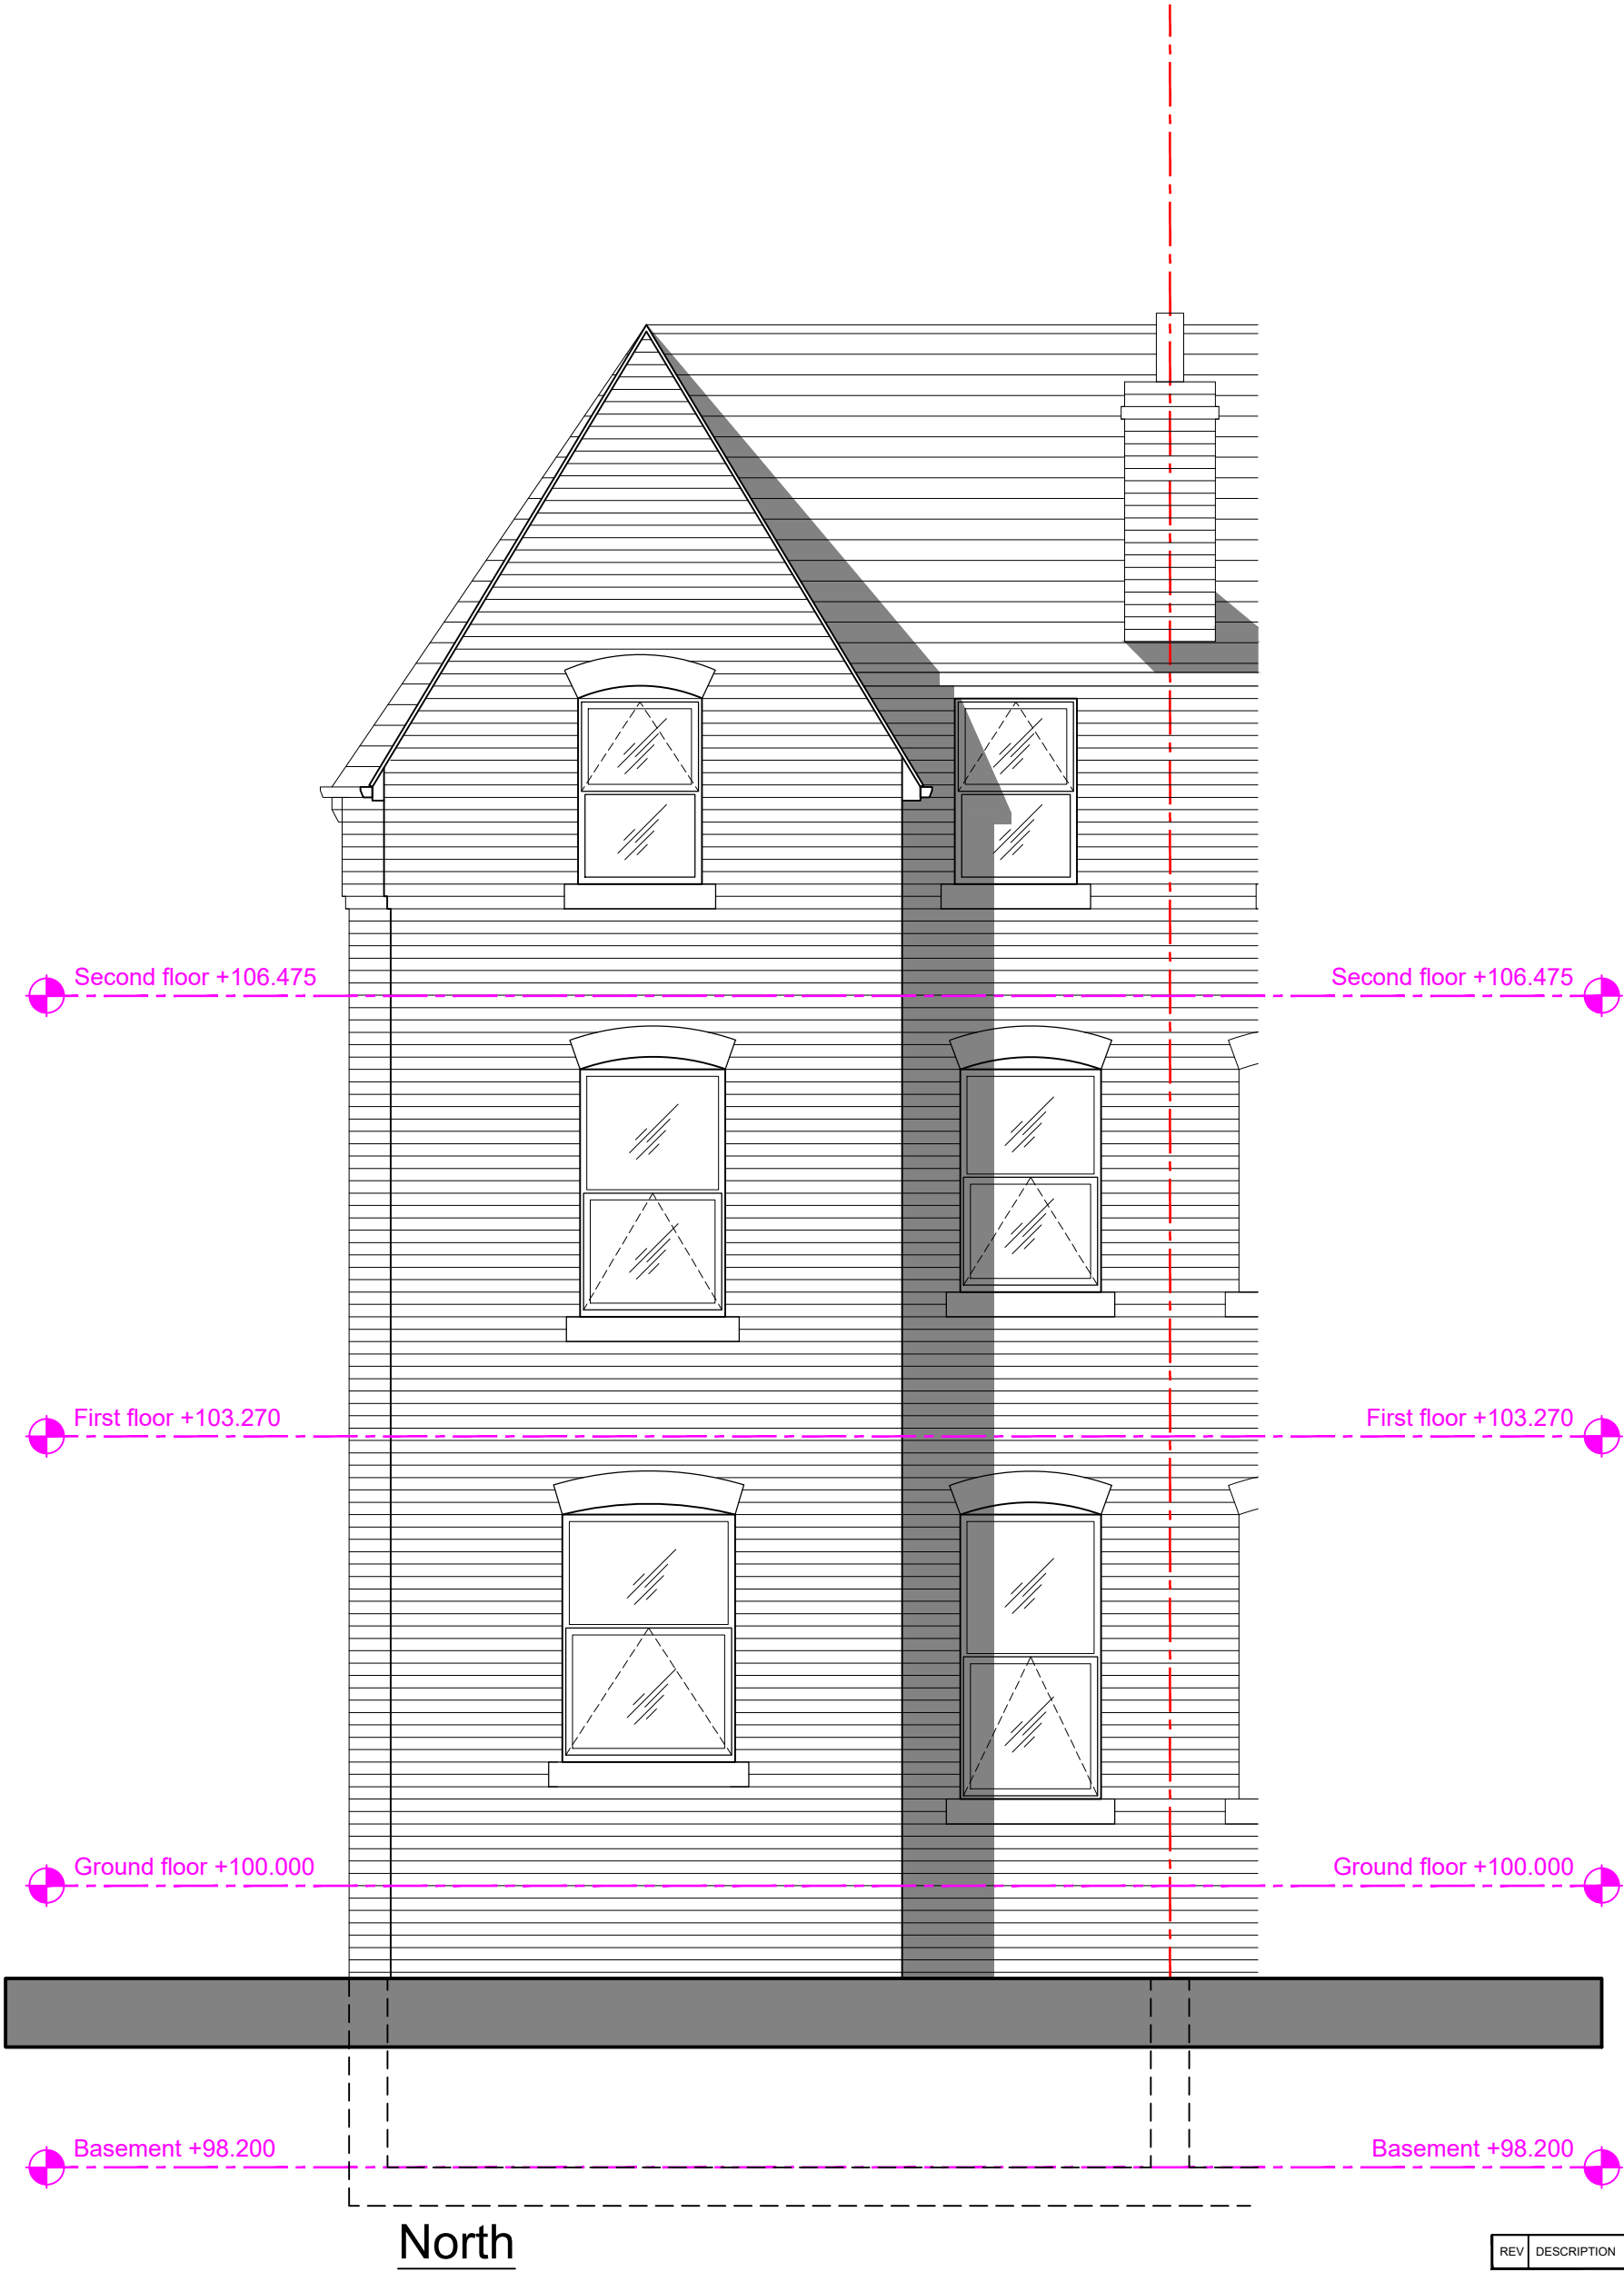

North

REV	DESCRIPTION	BY	DATE
PLANNING			
PROJECT: 50 Richmond Grove			
CLIENT: Paul Reeves			
DRAWING NO: KR657-50-PL-110		REV: -	
DRAWING TITLE: Existing North elevation			
Scale: 1:50@A3		Date: 04.11.2022	
Drawn By: D.J.J		Checked: J.Albutt	