



NOTES
ALL DIMENSIONS TO BE CHECKED ON SITE PRIOR TO ANY MANUFACTURING OR FABRICATION AND ANY ANOMALIES TO BE BROUGHT TO THE ATTENTION OF THE ARCHITECT.

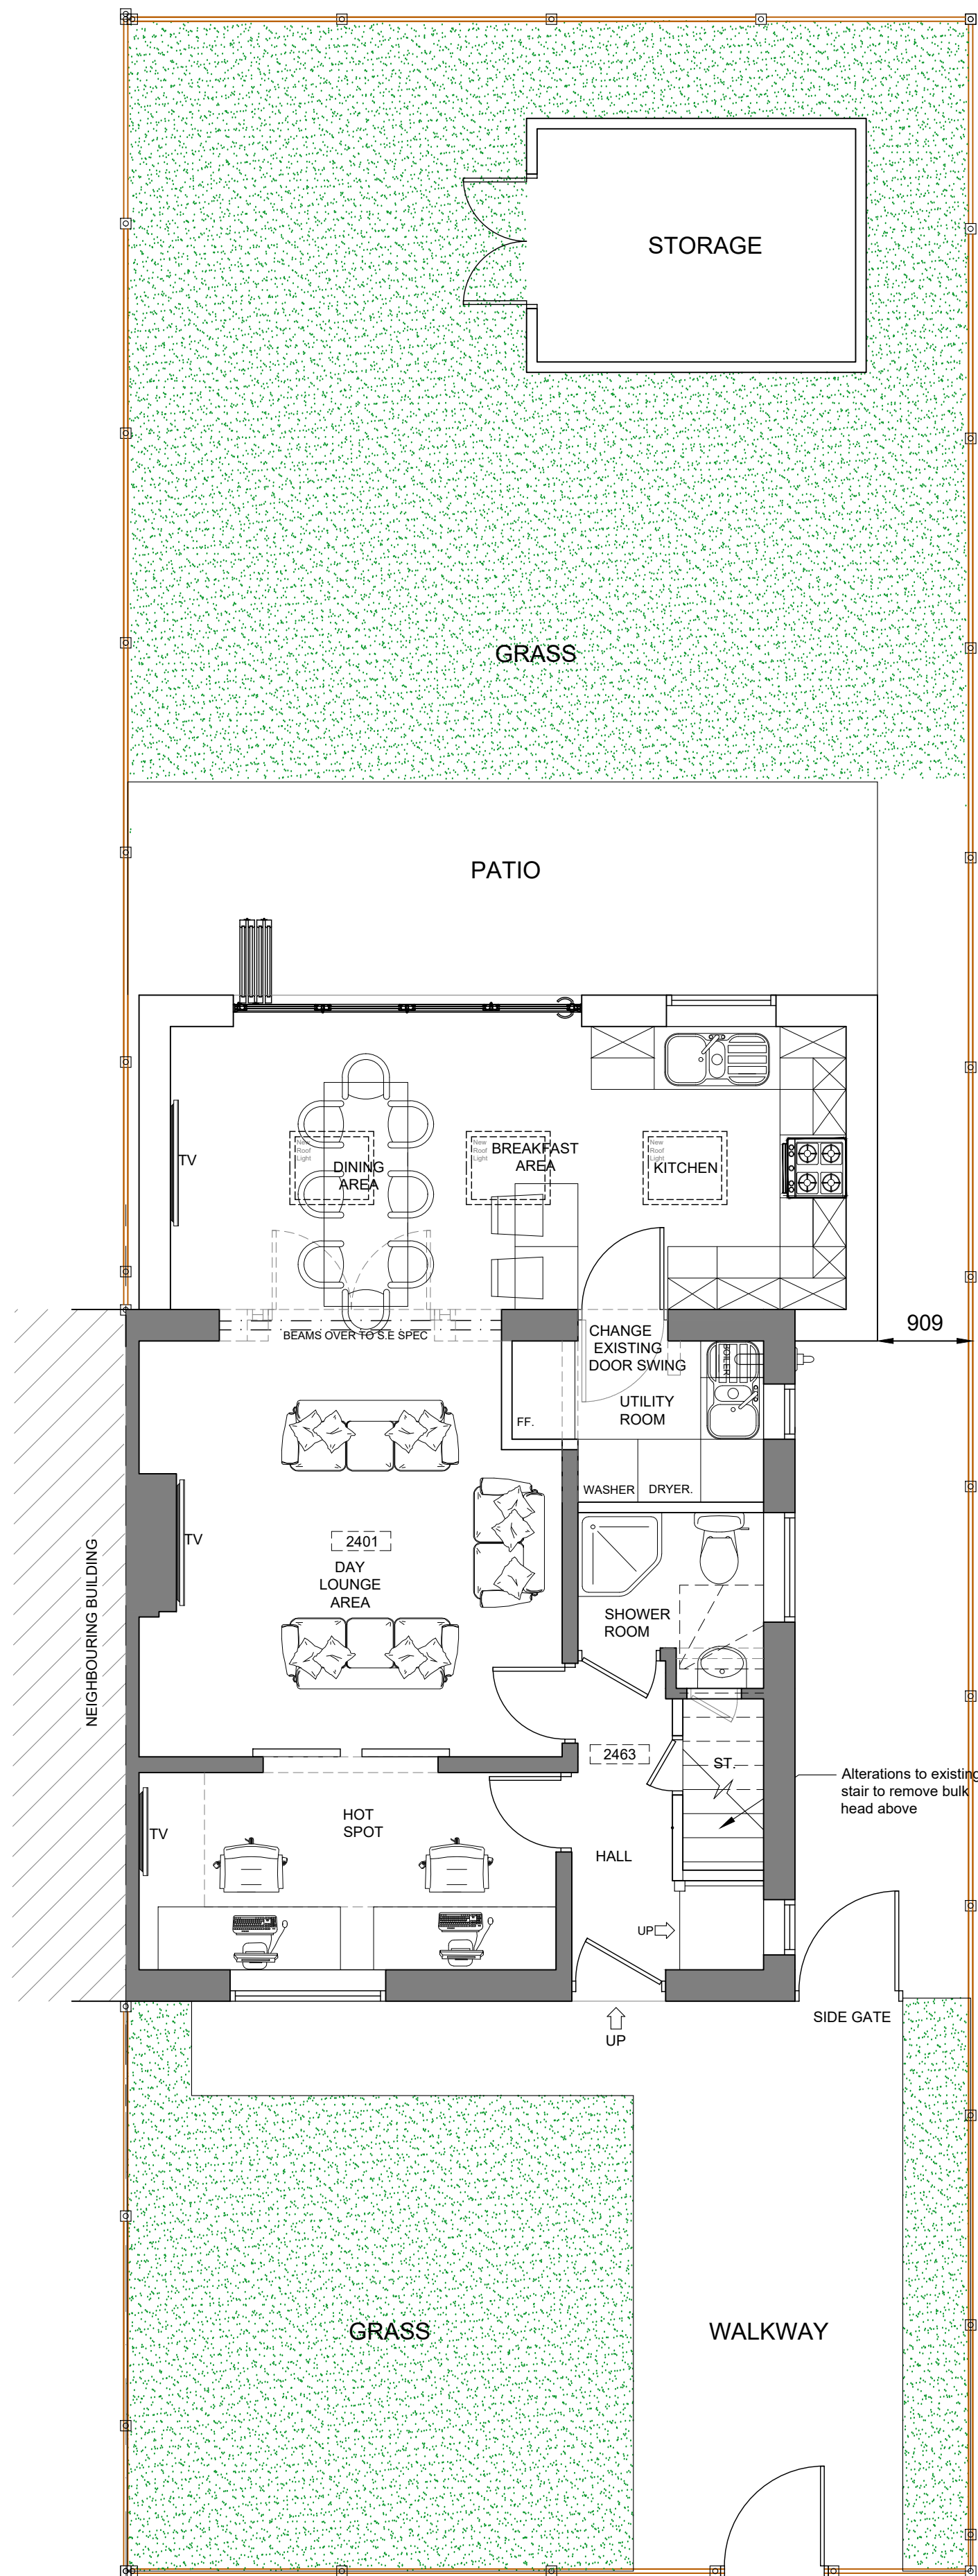

PROPOSED GROUND FLOOR PLAN
1:50

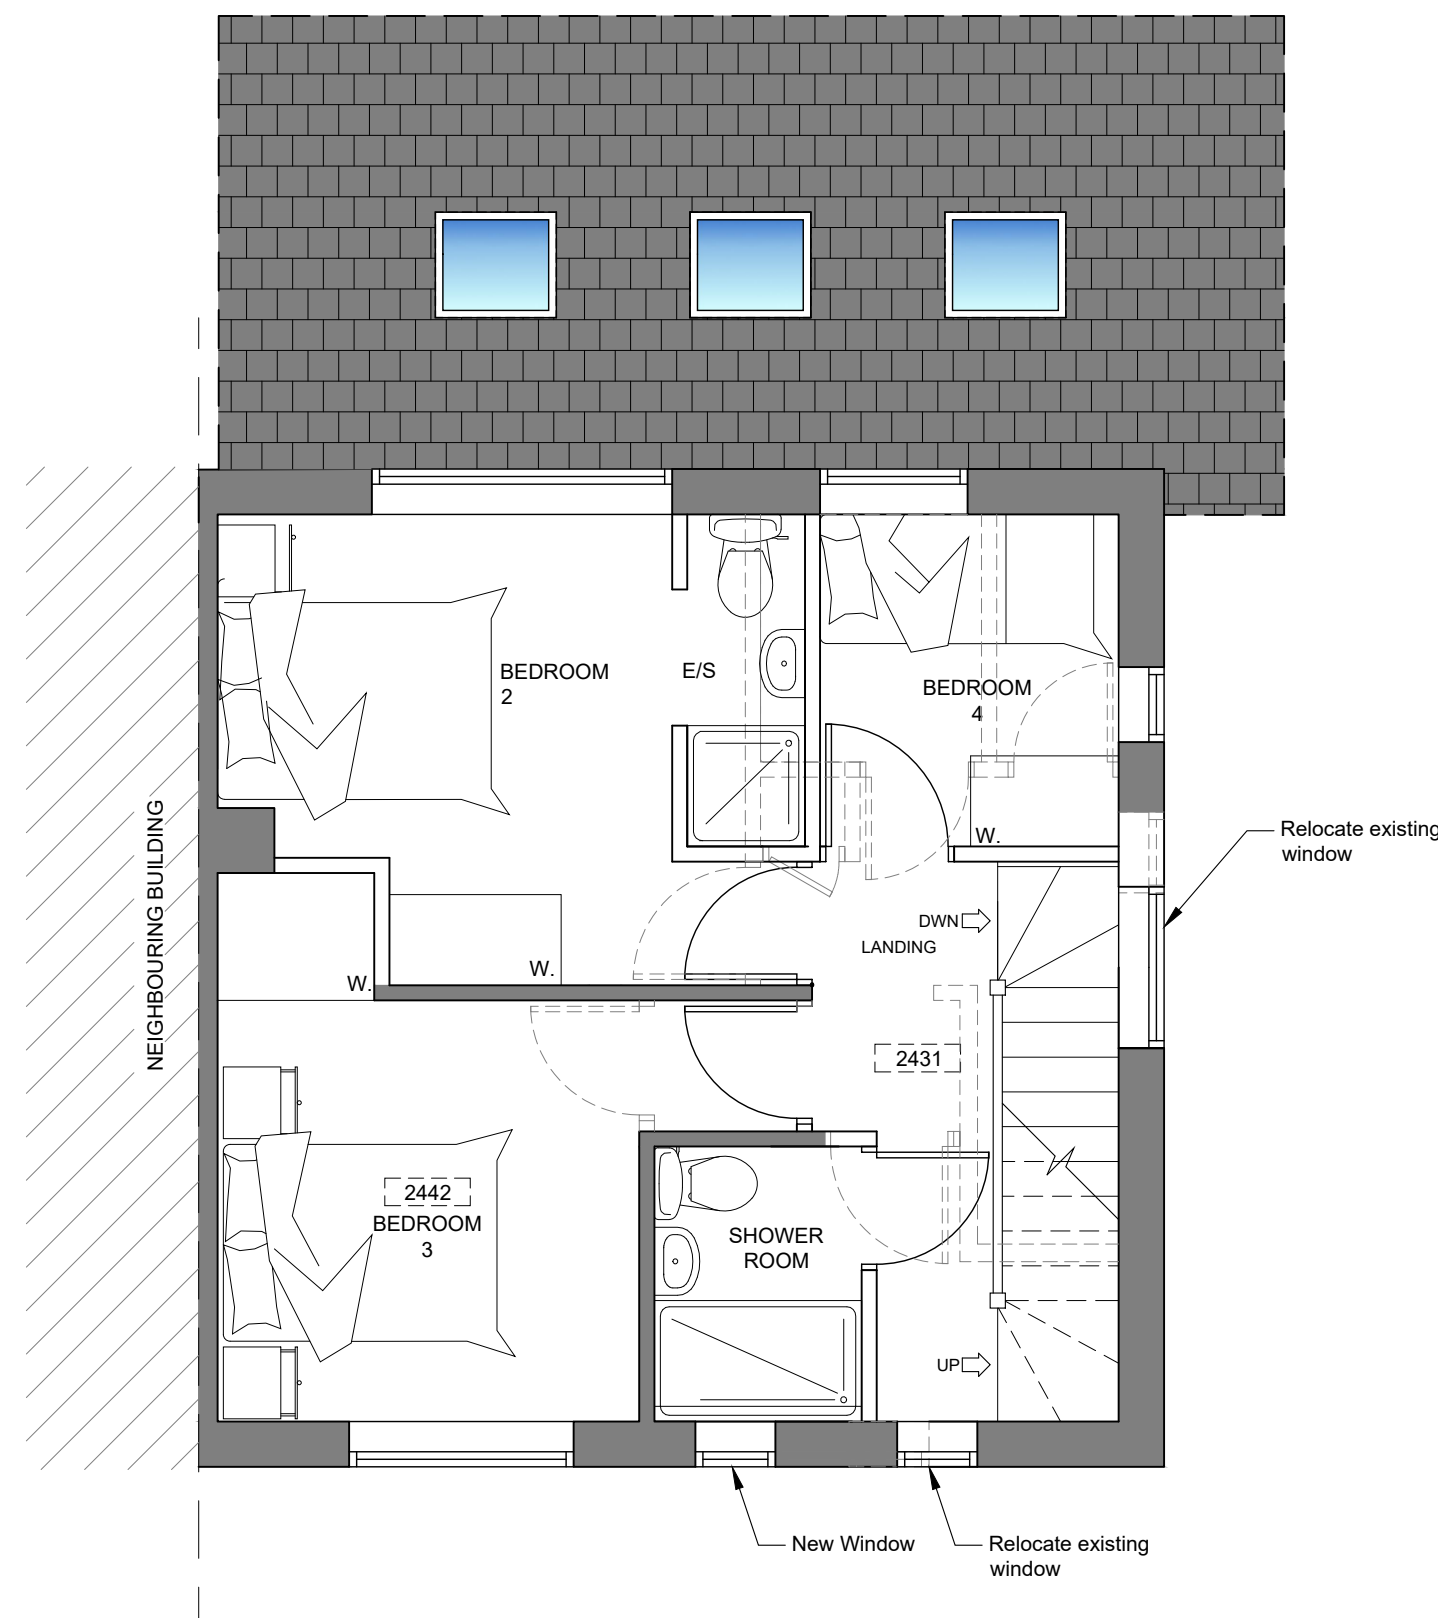


PROPOSED FIRST FLOOR PLAN
1:50



PROPOSED SITE PLAN
1:200

Danbury Walk

0 10m
SCALE 1:200

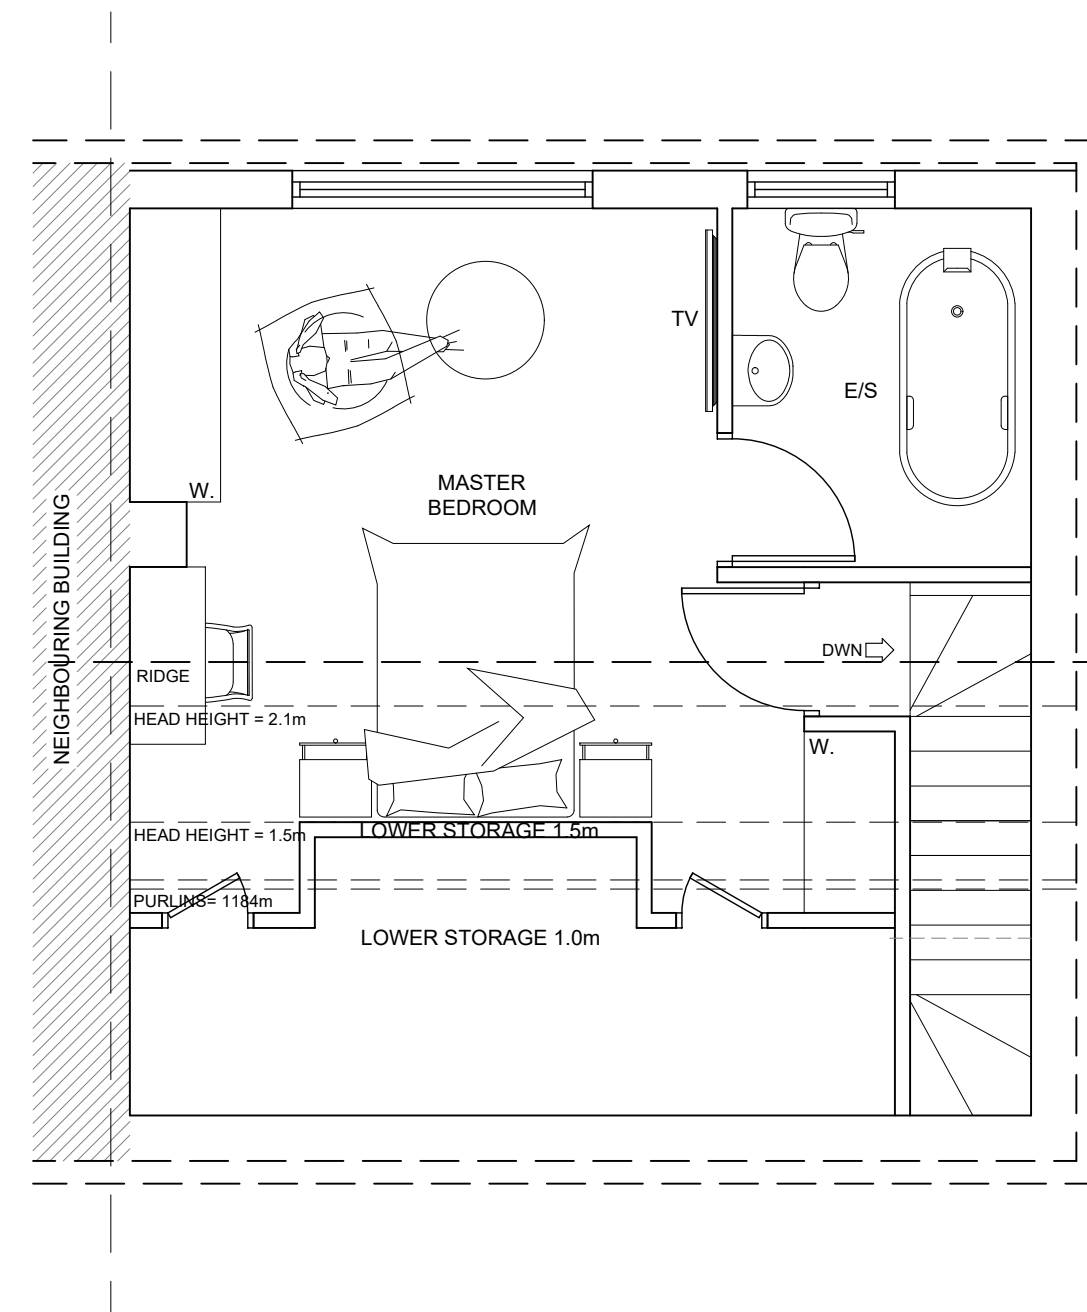

PROPOSED LOFT FLOOR PLAN
1:50

0 1 2m
SCALE 1:50

PROPOSALS

B	UPDATED FIRST FLOOR PLAN	ET	25.04.23
A	FIRST ISSUE	ET	24.04.23

REV	AMENDMENTS	BY	DATE
-----	------------	----	------

PROJECT
**PROPOSED
ALTERATION/EXTENSION
12
DANBURY WALK BROOKLANDS
MANCHESTER
M23 9FA**

CLIENT
MR JEREMY WOBSCHELL & LOAN DO

DRAWING TITLE
PROPOSED FLOOR PLANS

DRAWN	ET	DATE	25.04.23
CHECKED		SCALE	1:50 (A1)
APPROVED			



JOB No.	DRG No.	REVISION
12,455	04	B