





00 North Elevation - Proposed
1:100

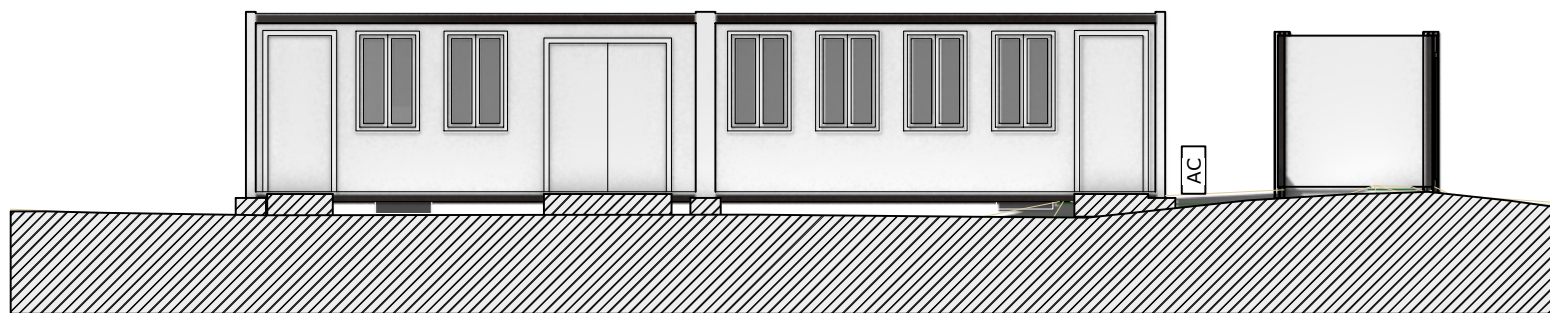

01 South Container Block
1:100

 

P3 28/07/2023 AS Updated Drawing
revisions:
All dimensions and areas are approximate and are to be verified.

NORTON MAYFIELD ARCHITECTS
Norton Mayfield, Ltd. 8
79 John Street
Sheffield
S2 4QU
Tel: 0114 275 9214
Sheffield & London
nortonmayfield.co.uk

RIBA | Chartered
Practice **arb** | Architects
Registration
Board

Client:
Shalshales Seminary

Project:
**4 Middleton Road,
Manchester M8 5DS**

Drawing No:
2327-NMA-XX-00-DR-A-00202
Drawing title:
Proposed - North Elevation

Status: S2 Revision: P3 Purpose of issue: For information Scale: 1:100 @ A2

2327-NMA-00-ZZ-R3-B-000001_0727.vwx