



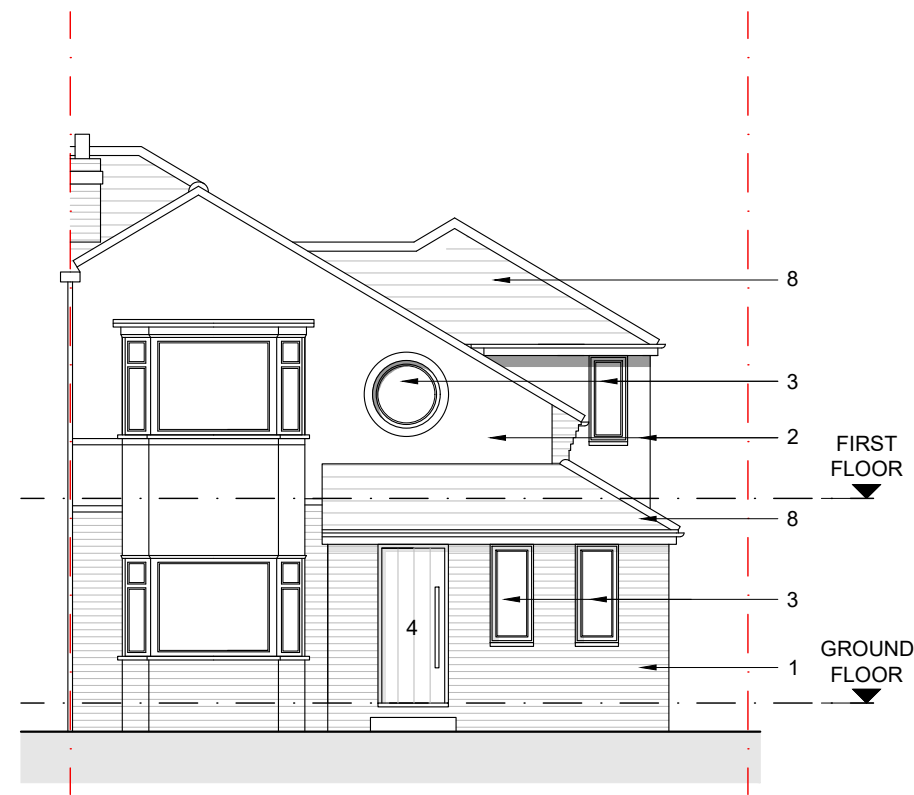


PROPOSED FRONT ELEVATION
1:100




PROPOSED FLANK ELEVATION
1:100

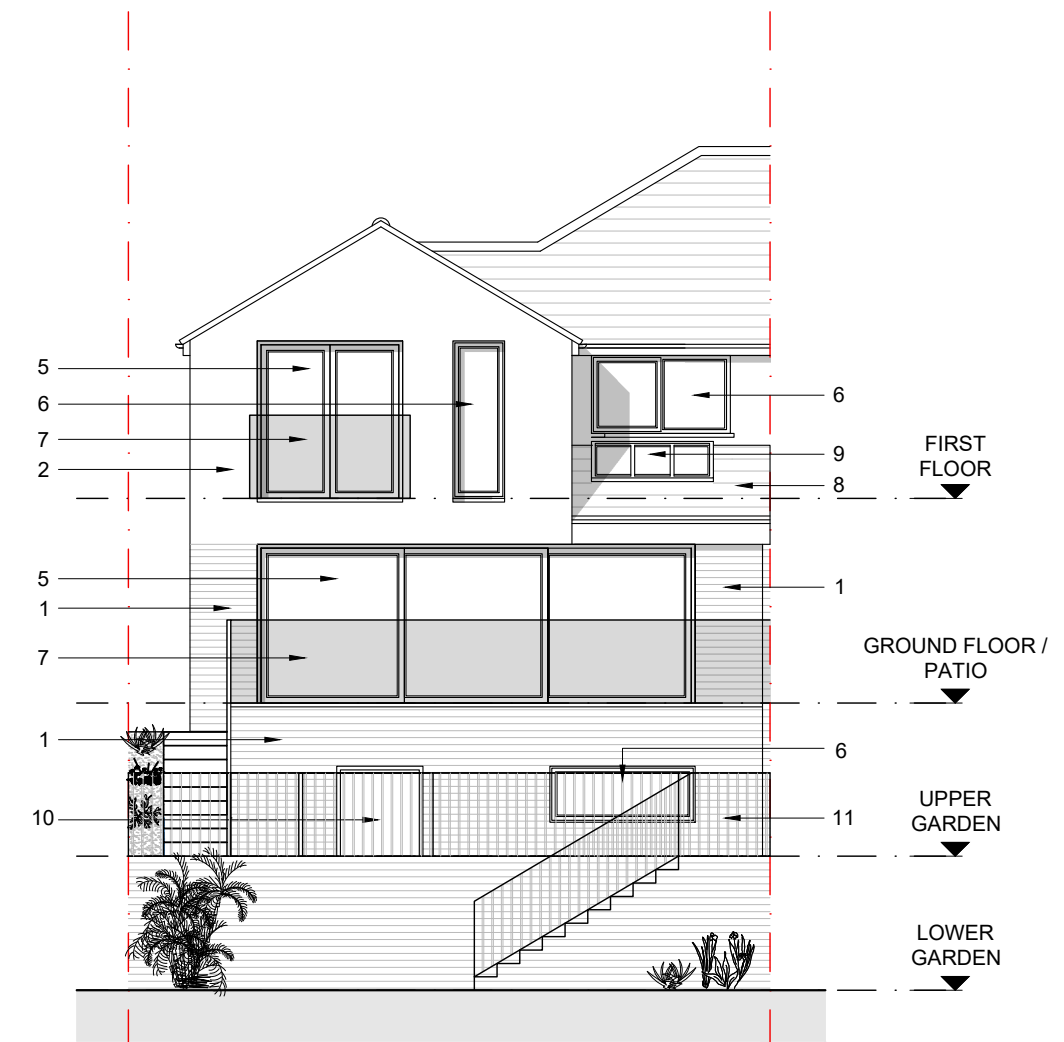

PROPOSED REAR ELEVATION
1:100

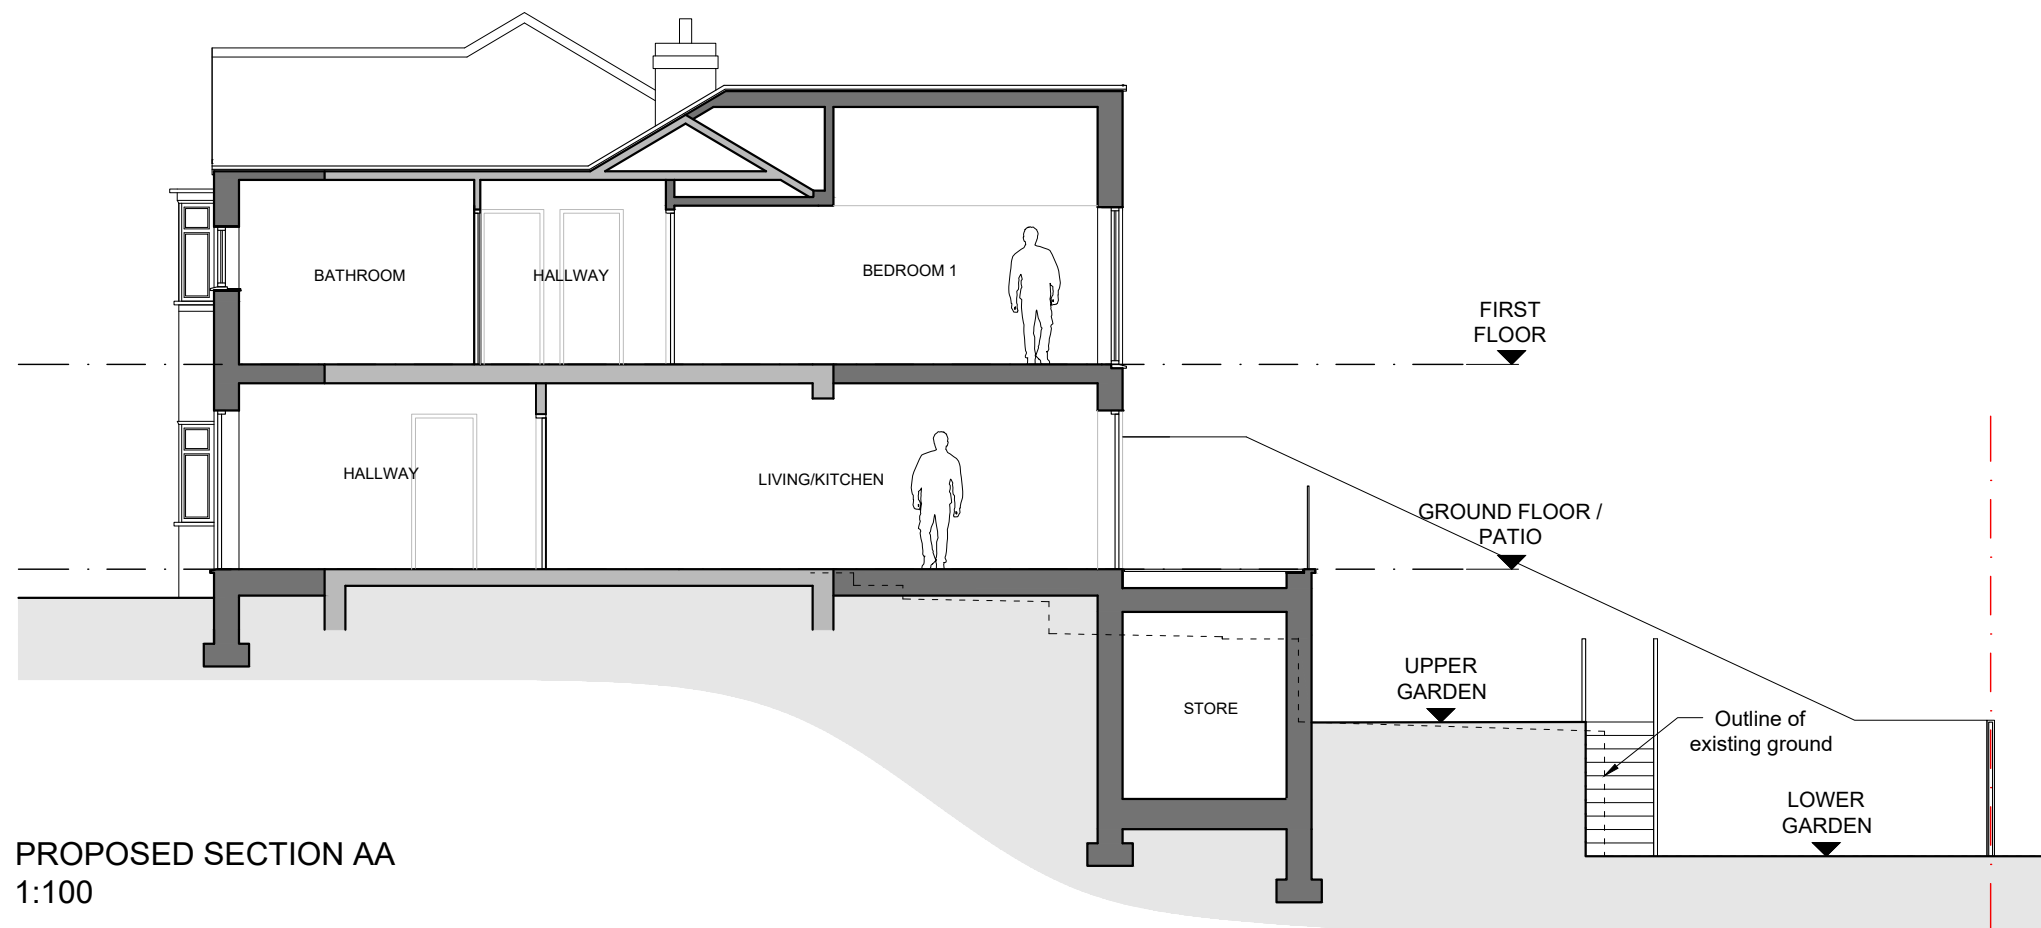

PROPOSED SECTION AA
1:100

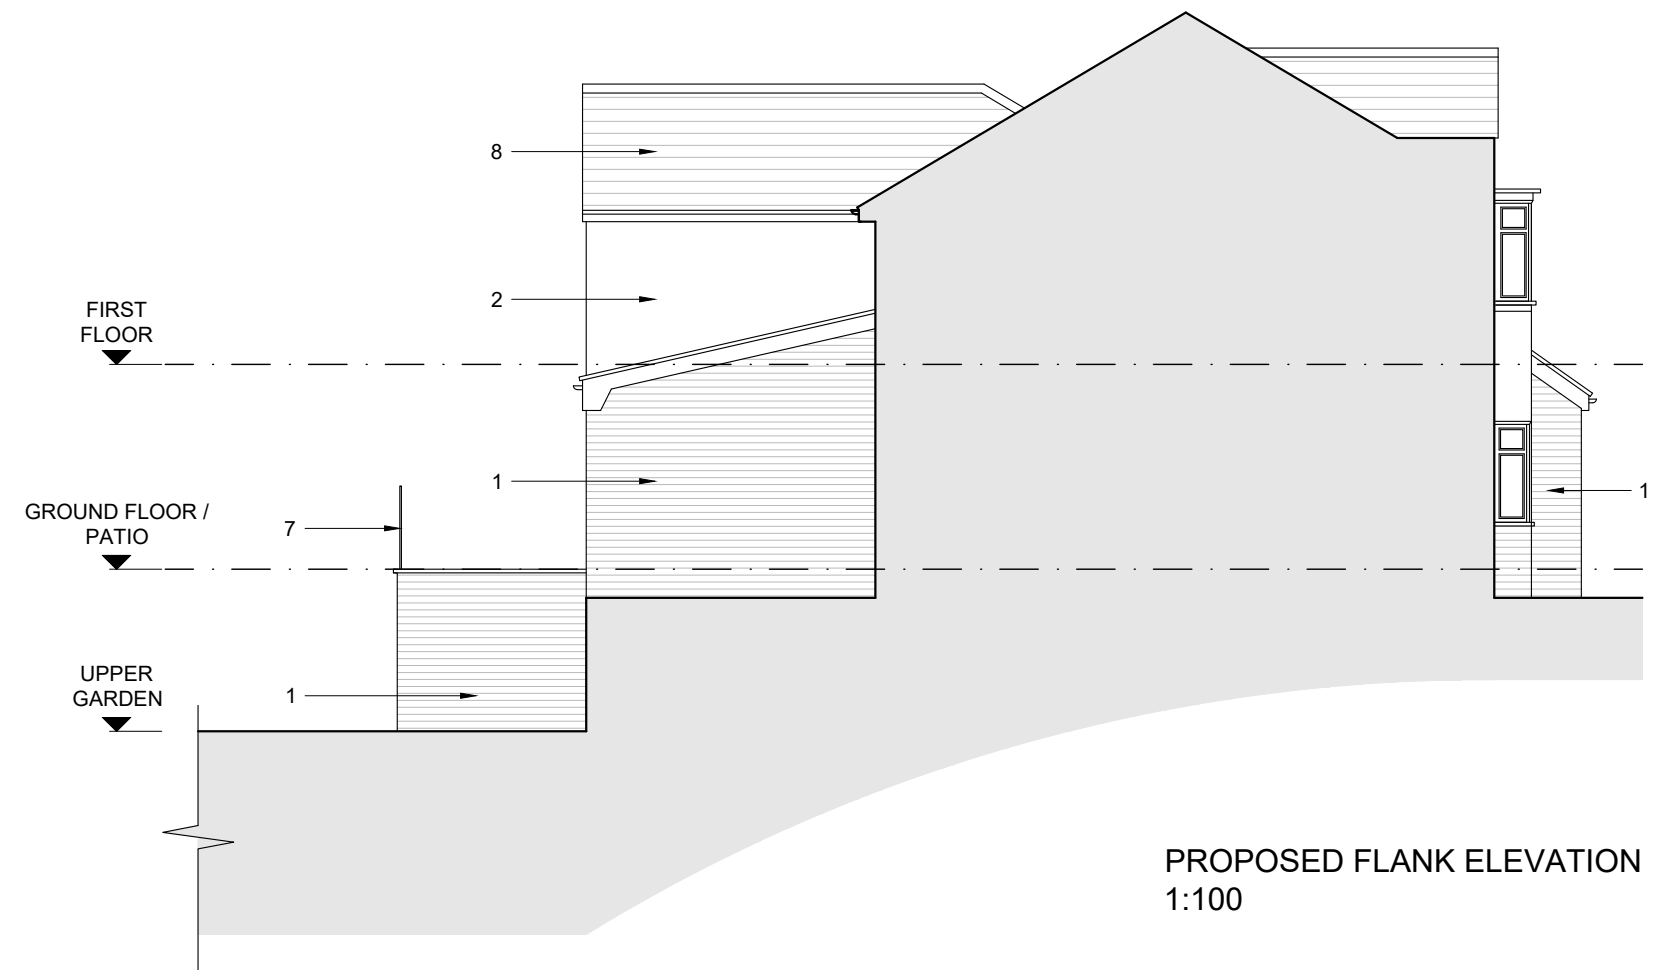

PROPOSED FLANK ELEVATION
1:100

MATERIALS KEY:

- | | | | |
|----------------------------------|--------------------------------|----------------------------|-----------------------------------|
| 1. BRICKWORK TO MATCH EXISTING | 4. COMPOSITE FRONT DOOR | 7. GLASS BALUSTRADE | 11. METAL RAILING TO GARDEN/STEPS |
| 2. WHITE RENDER | 5. ALUMINIUM FRAMED GLASS DOOR | 8. TILES TO MATCH EXISTING | |
| 3. uPVC WINDOW TO MATCH EXISTING | 6. ALUMINIUM FRAMED WINDOW | 9. ROOFLIGHT | |
| | | 10. TIMBER DOOR | |

0mm 20mm 40mm
0m 2m 4m
SCALE BAR - 1:100

DSQUARE ARCHITECTS
61 Mosley Street, Manchester, M2 3HZ
0161 222 3734 | info@dsquare-architects.co.uk
www.dsquare-architects.co.uk

Client:
P. Charleston

Site:
**15 Harefield Drive
Manchester, M20 2SZ**

Title:
Proposed Elevations

Scale:
1:100 @ A2
Date: May 2023

Drg. No.
2131-05
Rev. P2 Dm: DD

Issue:
PLANNING

Revision: