


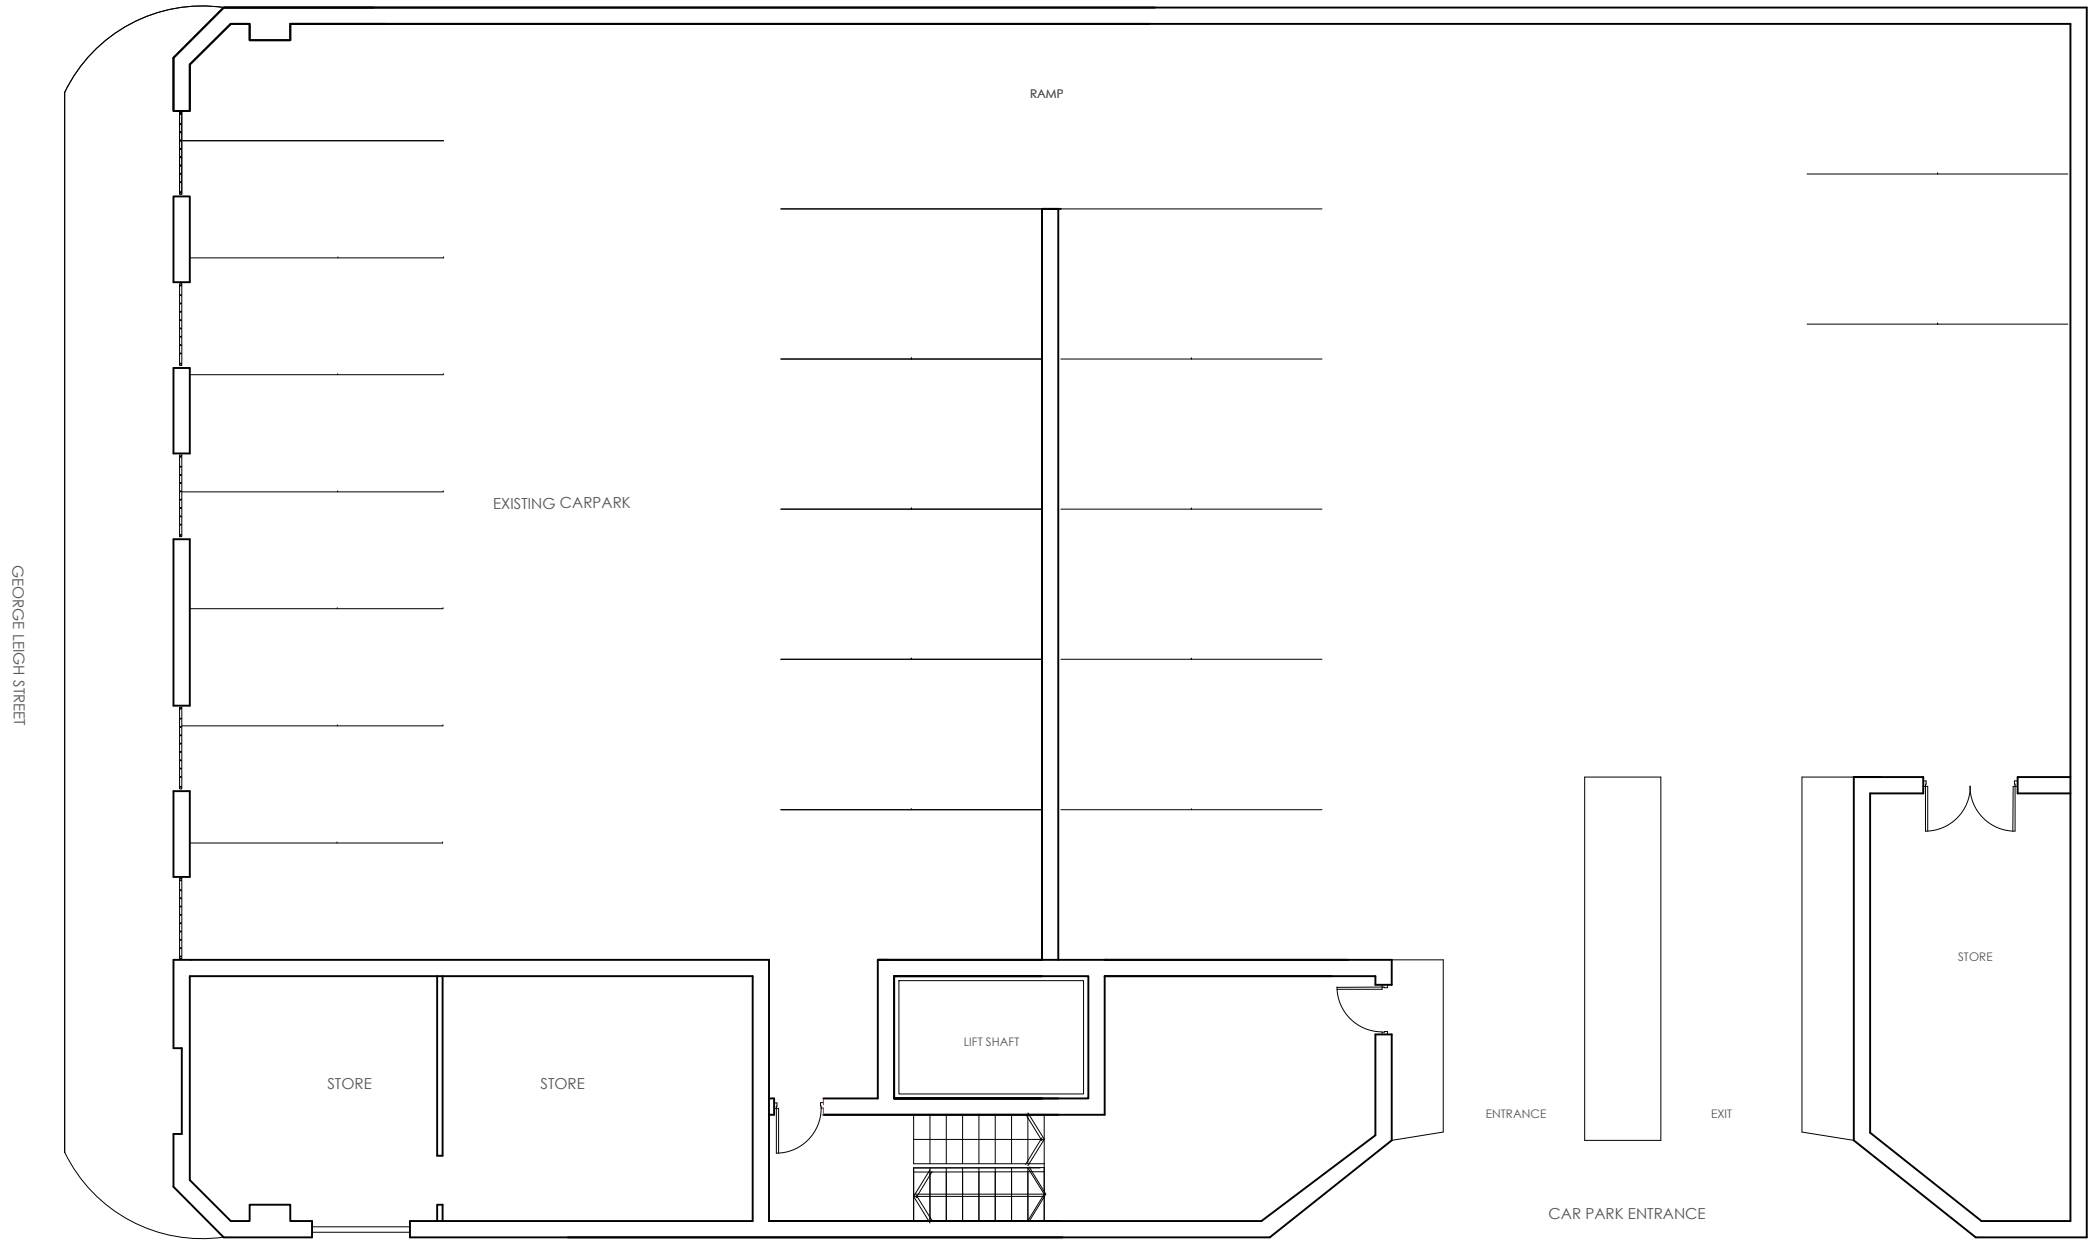

GROUND FLOOR PLAN
1:100@A3

the **CAVE**
17 MANCHESTER RD WILMSLOW CHESHIRE SK9 1BQ
01625 838 632 www.the-cave.co.uk mail@the-cave.co.uk

PROJECT :

COFFEE SHOP,
GUN STREET

DRAWING TITLE :

GROUND FLOOR PLAN
AS EXISTING

SCALE : 1:100 A2 DRAWN BY : CAJ DATE : MAY 23

DWG N° : 103.47-AE01 REVISION : . CHECKED : CAJ