



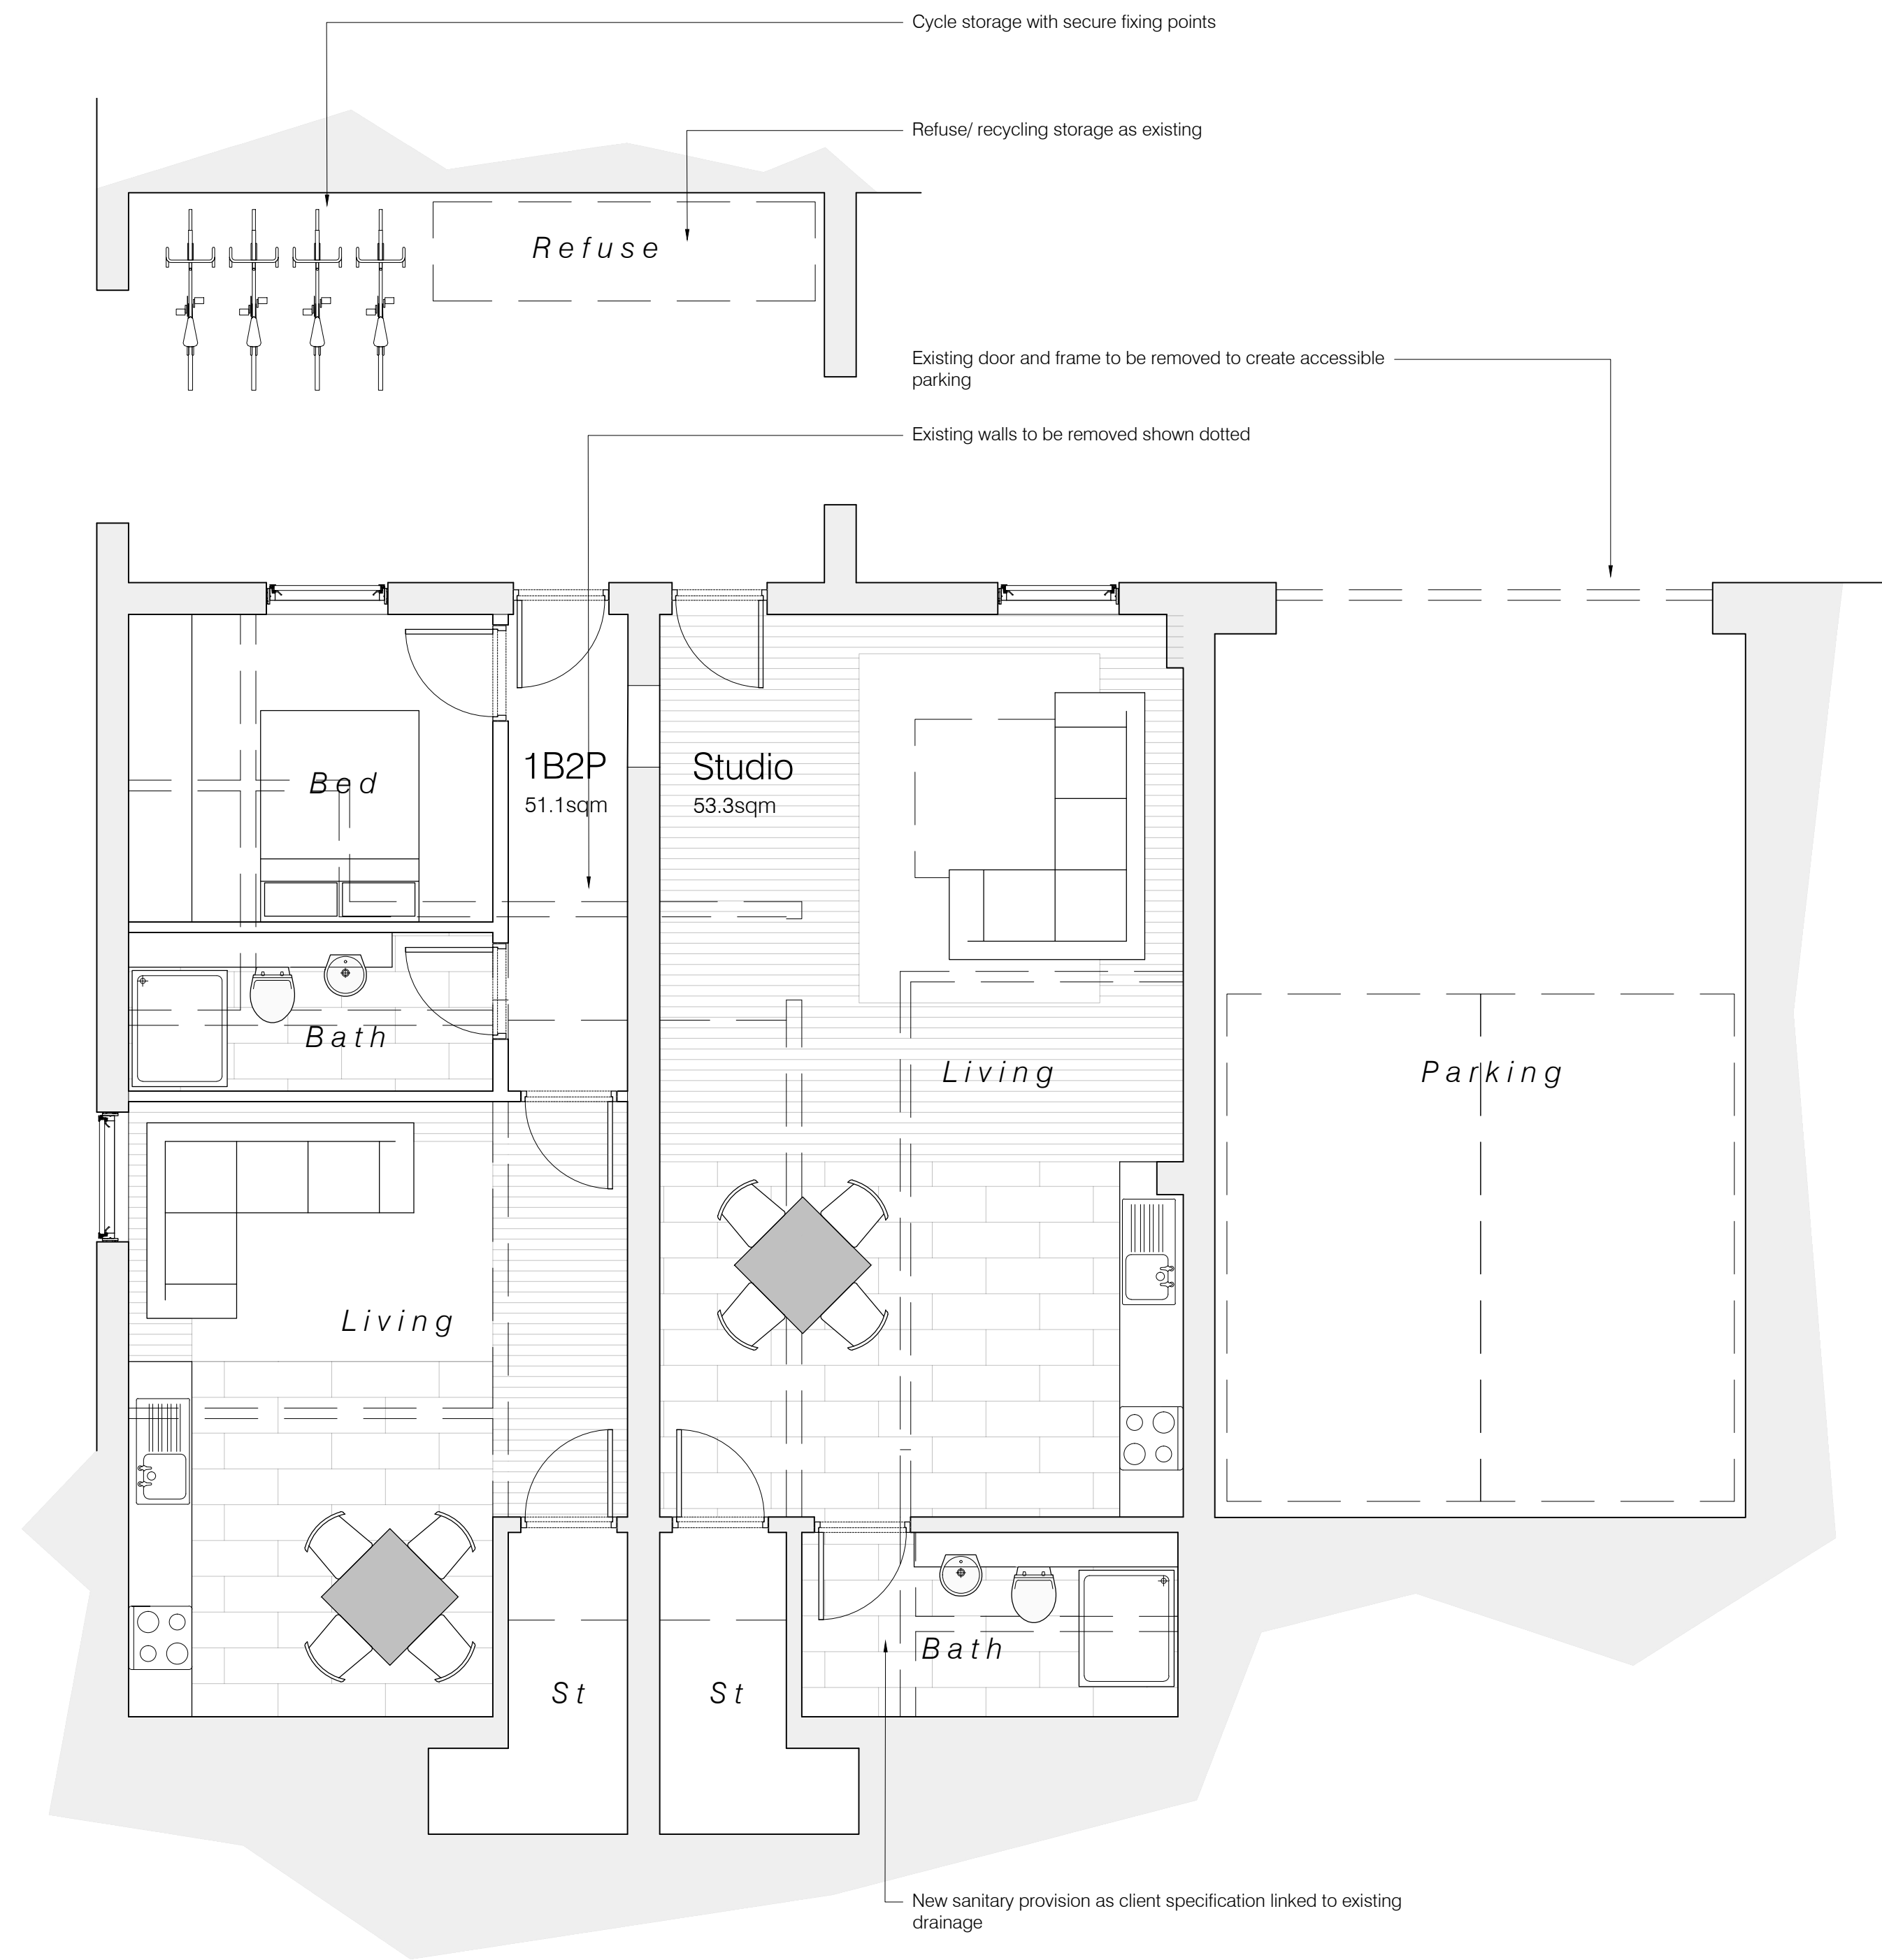

Ground Floor Plan 1: 50

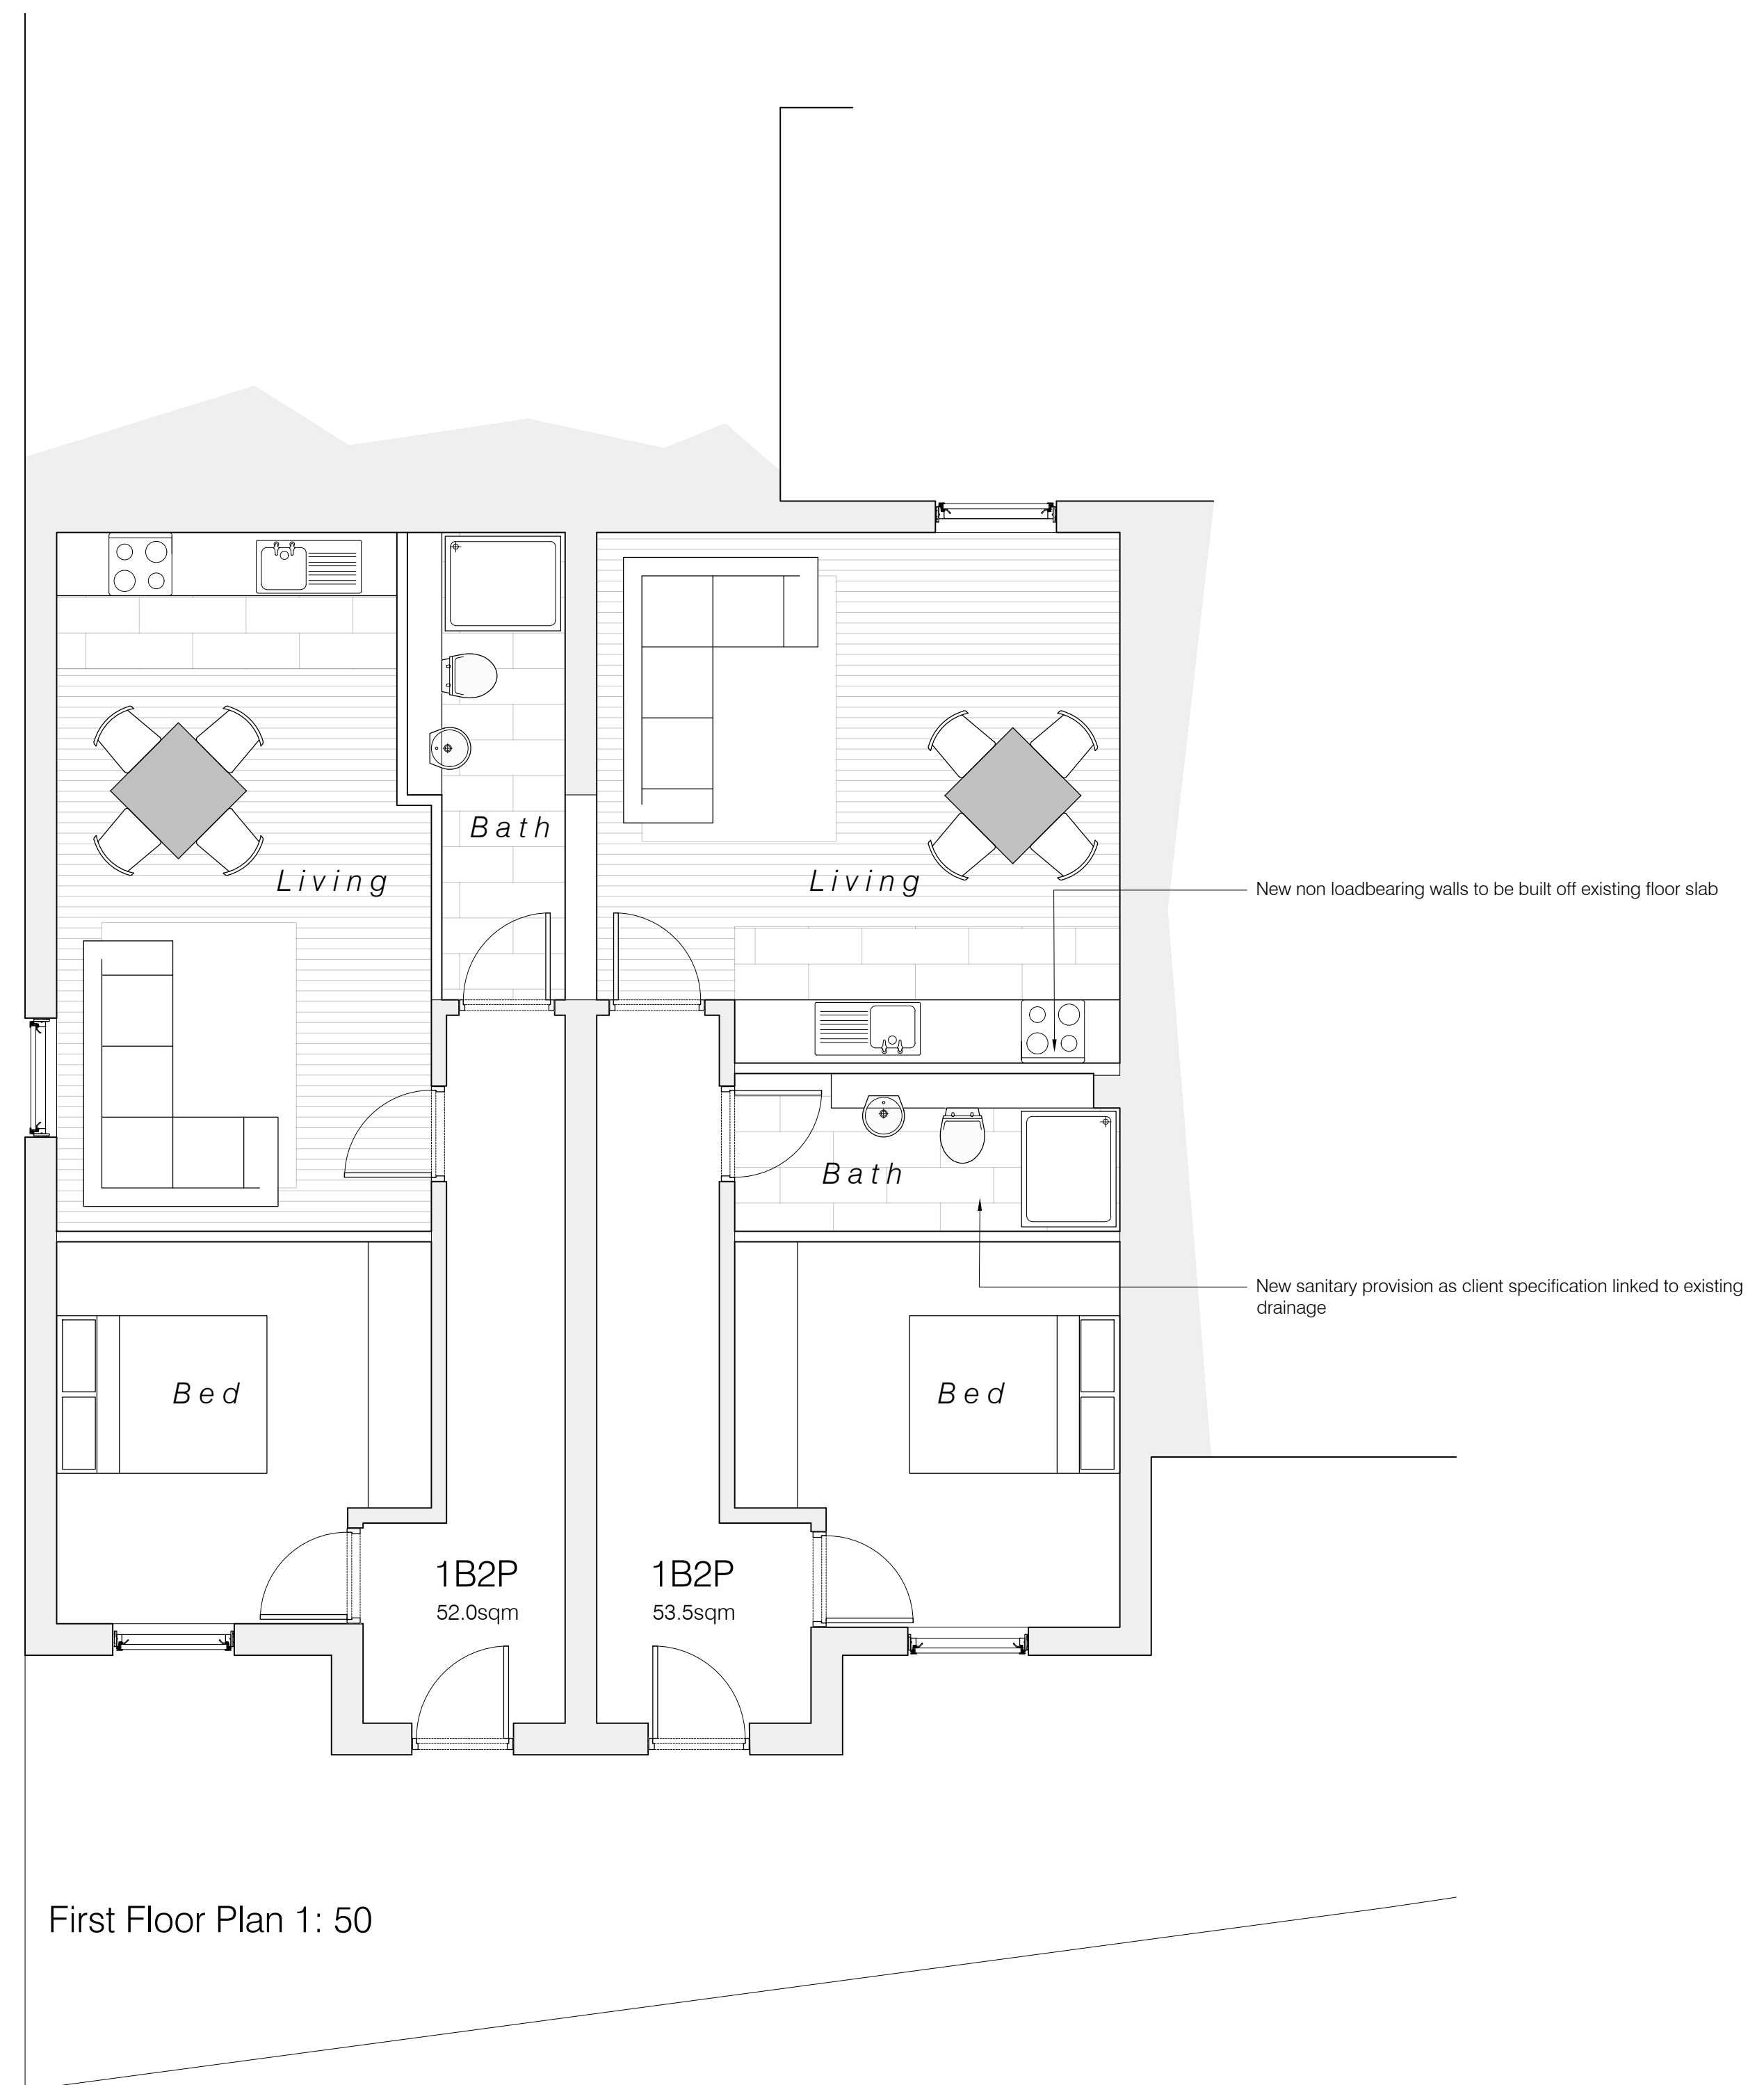




First Floor Plan 1: 50

Drawings based on Ordnance Survey (Streetwise License No 100047474) and preliminary survey – design and drawing content subject to further Site Surveys, Structural Survey, Site Investigations, Planning and Statutory Requirements and Approvals.

Outram House

Rev. Des.

Date By

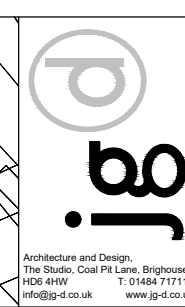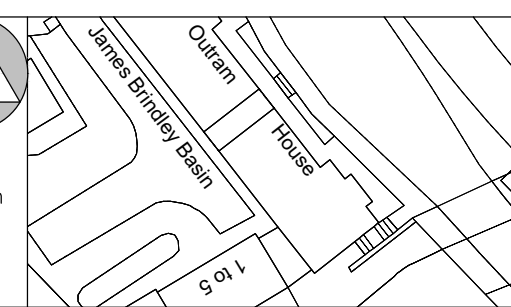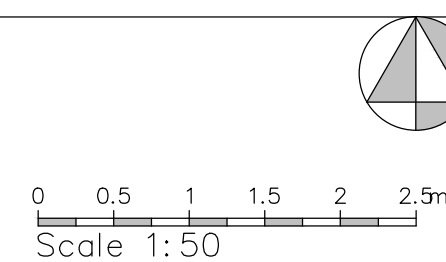

Project	Proposed Change of Use, 8 - 10 Outram House, Great Ancoats Street, Picadilly Village M4 7AA
Client	HM Empire Estates, Office 3, Enterprise Centre, Belfield Road, Rochdale OL16 2UP
Dwg Title	(23202)3_Scheme as proposed
Scale	1: 50 @ A1
Date	Apr 23