


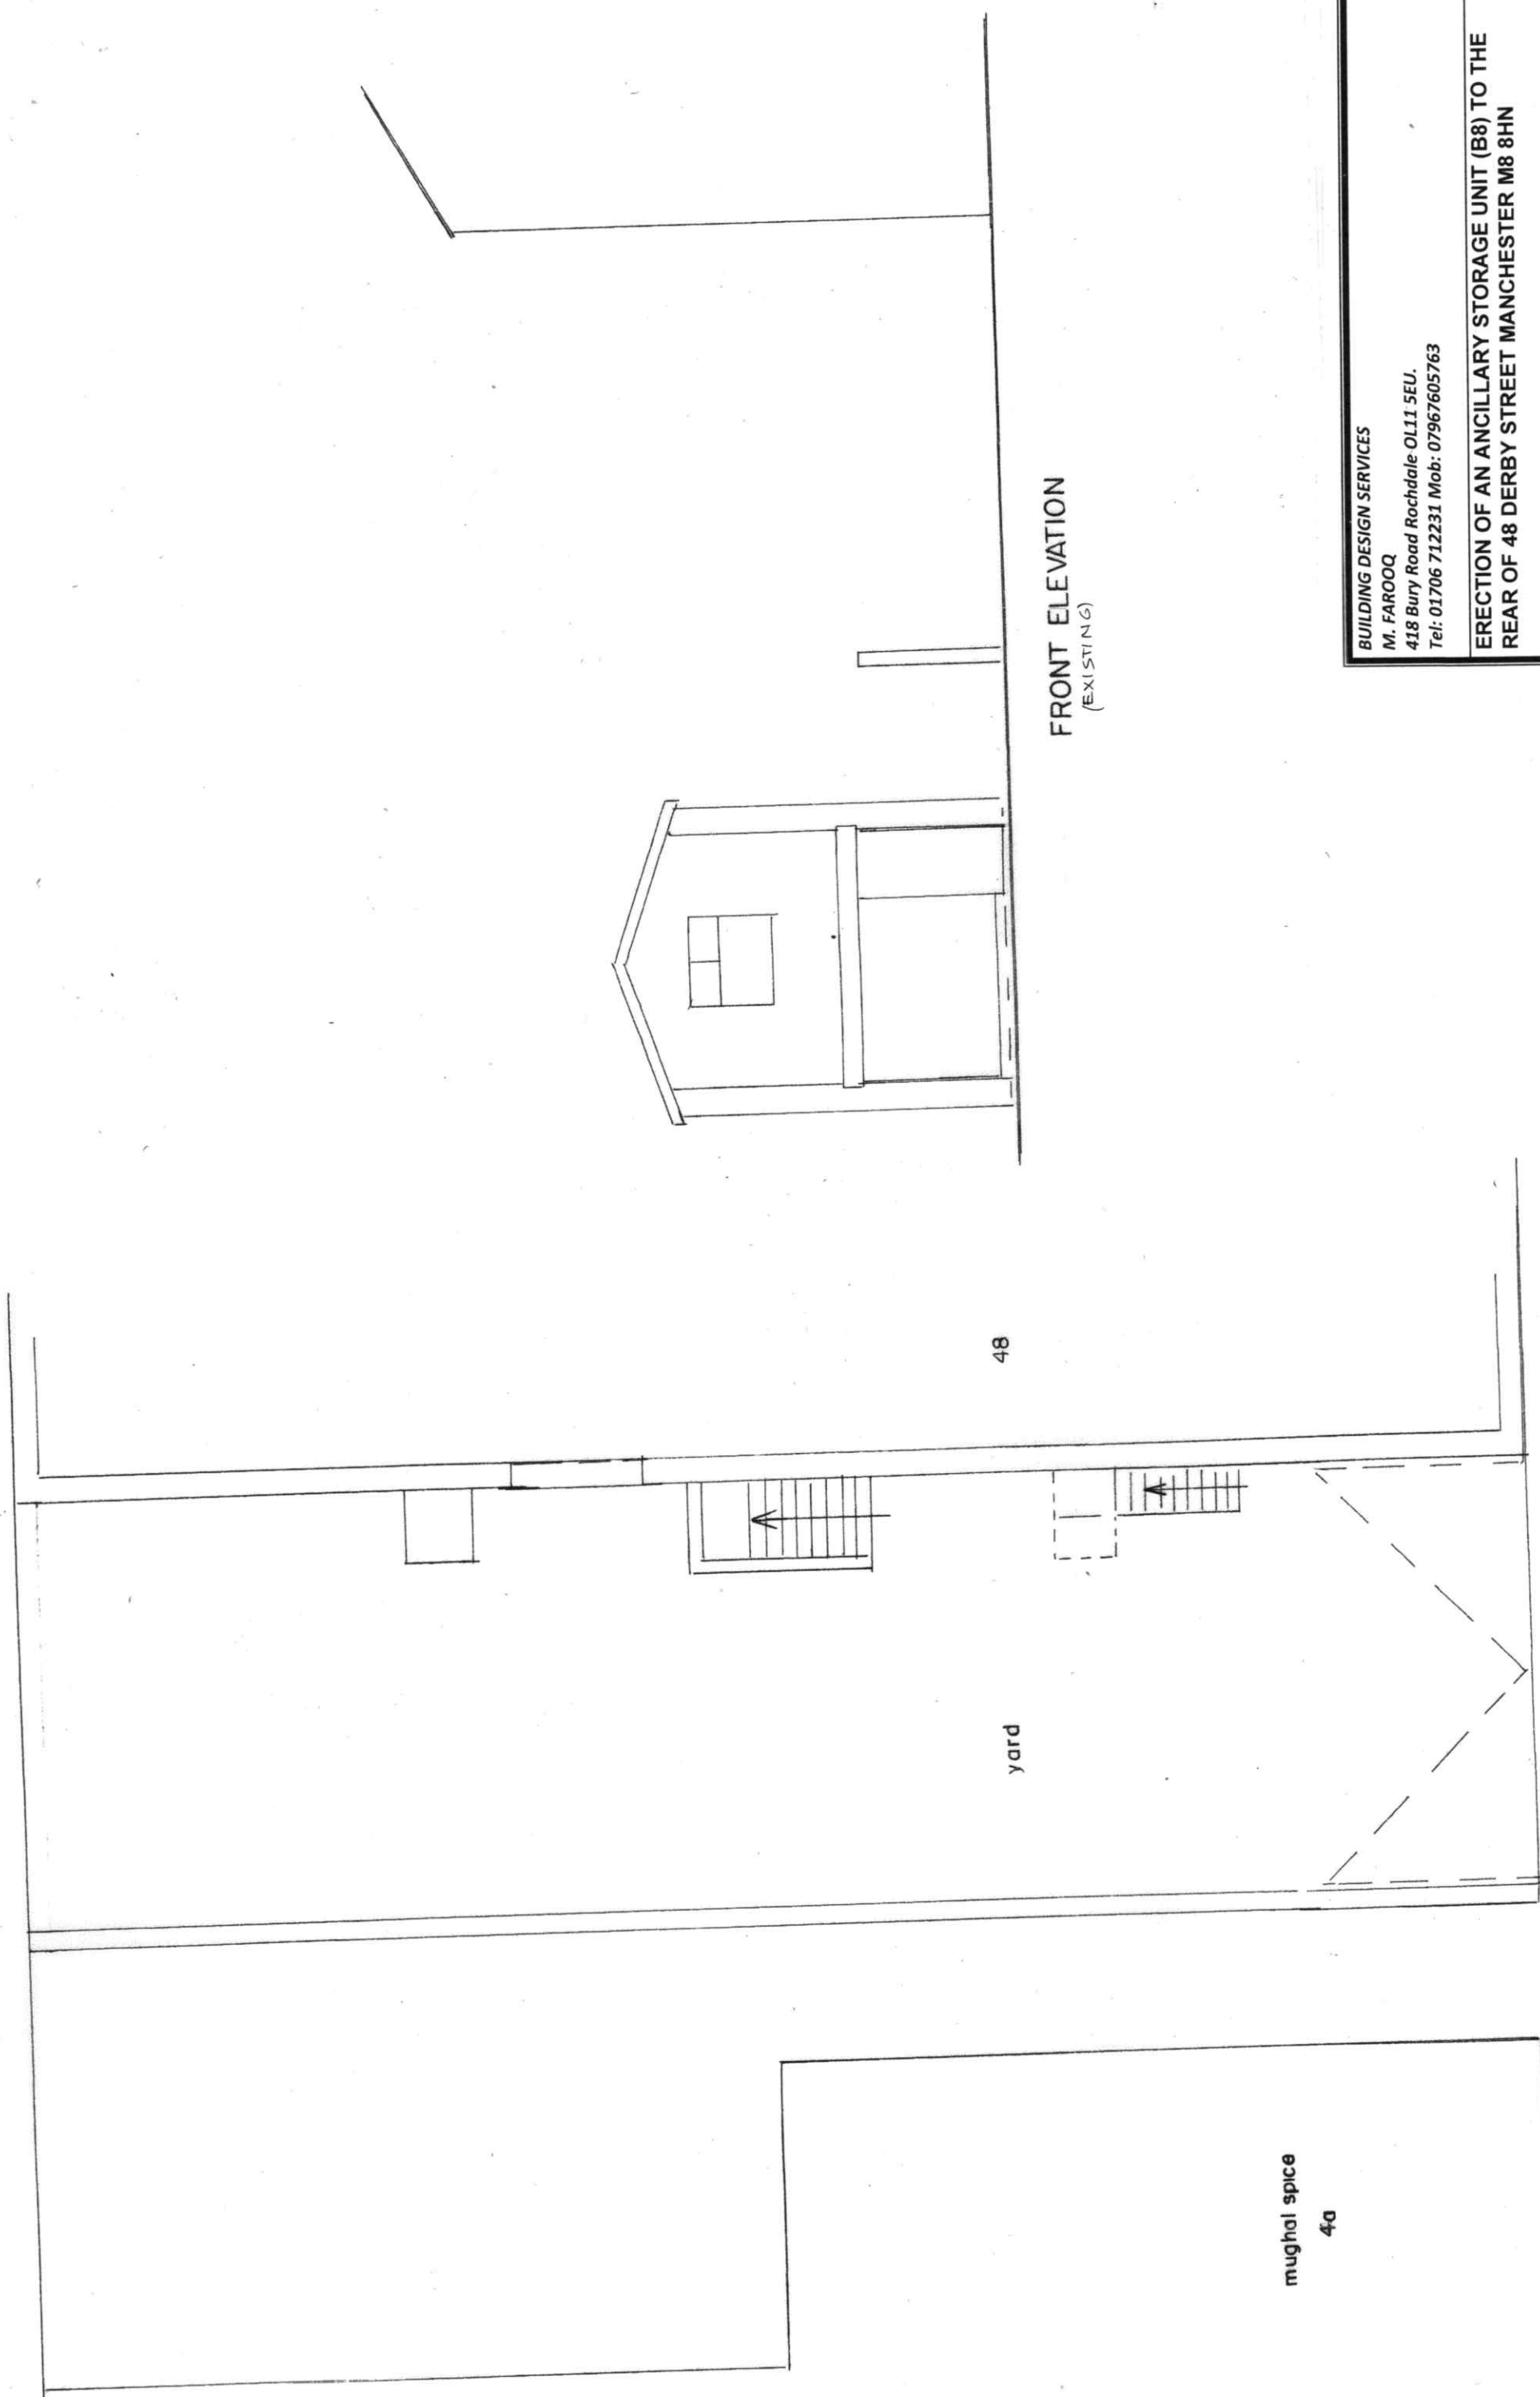

FRONT ELEVATION
(EXISTING)

GROUND FLOOR PLAN
(EXISTING)

BUILDING DESIGN SERVICES

M. FAROOQ
418 Bury Road Rochdale OL11 5EU.
Tel: 01706 712231 Mob: 07967605763

ERECTION OF AN ANCILLARY STORAGE UNIT (B8) TO THE
REAR OF 48 DERBY STREET MANCHESTER M8 8HN

For: Mr SHAMAZ SUBHANI

Plan
Elevation

Scale 1:100
Scale 1:100

A 1986/1