



0 5m
SCALE 1:100

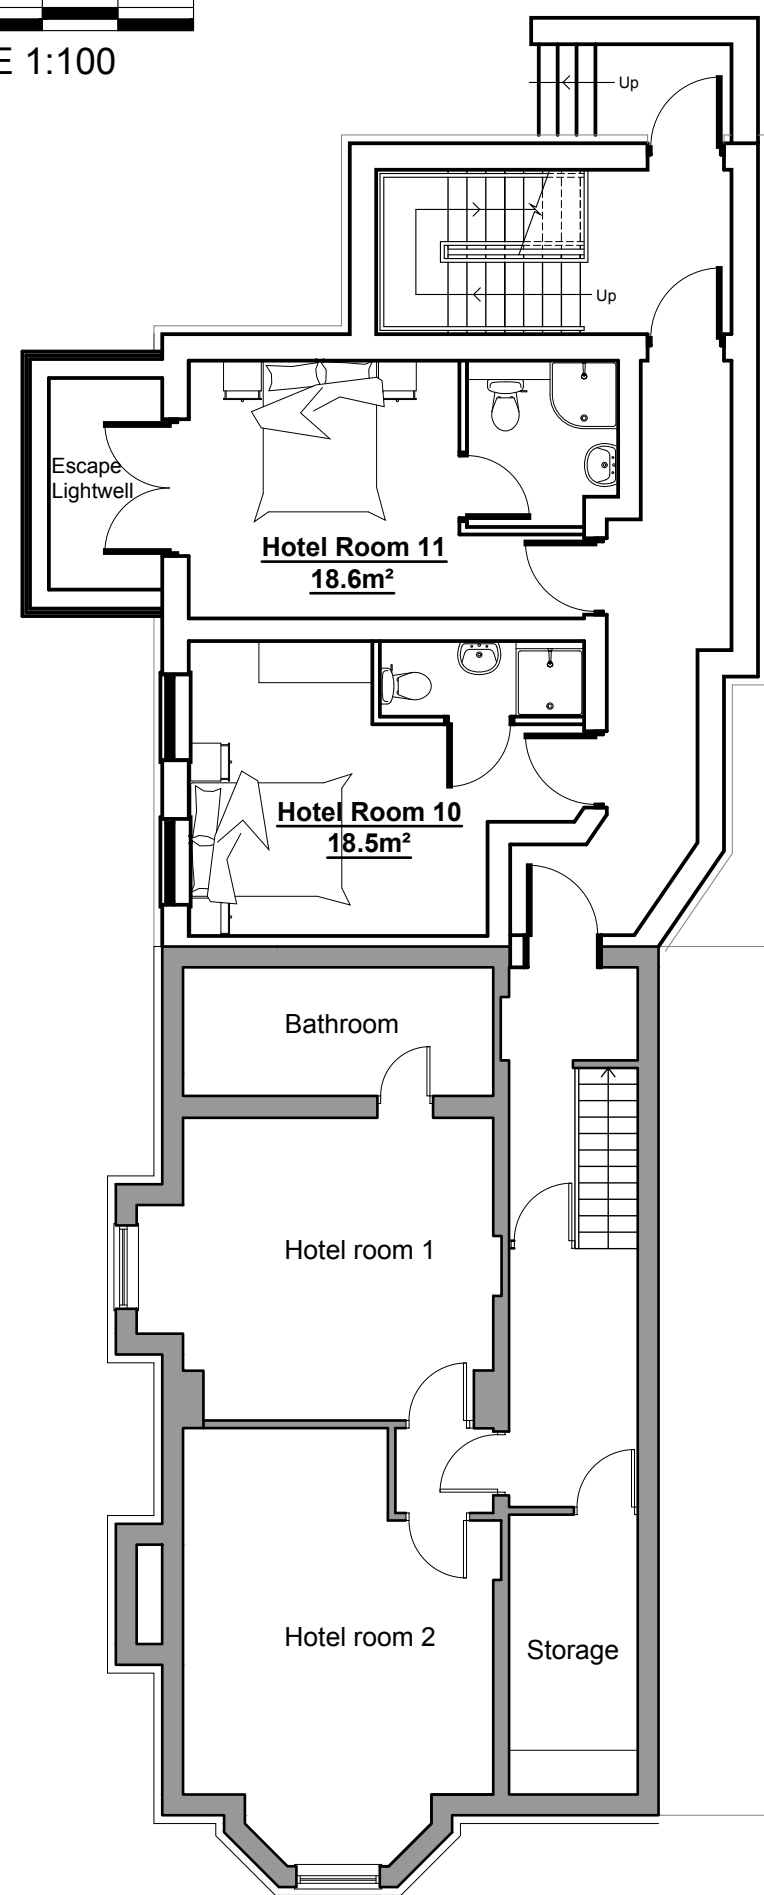


Basement

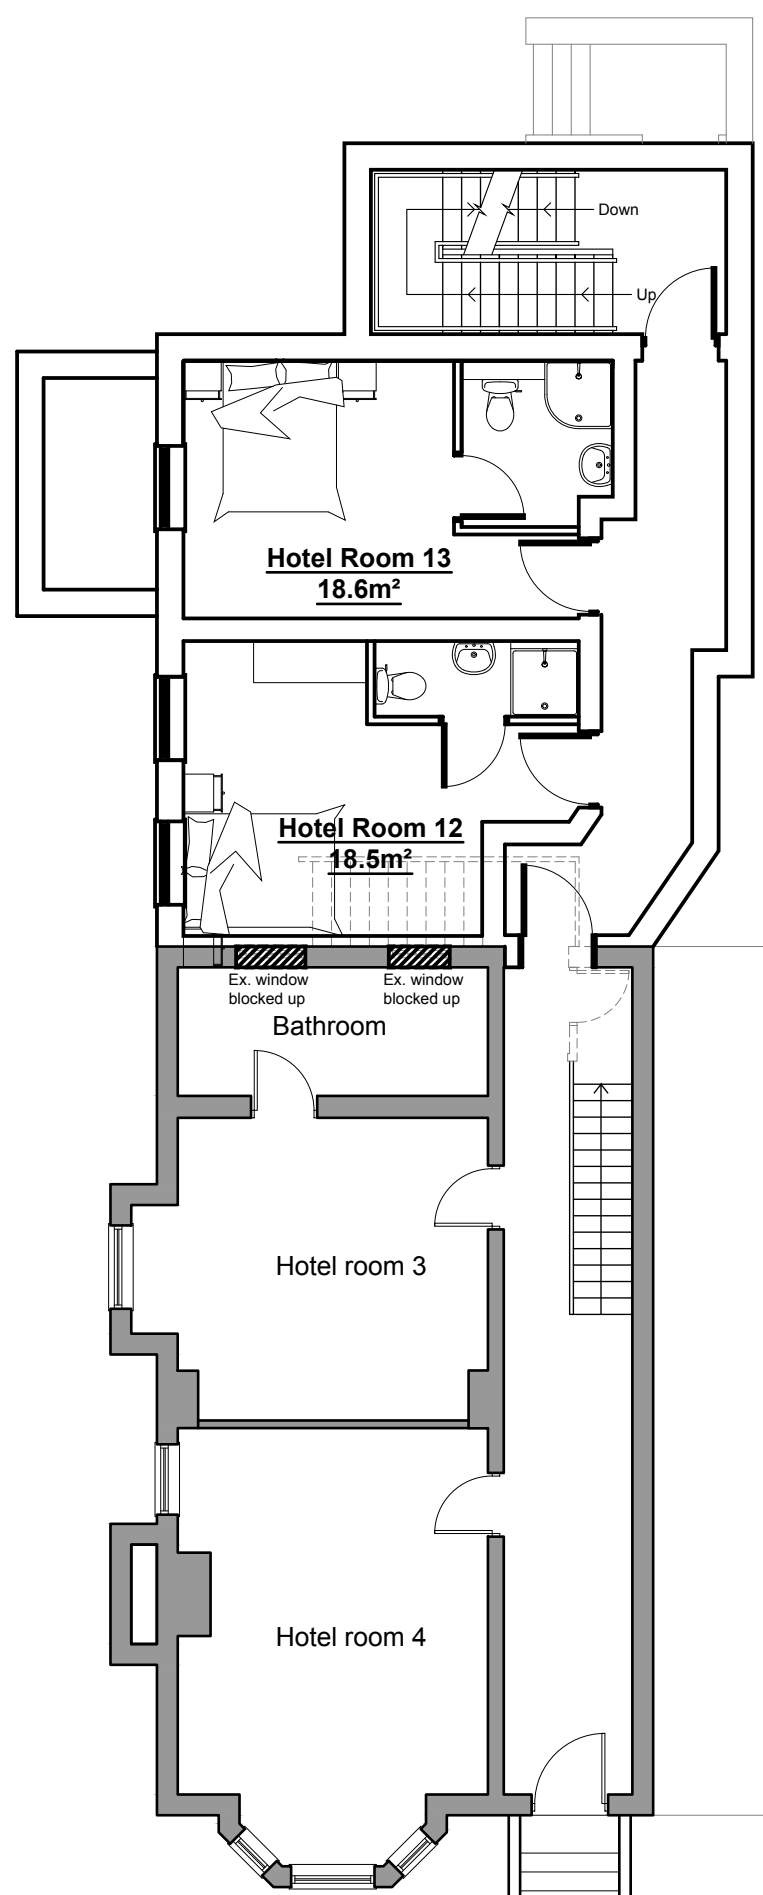


Ground Floor

Existing Hotel

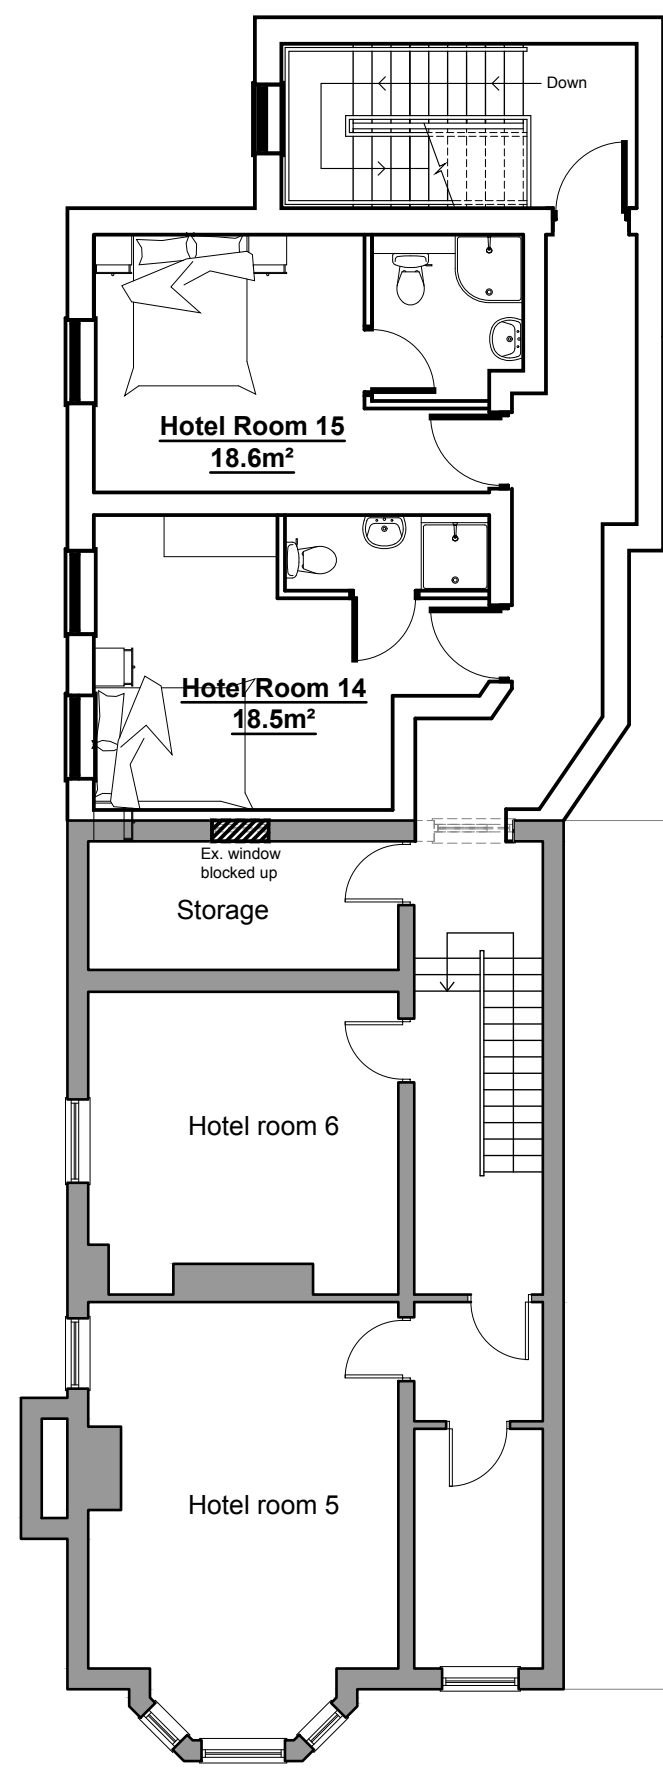

First Floor

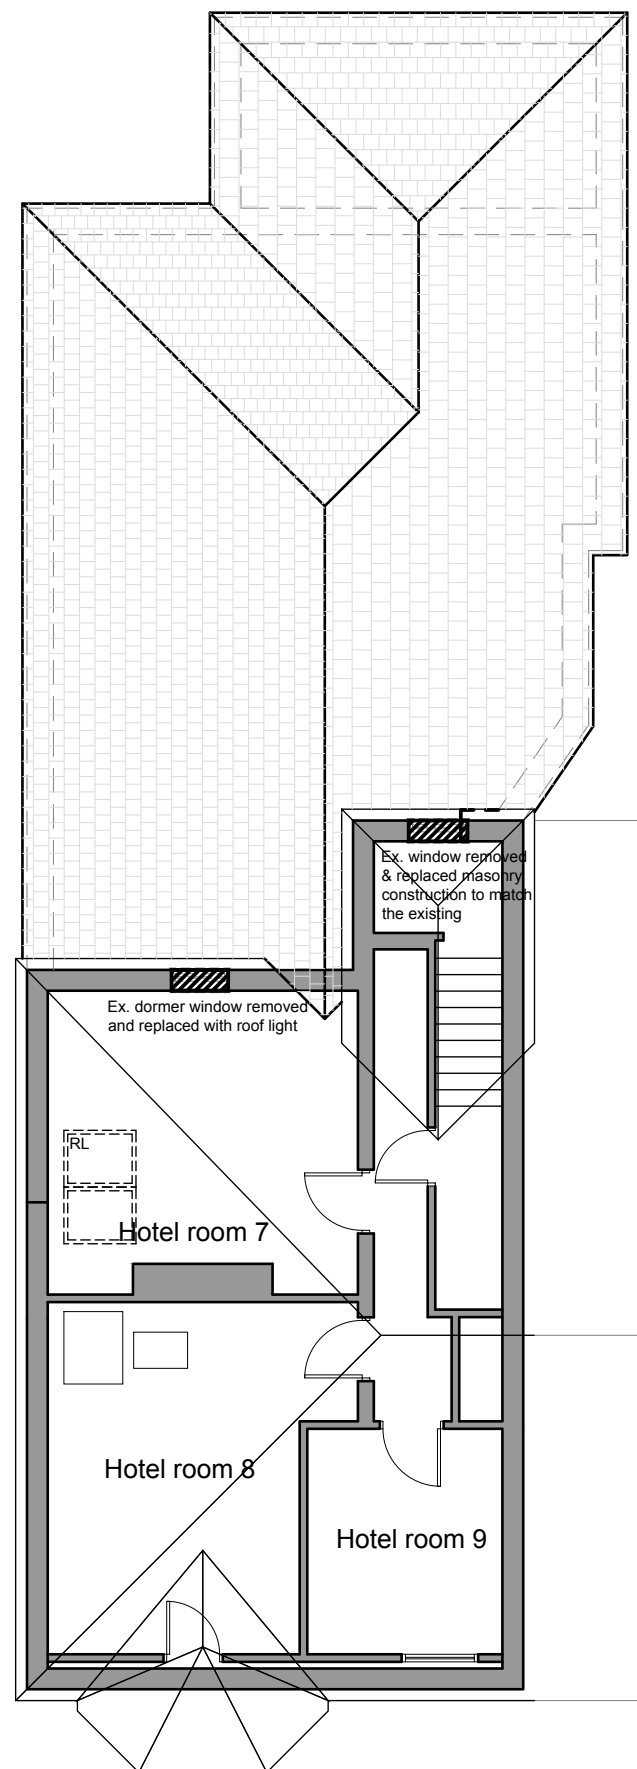


Roof Plan




Front Elevation



Side Elevation

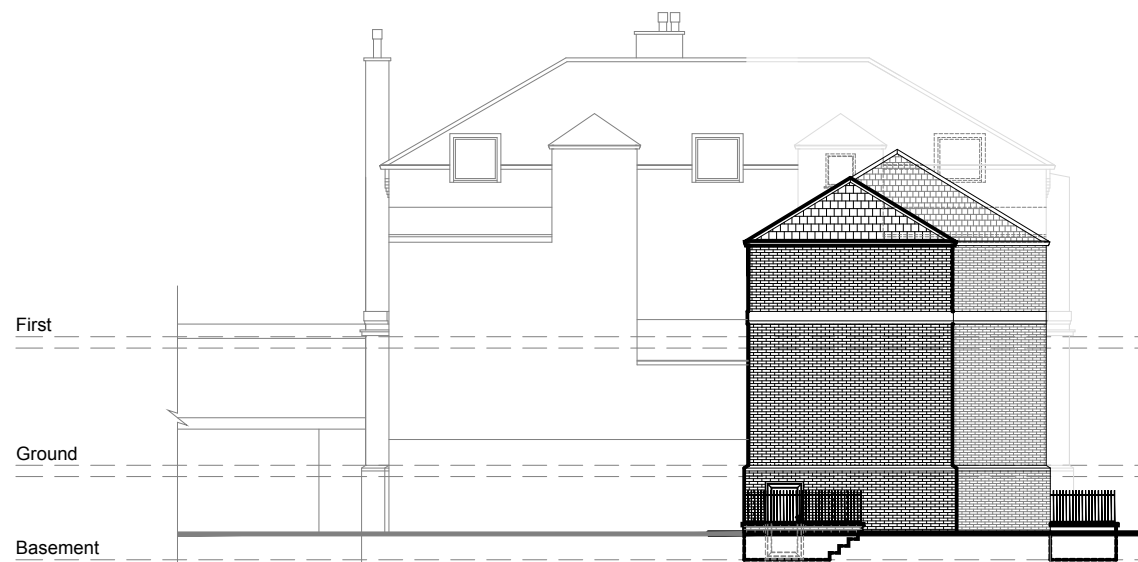

Rear Elevation

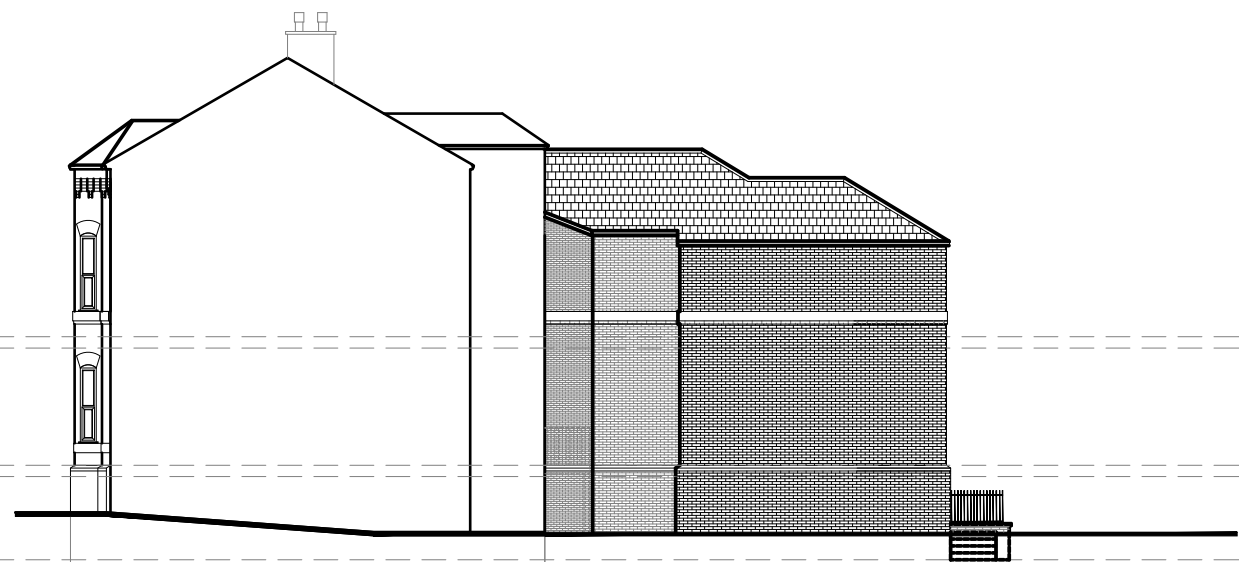


Side Elevation

Proposed 3 storey extension including basement comprising:
6 No. Hotel Rooms

Basement Level:
Hotel Room 10 - 18.5m²
Hotel Room 11 - 18.6m²

Ground Floor:
Hotel Room 12 - 18.5m²
Hotel Room 13 - 18.6m²

First Floor:
Hotel Room 14 - 18.5m²
Hotel Room 15 - 18.6m²

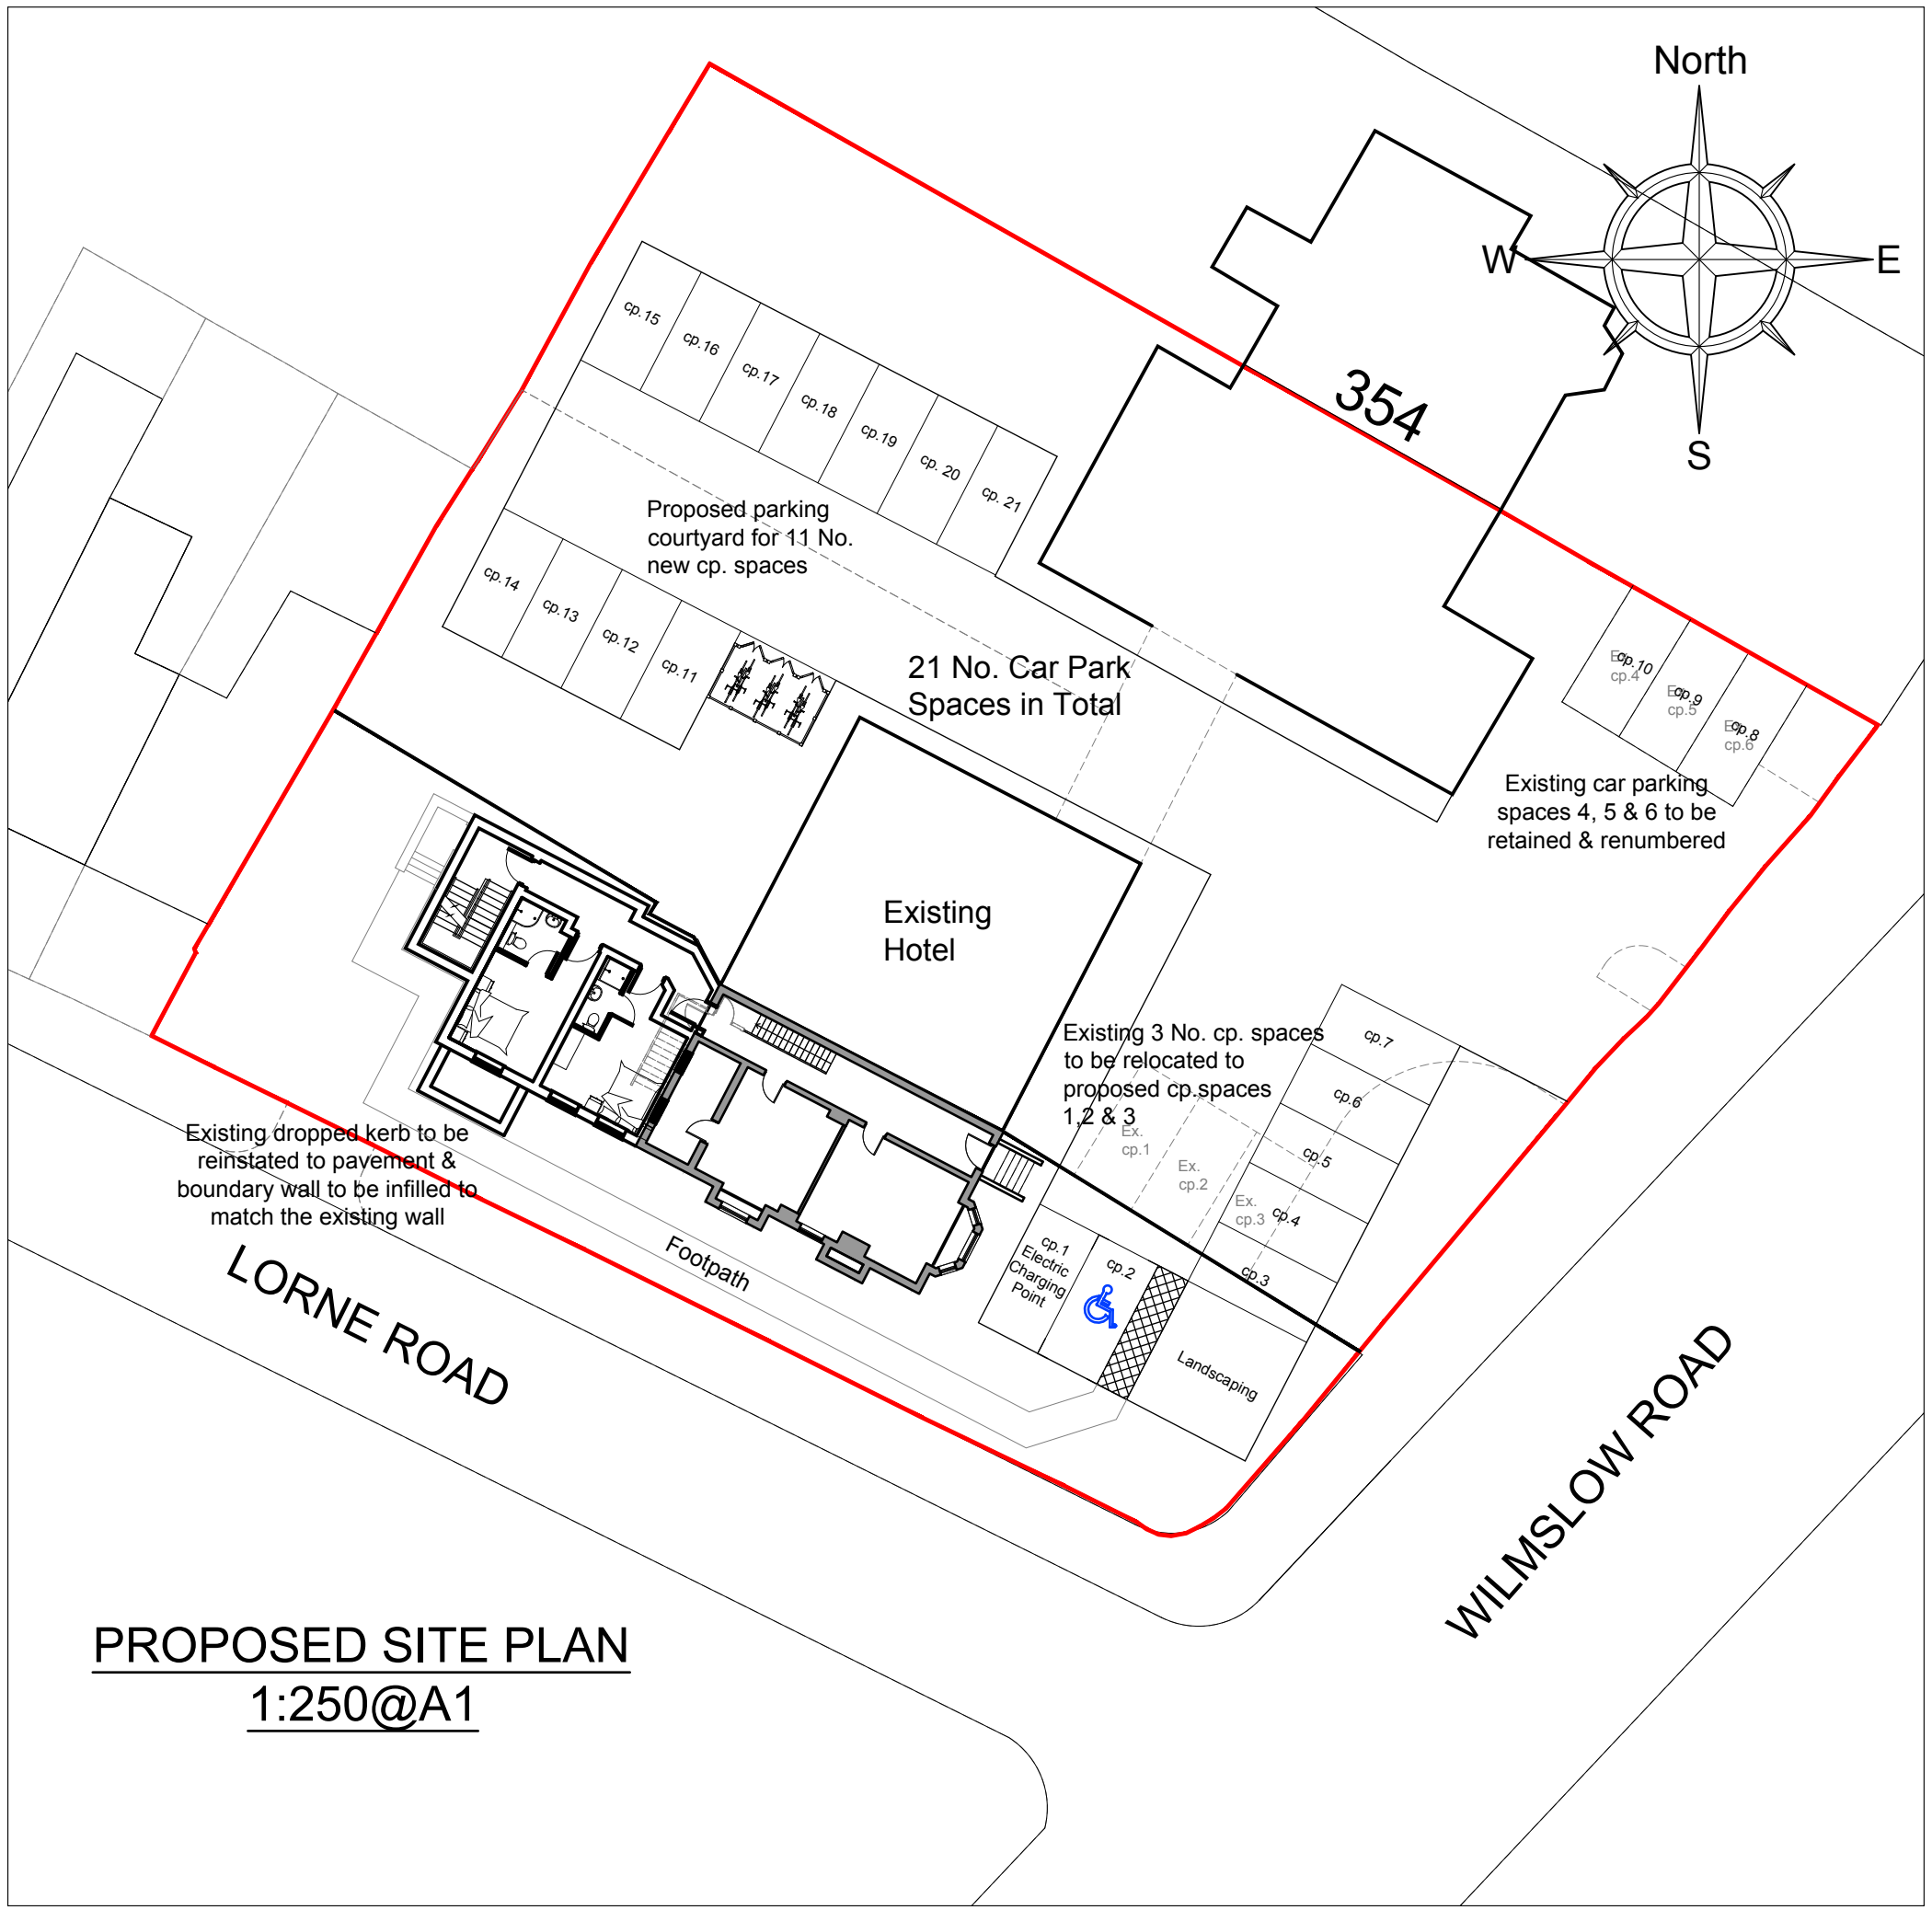

NOTES
ALL DIMENSIONS TO BE CHECKED ON SITE PRIOR TO
ANY MANUFACTURING OR FABRICATION AND ANY
ANOMALIES TO BE BROUGHT TO THE ATTENTION OF
THE ARCHITECT.

ALL DRAWINGS /
PROPOSALS SUBJECT
TO SURVEY

D	Scheme reduced in scale.	JB	21.10.20
C	Scheme reduced in scale.	JB	12.10.20
B	Side elevation added.	RW	24.06.20
A	First Issue.	RW	27.05.20

PROJECT
PROPOSED HOTEL EXTENSION
360 WILMSLOW ROAD
FALLOWFIELD
MANCHESTER
M14 6AB

CLIENT
MR MARTIN RAWLINGS

DRAWING TITLE
PROPOSED PLANS AND ELEVATIONS

DRAWN	RW	DATE	26.05.2020
CHECKED		SCALE	1:100 (A1) 1:200 (A1) ELES

HOWARD & SEDDON A.R.I.B.A.
CHARTERED ARCHITECTS
64 WASHWAY ROAD
SALE, CHESHIRE, M33 7RE
TEL NO. 0161 - 973 8296
FAX NO. 0161 - 962 3485
E-MAIL : ADMIN@HOWARDANDEDDON.CO.UK

JOB No.	DRG No.	REVISION
14,399	12	D