






Rear Elevation
1 : 100

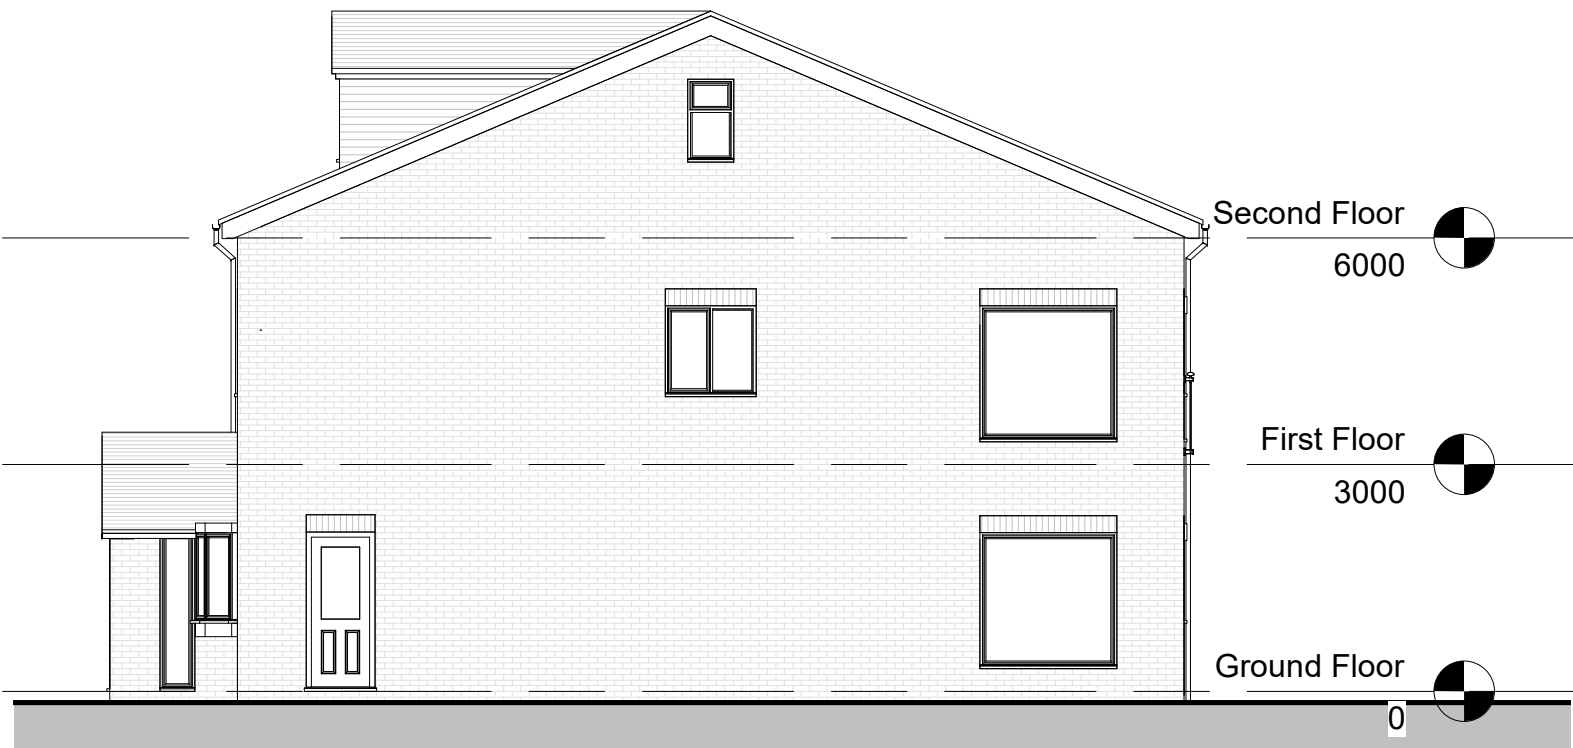


Side Elevation
1 : 100

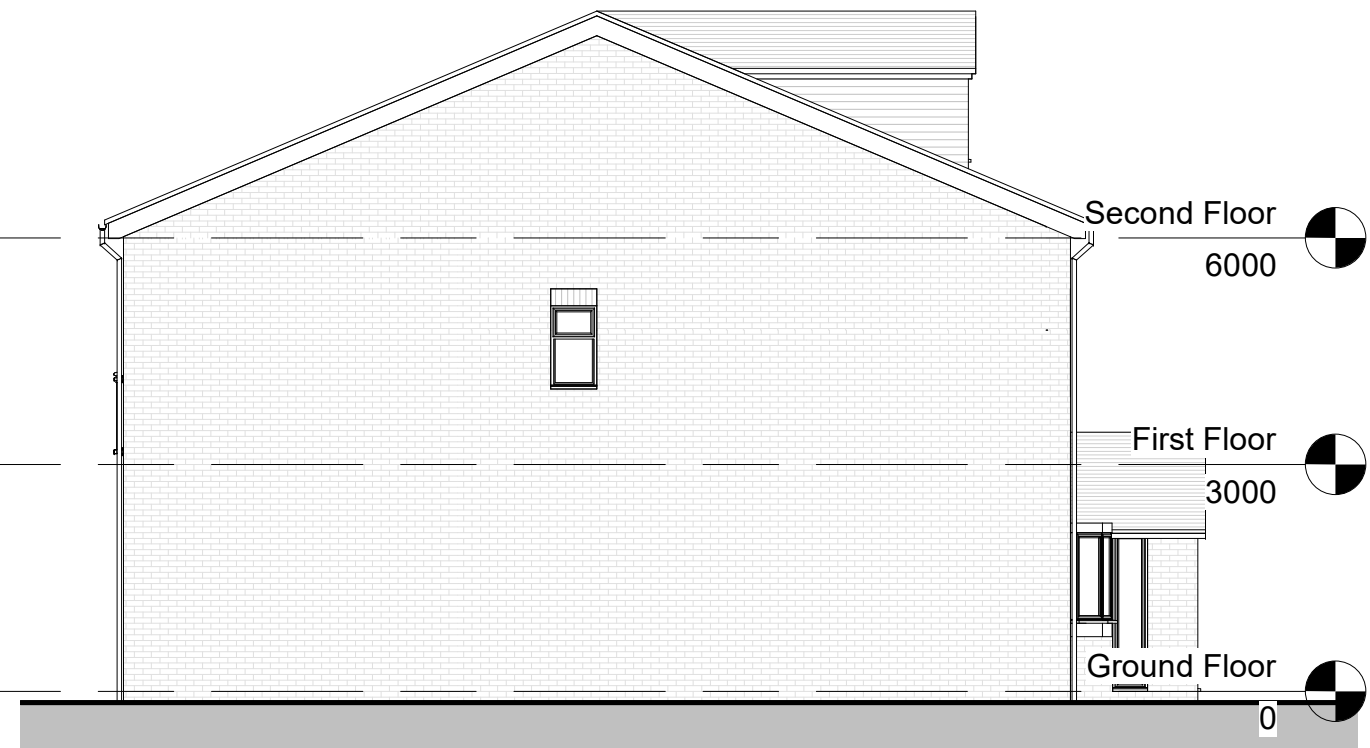

Side Elevation
1 : 100

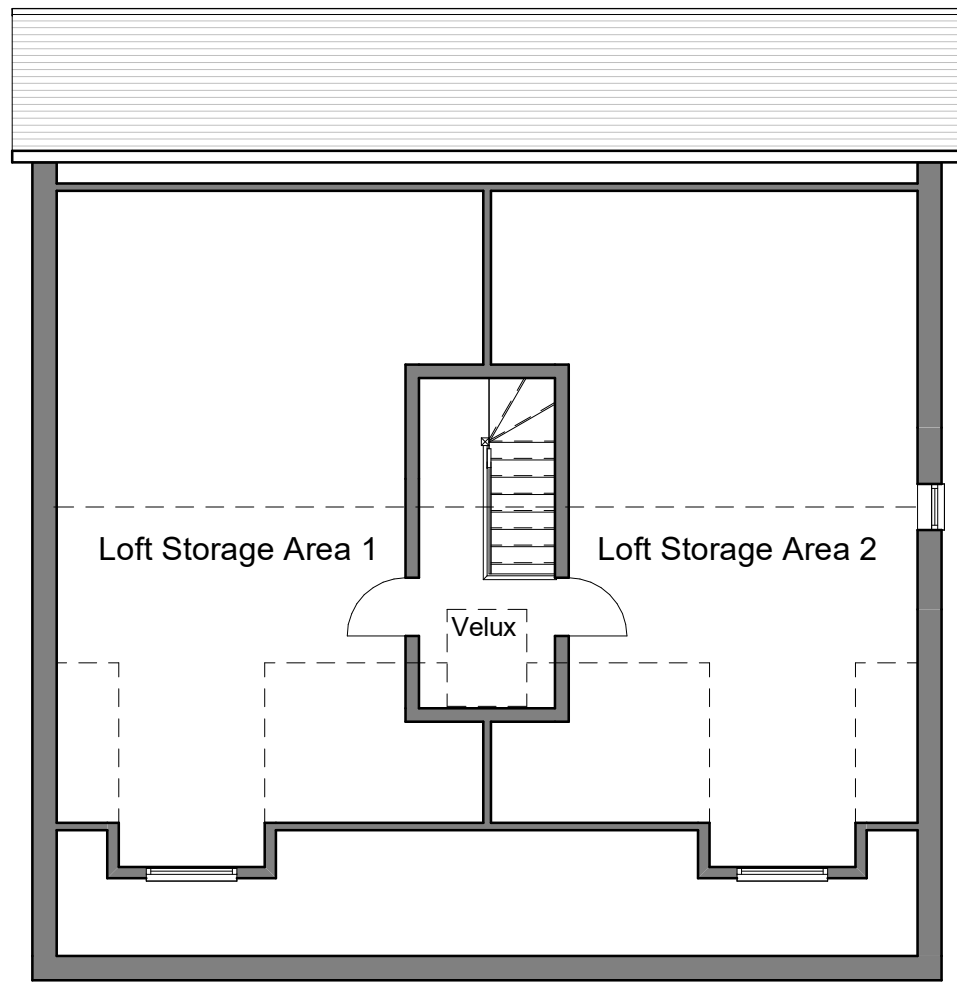

Second Floor Plan
1 : 100

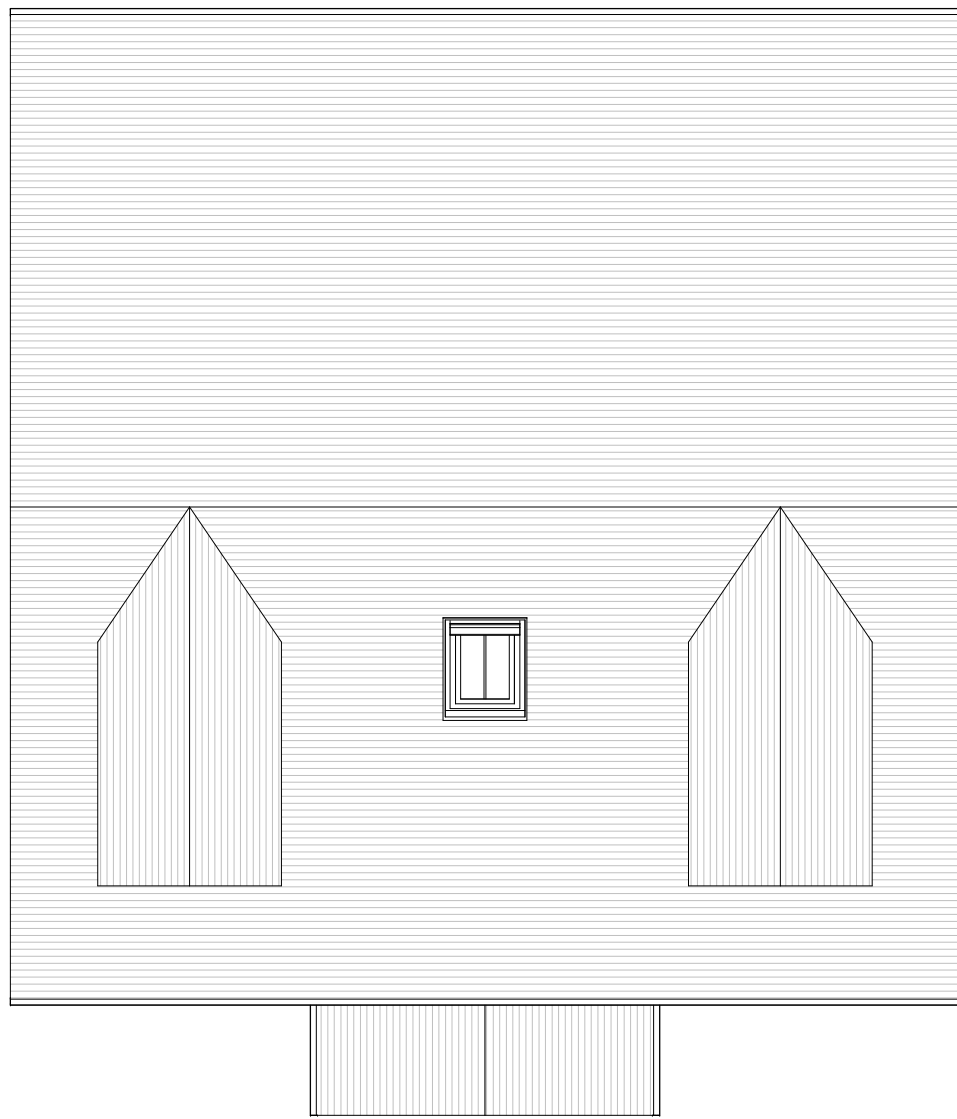


Roof Plan
1 : 100



Location Plan
1 : 1250



Block Plan
1 : 500

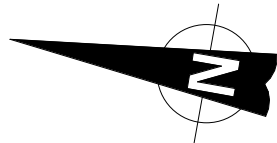

No.	Description	Date

Archi-TAG www.Archi-TAG.co.uk		
PROJECT 52-54 Talbot Road		
TITLE Existing Plans		
CLIENT Mr Qasim Ellahi		
DRAWN BY MT	CHECKED BY	DATE 15/07/23
SCALE (@A2) As indicated		PROJECT NUMBER
DRAWING NUMBER A201		REV