



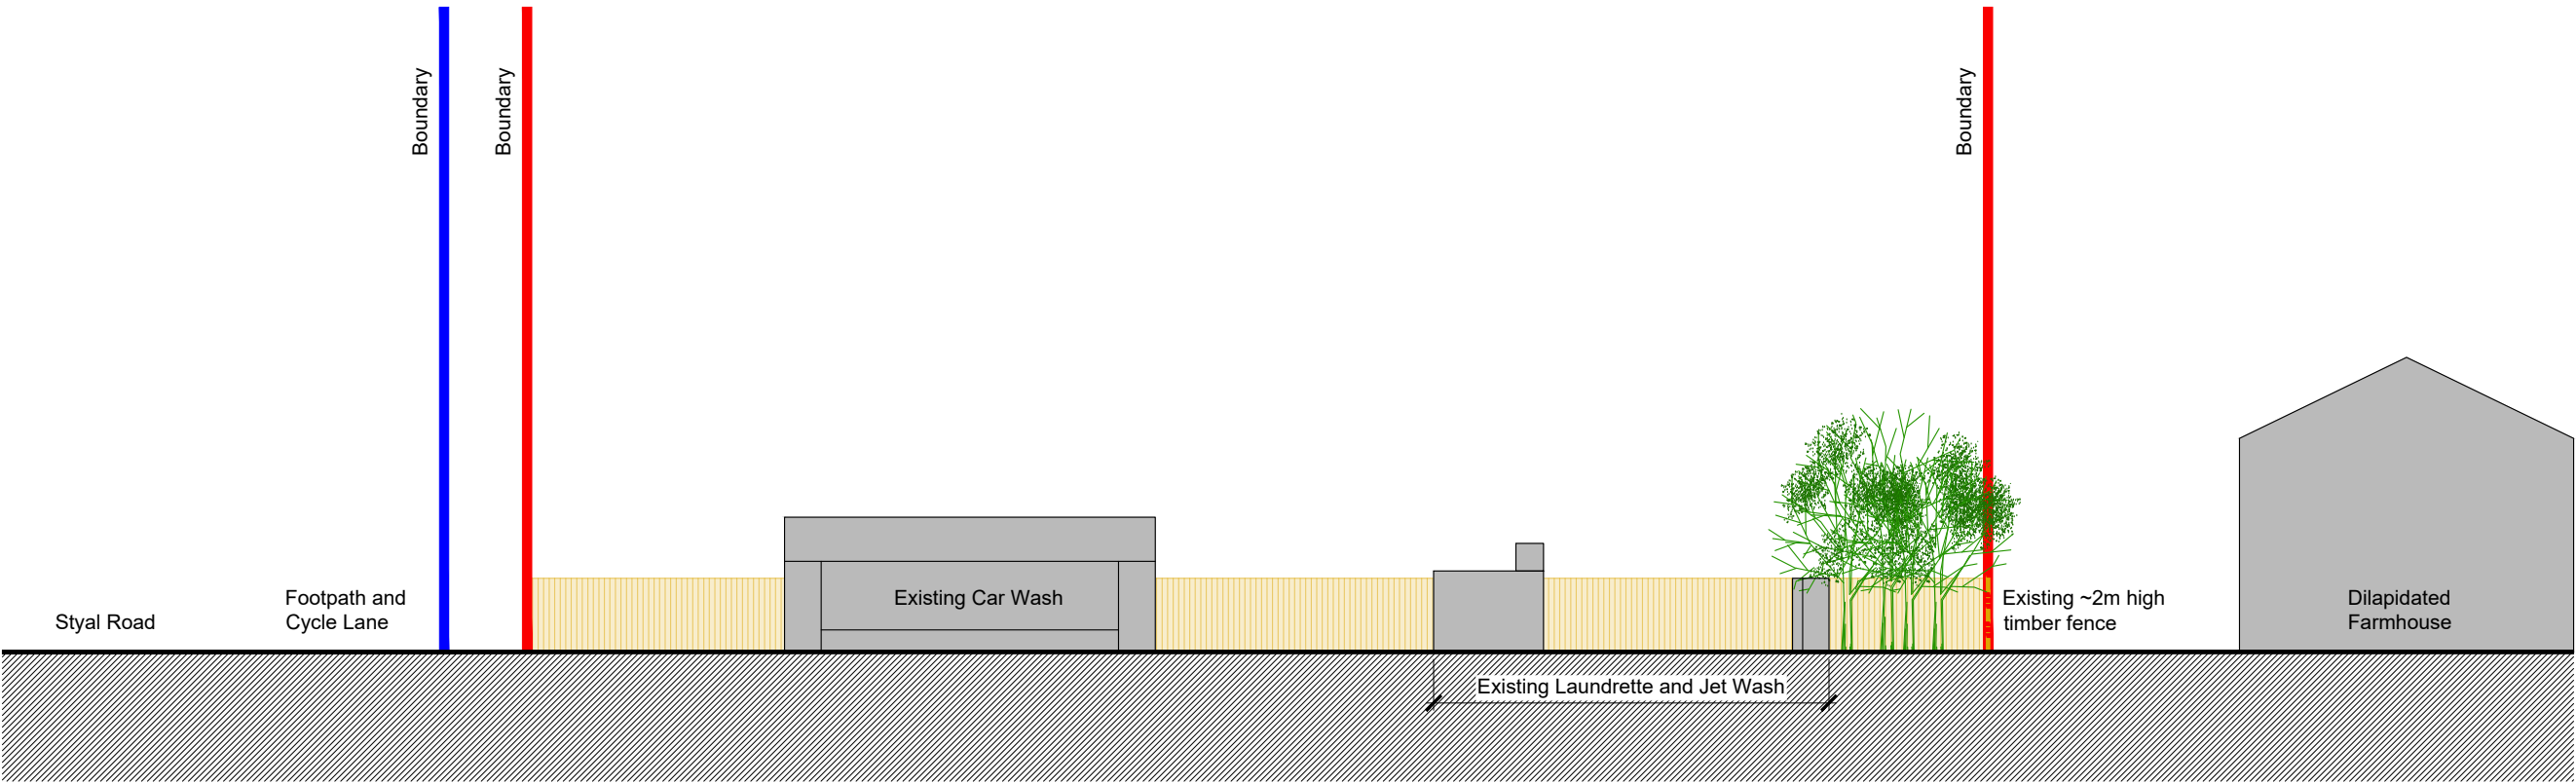


Existing South Elevation

Scale 1:200

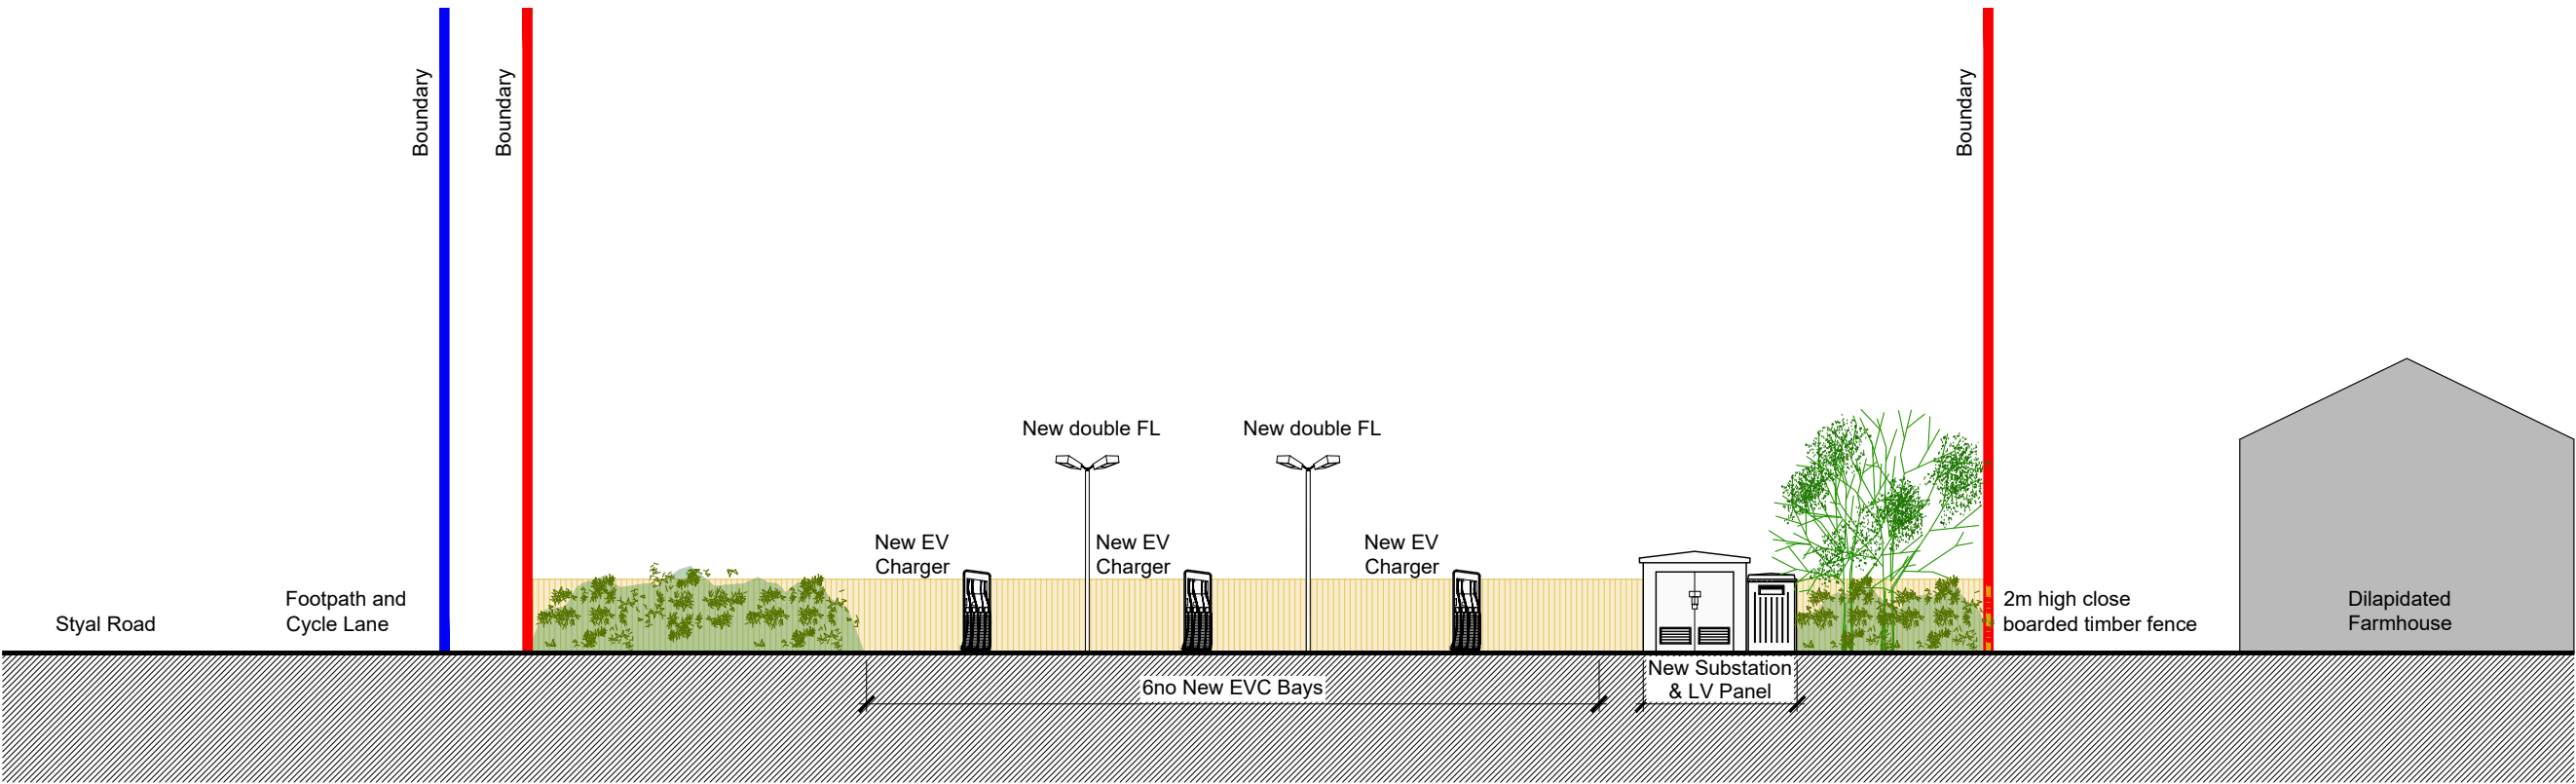


Proposed South Elevation

Scale 1:200

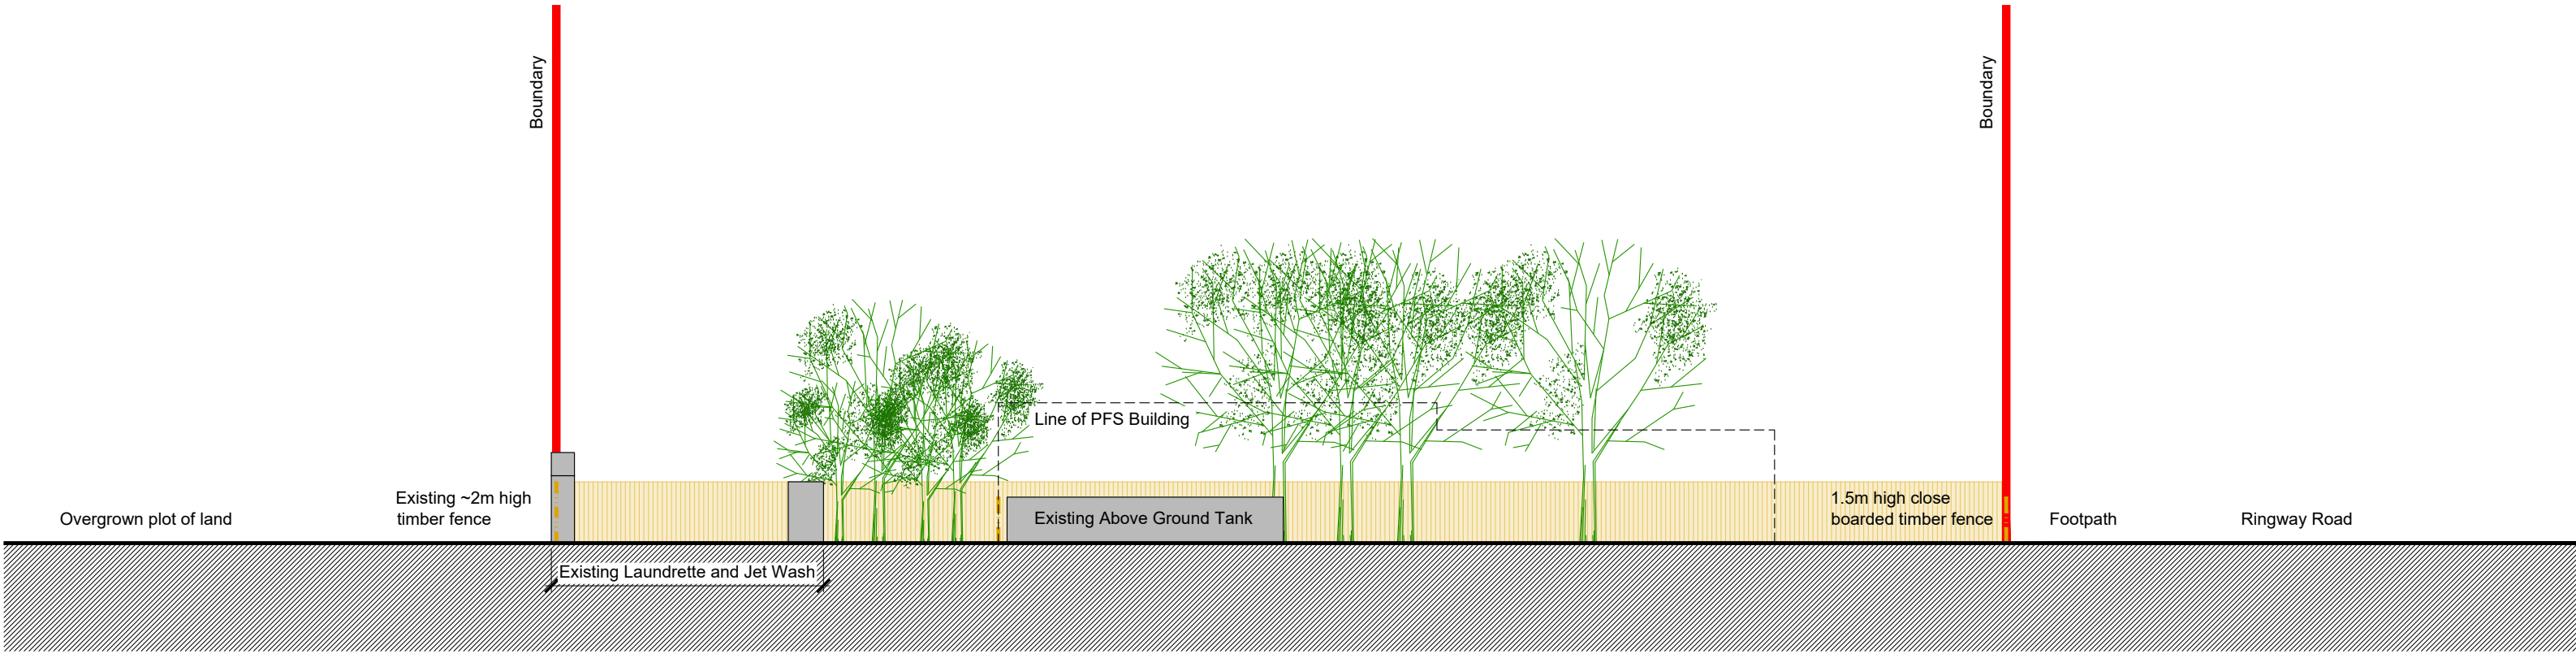

Existing West Elevation

Scale 1:200

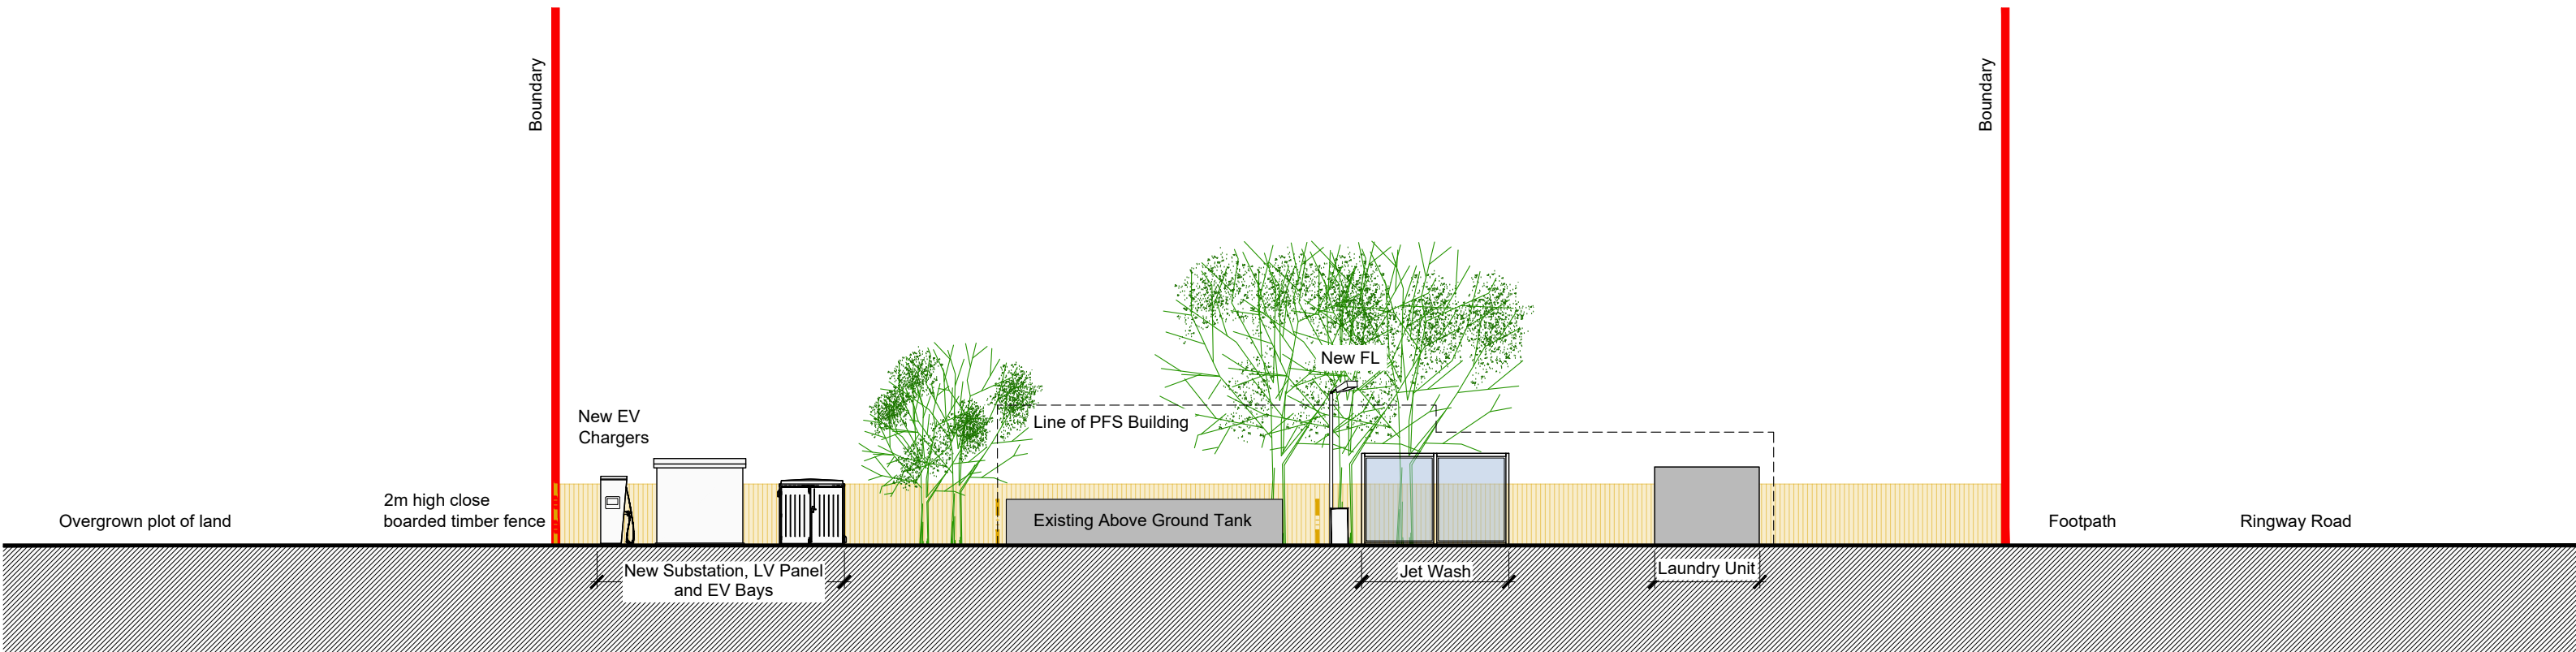

Proposed West Elevation

Scale 1:200

REVISIONS	
CLIENT	SGN RETAIL LTD
PROJECT	STYAL ROAD MANCHESTER M22 5WX
TITLE	PLANNING ELEVATIONS
DATE	01.08.2023
SCALE	1:200 @ A1
JOB ID	2092
DWG	6

