




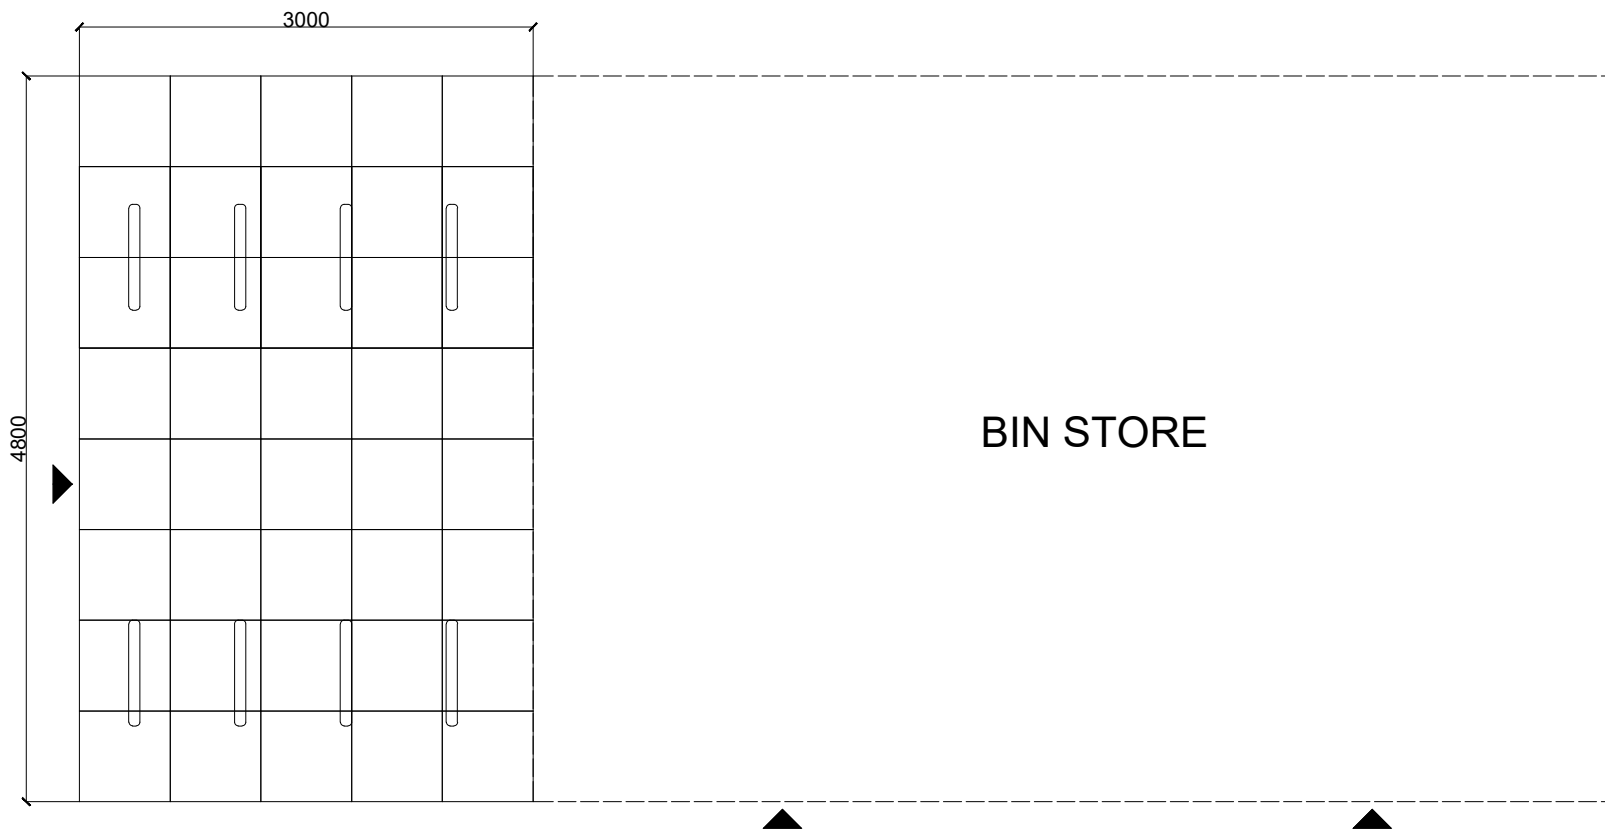


CYCLE STORE PLAN

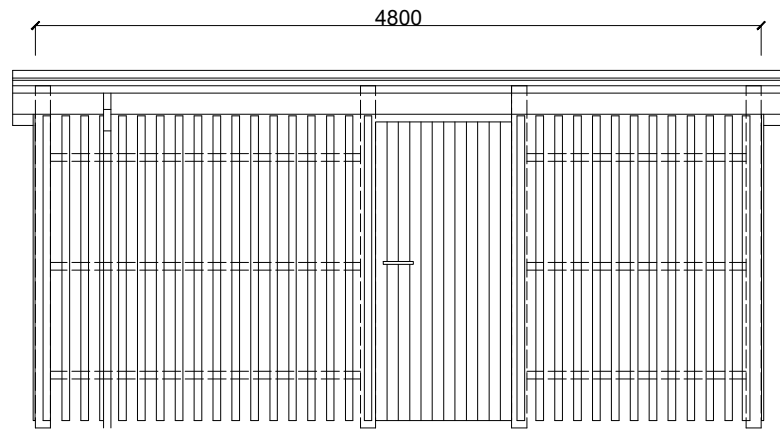


Front Elevation

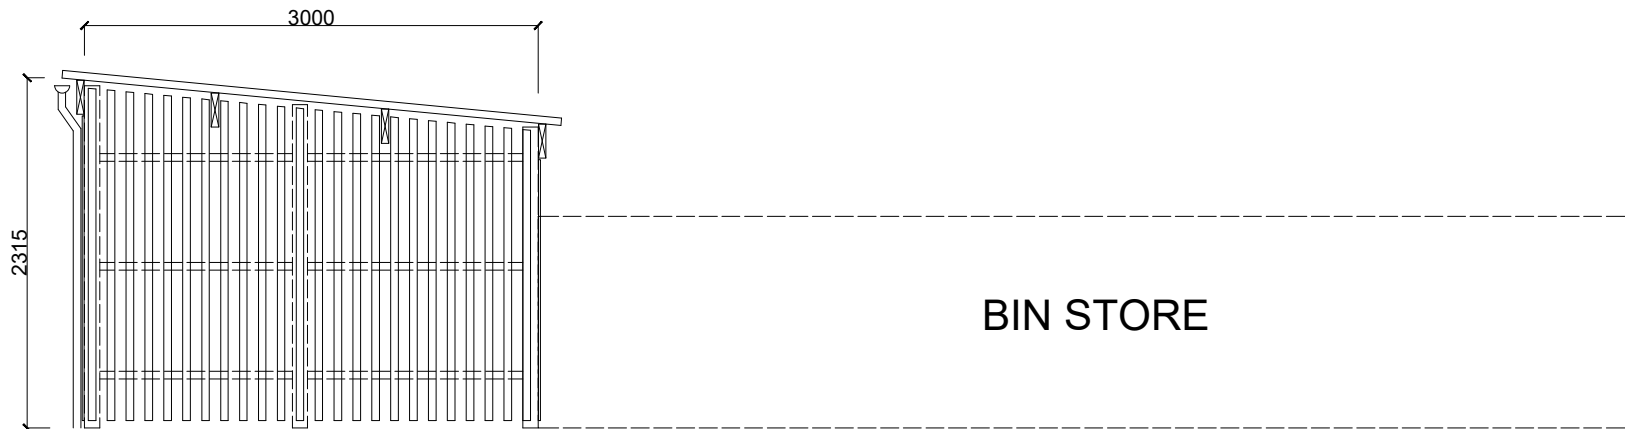

Side Elevation

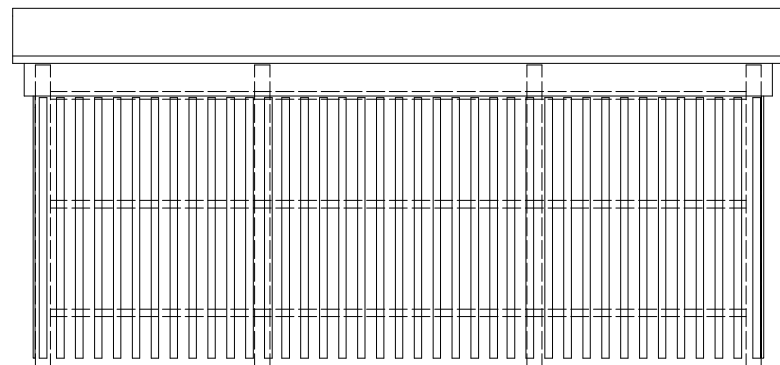

Rear Elevation

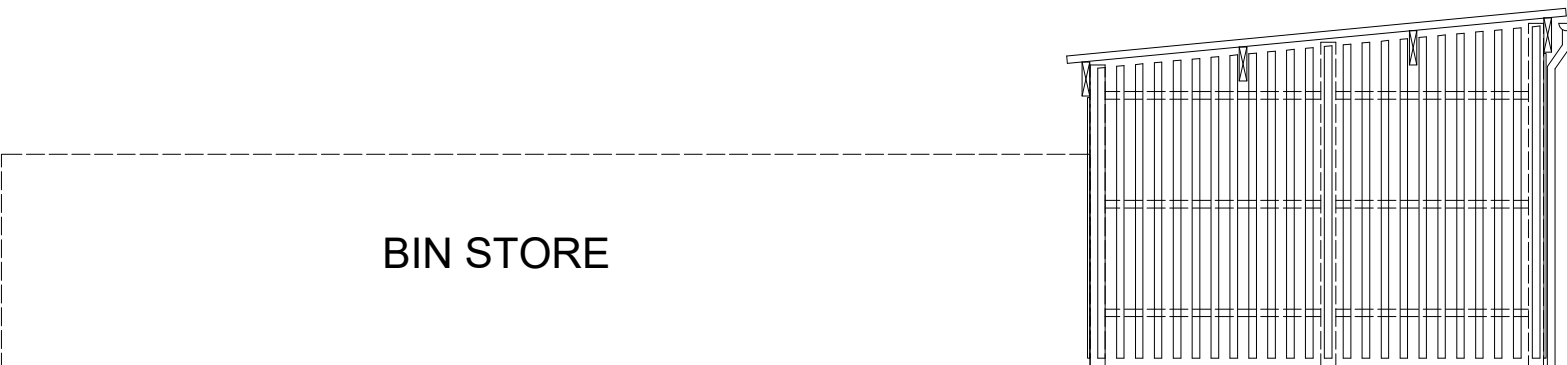

Side Elevation

-	-	-	-
Revision	Date	Amendment	Initials

Development	
BENNETT STREET	
Location	
MANCHESTER	
Marketing Name	
-	
Drawing Title	
CYCLE STORE GA	
Job No.	Drawing No.
KH006	A-703
Revision	Scale @ A3
-	1:100
Drawn By	Date
EK	02/09/2022
Checked by	Date Checked
RC	02/09/2022

1st Floor, 103 Dalton Avenue, Birchwood Park,
Warrington WA3 6YE
T: 01925 363108 W: www.kellenhomes.com

**KELLEN**
HOMES