

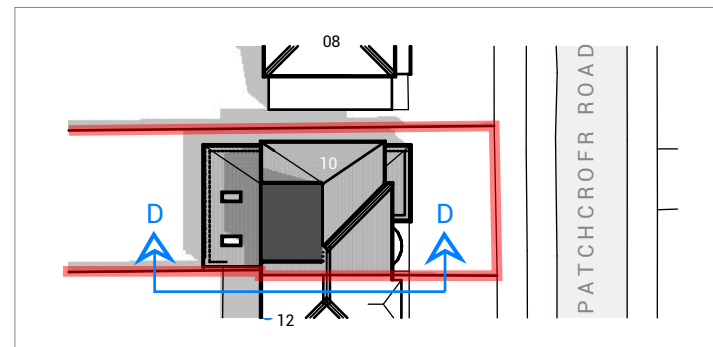


- 01 Proposed White Render
- 02 White UPVC double glazed windows (Frosted glass to side elevation)
- 03 Concrete roof tile to match existing
- 04 White UPVC downspout and gutters to match existing.
- 05 Grey / Anthracite fascia board
- 06 Grey / Anthracite cladding to blend with colour of surrounding roof tiles
- 07 Grey / Anthracite UPVC double glazed windows
- 08 Grey / Anthracite UPVC downspout and gutters to match existing.
- 09 Grey Felt Roof to Dormer.

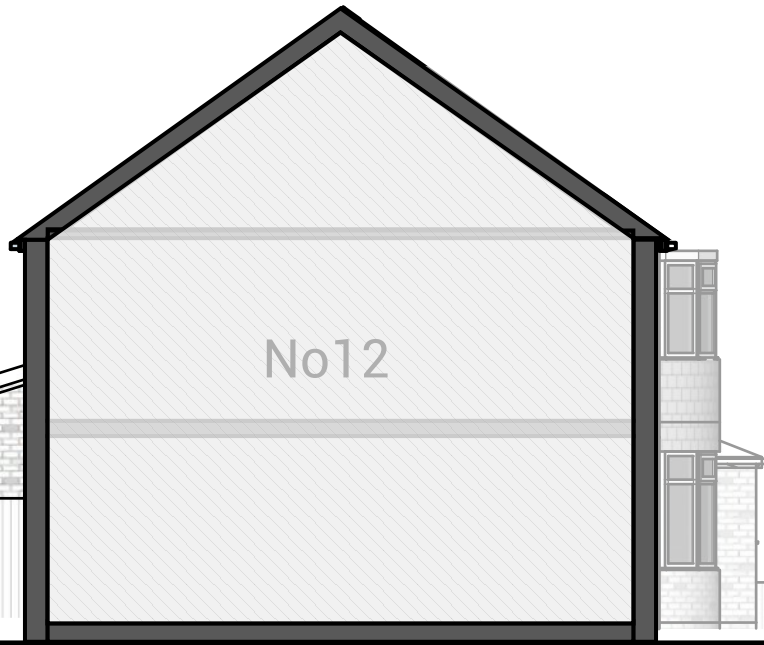

PROPOSED SITE PLAN
Scale 1:500 @ A4

EXISTING SIDE ELEVATION D
Scale 1:100 @ A4

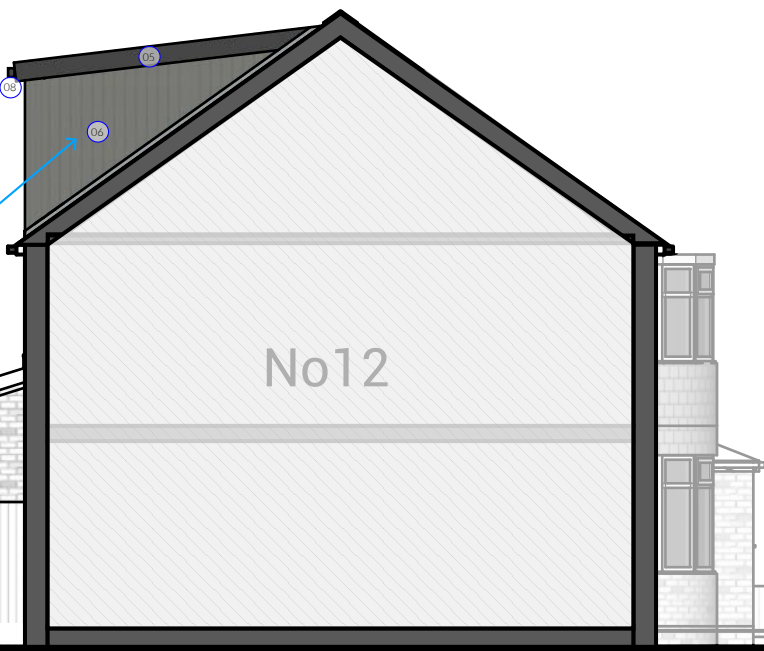

Proposed dormer, built off existing first floor external wall

PROPOSED SIDE ELEVATION D
Scale 1:100 @ A4

Notes: Do not scale from this drawing. Use figured dimensions in all cases. Check all dimensions on site. Report any drawing errors or discrepancies to O'Brien & Noel Architects before proceeding. This drawing has been created for the purposes identified in the status and should only be used for this purpose. This is not a construction drawing. To be read in conjunction with all approved documents, permits, drawings and information and drawings from other appointed consultants.

Project: 10 Patchcroft Road / M22 5JS
Drawing: Existing & Proposed Side Elevation D
Job-Dwg No: 128-P10 Rev-A

tel: 0151 528 2211 email: contact@obriennoel.com web: www.obriennoel.com

PLANNING

16/05/2023