




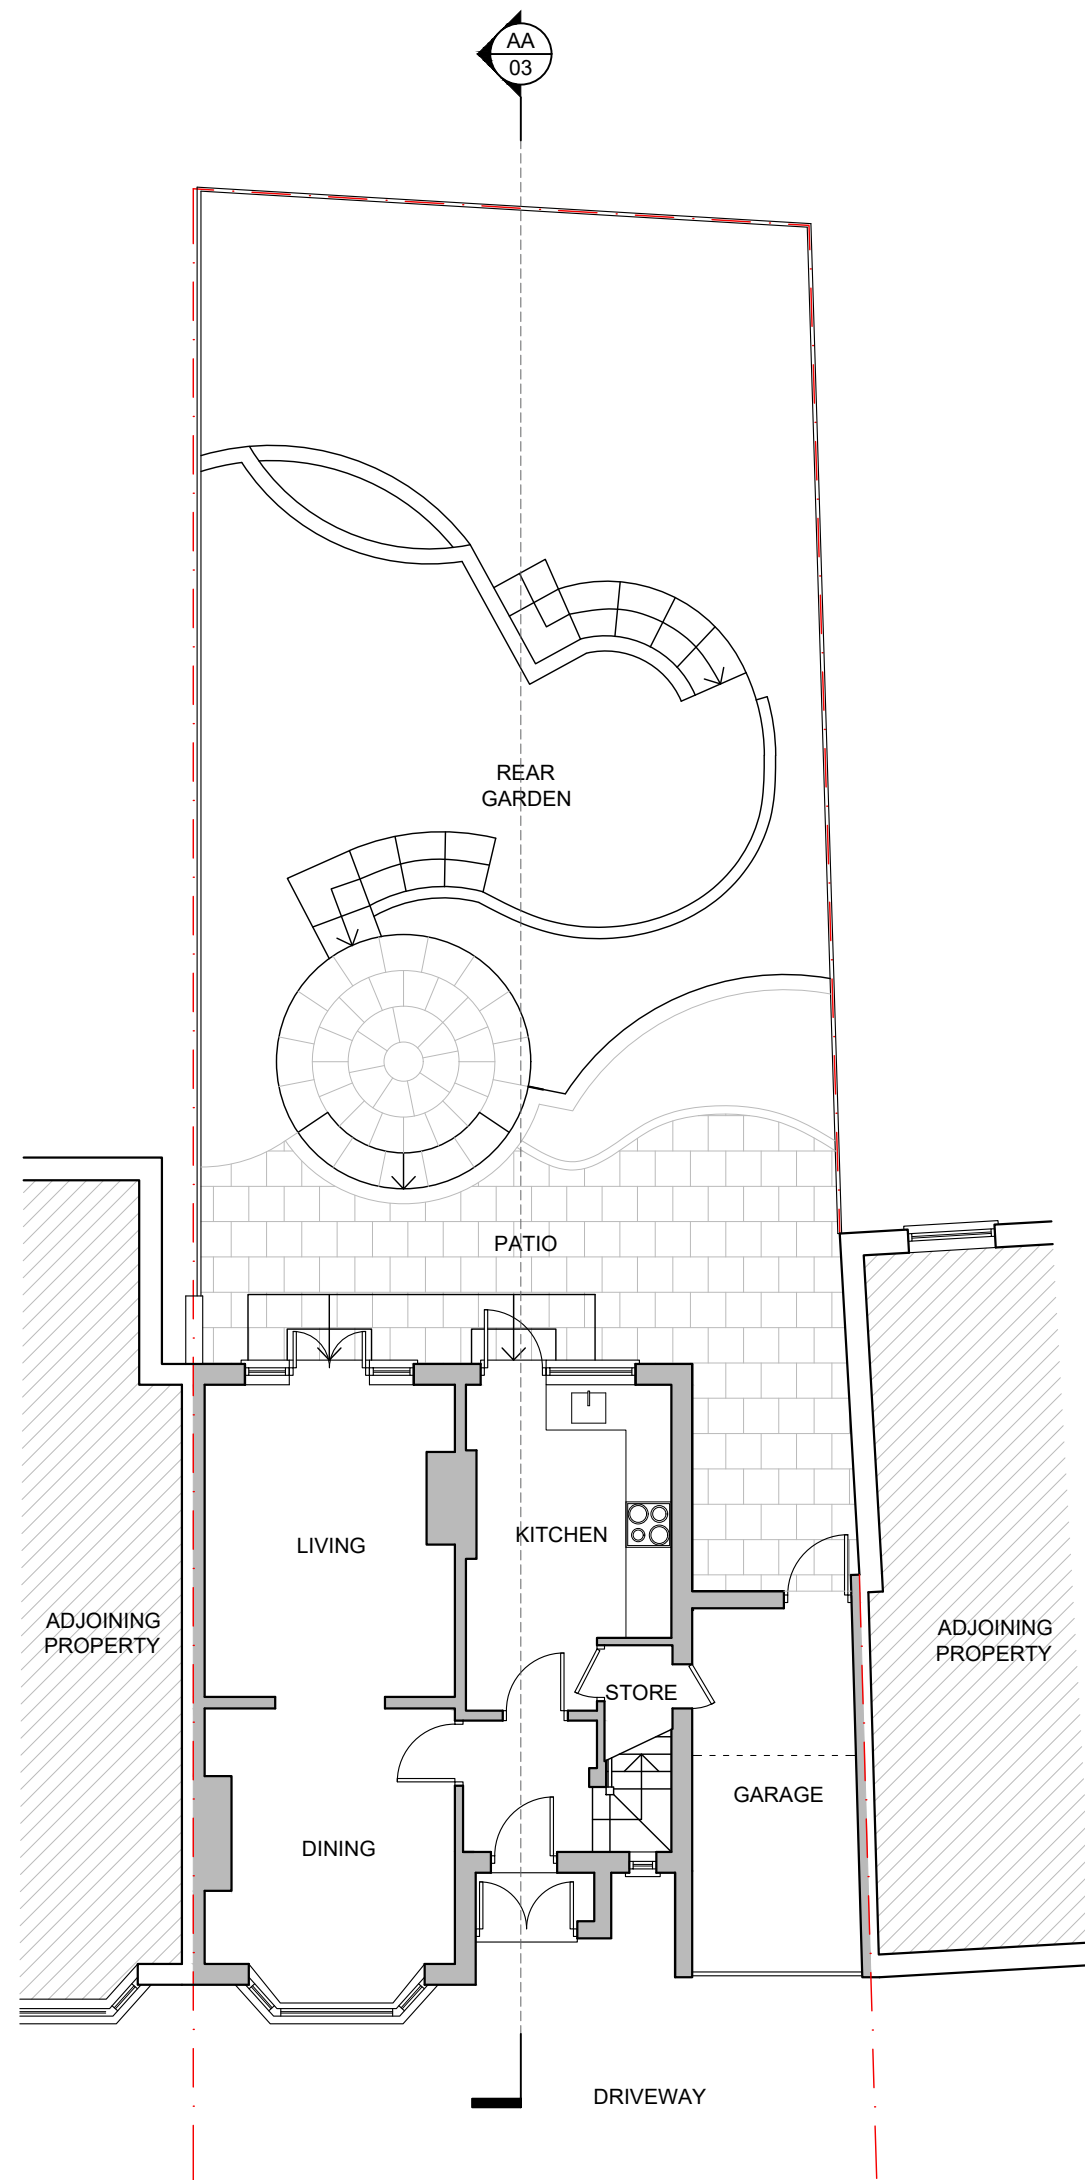

EXISTING GROUND FLOOR PLAN
1:100

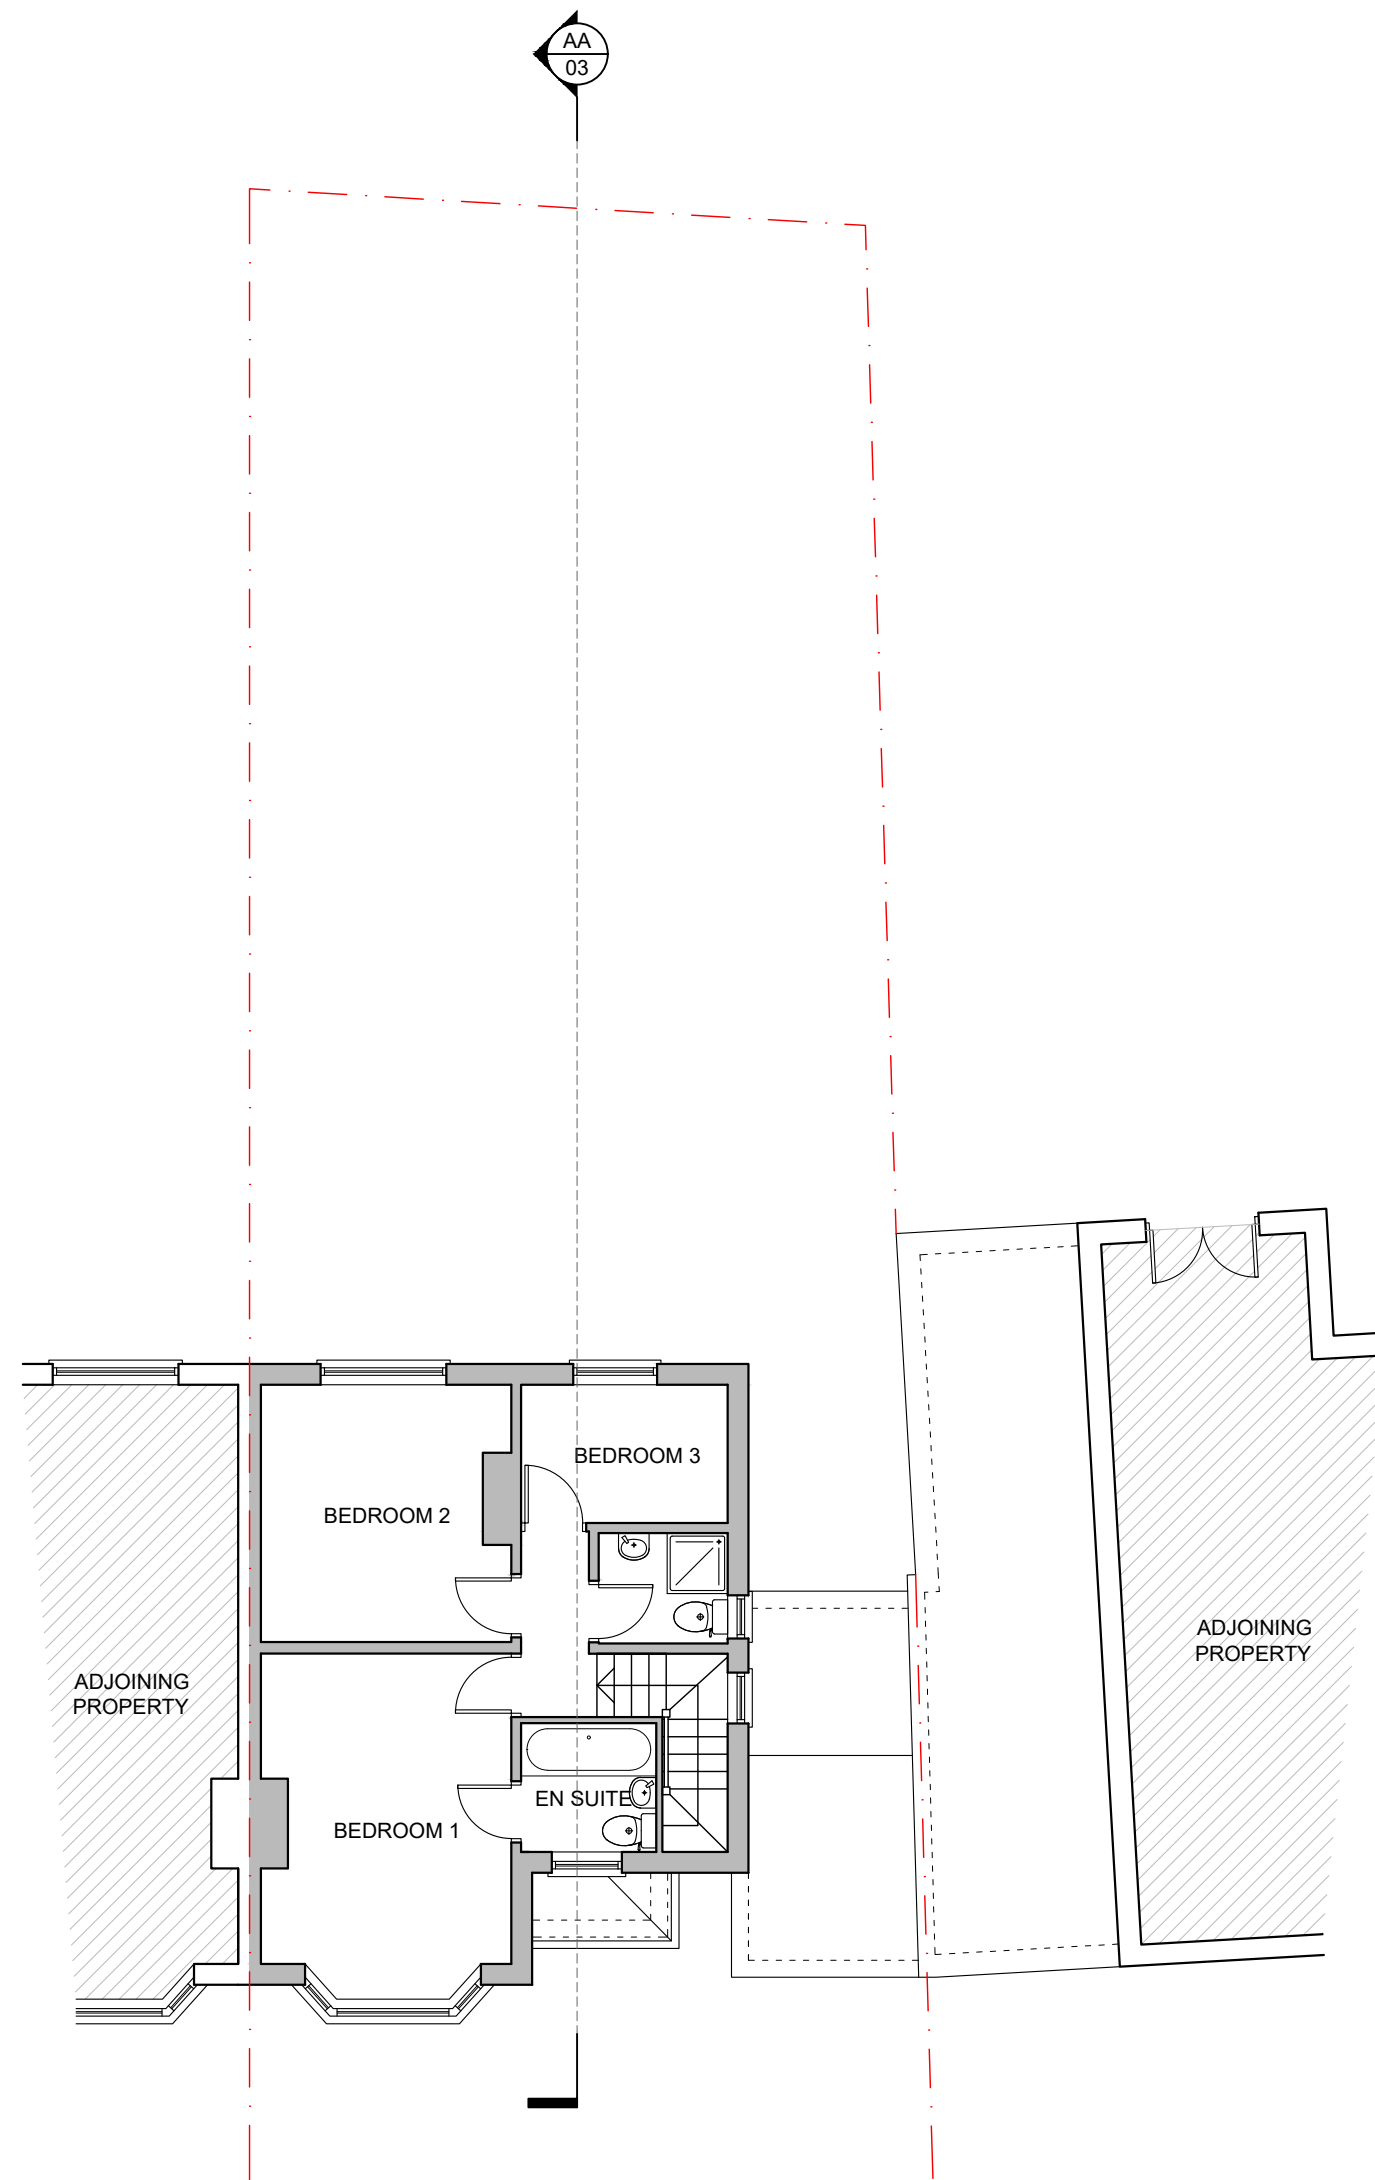

EXISTING FIRST FLOOR PLAN
1:100

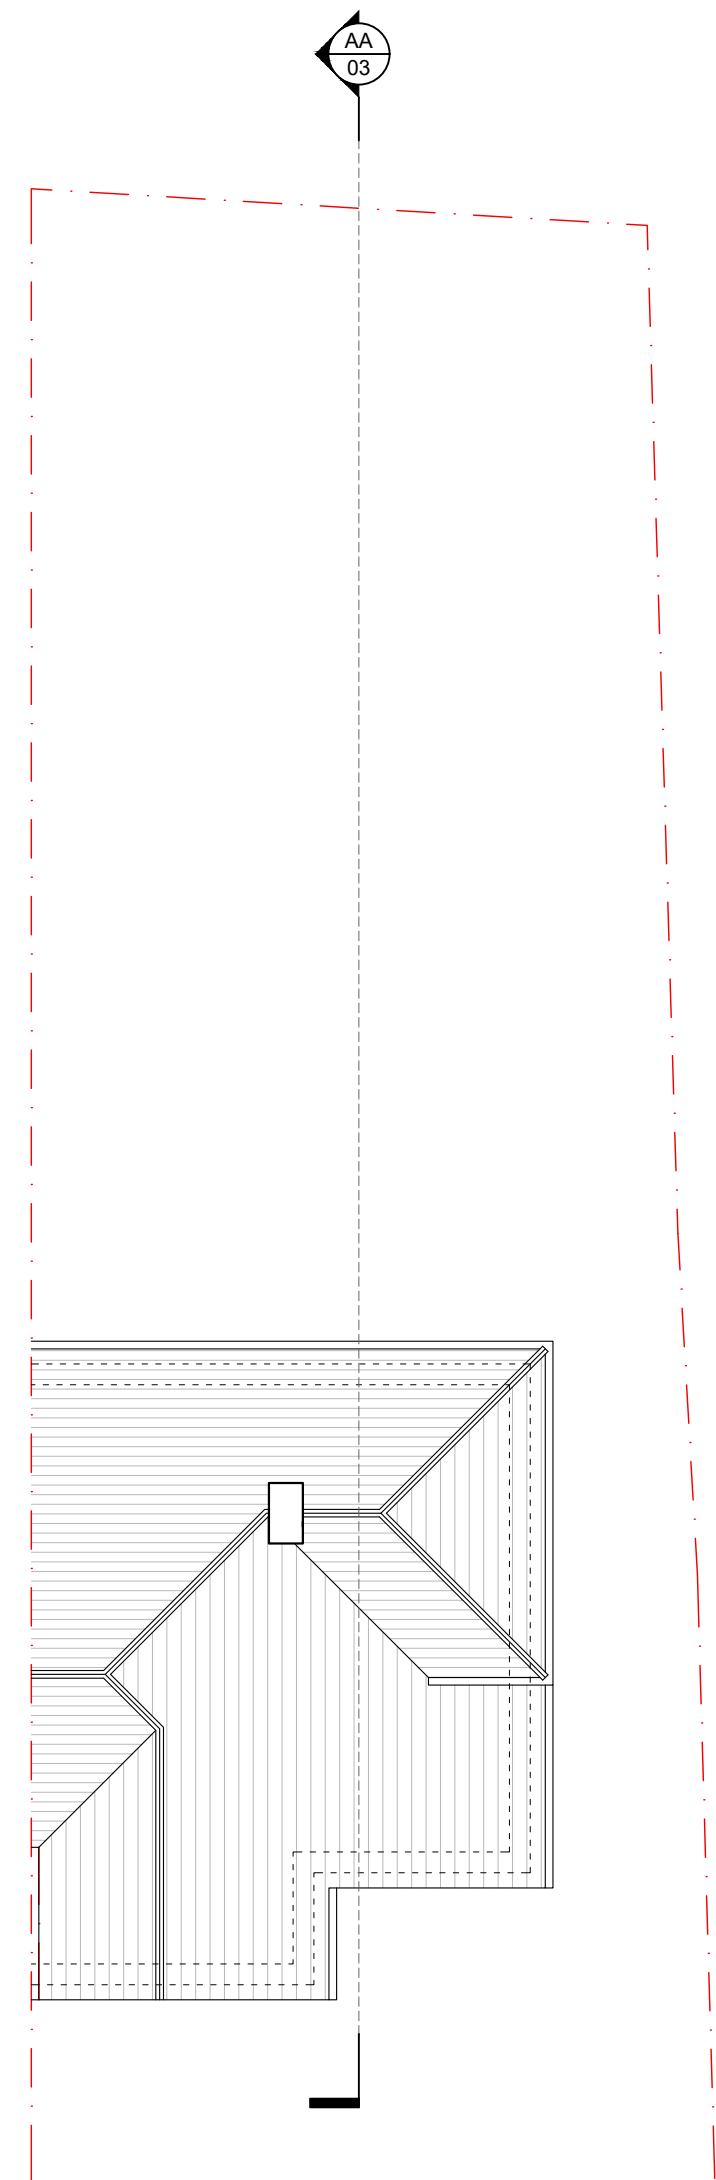

EXISTING ROOF PLAN
1:100

0mm 20mm 40mm
0m 2m 4m
SCALE BAR - 1:100

DSQUARE ARCHITECTS
61 Mosley Street, Manchester, M2 3HZ
0161 222 3734 | info@dsquare-architects.co.uk
www.dsquare-architects.co.uk

Client:
P. Charleston

Site:
15 Harefield Drive
Manchester, M20 2SZ

Title:
Existing Floor Plans

Scale:
1:100 @ A2
Date: May 2023

Drg. No. 2131-02
Rev. P1 Dm: DD

Issue:
PLANNING

Revision:

