


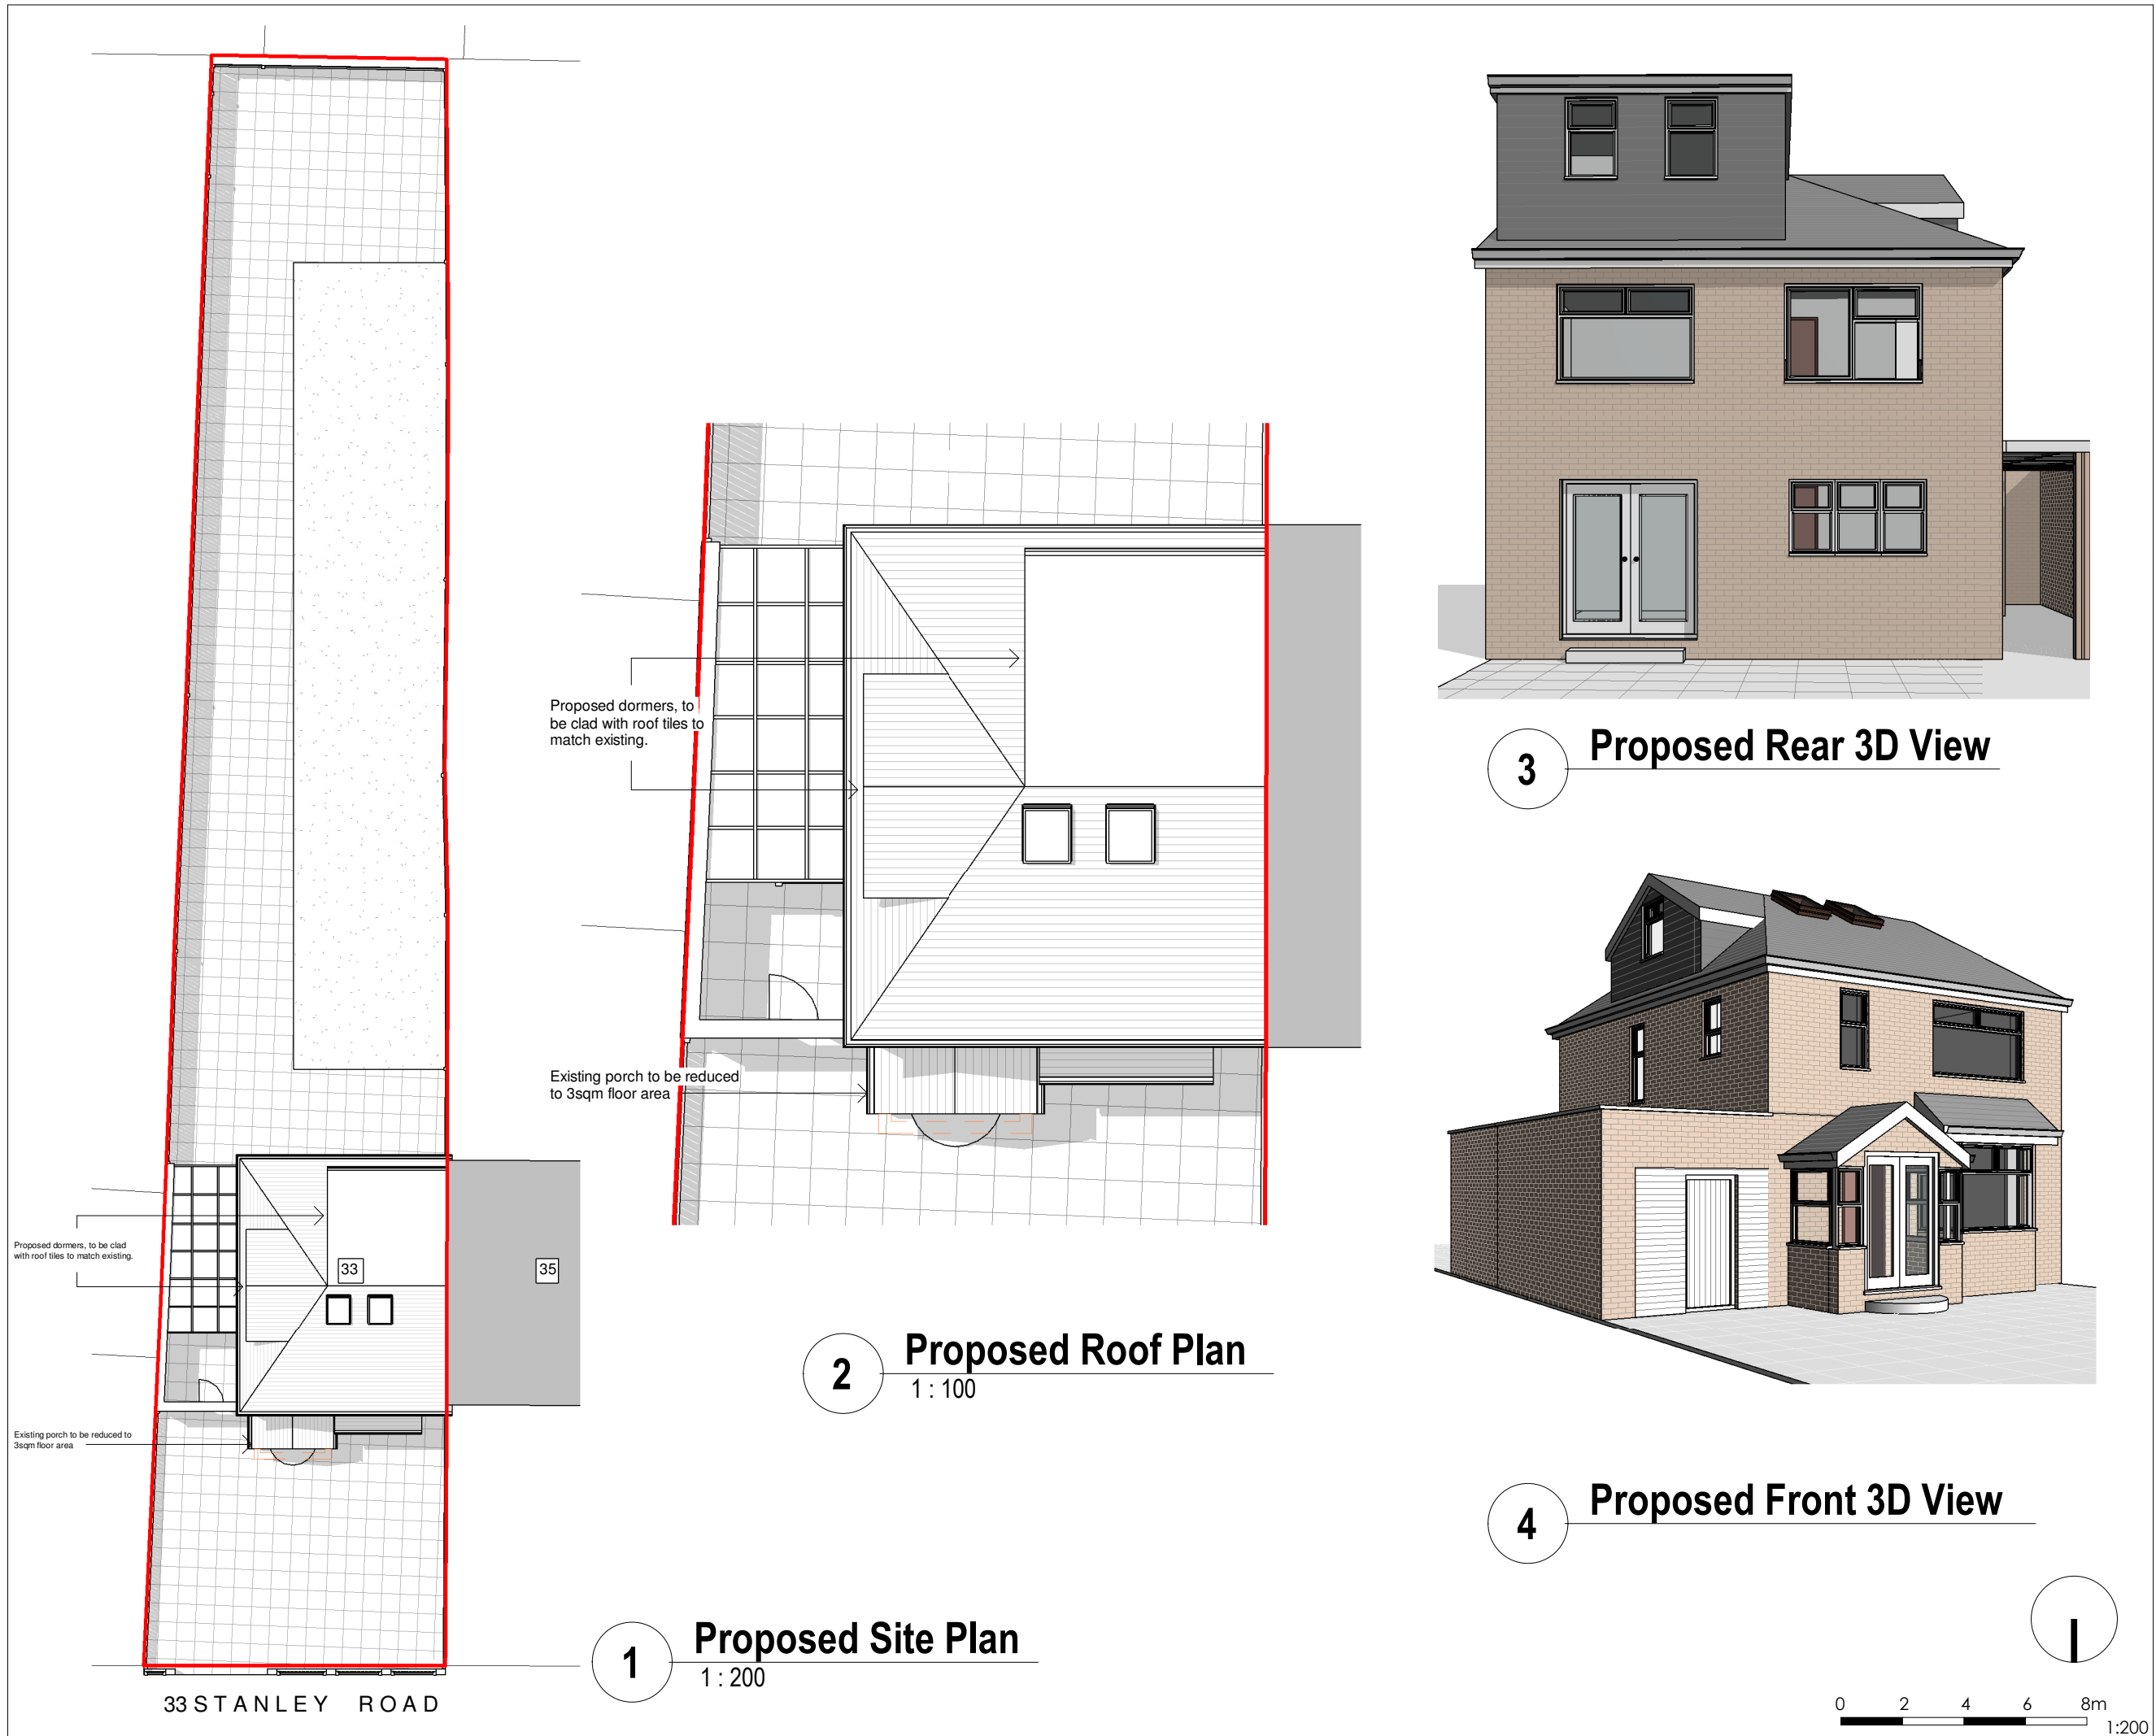

General Notes

The Architect shall have no responsibility for any use made of this document other than for that which it was prepared and issued.

All dimensions should be checked on site. Do not scale from this drawing.

To be read in conjunction with all other Consultant's drawings.

The Architect to be immediately notified of any discrepancies.

Copyright on this drawing retained by the Architect.

LEGEND

Site Boundary

P4 10/07/23 AK SH Amended Porch
P3 23/06/23 AK SH Amended Drawings
P2 20/06/23 AK SH Amended Drawings
P1 15/06/23 AK SH Initial Issue

No.	Date	Dwn	Chk	App	Revision or reason for issue
-----	------	-----	-----	-----	------------------------------

Client
Mrs Khalida Khan

createitstudios
... leave an impression

Create It Studios (NW) Ltd
Universal Square
Devonshire Street North
Manchester
M12 6JH
info@createitstudios.co.uk

Project Title
33 Stanley Road, Whalley Range, M16 8HS

Scale / North Point
As indicated

Drawing Title
Proposed Site Plan & 3D View

Drawing Number	Revision
A1496(02)AP001	P4
Drawing Status	Preliminary