



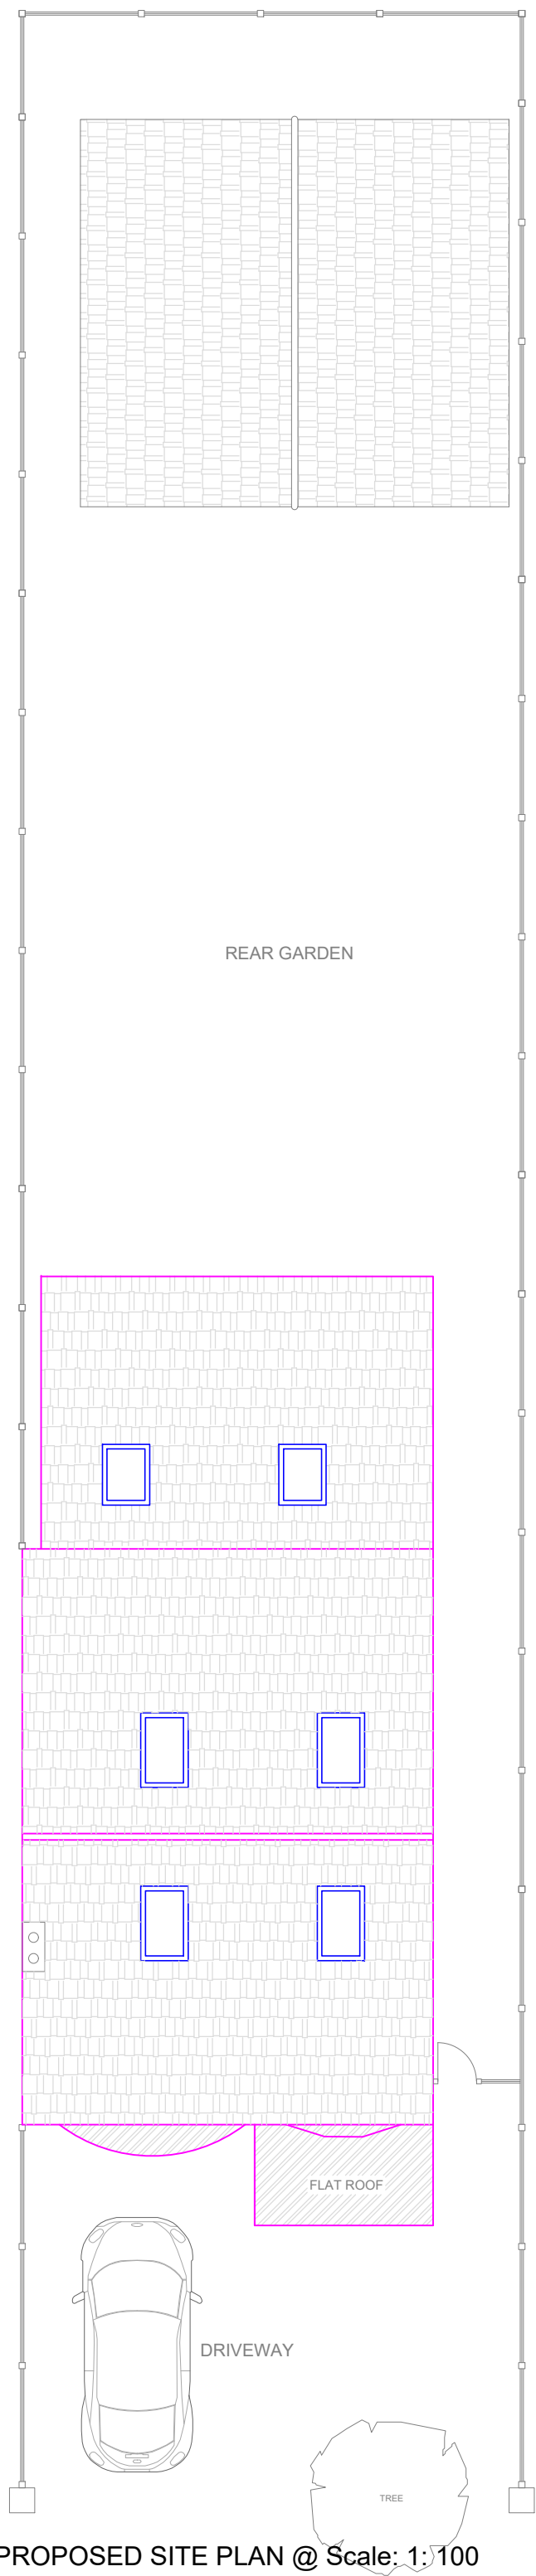

PROPOSED SITE PLAN @ Scale: 1:100

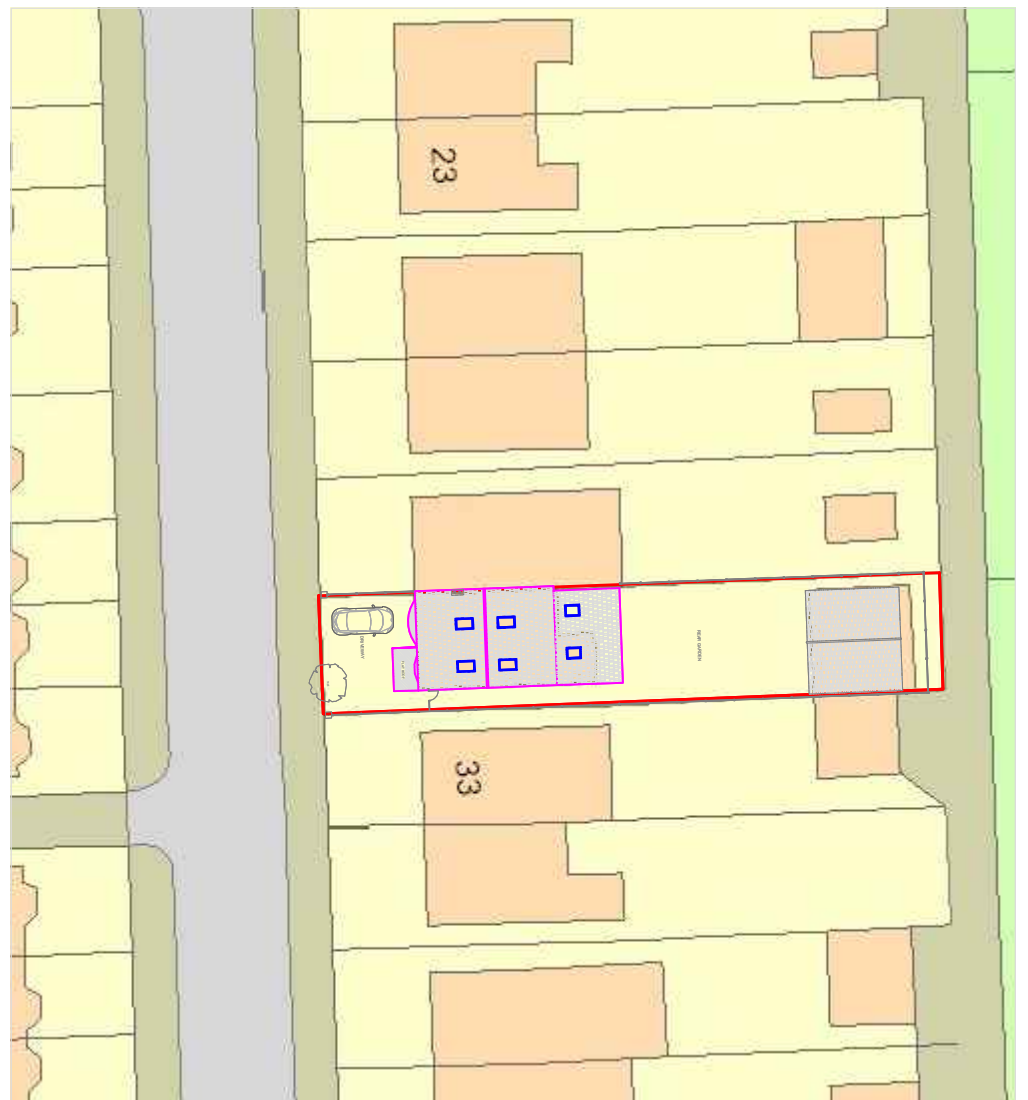

PROPOSED BLOCK PLAN @ Scale: 1: 500



I Planning Services email: ipsuk@live.co.uk		2A Cook Street, Bury, Lancashire, BL9 0RP, 0161 8717405
Proposed Site and Block plans of 31 Athol Road, Manchester, M16 8QW		
Scale :1 : 100 on A3		All Dimensions in Meters
Ref.: IPS/R/31/M168QW		Date : 23/05/2023
REV: A Date: 26/07/2023		Proposal
SHT 3 of 4		