




EXISTING FRONT ELEVATION
SCALE 1:100




EXISTING REAR ELEVATION
SCALE 1:100




EXISTING SIDE ELEVATION
SCALE 1:100

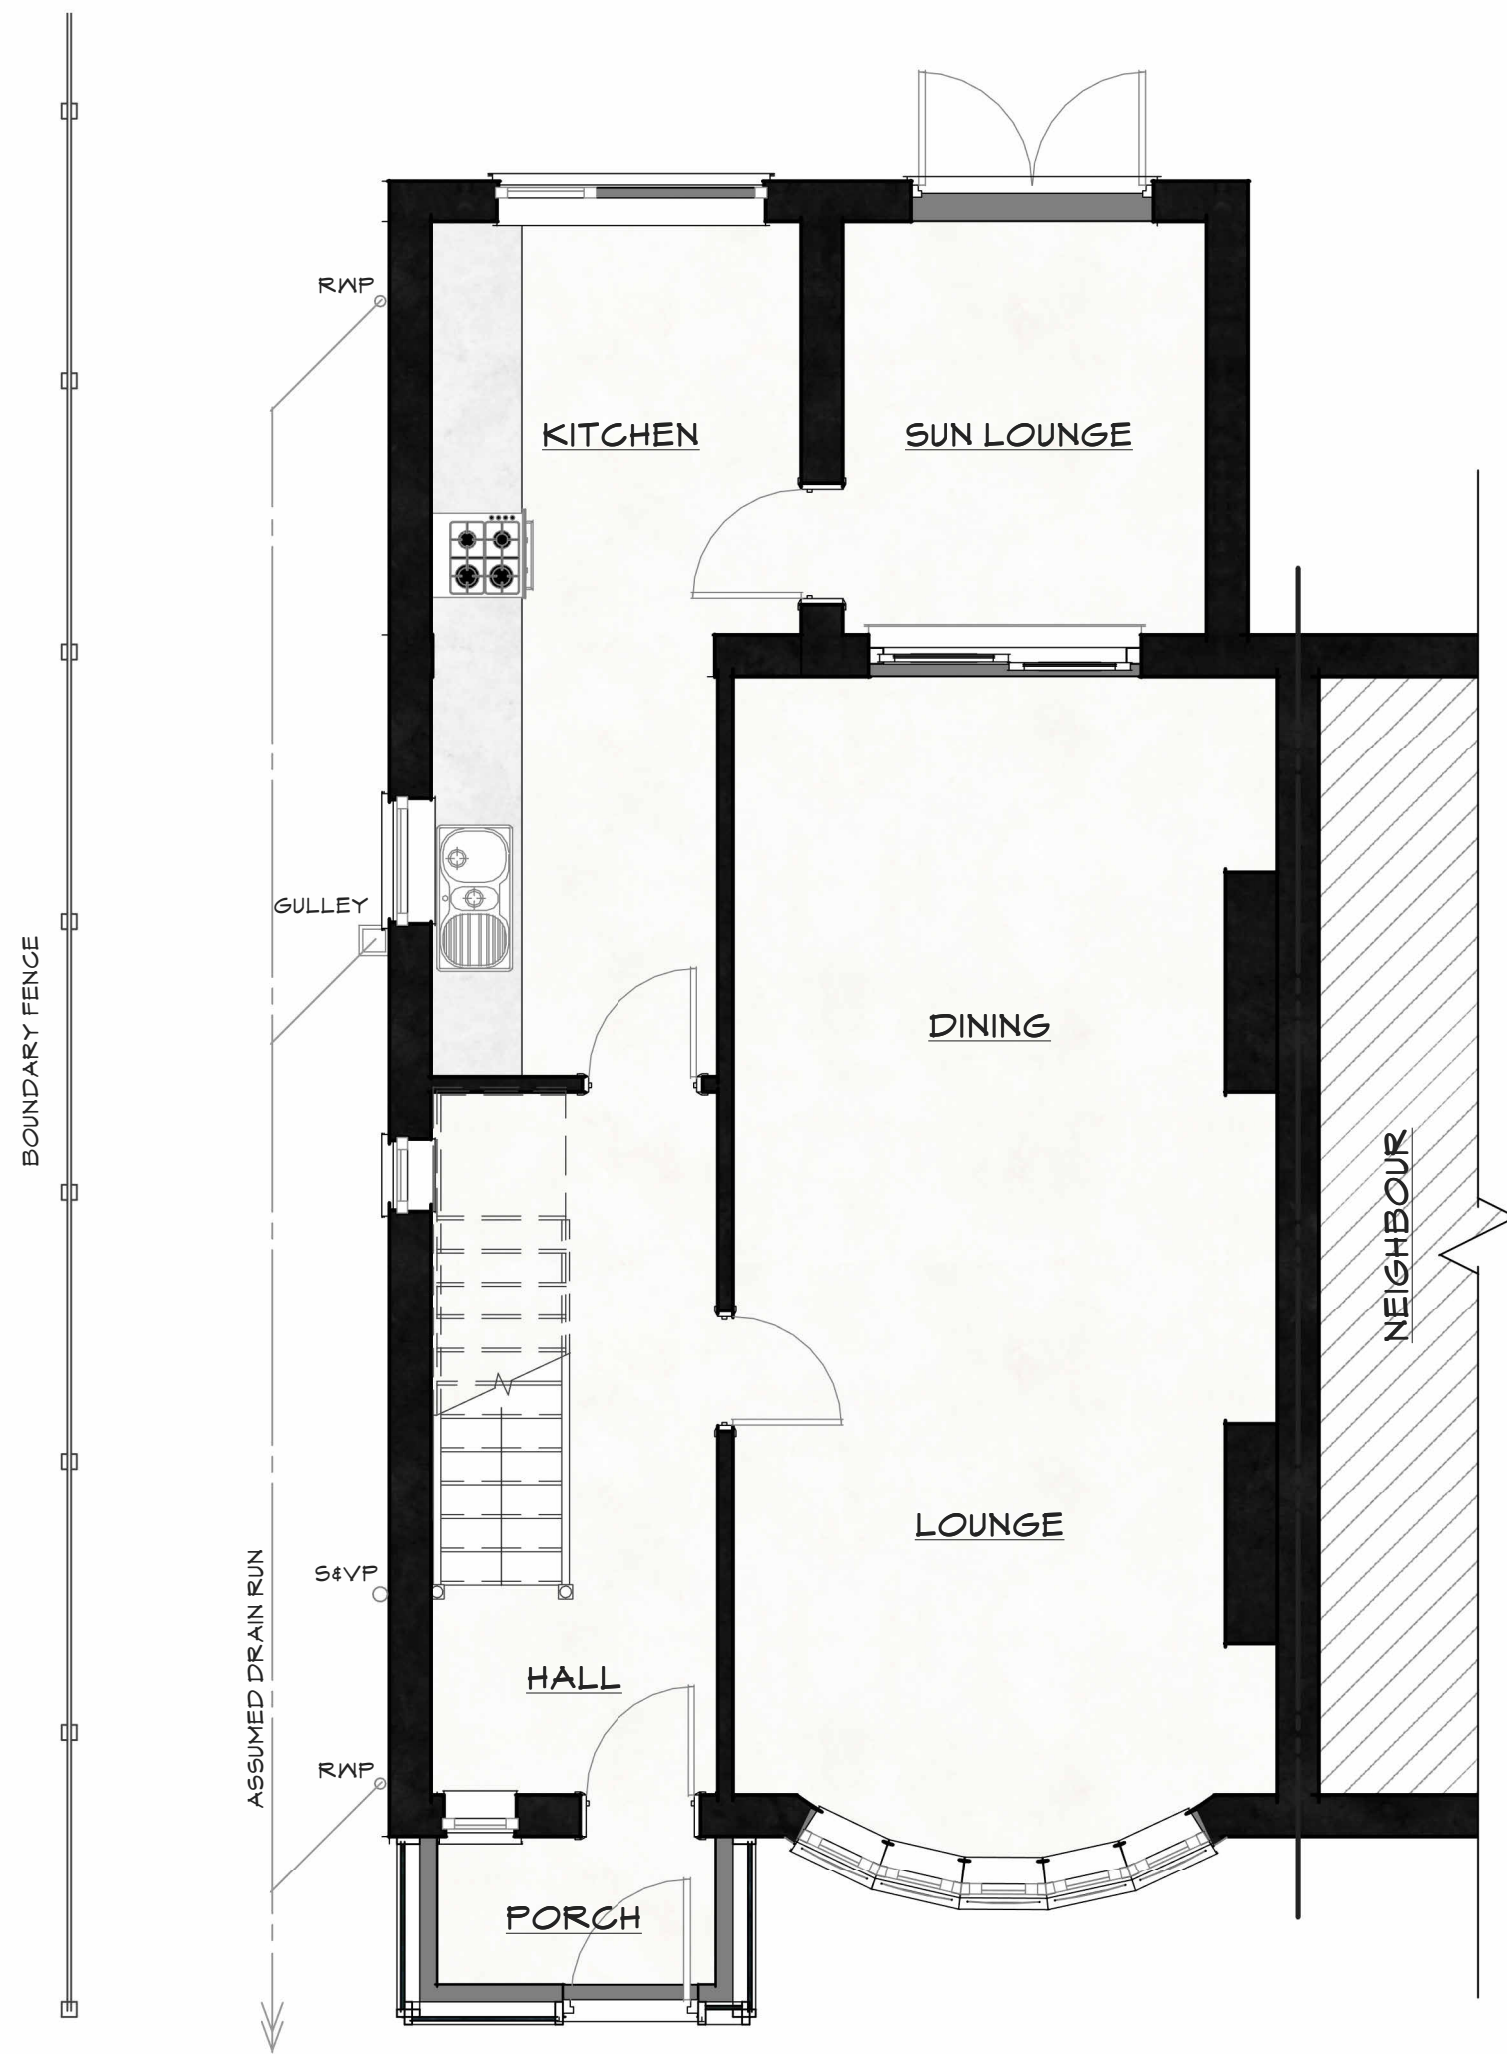

EXISTING GROUND FLOOR PLAN
SCALE 1:50

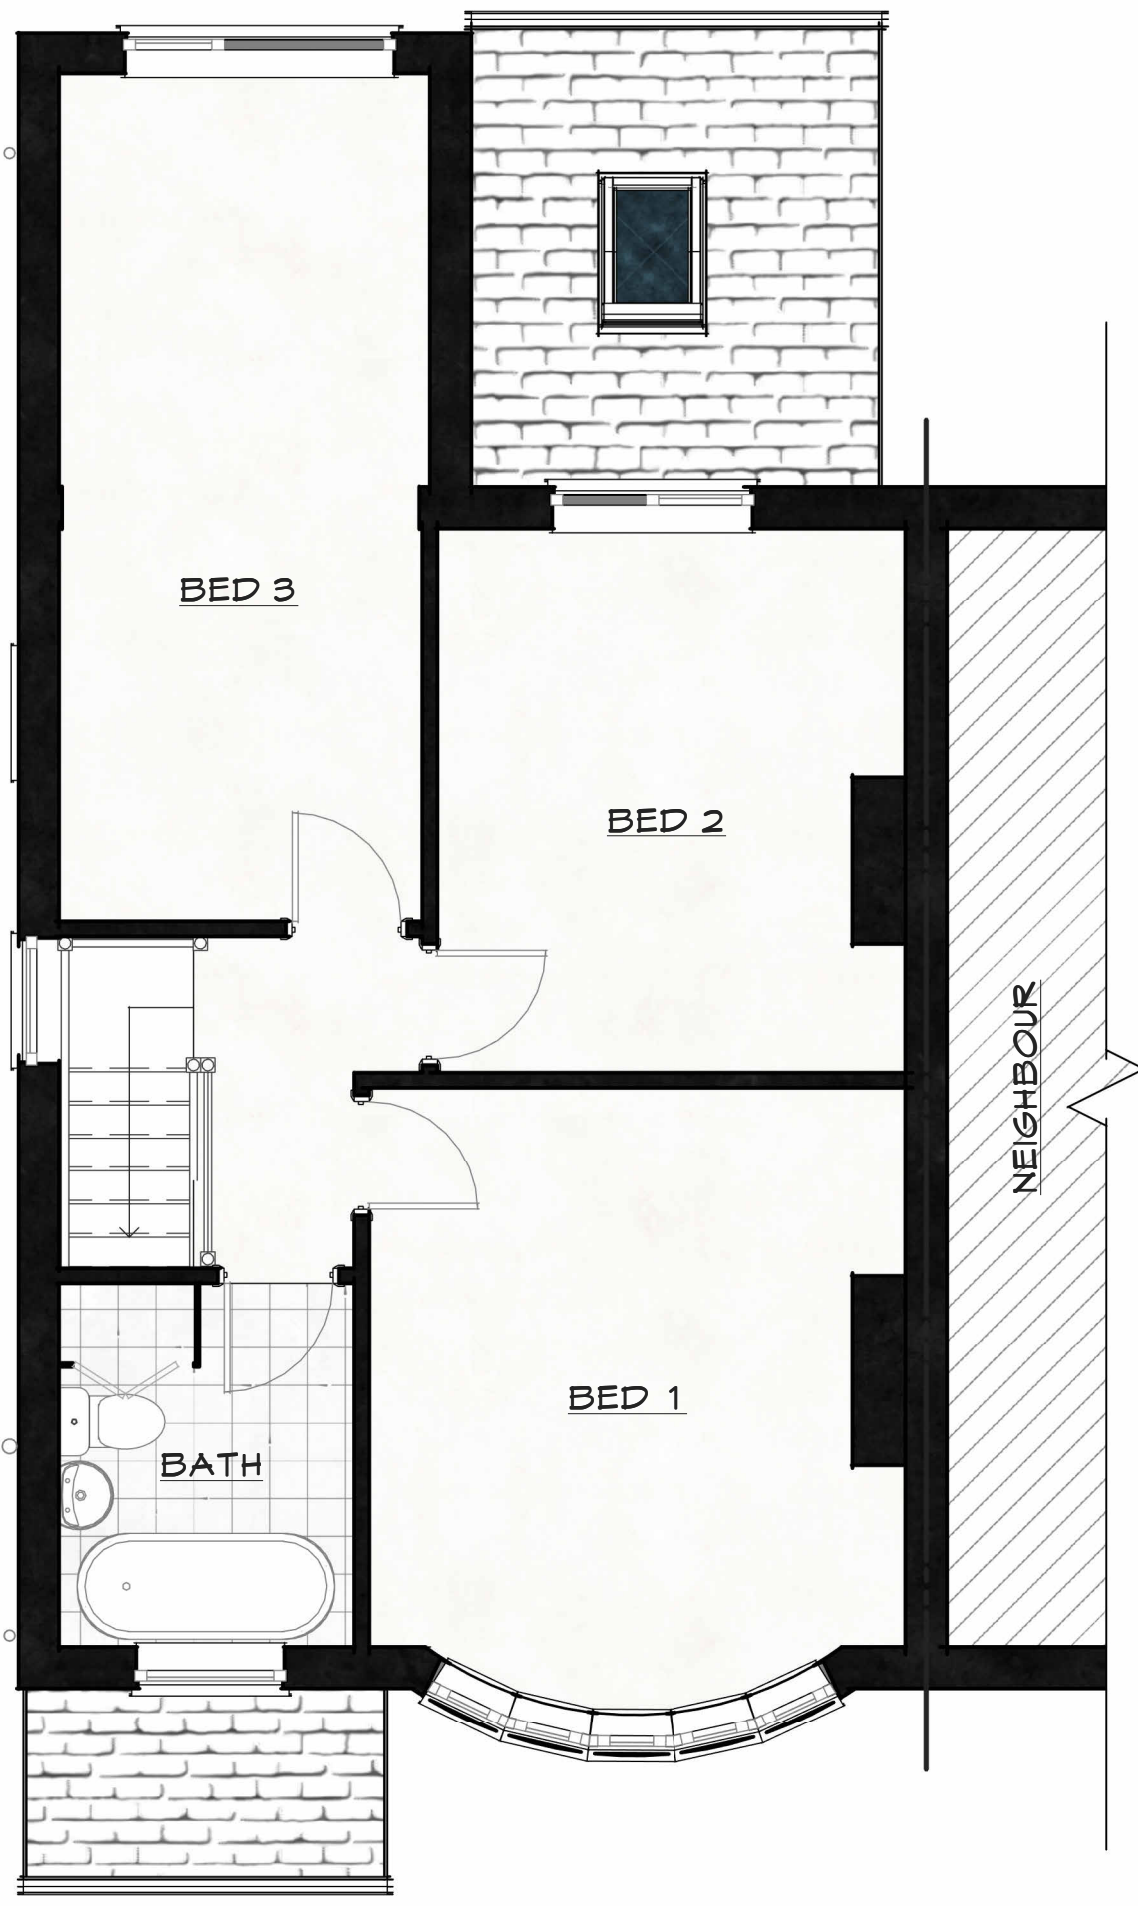

EXISTING FIRST FLOOR PLAN
SCALE 1:50

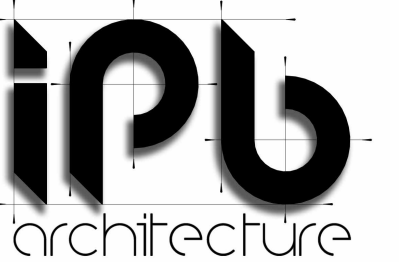

CONTACT:
TEL: 01802 620922
mail@ipbarchitecture.com
www.ipbarchitecture.com



PROJECT:
EXTENSION
139 VICTORIA ROAD
FALLOWFIELD
M14 6DA

PREPARED FOR:
MR & MRS WALKER
PROJECT No: IPB 1361

REV. DESCRIPTION	DATE	BY

DRAWN BY: IPB REVIEWED BY: IPB

ISSUE DATE: 03/01/23 SCALE: As indicated

SHEET TITLE:

EXISTING PLANS

SHEET NUMBER: REVISION:

A1-01

