


Existing Elevations

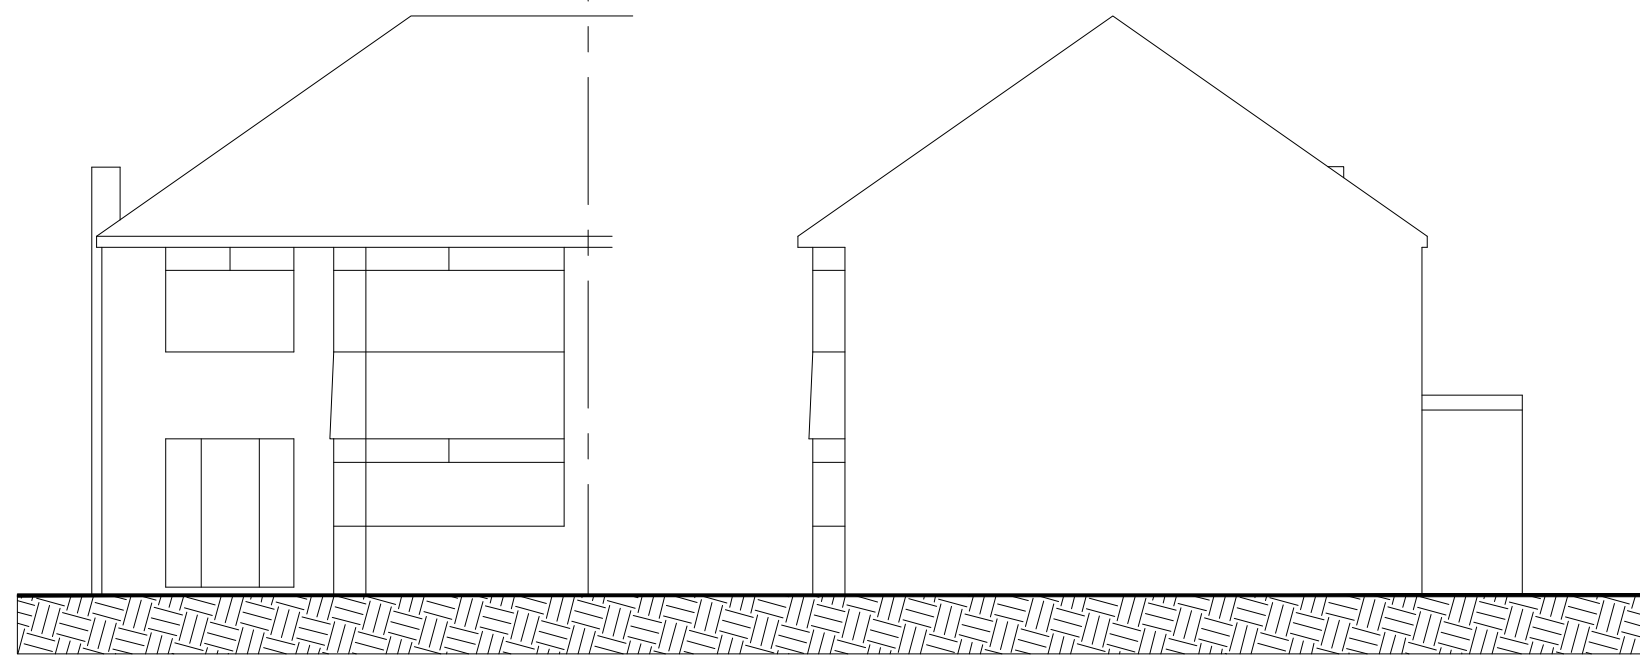

Front

Side



Rear

Side

Scale 0 1 2 3 4 5

Existing Floor Plan



Ground Floor

First Floor


Scale 1:100 @ A2

Planning Plan

Proposed Two Storey Side and First Floor Rear Extension with Single Storey Rear Extension and Front Proch
8 DENIS AVENUE
WHALLEY RANGE
MANCHESTER
M16 8HY



Prepared by:-
A & S INMAN (Designs) Ltd.
24 GRANGETHORPE ROAD
URMSTON
MANCHESTER
M41 9HT

 

Phone 0161 747 7433

Drg. No. 1925 / 06 / 23 Sht. 1

A