


Key Plan

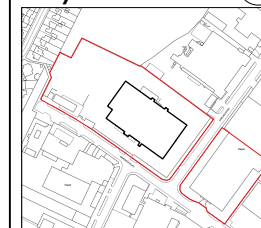

Scale 1:10 000

Rev	Note	DRN	CHK
-----	------	-----	-----

Wythenshawe Bus Garage and Car Park

Proposed New Car Park
Roof Plan

scheme	1950
drwg no.	P2(140)
revision	


scale	1:300 @ A3
date first drawn	Aug 22
drawn	PL

SK sketch E existing P proposed T tender C construction FI final issue

www.ateliermb.co.uk
t 0161 236 0051
e architect@ateliermb.co.uk



Atelier MB
Urban Architects

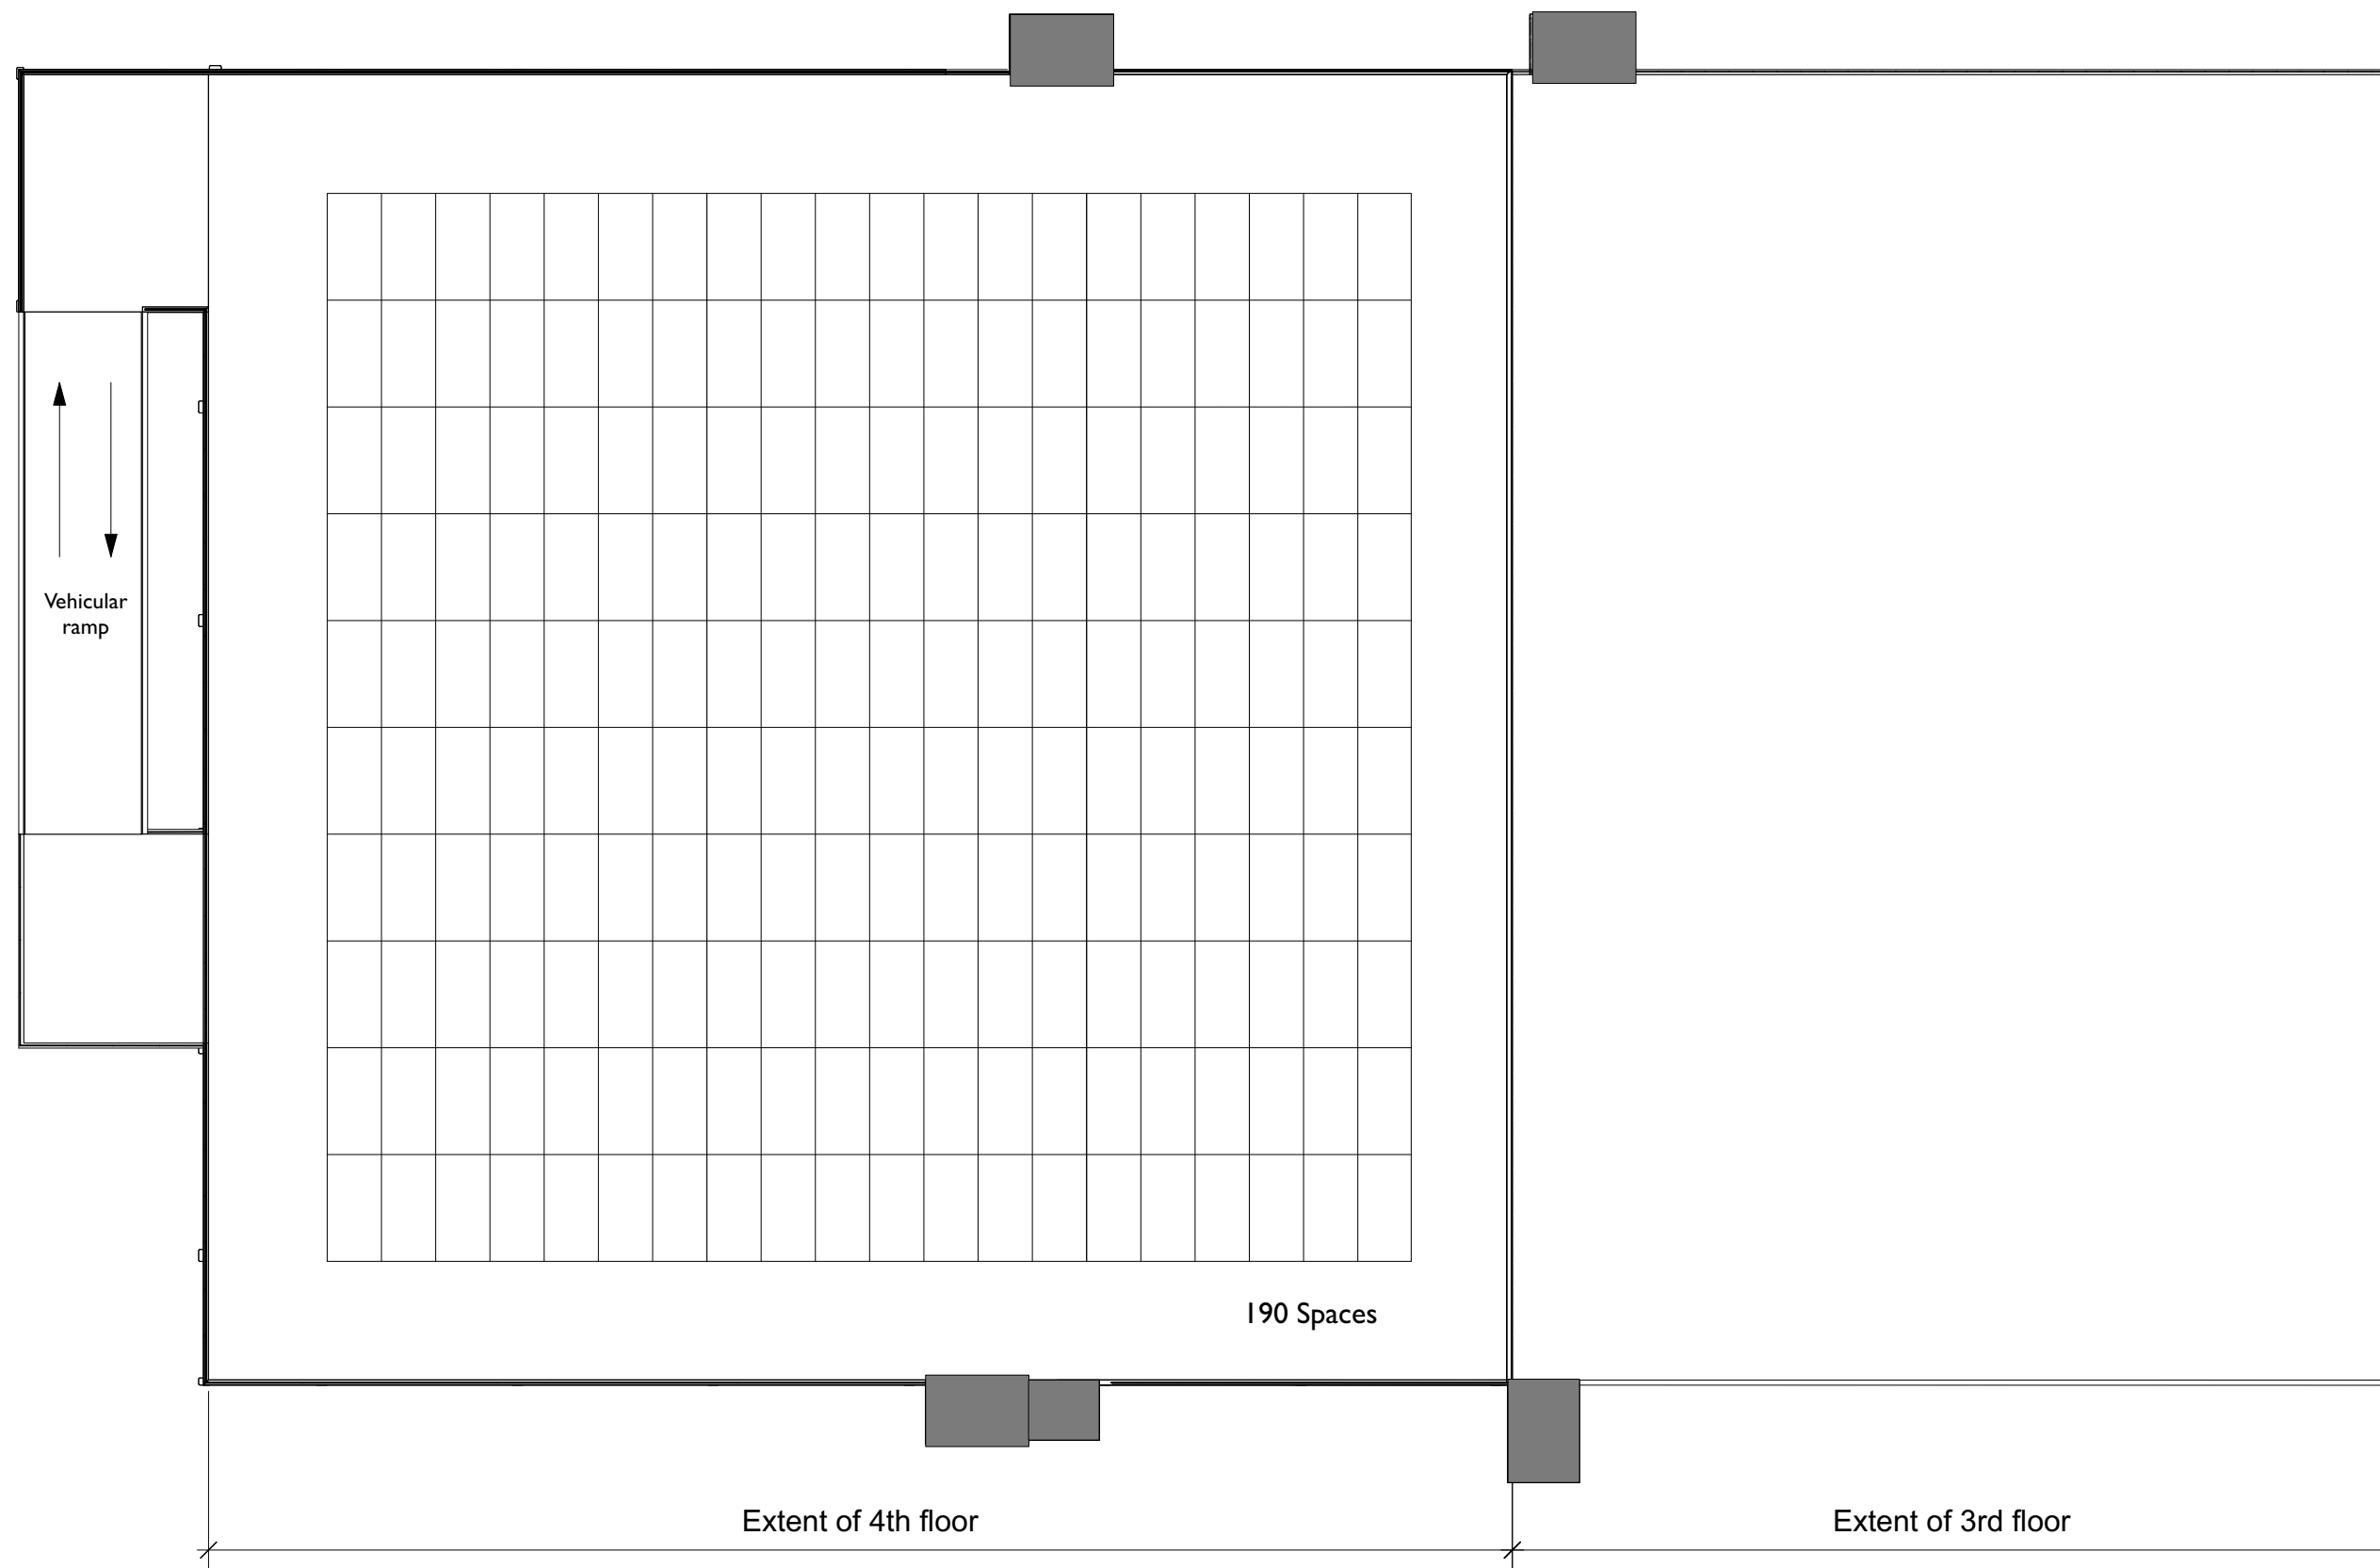

2

Proposed Roof Plan

Scale: 1:300

