



Lightwell Handrail drawings


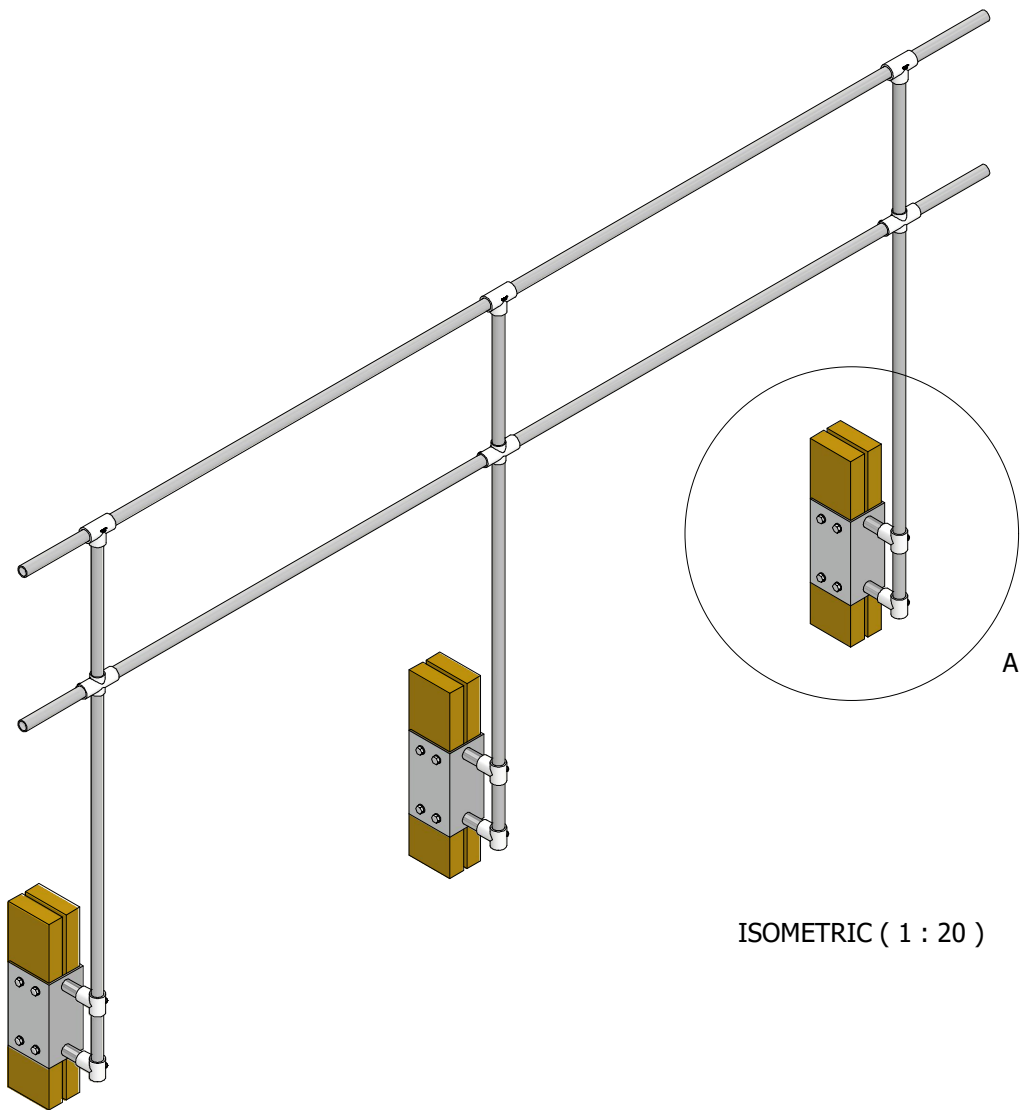


ISOMETRIC (1 : 20)


A (1 : 8)

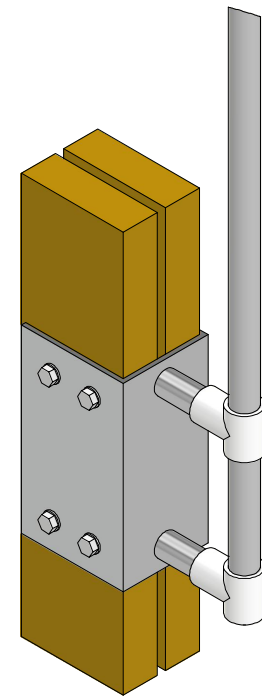

B (1 : 8)

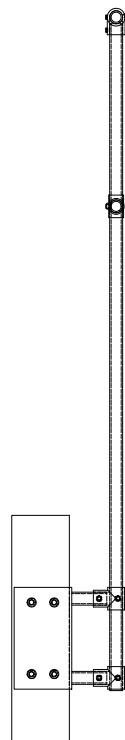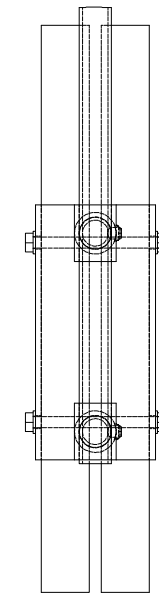

LEFT ELEVATION (1 : 20)

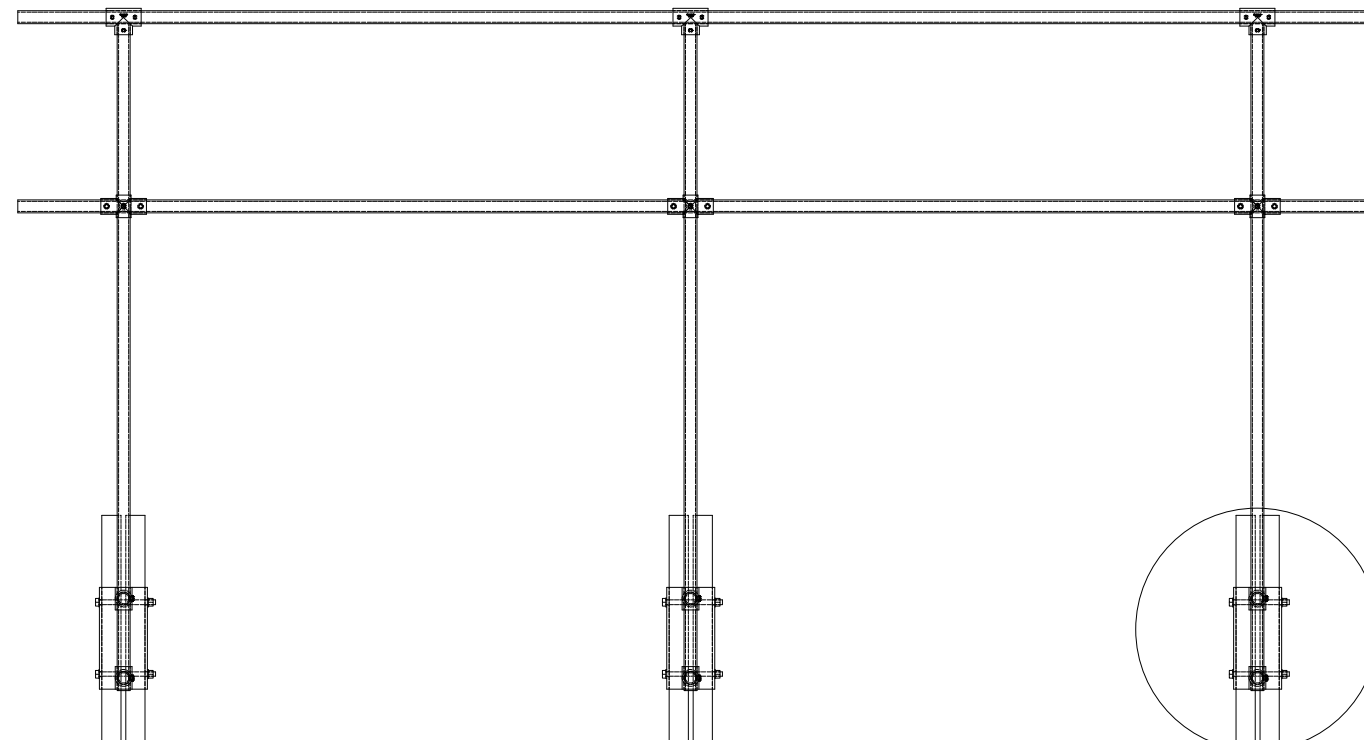

FRONT ELEVATION (1 : 20)




PROJECT	NEWTON ST
SHEET TITLE	HANDRAIL CONCEPT 01
DRAWING NO.	15065-03
SHEET NO.	1
QTY	-

DESIGNED	JH
DRAWN	JH
DATE	15/08/2022
CHECKED	
SCALE	1 : 20

REVISION	REVISION CHANGE	REVISION DATE

Unless Otherwise Specified Dimensions Are In Millimetres		
SHEET SIZE		
A3		

10 NEWTON STREET

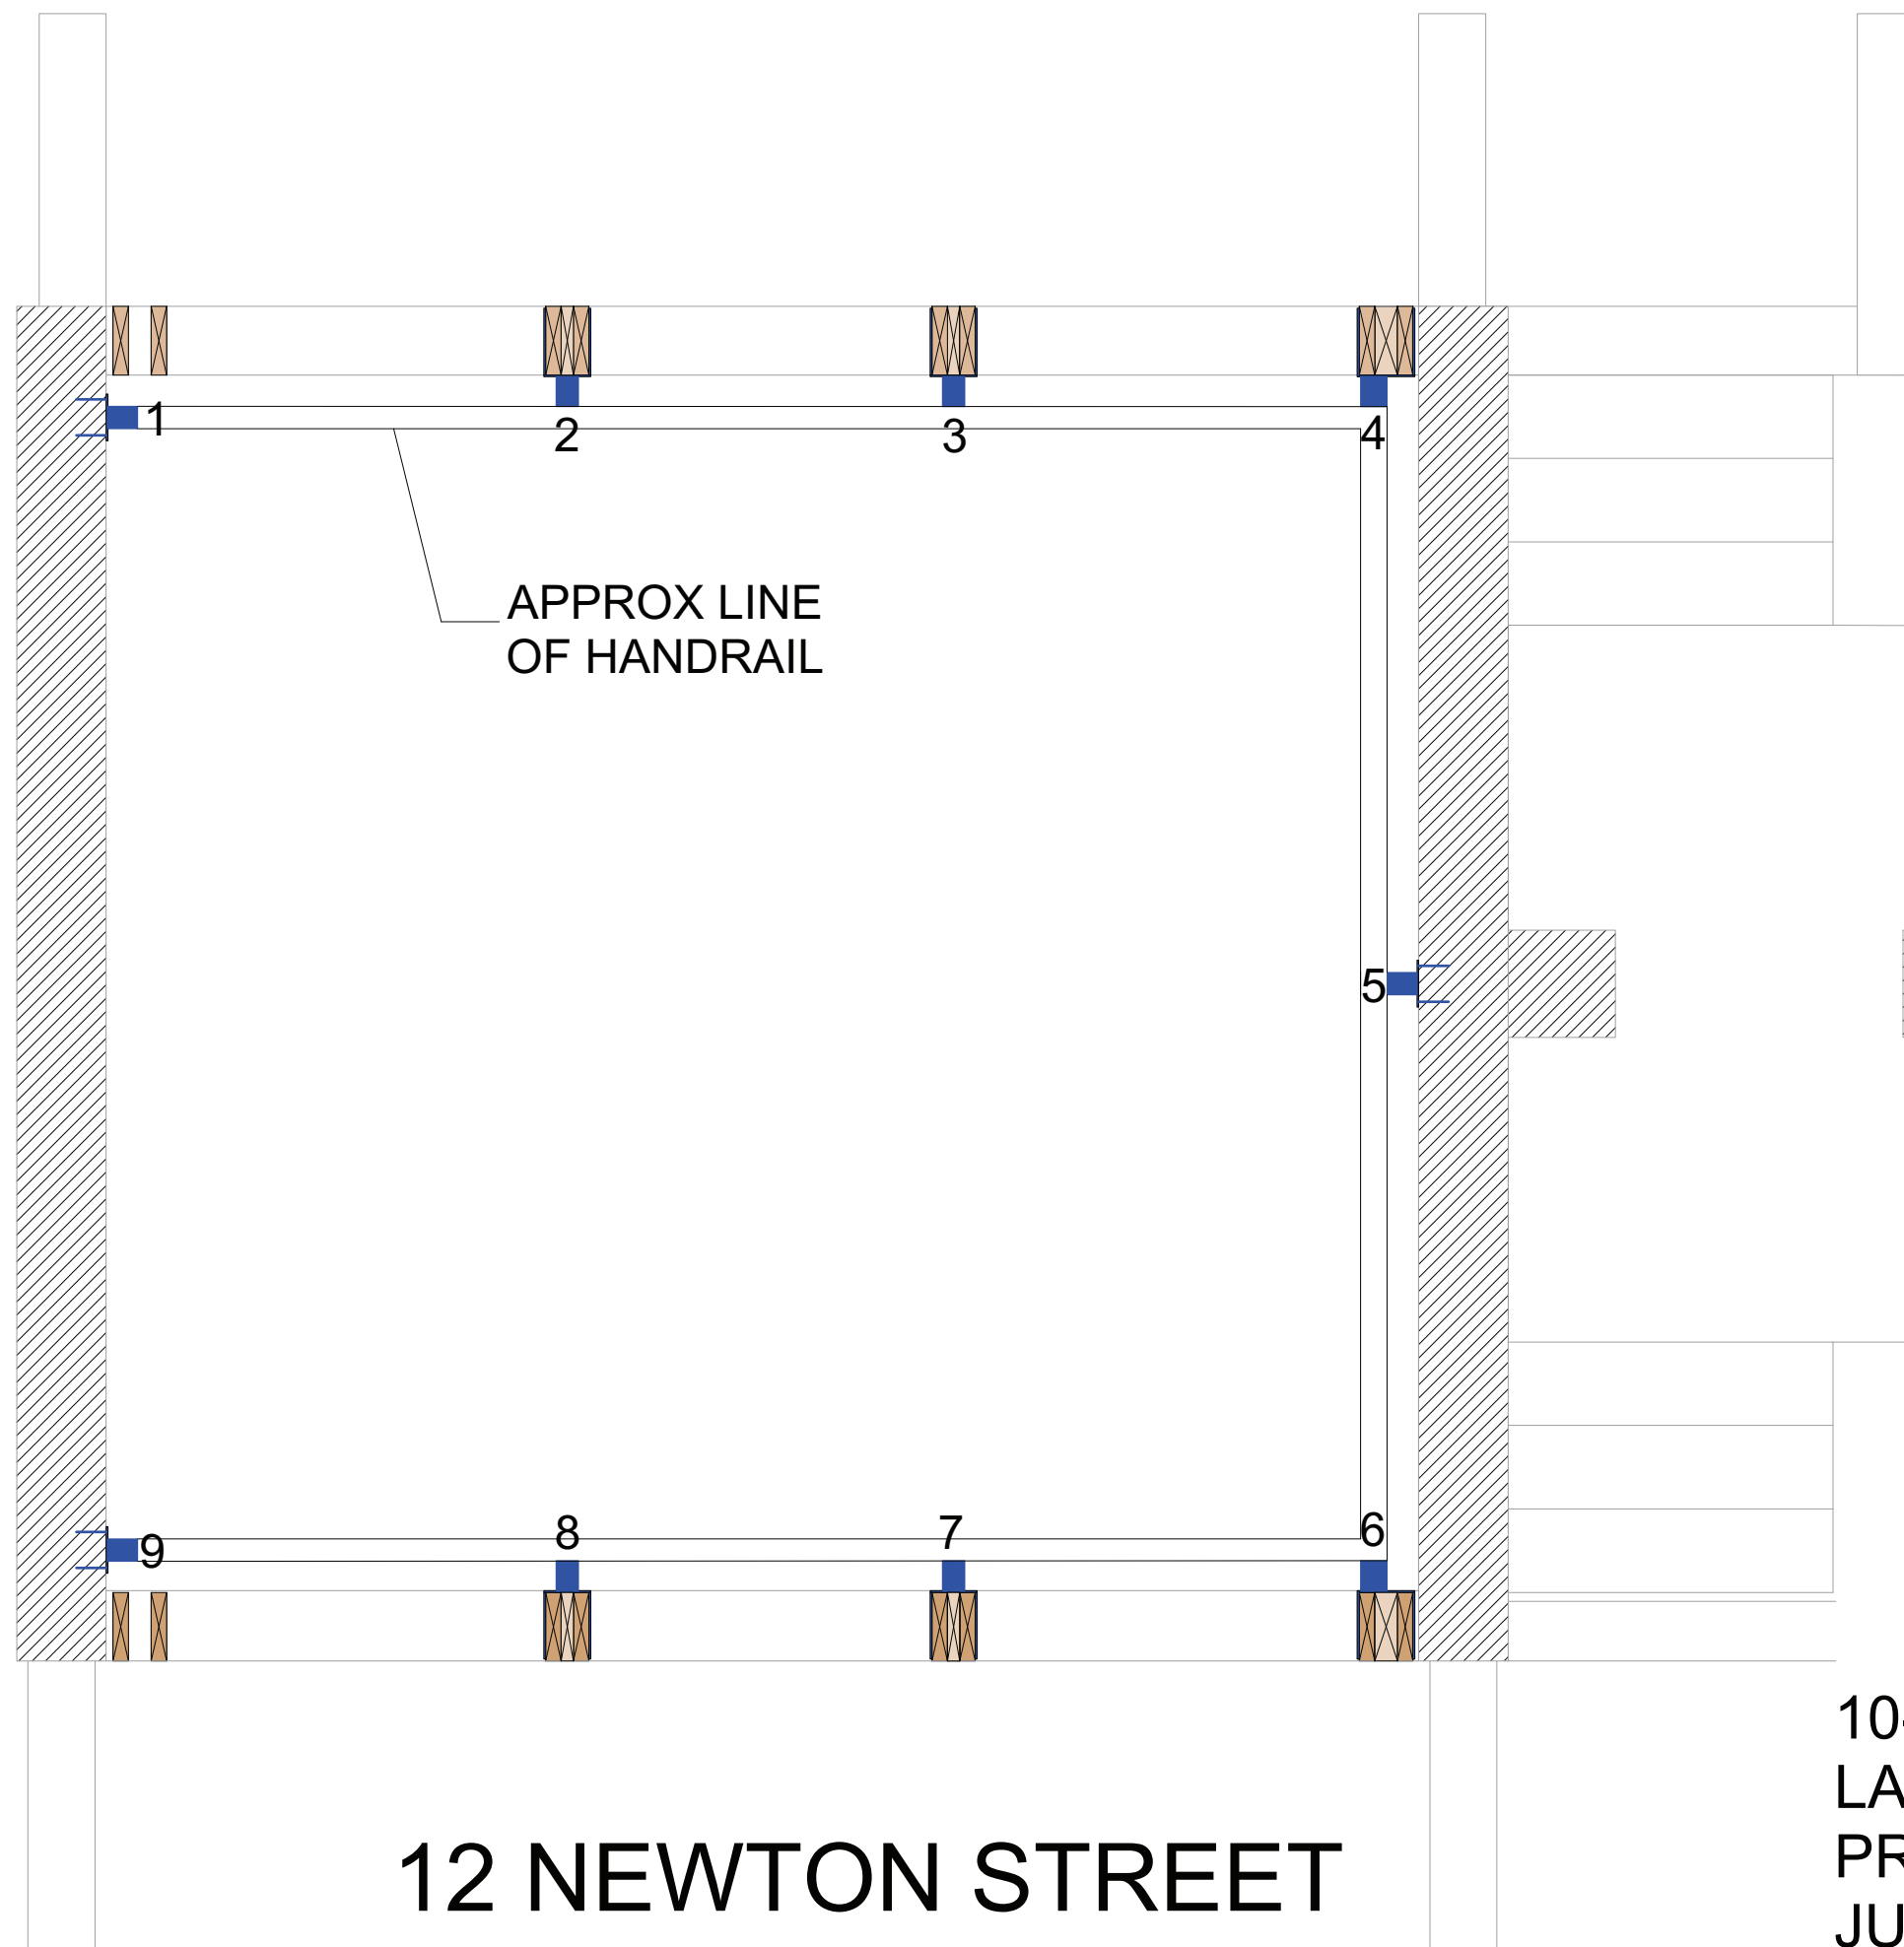

NOTES:

WALL FIXED ANCHORS - 1,5,9

TIMBER BRACKET: 2,3,4,6,7,8

WALL ANCHORS TO BE SURFACE
FIXED TO MASONRY WALL AS
SHOWN. TIMBER BRACKETS TO
BE INSATLLED IN EXISTING
TIMBER FRAME BELOW TIMBER
CLADDING, LEAD DETAIL WILL BE
REQUIRED HERE.

12 NEWTON STREET

10-12 NEWTON STREET
LANTERN HANDRAIL
PROPOSED FIXING POSITIONS
JUNE 22
SCALE 1:25 @