


MapServe®

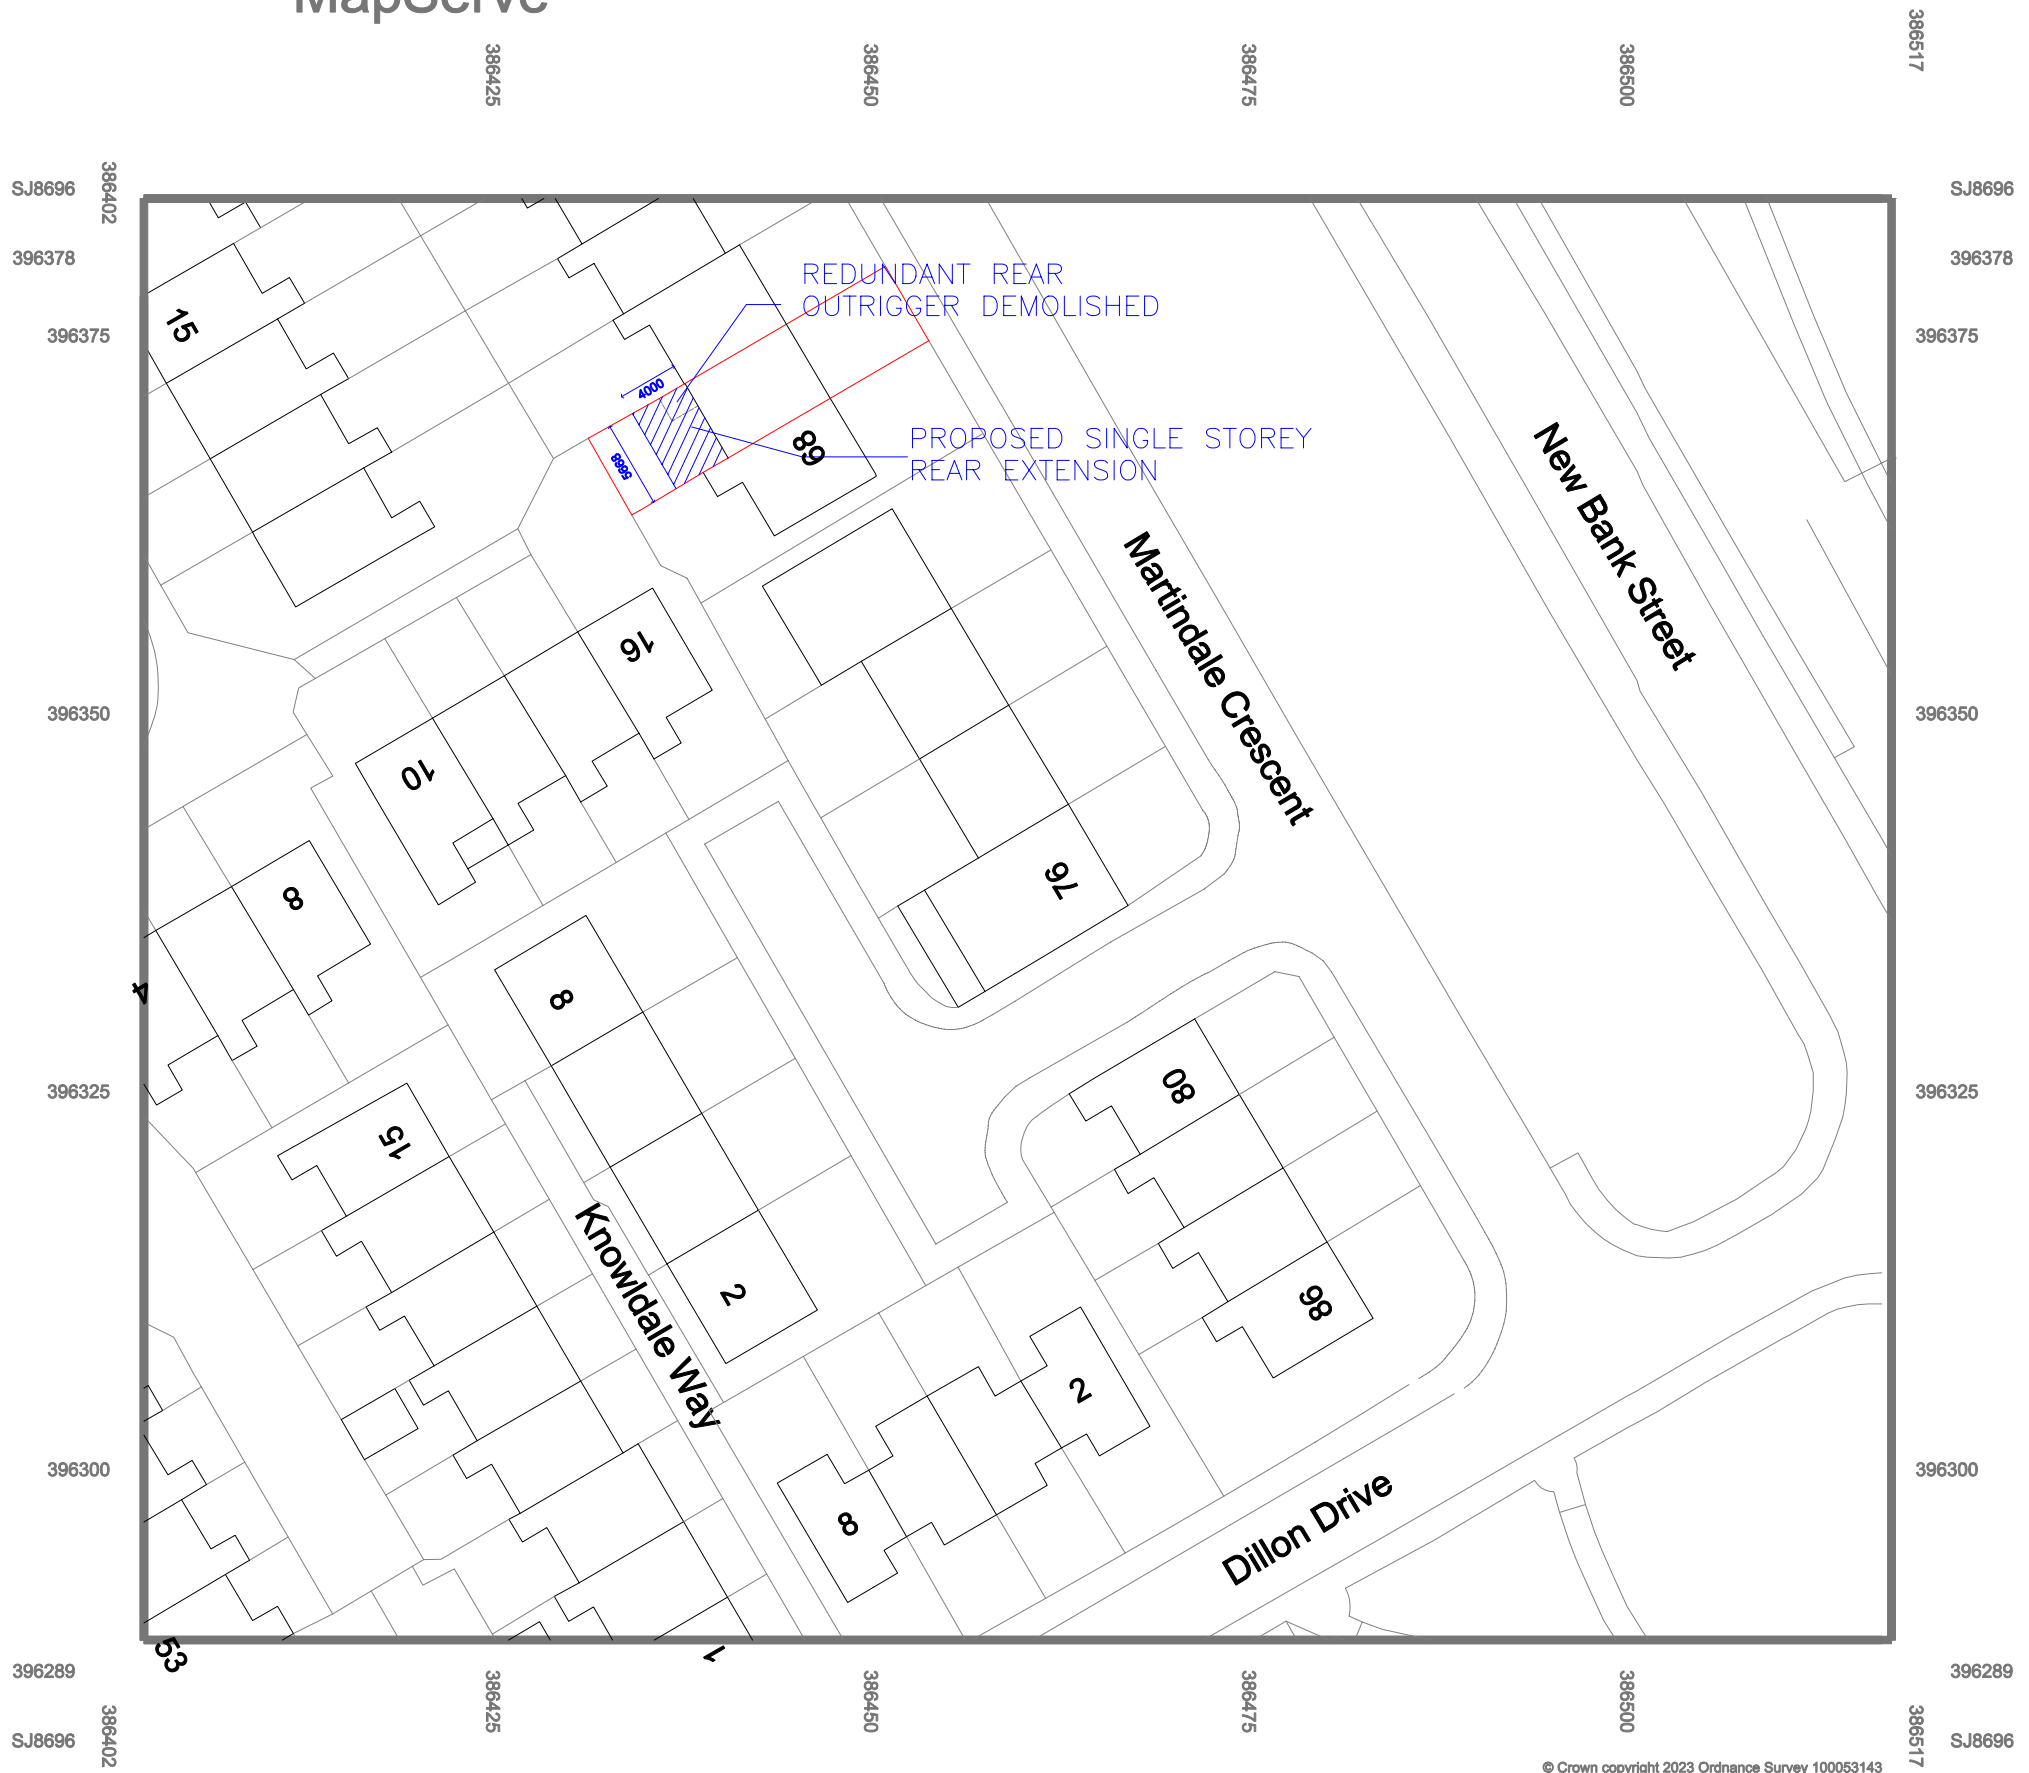

Drawing Title:

SITE PLAN

Site Address:

66 MARTINDALE CRESCENT
MANCHESTER M12 4WQ

Scale: 1:500

Drwg No. 66MC/RE/SP02

