


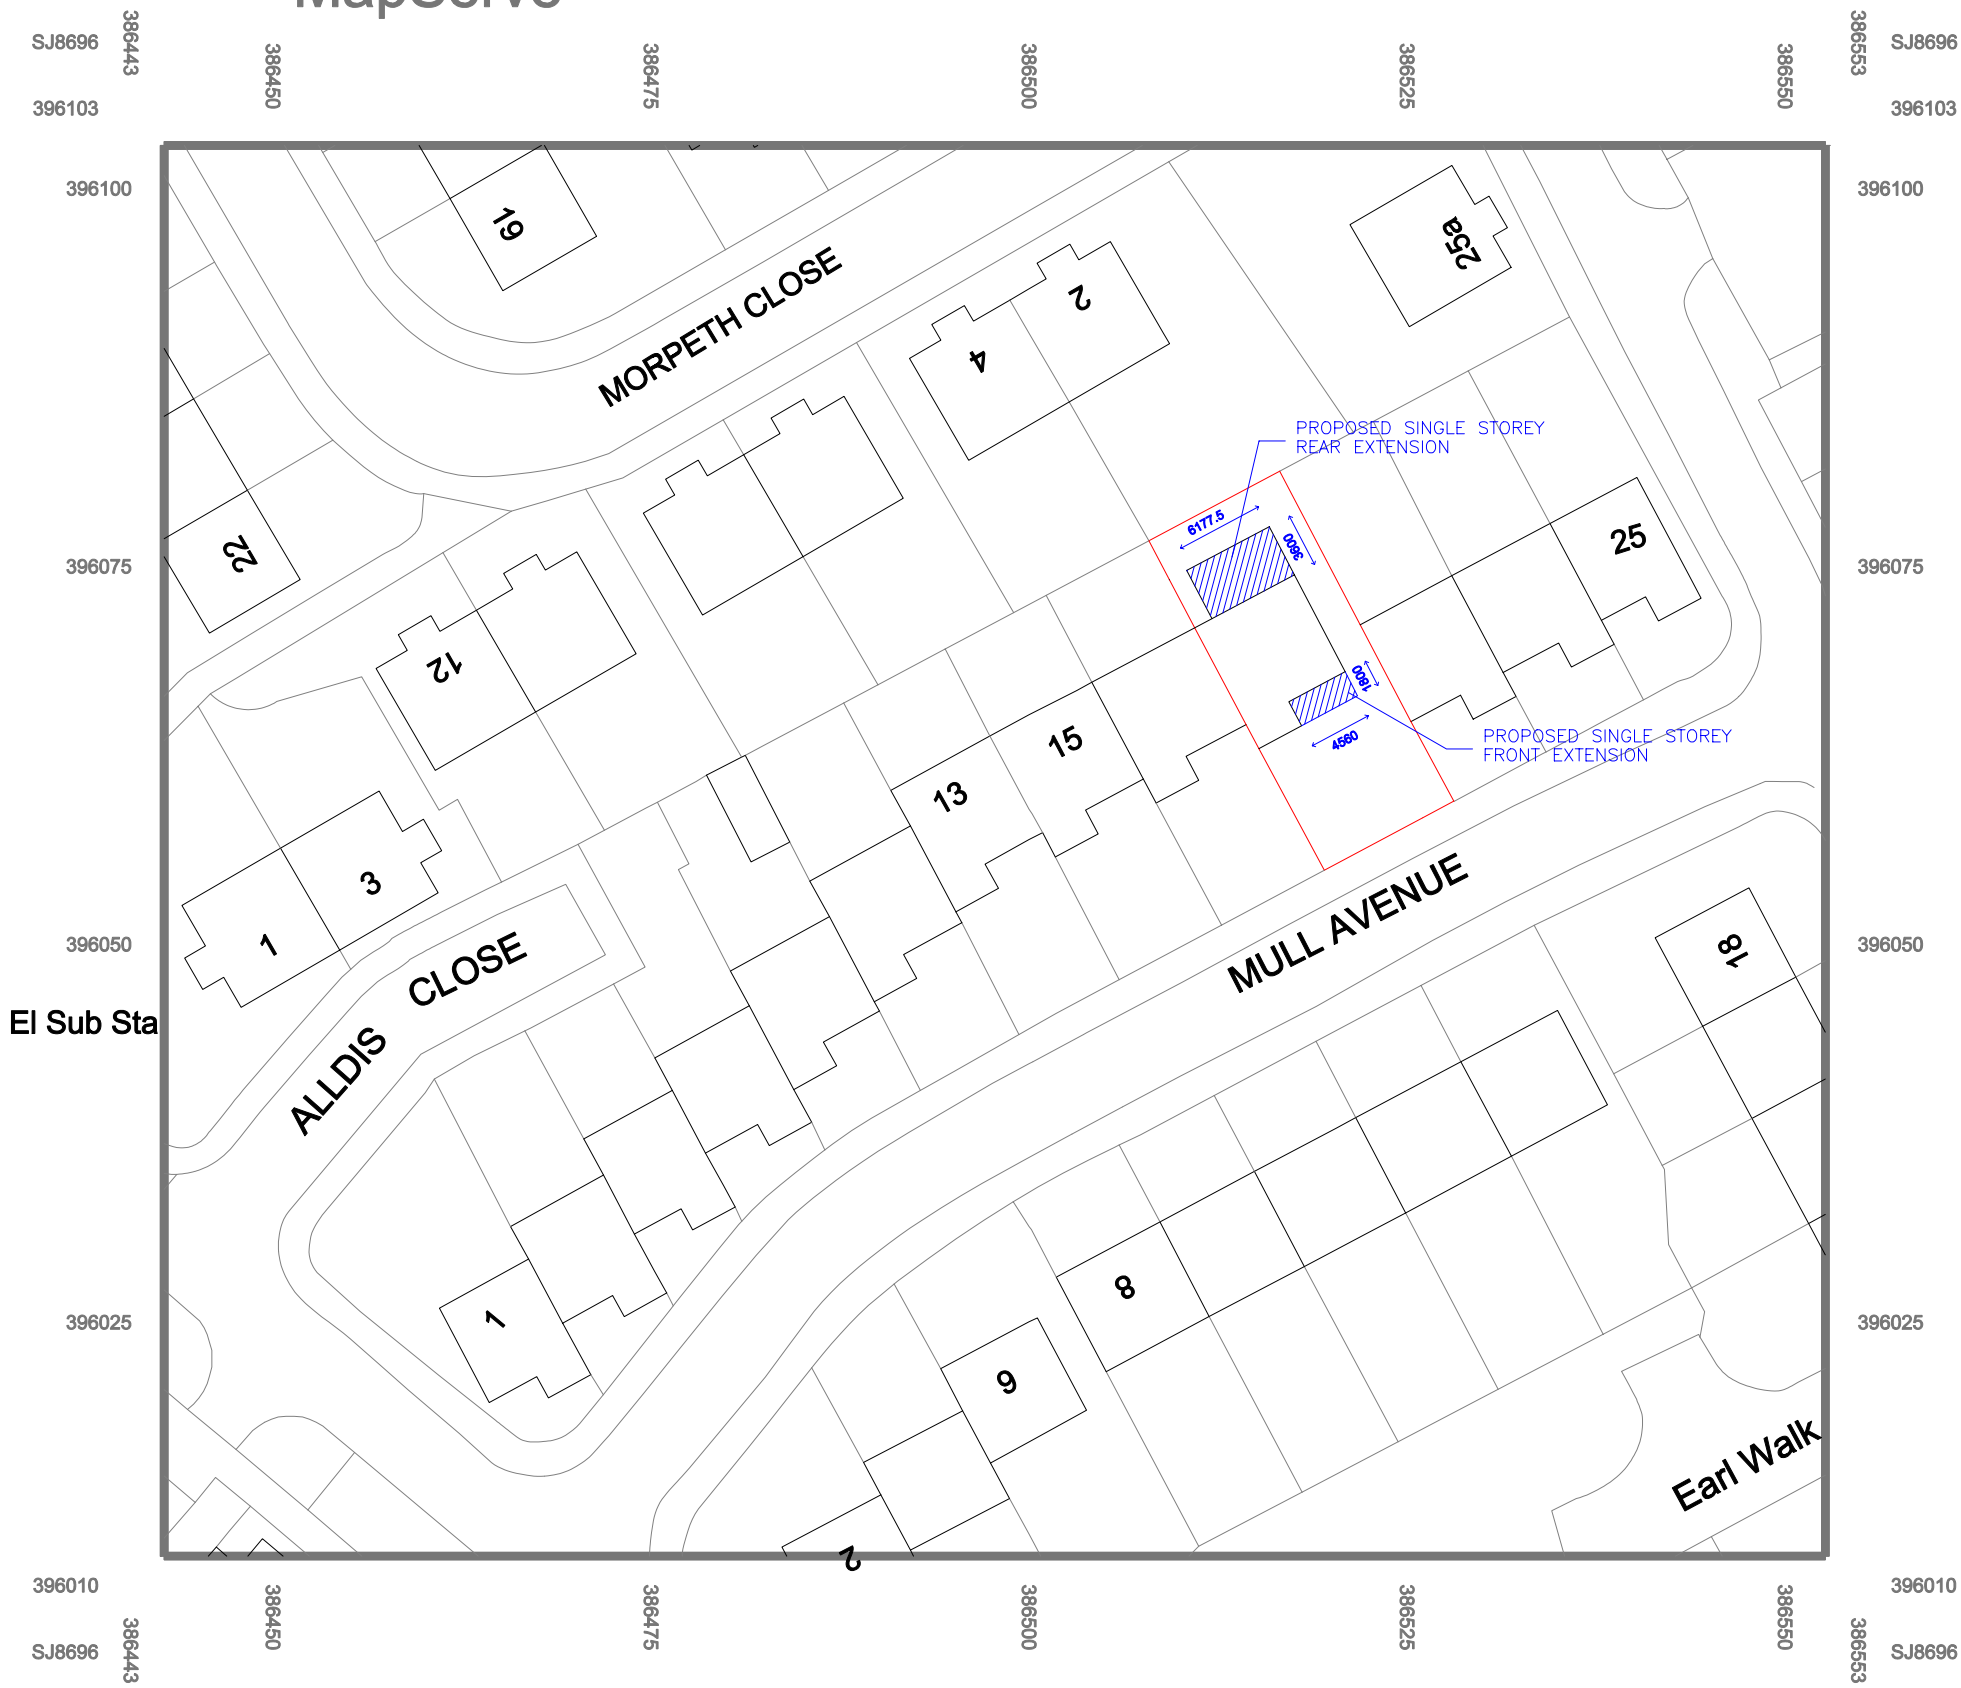

© Crown copyright 2023 Ordnance Survey 100053143

Drawing Title:
SITE PLAN

Site Address:
19 MULL AVENUE, LONGSIGHT
MANCHESTER M12 4PY

Scale: 1:500 Drwg No. 19MA/SP02

