


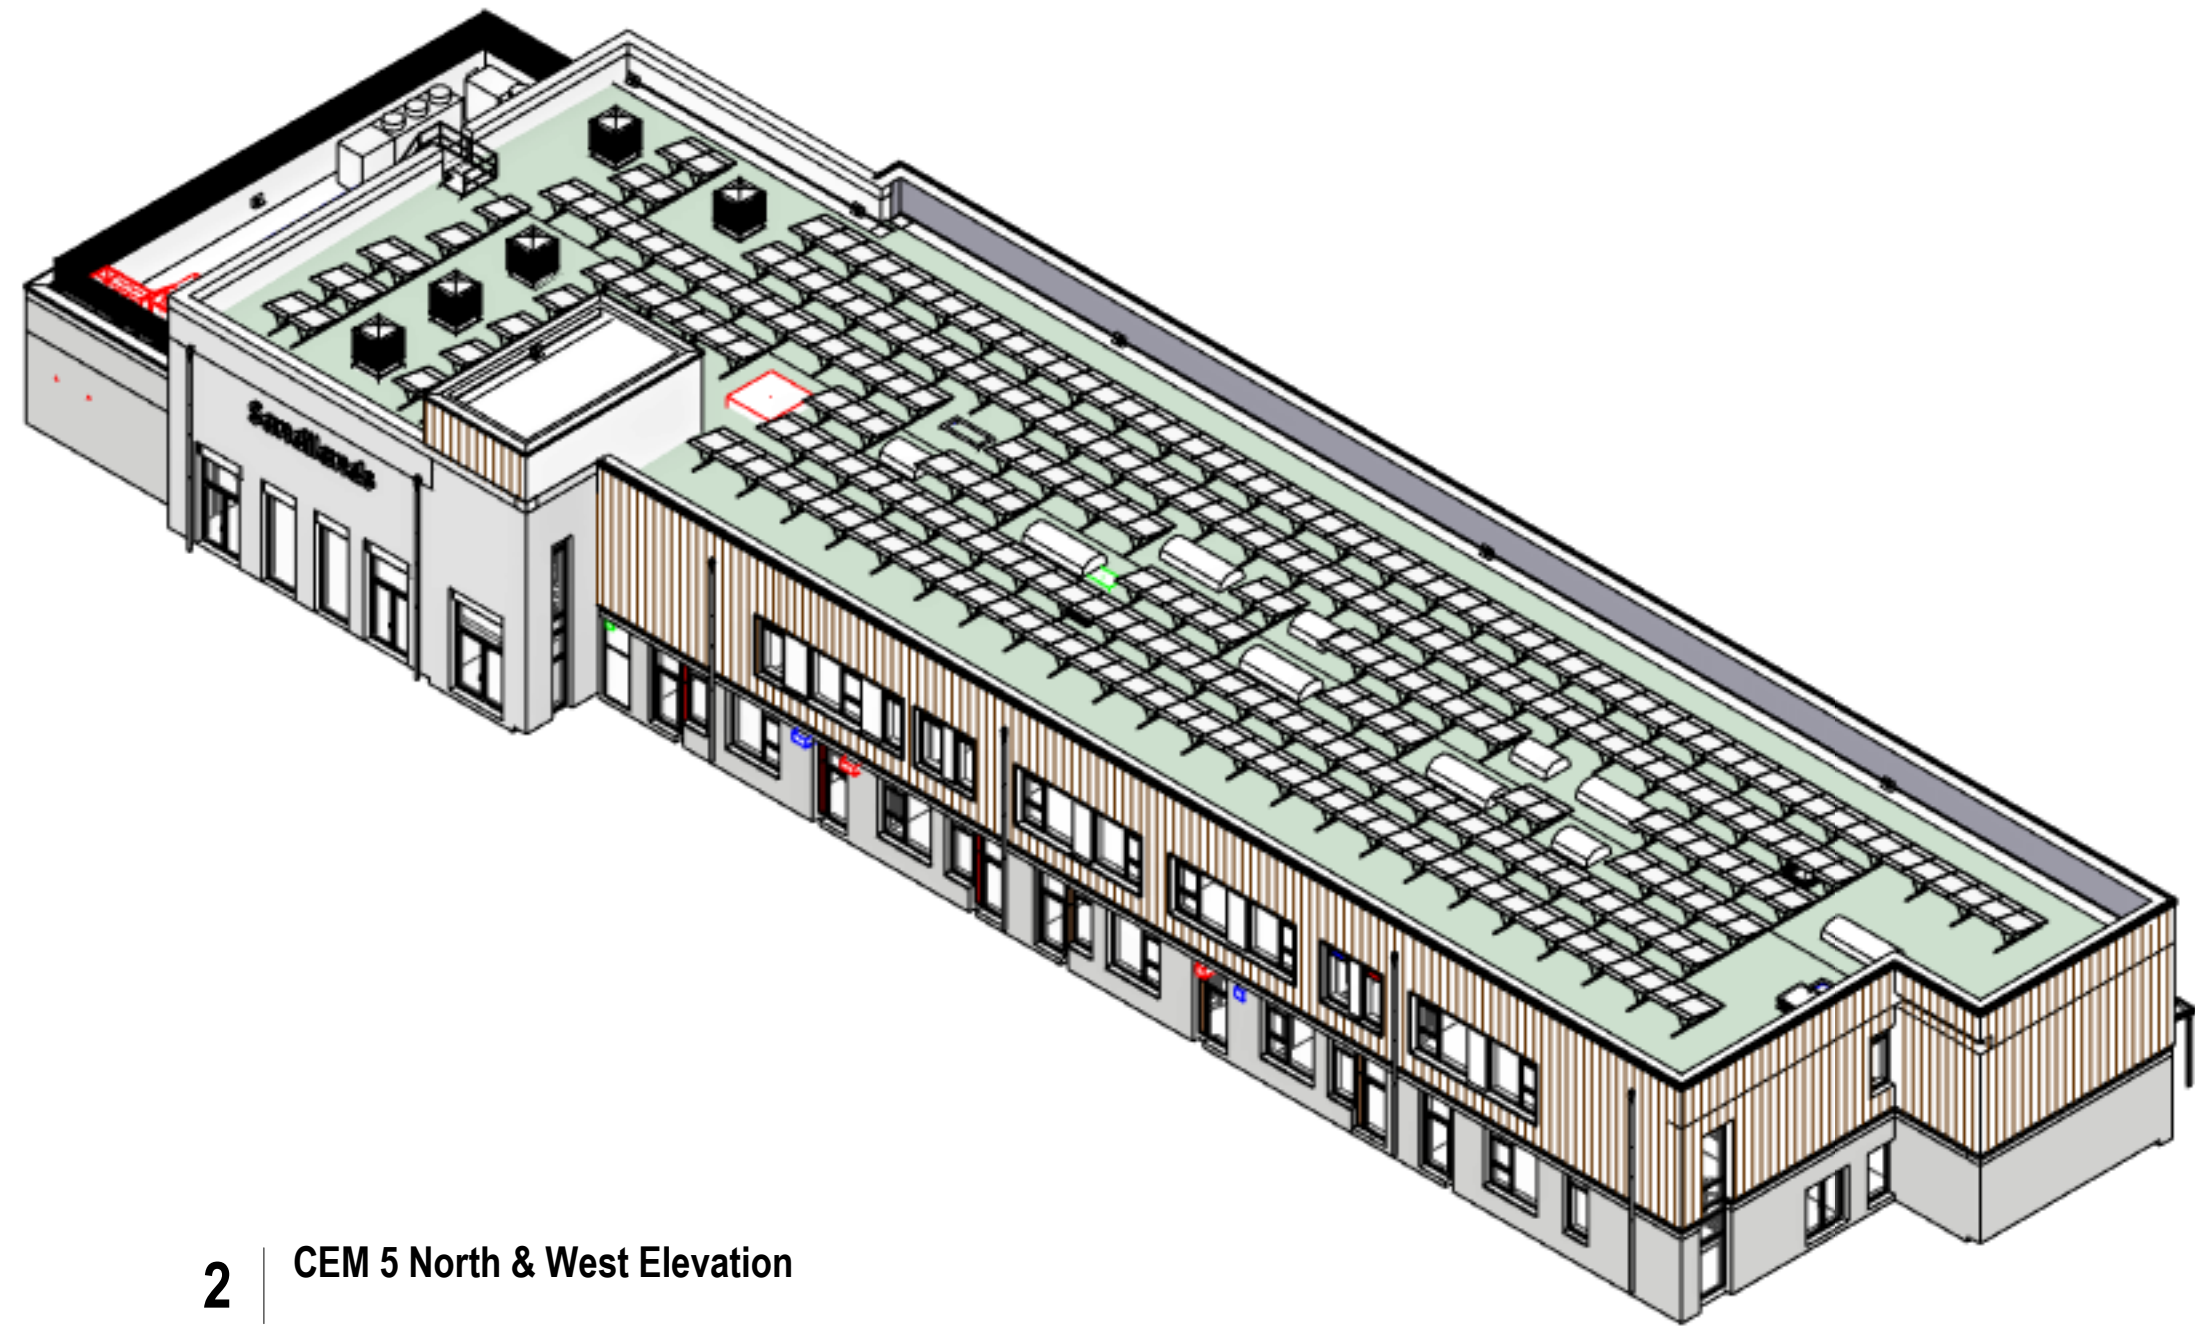


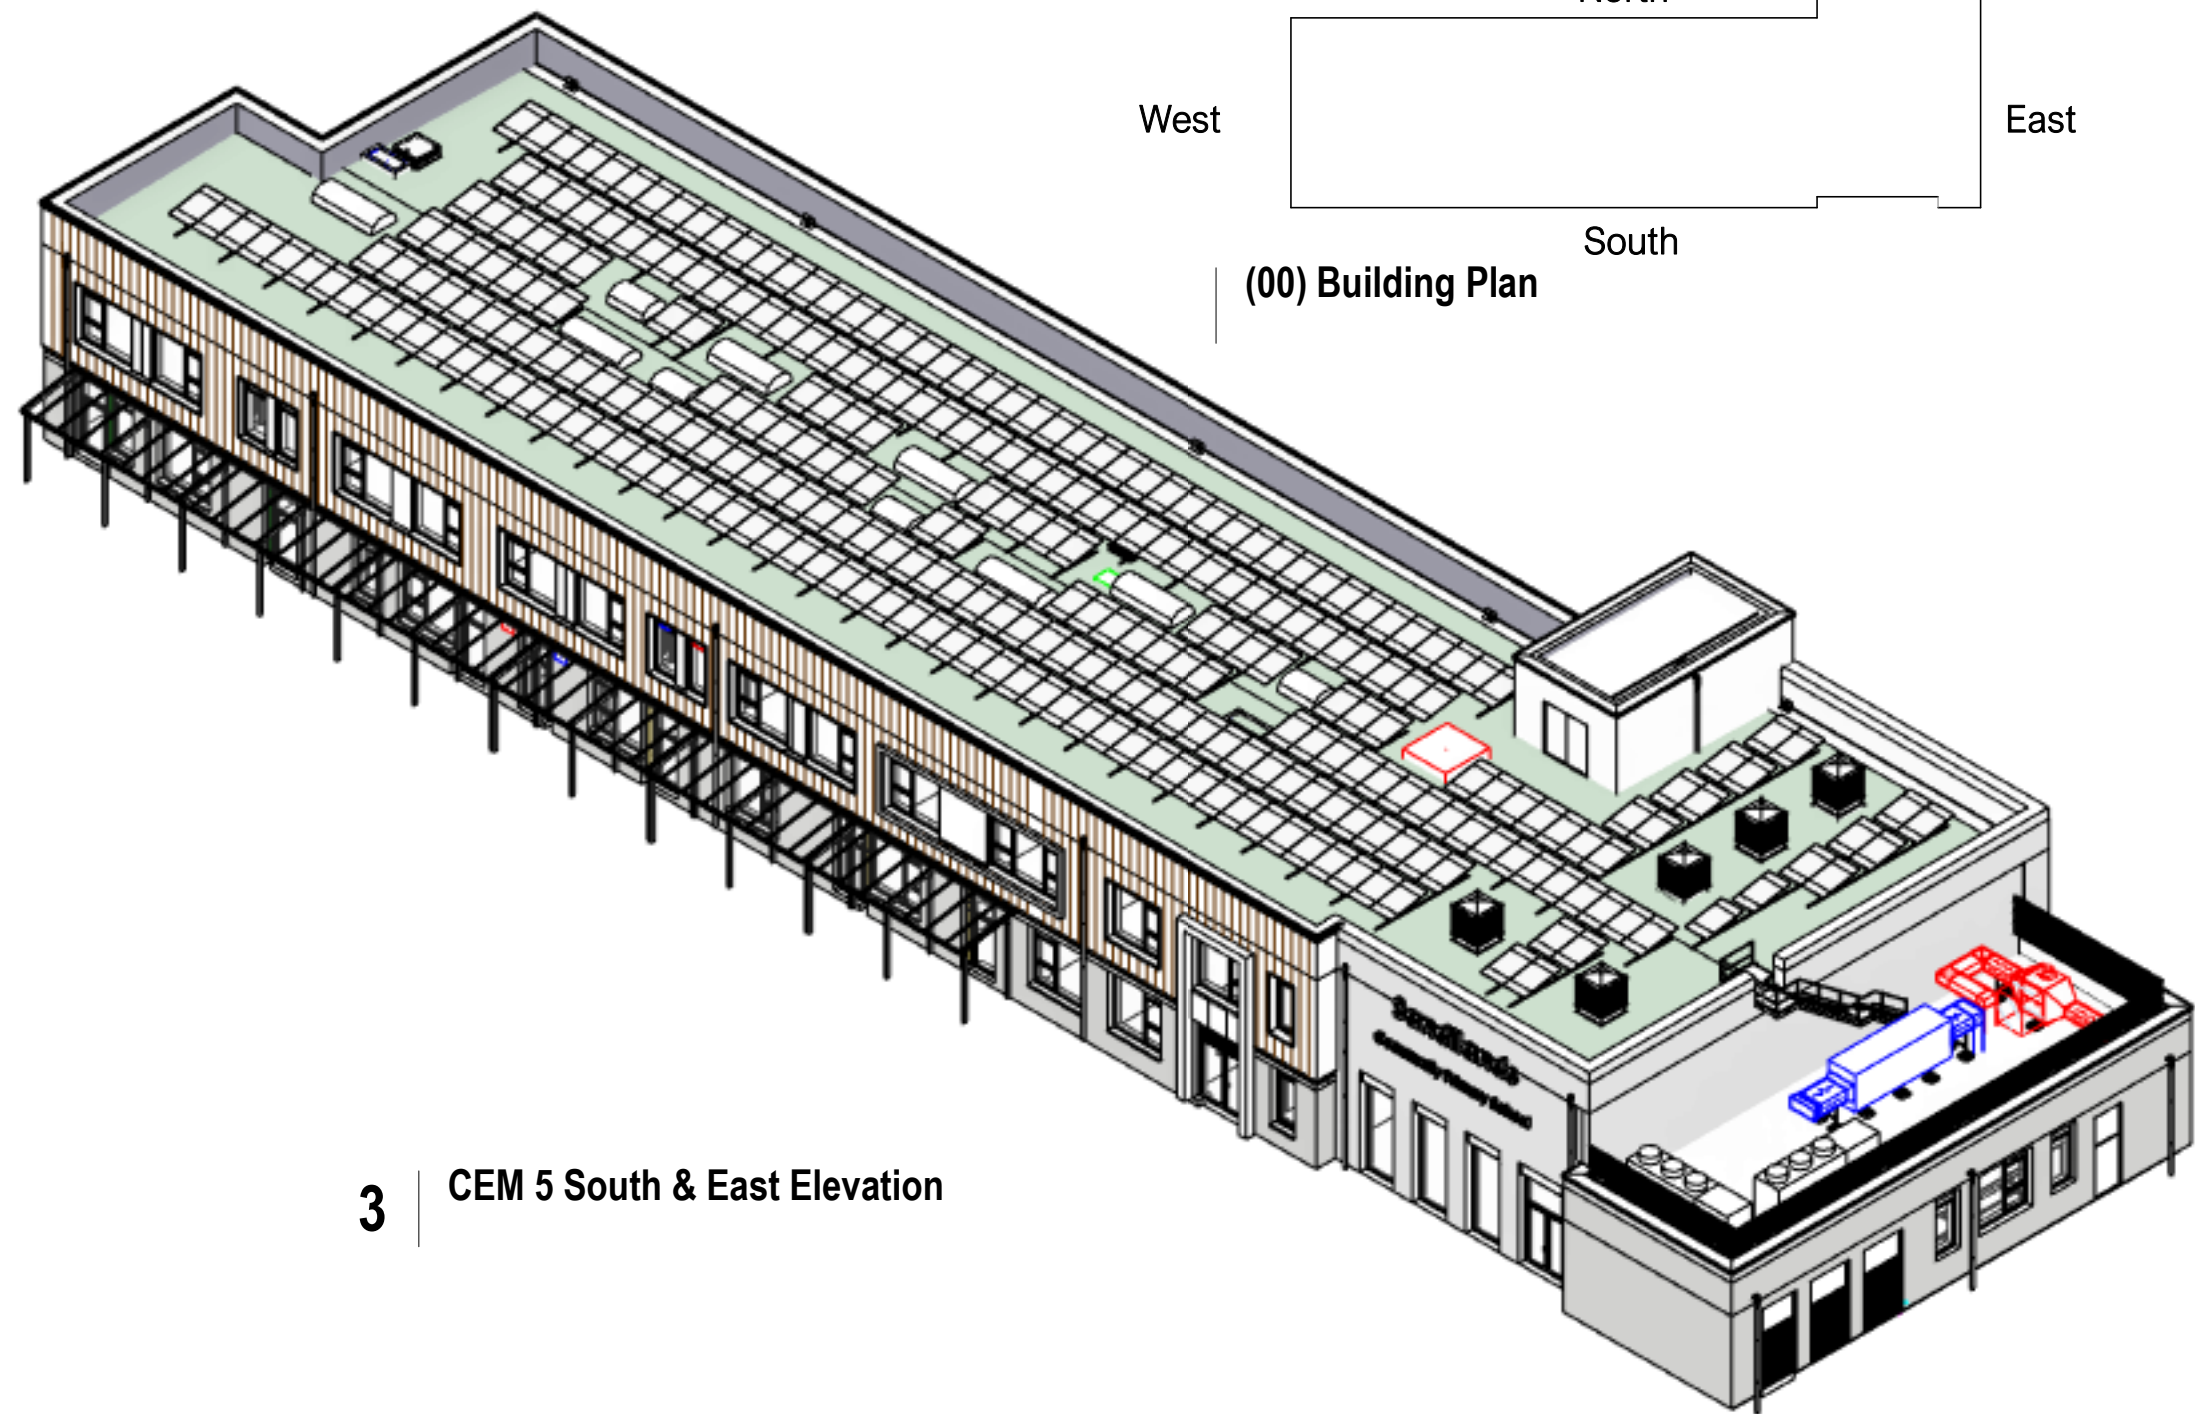

2 CEM 5 North & West Elevation

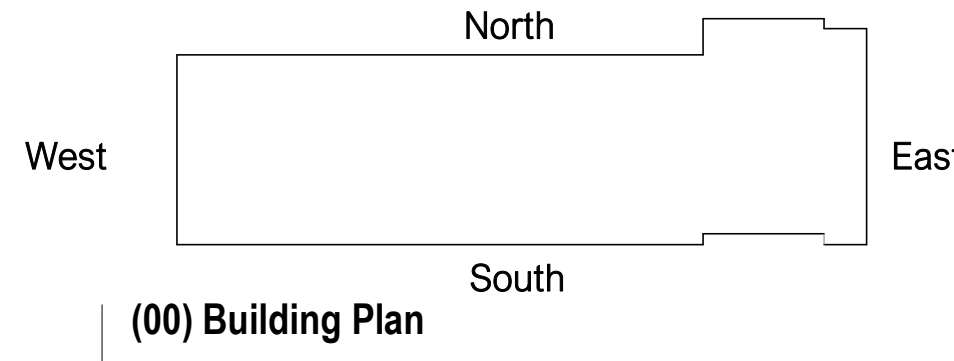

3 CEM 5 South & East Elevation

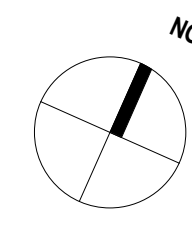


(00) Building Plan


NOTES

Copyright: All rights reserved. This drawing must not be reproduced without permission. This drawing must not be scaled. Dimensions are in millimetres unless specified.

Rev	Date	Notes	By	Che
P4	03/05/23	PLANNING ISSUE	LR	hmd
P3	28/04/23	Issued for Stage 4	hmd	ME
P2	18/04/23	Walkway and roof falls reinstated.	hmd	ME

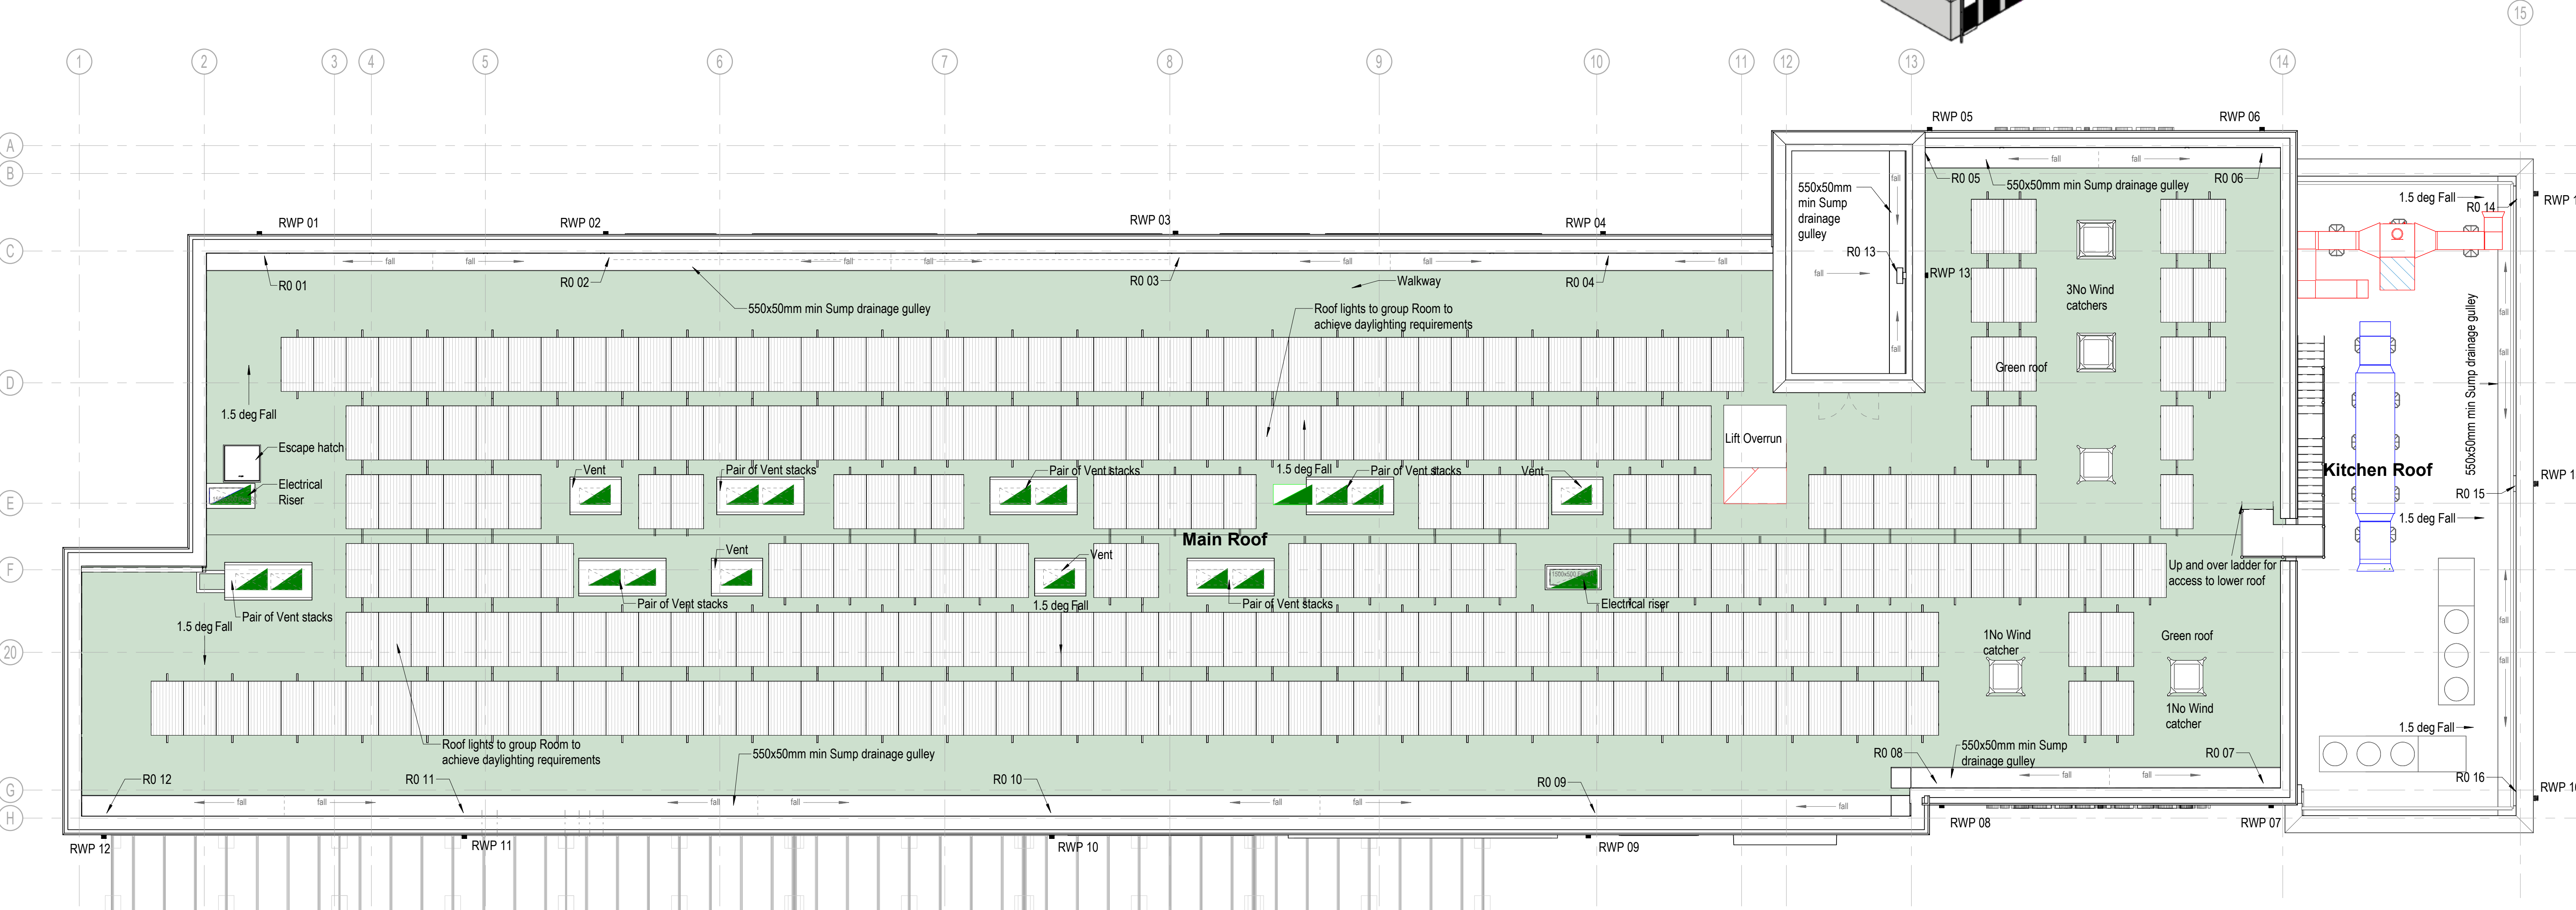

1 (04) Level 02 Roof
1 : 100

 

Element	DfE Targets	Proposed Targets
Walls	0.15 W/m²K	0.11 W/m²K
Ground Floor slab	0.12 W/m²K	0.10 W/m²K
Roof	0.12 W/m²K	0.10 W/m²K
Windows	1.1 W/m²K	1.1 W/m²K
Curtain Wall	1.1 W/m²K	1.1 W/m²K
External Doors	1.1 W/m²K	1.1 W/m²K
Rooflights	1.1 W/m²K	1.1 W/m²K
Glass G-value	NE: 0.40 SW: 0.35	NE: 0.40 SW: 0.35
Air Permeability	3 m³/hr/m²	3 m³/hr/m²

(00) Thermal Performance Criteria

elliswilliams

Project Number: 2914
Project Name: Sandilands Primary School

Drawing Status: Stage 4
Drawing Number: **SRP1034-EWA-ZZ-RF-D-A-0402**
Drawing Name: Level 02 - Roof GA

Date: 07/10/19
Drawn By: hmd

Rev: P4
Scale: As indicated

Wellfield Chester Road Preston Brook WA7 3BA
T: 01928 752200 E: info@ewa.co.uk W: ewa.co.uk