


REVISIONS :		
REV	DETAILS OF REVISION	INIT

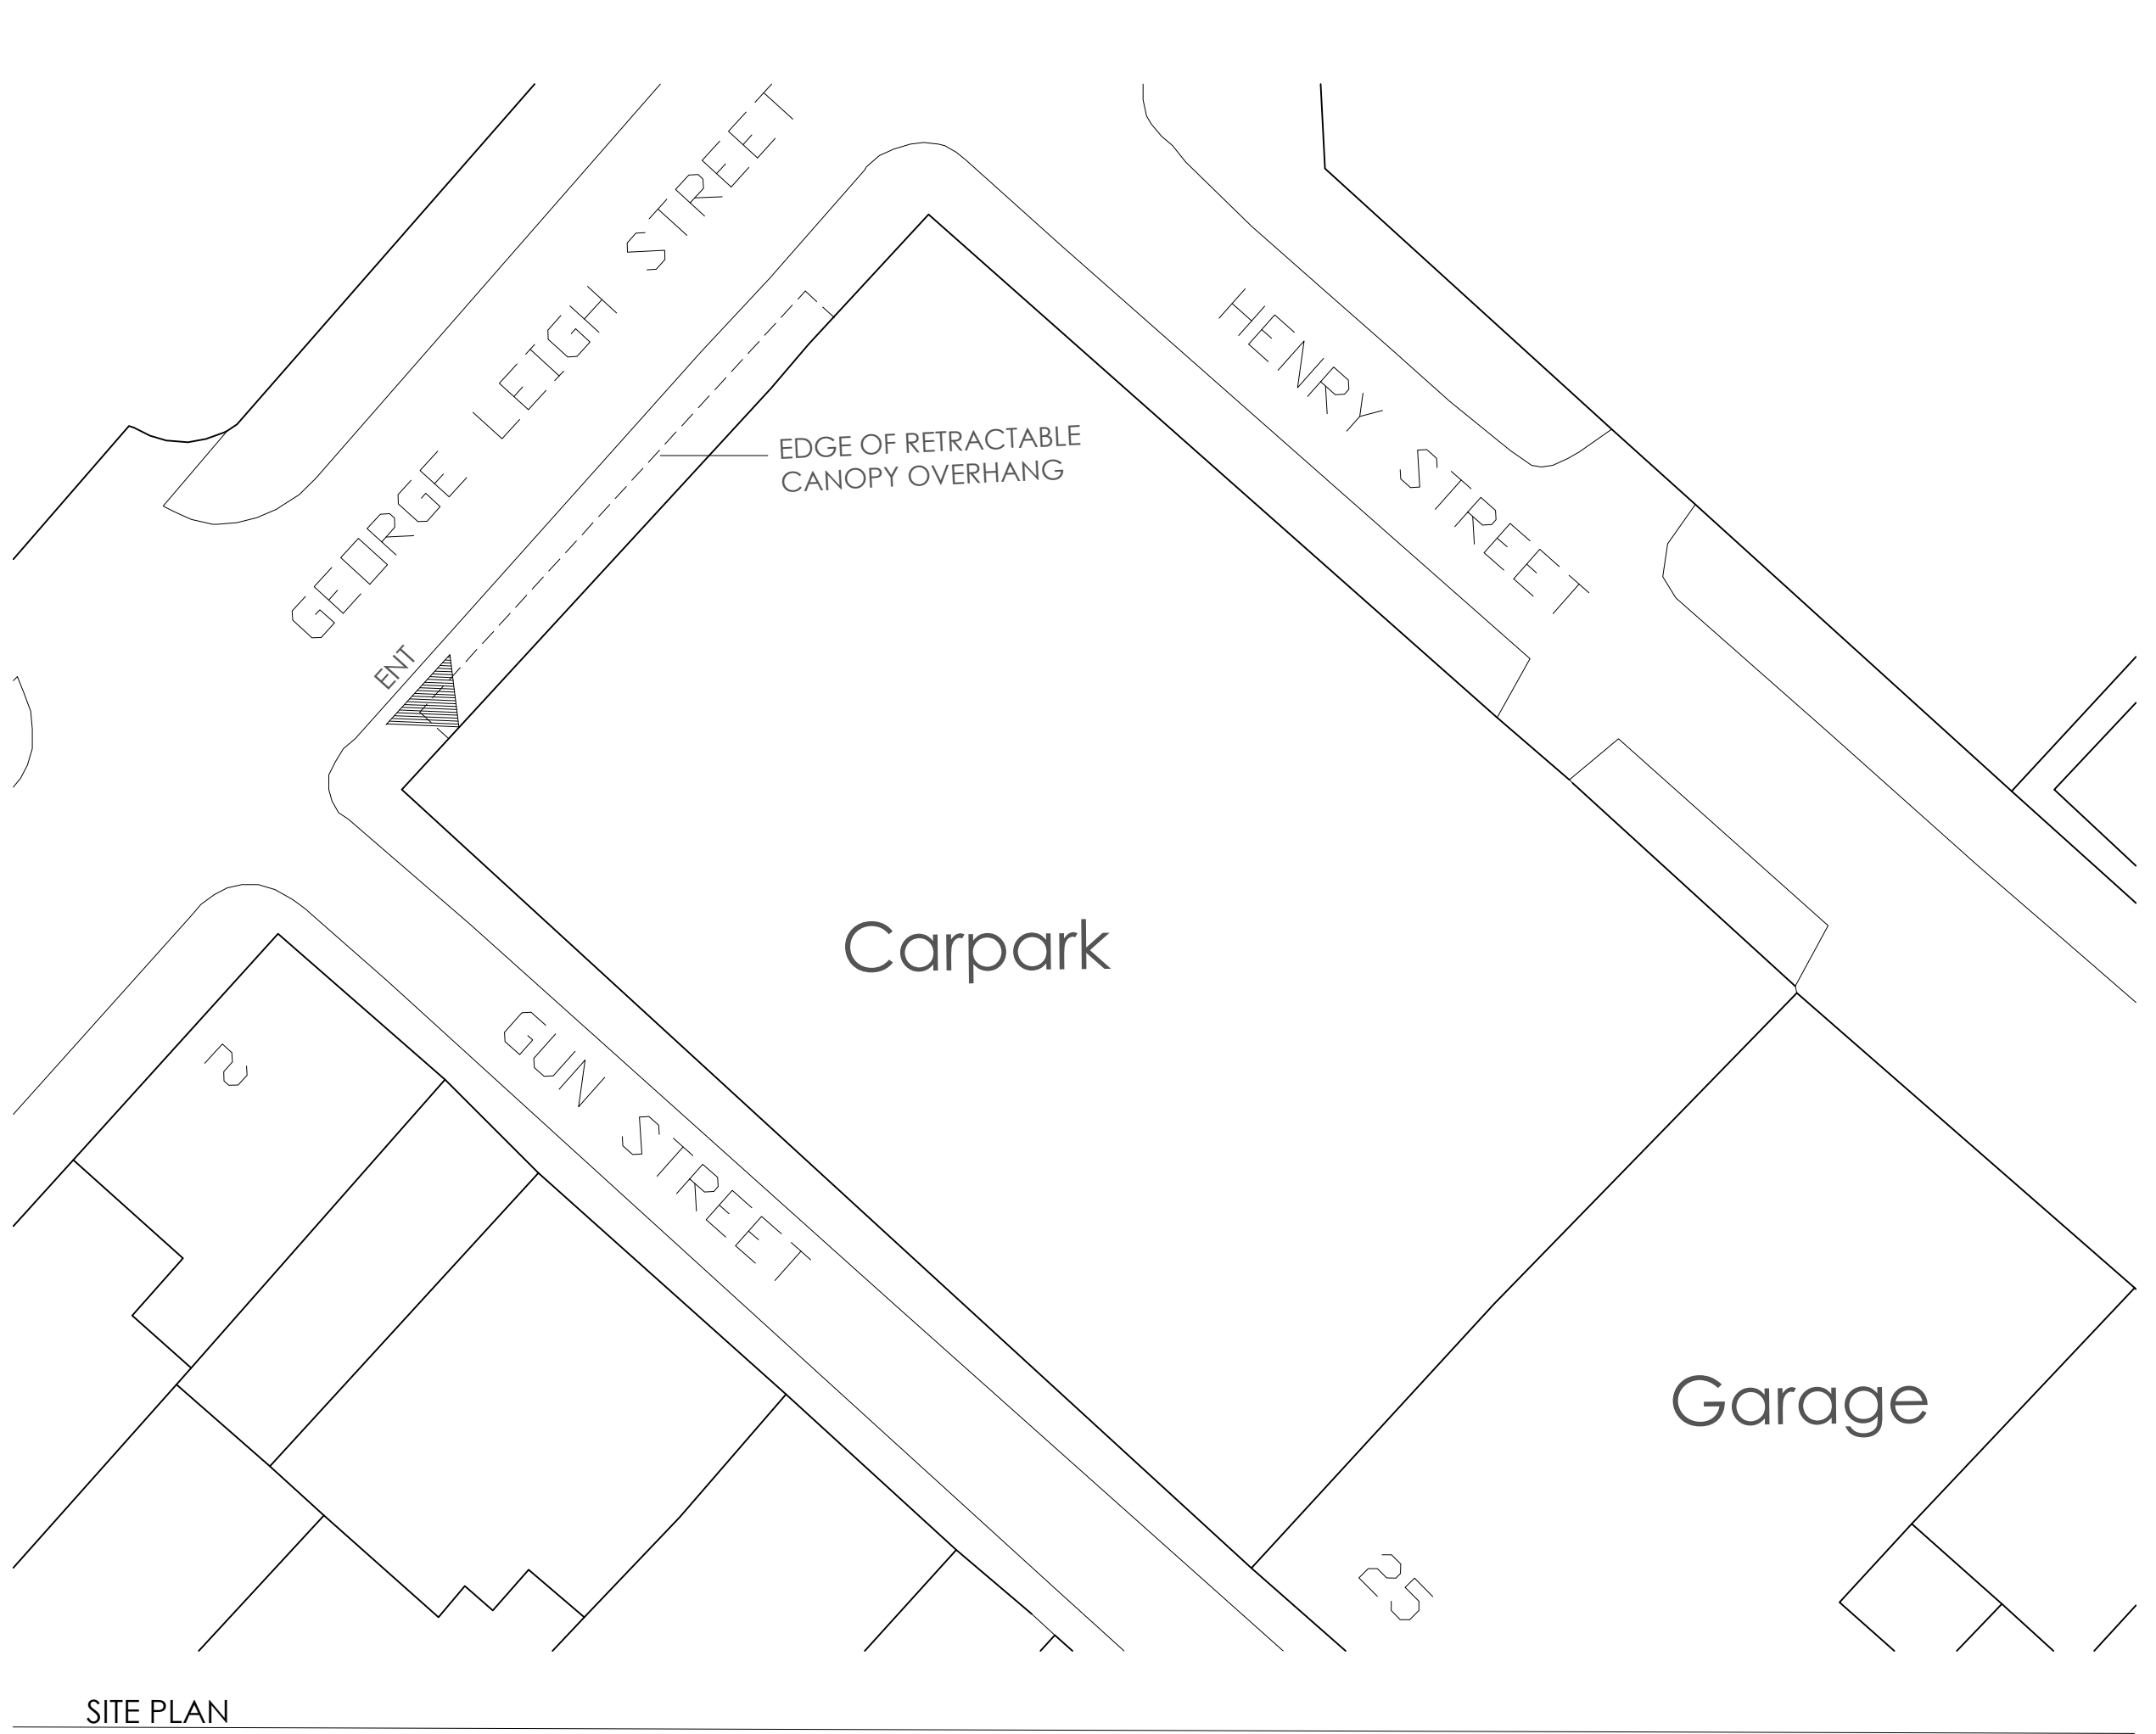

the **CAVE**
17 MANCHESTER RD WILMSLOW CHESHIRE SK9 1BQ
01625 838 632 www.the-cave.co.uk mail@the-cave.co.uk

PROJECT :

COFFEE SHOP
GUN STREET

DRAWING TITLE :

SITE PLAN
GEORGE LEIGH STREET

SCALE :	DRAWN BY :	DATE :
1:200 A3	CAJ	APR 22

DWG N° :	REVISION :	CHECKED :
103.47-SP01	-	JPH

SITE PLAN
1:200 @A3