


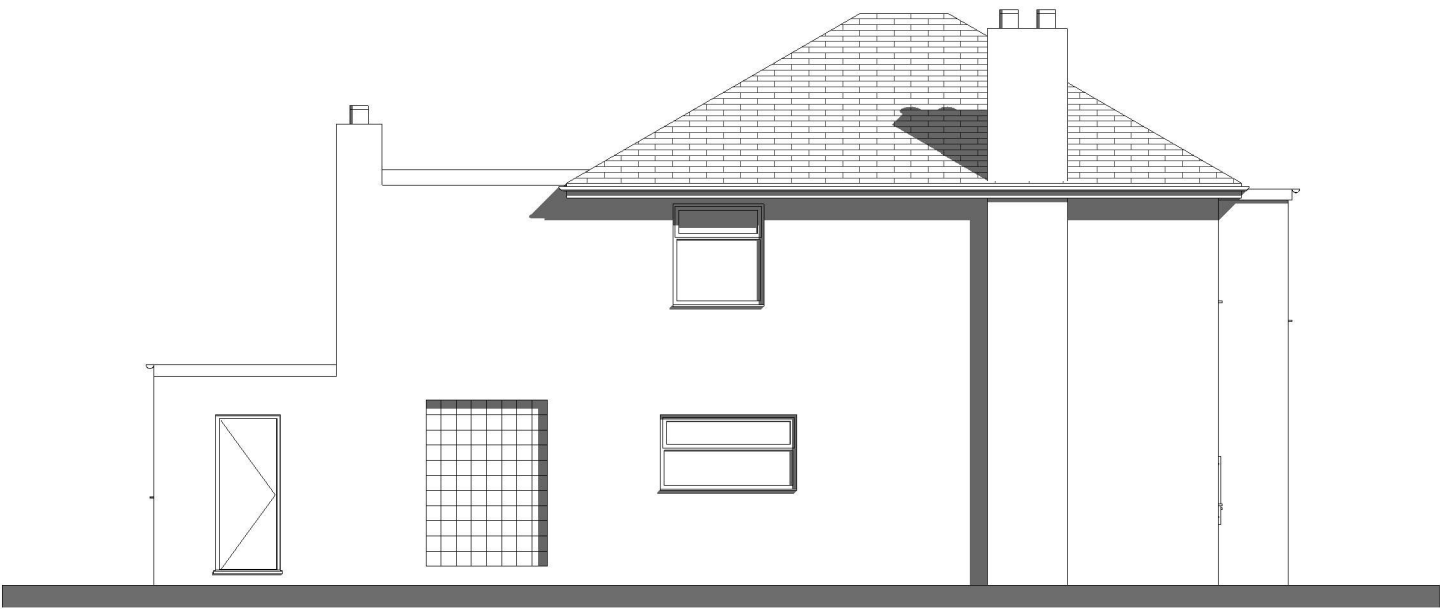

EXISTING
SOUTH ELEVATION
1:100




EXISTING
WEST ELEVATION
1:100



EXISTING
NORTH ELEVATION
1:100




1:100

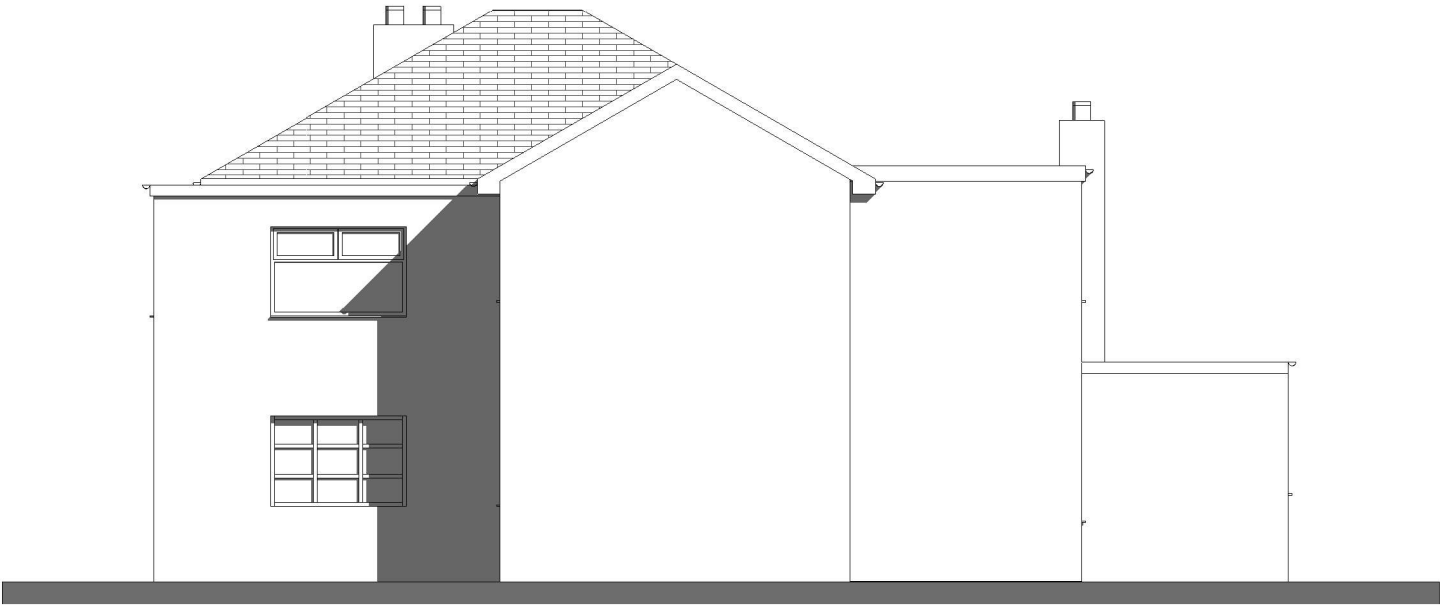

EXISTING
EAST ELEVATION
1:100

rev	description		date	

client		drawing title		scale	date
KIRAN KUMAR PRASHAR		EXISTING ELEVATIONS		1:100 @ A3	05-08-22
project		drawing status	project no.	drawing no.	rev no.
194 WYTHENSHAW ROAD MANCHESTER, M23 0PF		PLANNING	2225	103	

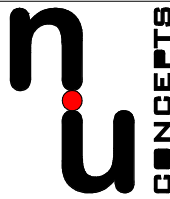

Rutherford House,
Warrington Road,
Birchwood, WA3 6ZH
t : 01925 648 585
e :info@nuconcepts.co.uk
www.nuconcepts.co.uk