



Dimensioning

Figured dimensions only to be taken from these designs and drawings. Work to annotated dimensions only. All dimensions to be checked on site. Architectural designers to be informed immediately of any discrepancies before work proceeds. Drawings are to be read in conjunction with relevant specifications, structural engineers and service engineers' drawings.

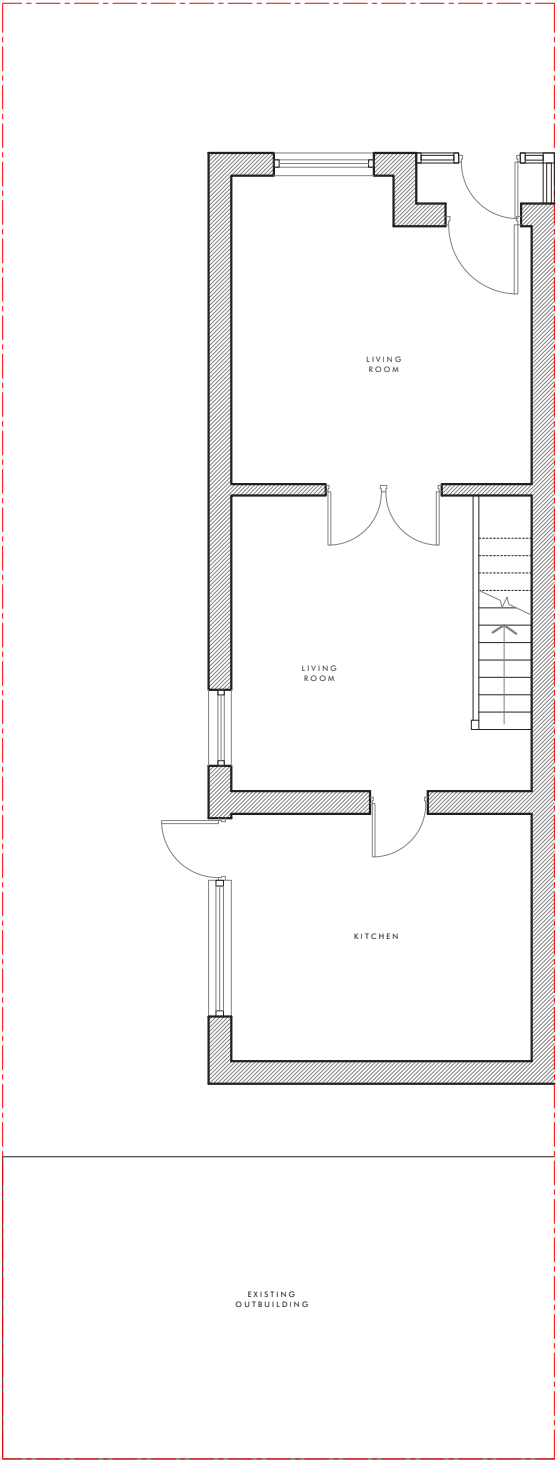


EXISTING GROUND FLOOR
1:100 @ A3

0m 1m 3m 5m

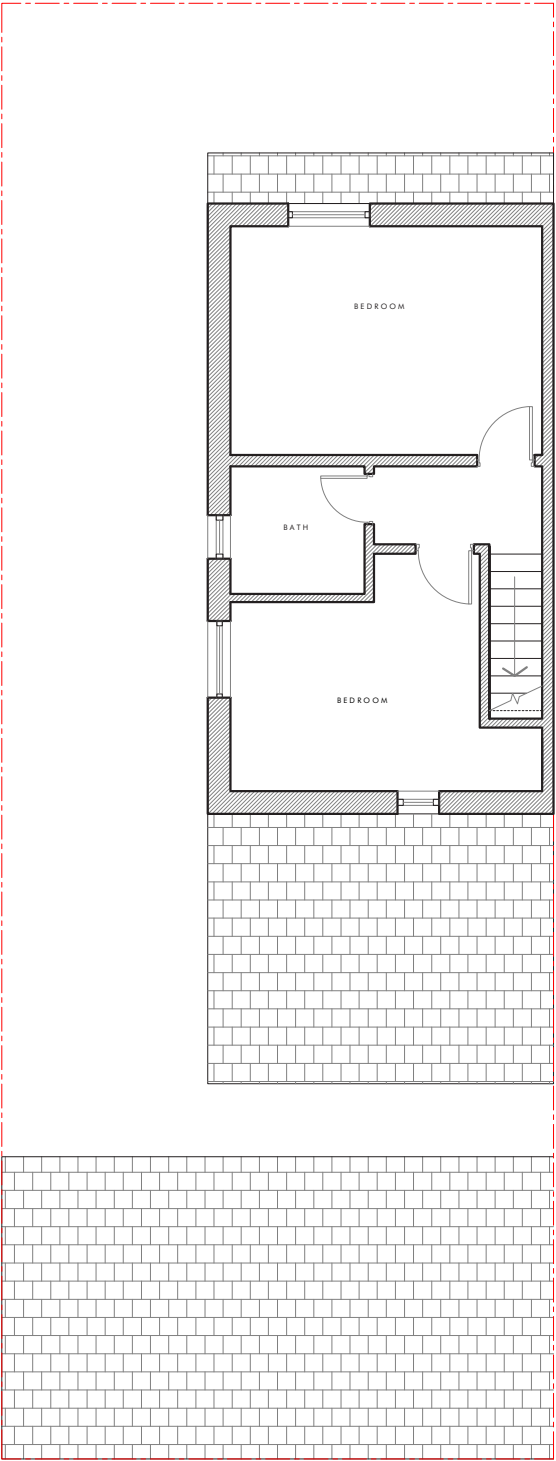

EXISTING FIRST FLOOR
1:100 @ A3

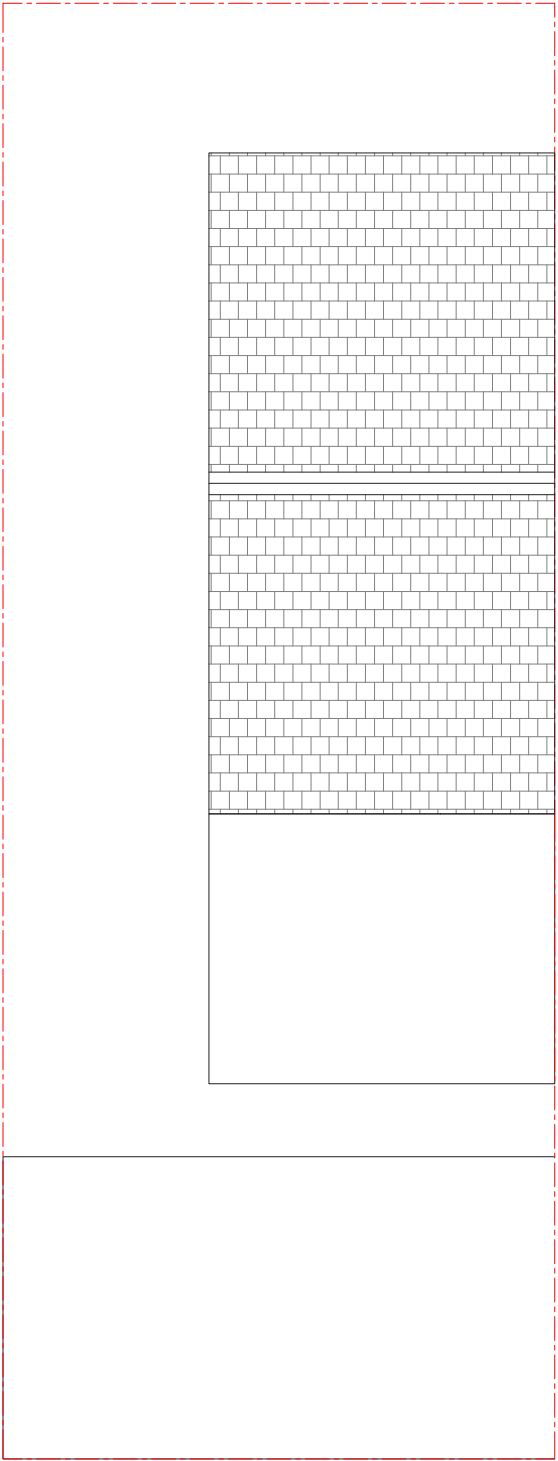

EXISTING ROOF PLAN
1:100 @ A3

Rev	Description	Date
-	Issued to client for comments	25/03/23
A	Issued for Planning	26/03/23



SALEEM
ARCHITECTS

Client
Mr Butt

Project
35 Wellington Road,
Crumpsall,
M8 5UL

Drawing Title
Existing Plans

Revision
A

Scale
1:100 @ A3

Date
Mar 2023

Drawing No. :
Sheet 2