



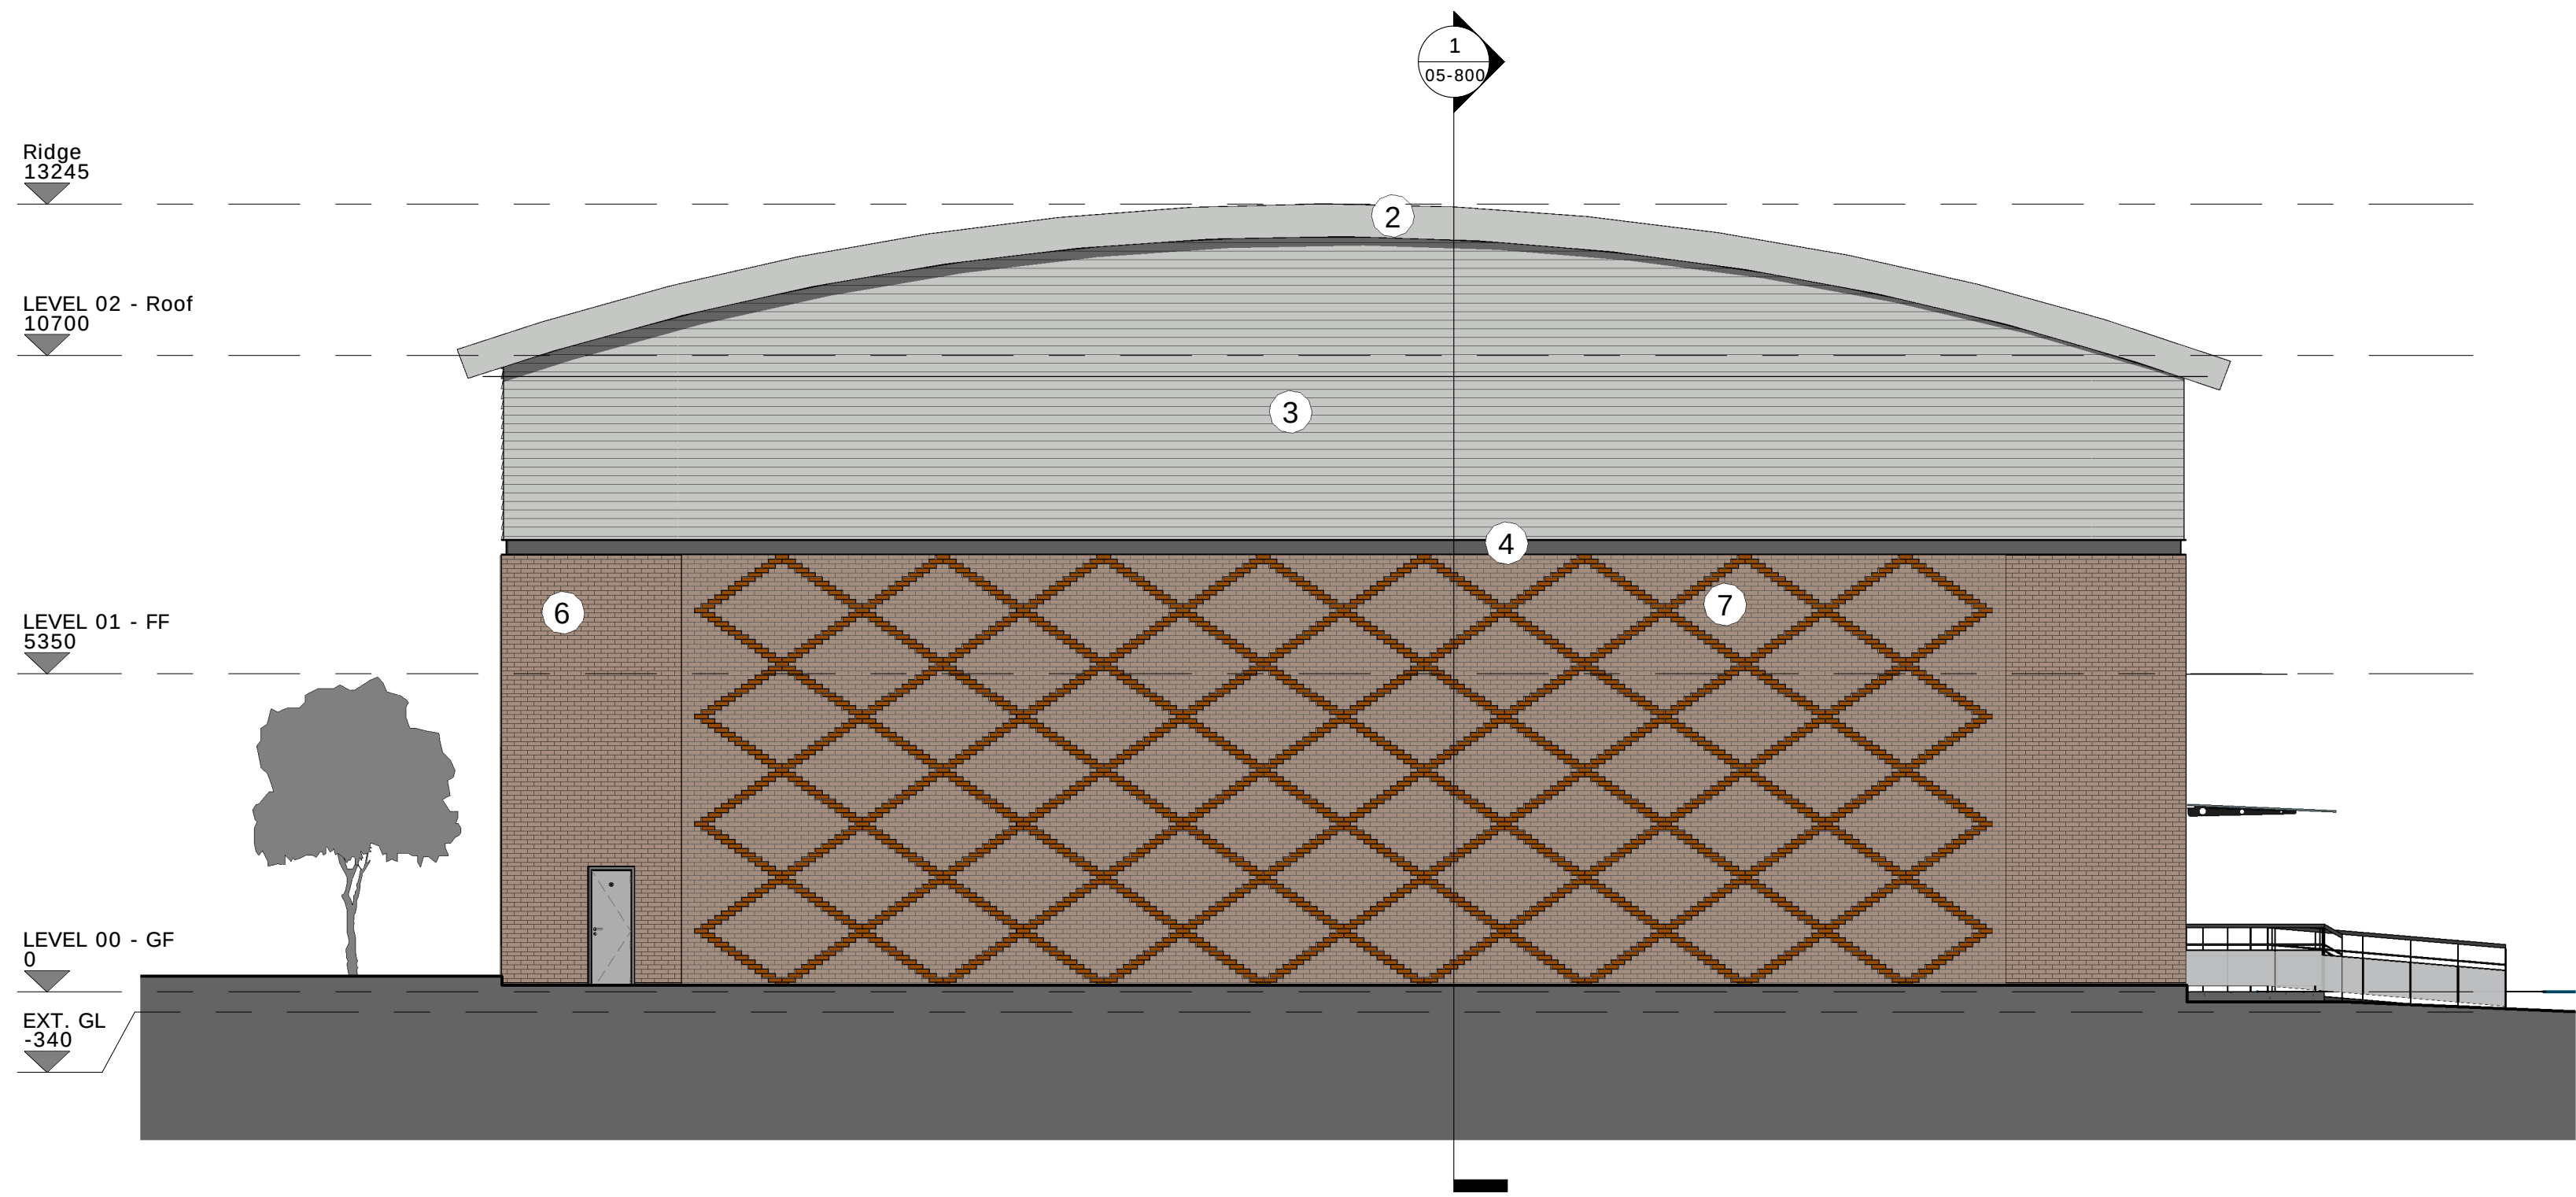


1 05 - North Elevation
1 : 100

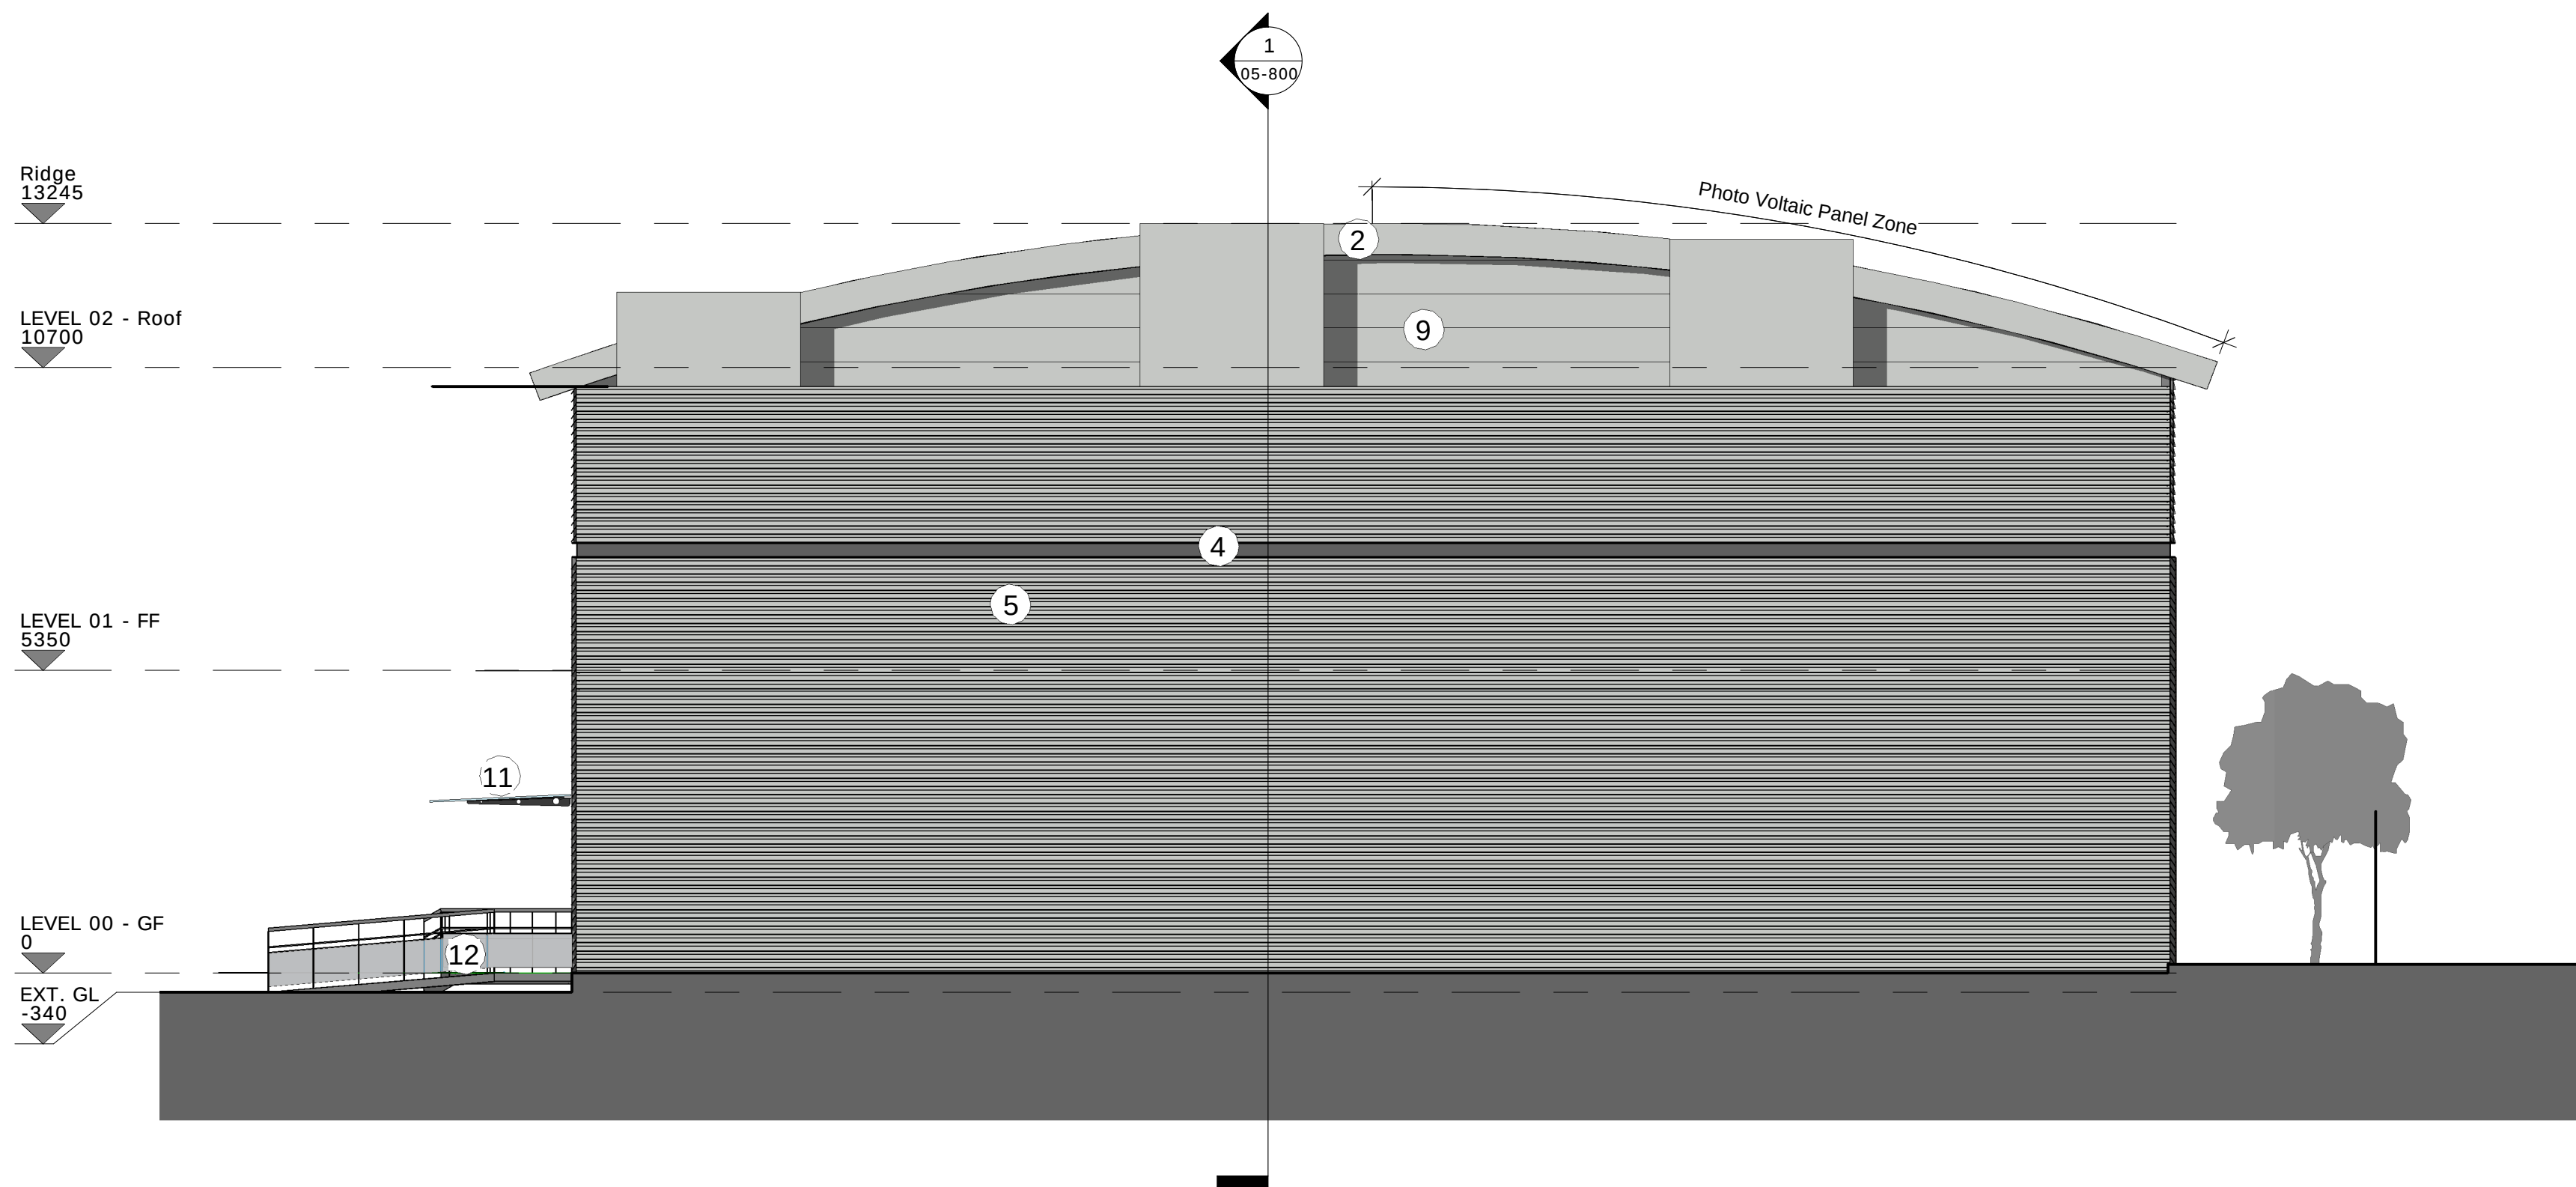

2 05 - East Elevation
1 : 100



3 05 - West Elevation
1 : 100

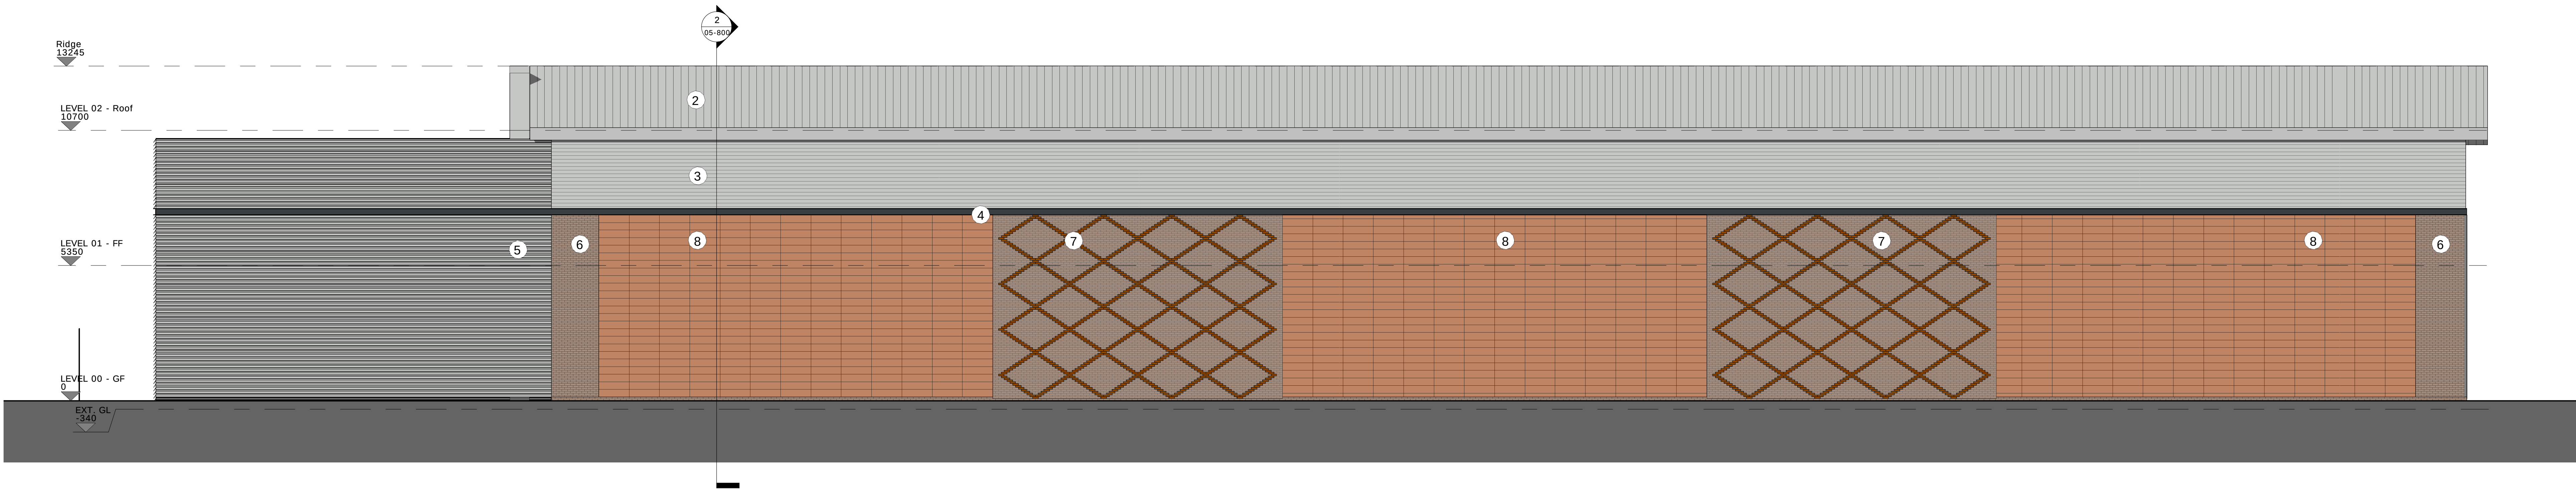

4 05 - South Elevation
1 : 100

Information Copyright of ttsp Ltd ©
All discrepancies to be reported to ttsp.

0m 2m 4m 6m 8m 10m
VISUAL SCALE 1:100 @ A0

GENERAL NOTE:
Existing drawings based on information by
ACAD Design and Surveys,
Topo Survey by JLP Surveying Consultants

KEY - PROPOSED MATERIALS

- 1 Standing seam roof
- 2 Standing seam roof with PV panels
- 3 Corrugated/Louvre metal panels
- 4 Architectural feature band
- 5 Louvred Screens
- 6 Brick piers/plinth
- 7 Patterned brick panels
- 8 Terracotta panels
- 9 Insulated metal panels
- 10 Indicative signage
- 11 Glazed canopy
- 12 DDA compliant stairs/ramp up
- 13 Sectional door with side panel pass door
- 14 PPC window/door system

P04	22.06.2023	Issued for Planning	DM	IM
P03	02.06.2023	Issued for review	DM	IM
P02	12.05.2023	Issued for information to design team	DM	IM
P01	09.05.2023	Issued for information	DM	IM
Rev	Date	Description	By	Ch'd
Drawing Status				
FOR PLANNING				
Project Title				
KEYSOURCE - TELEDATA MAN2				
Drawing Title				
Elevations - Proposed				
Sheet	Scale	Date	Drawn	Ch'd
A0	As indicated	26.04.2023	DM	IM
Project No.				
3447				
Drawing No.			Rev	
3447-TSP-ZZ-XX-DR-A-05-700			P04	
ttsp				
TTSP Unit 2.3, The Loom, 14 Gower's Walk, London, E1 8PY +44 (0)20 7490 8899 ttsp.com				