


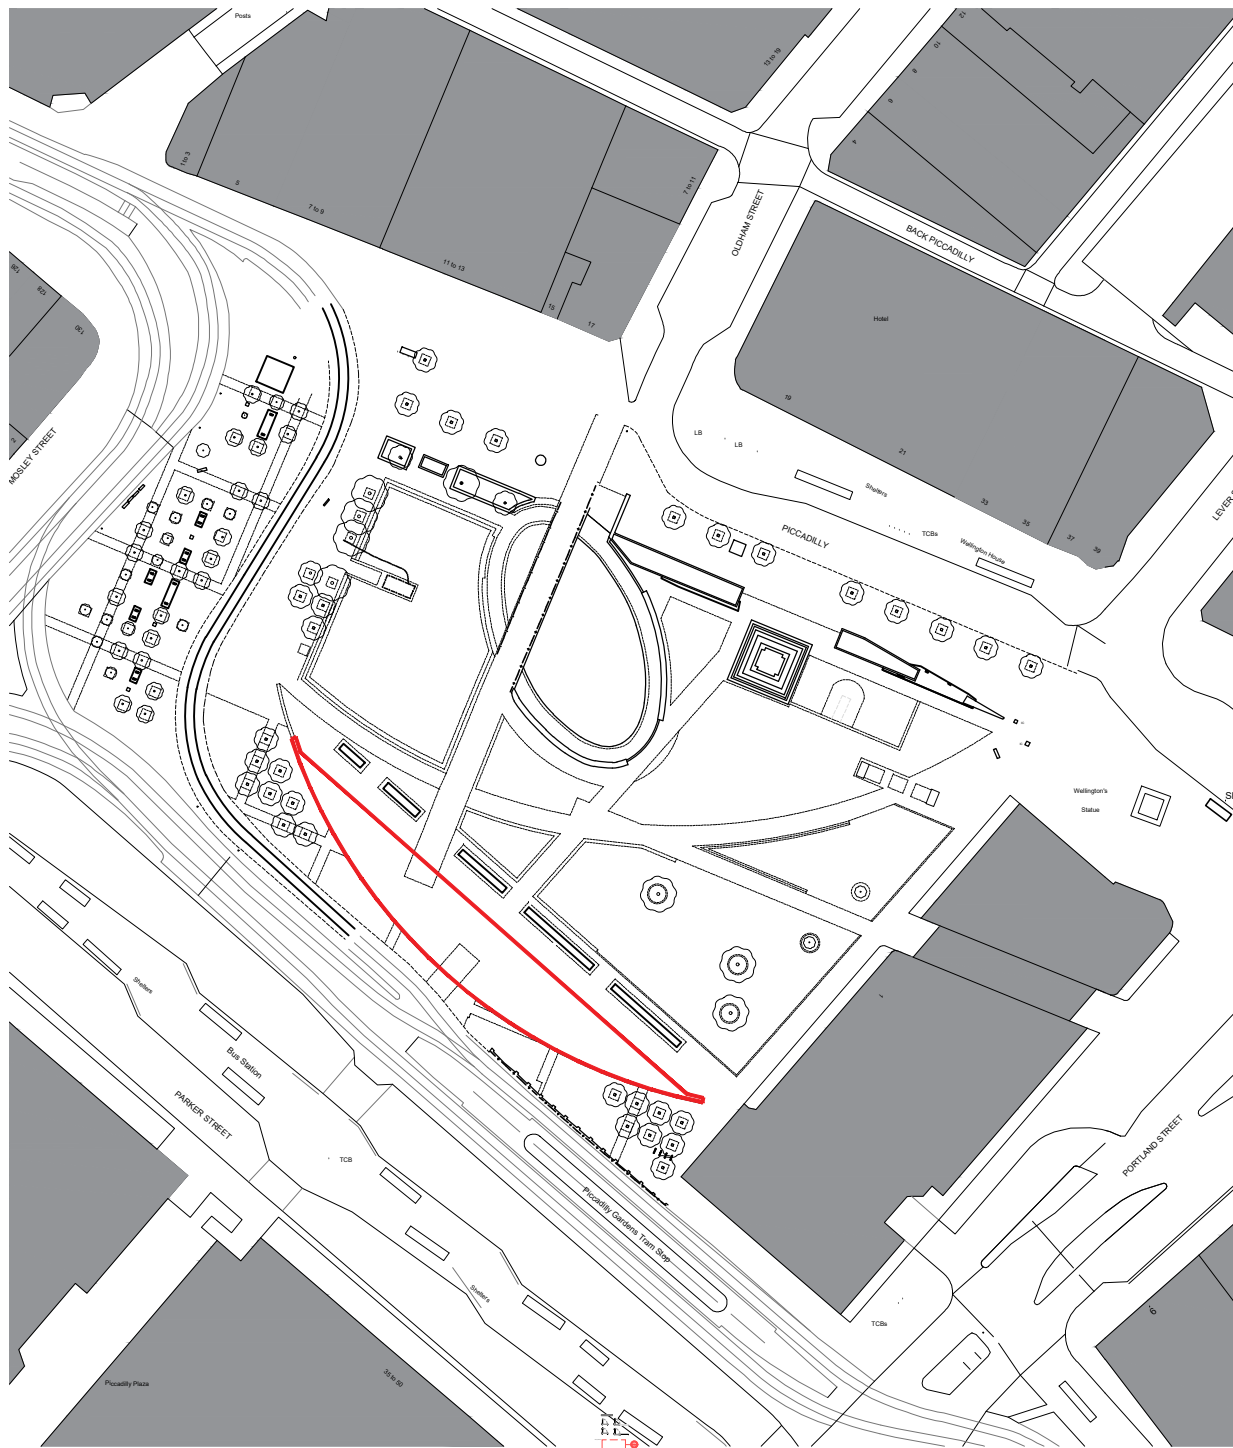


Site Location Plan
1:1350

Copyright of this drawing is vested in the architect and it must not be copied or reproduced without consent. Figure dimensions only are to be taken from this drawing. All contractors must visit the site and be responsible for taking and checking all dimensions relative to their work. Space Invader Design are to be advised of any variation between drawings and site conditions. Do not scale off this drawing


Notes:

- Drawing to be printed in colour
- Drawing prepared by SID for general arrangement and illustrative purposes, and to record the scope of intent only
- Drawing based on received base build plans. Survey information provided by others. All dimensions to be checked on site prior to construction
- Final setting out provided to be checked on site prior to construction
- Contractor to allow for clearing, repairing and making good of all surfaces, where required
- M&E engineering works as per M&E engineers design and details. Refer to M&E details for further information
- All finishes and suggested manufacturers to be equal and approved
- All finishes to be in strict accordance with manufacturers requirements and specification


Please do not undertake any works based on measured or figured dimensions indicated here. These plans are indicative of design intent only and are not based upon confirmed survey data. Please conduct a measured survey prior to any commencement of works. Please notify SID immediately of any variations in size or layout that would cause deviation from the design intent

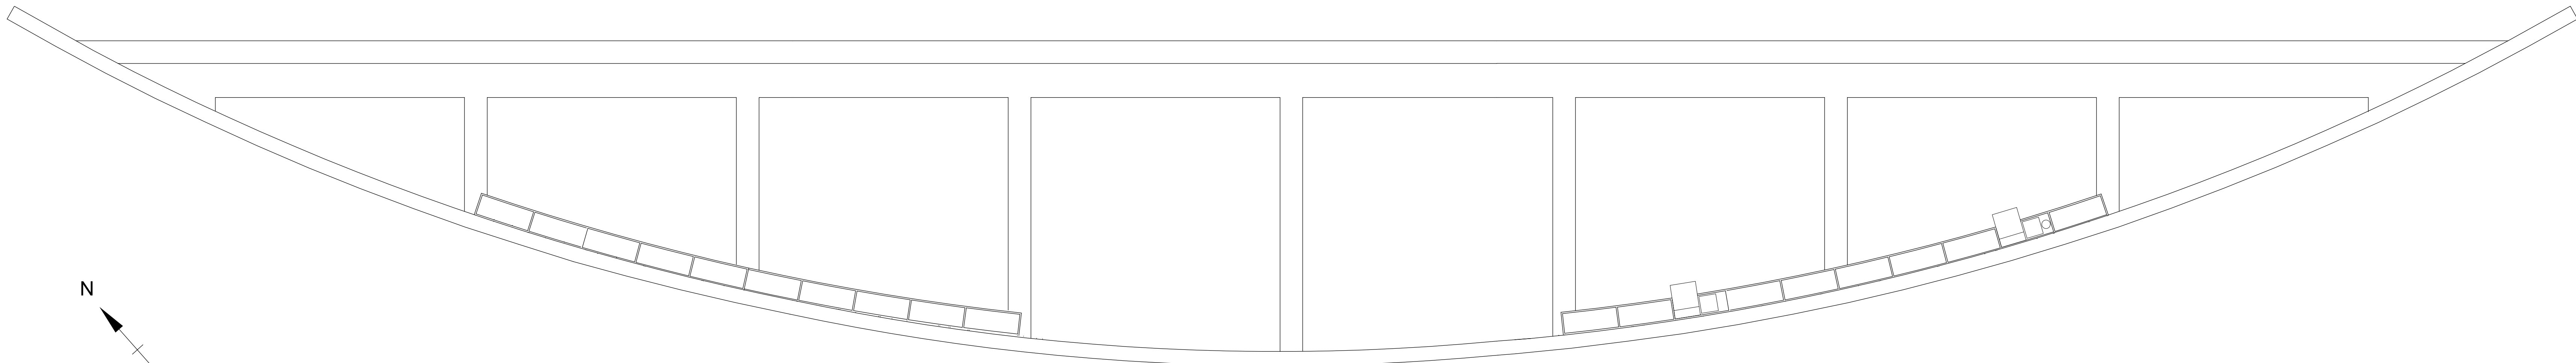

Existing Roof Plan
1:140

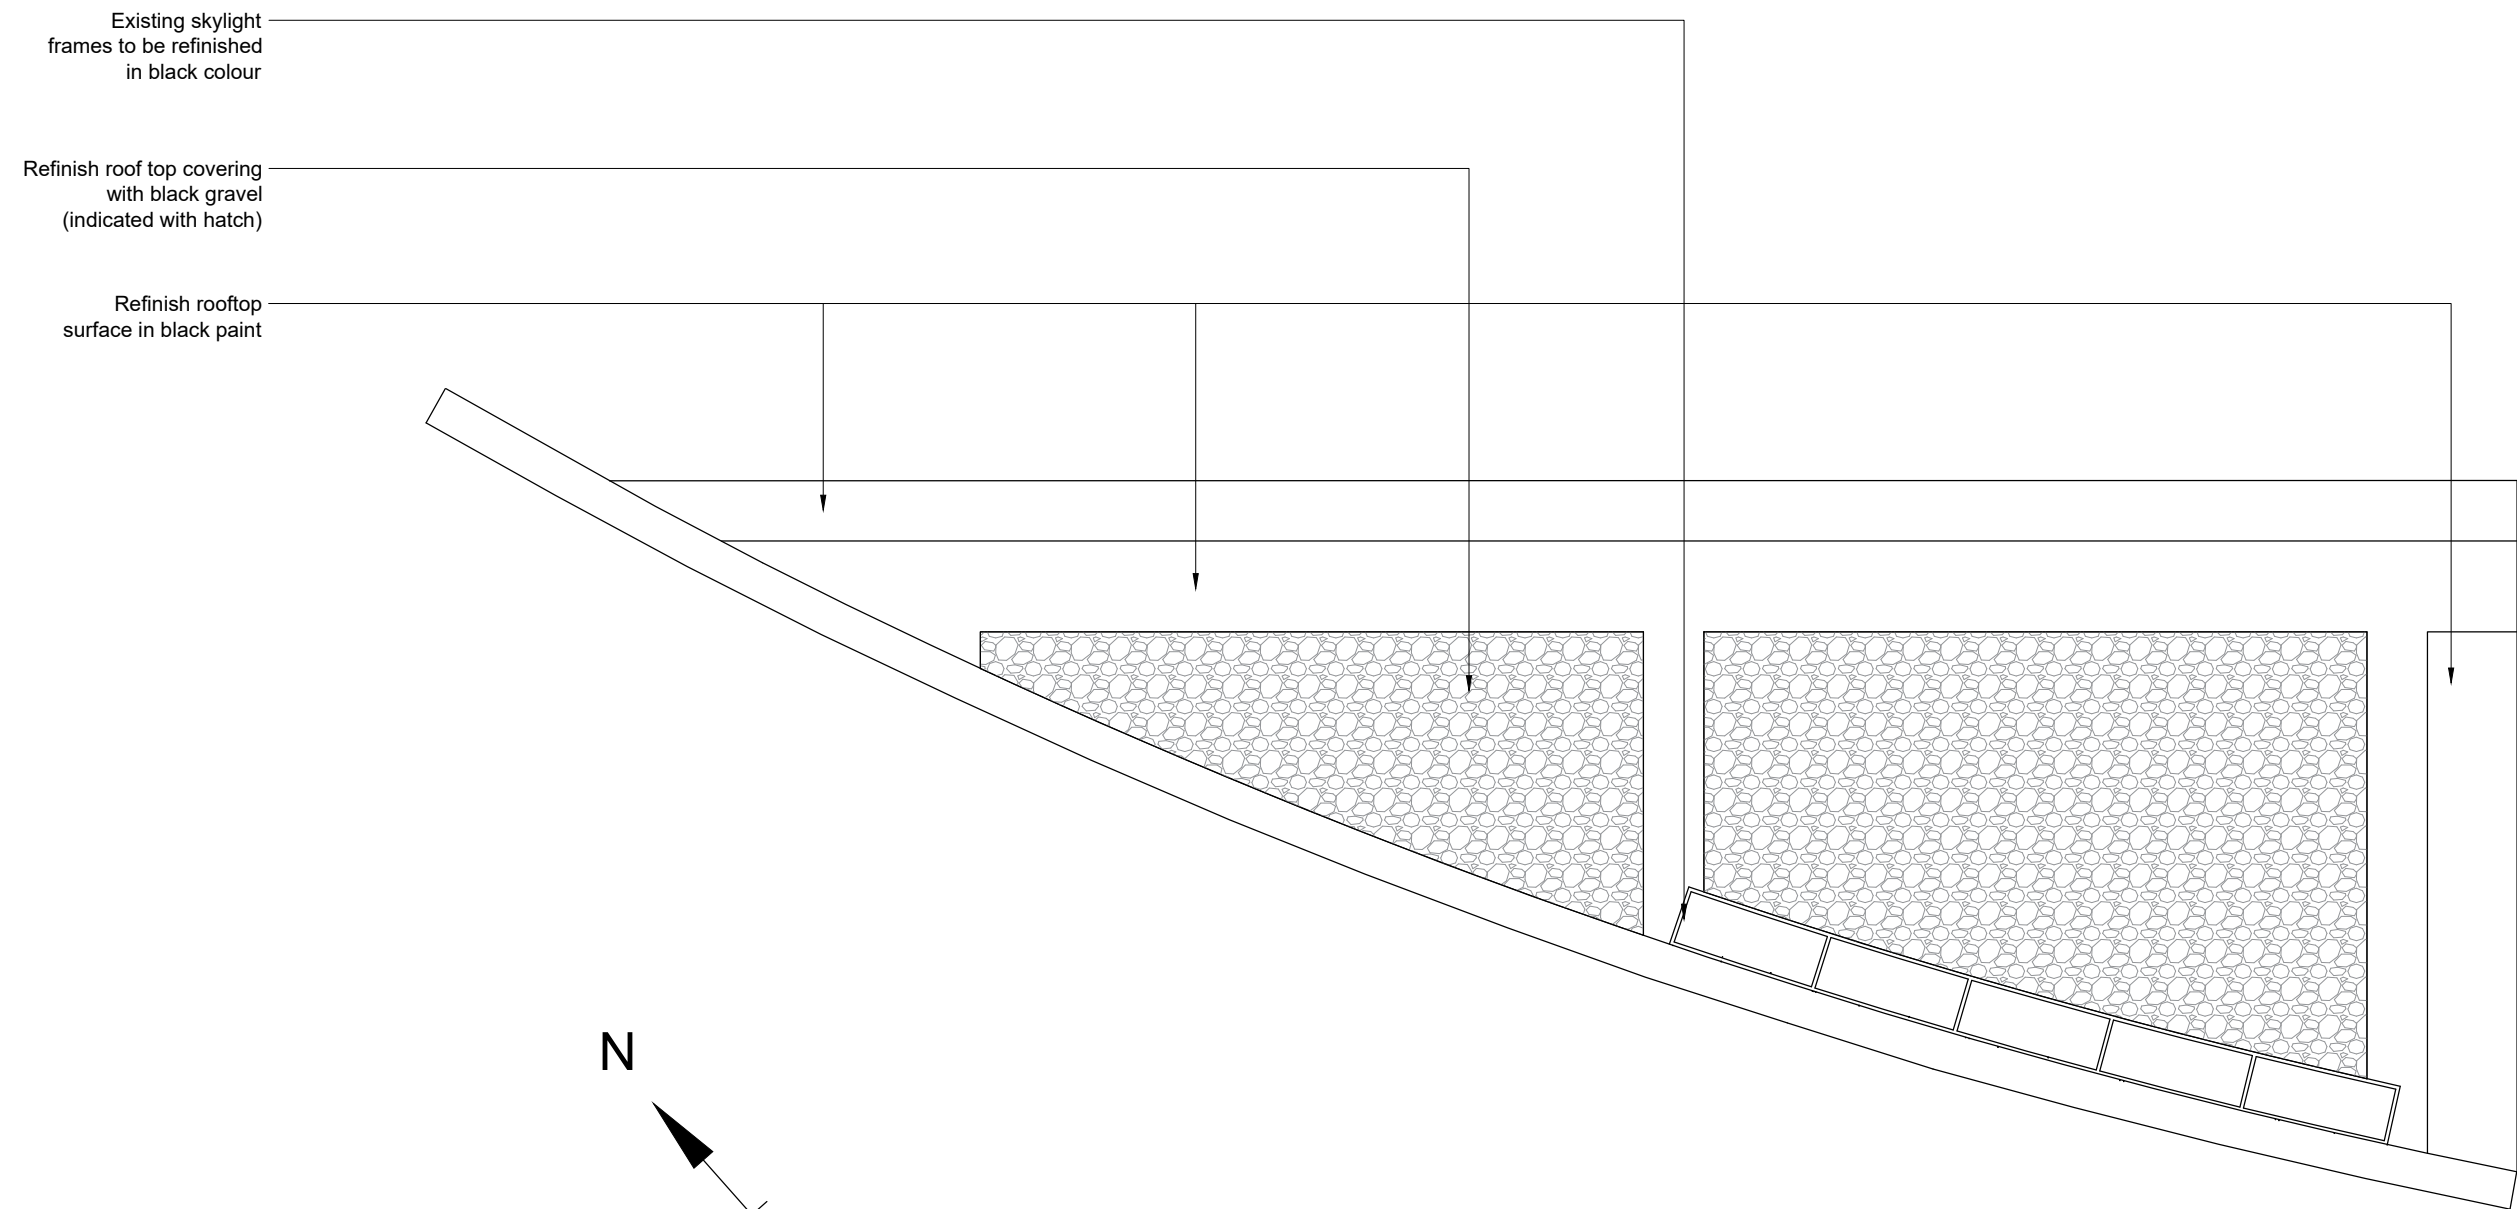

Proposed Roof Plan
1:1300

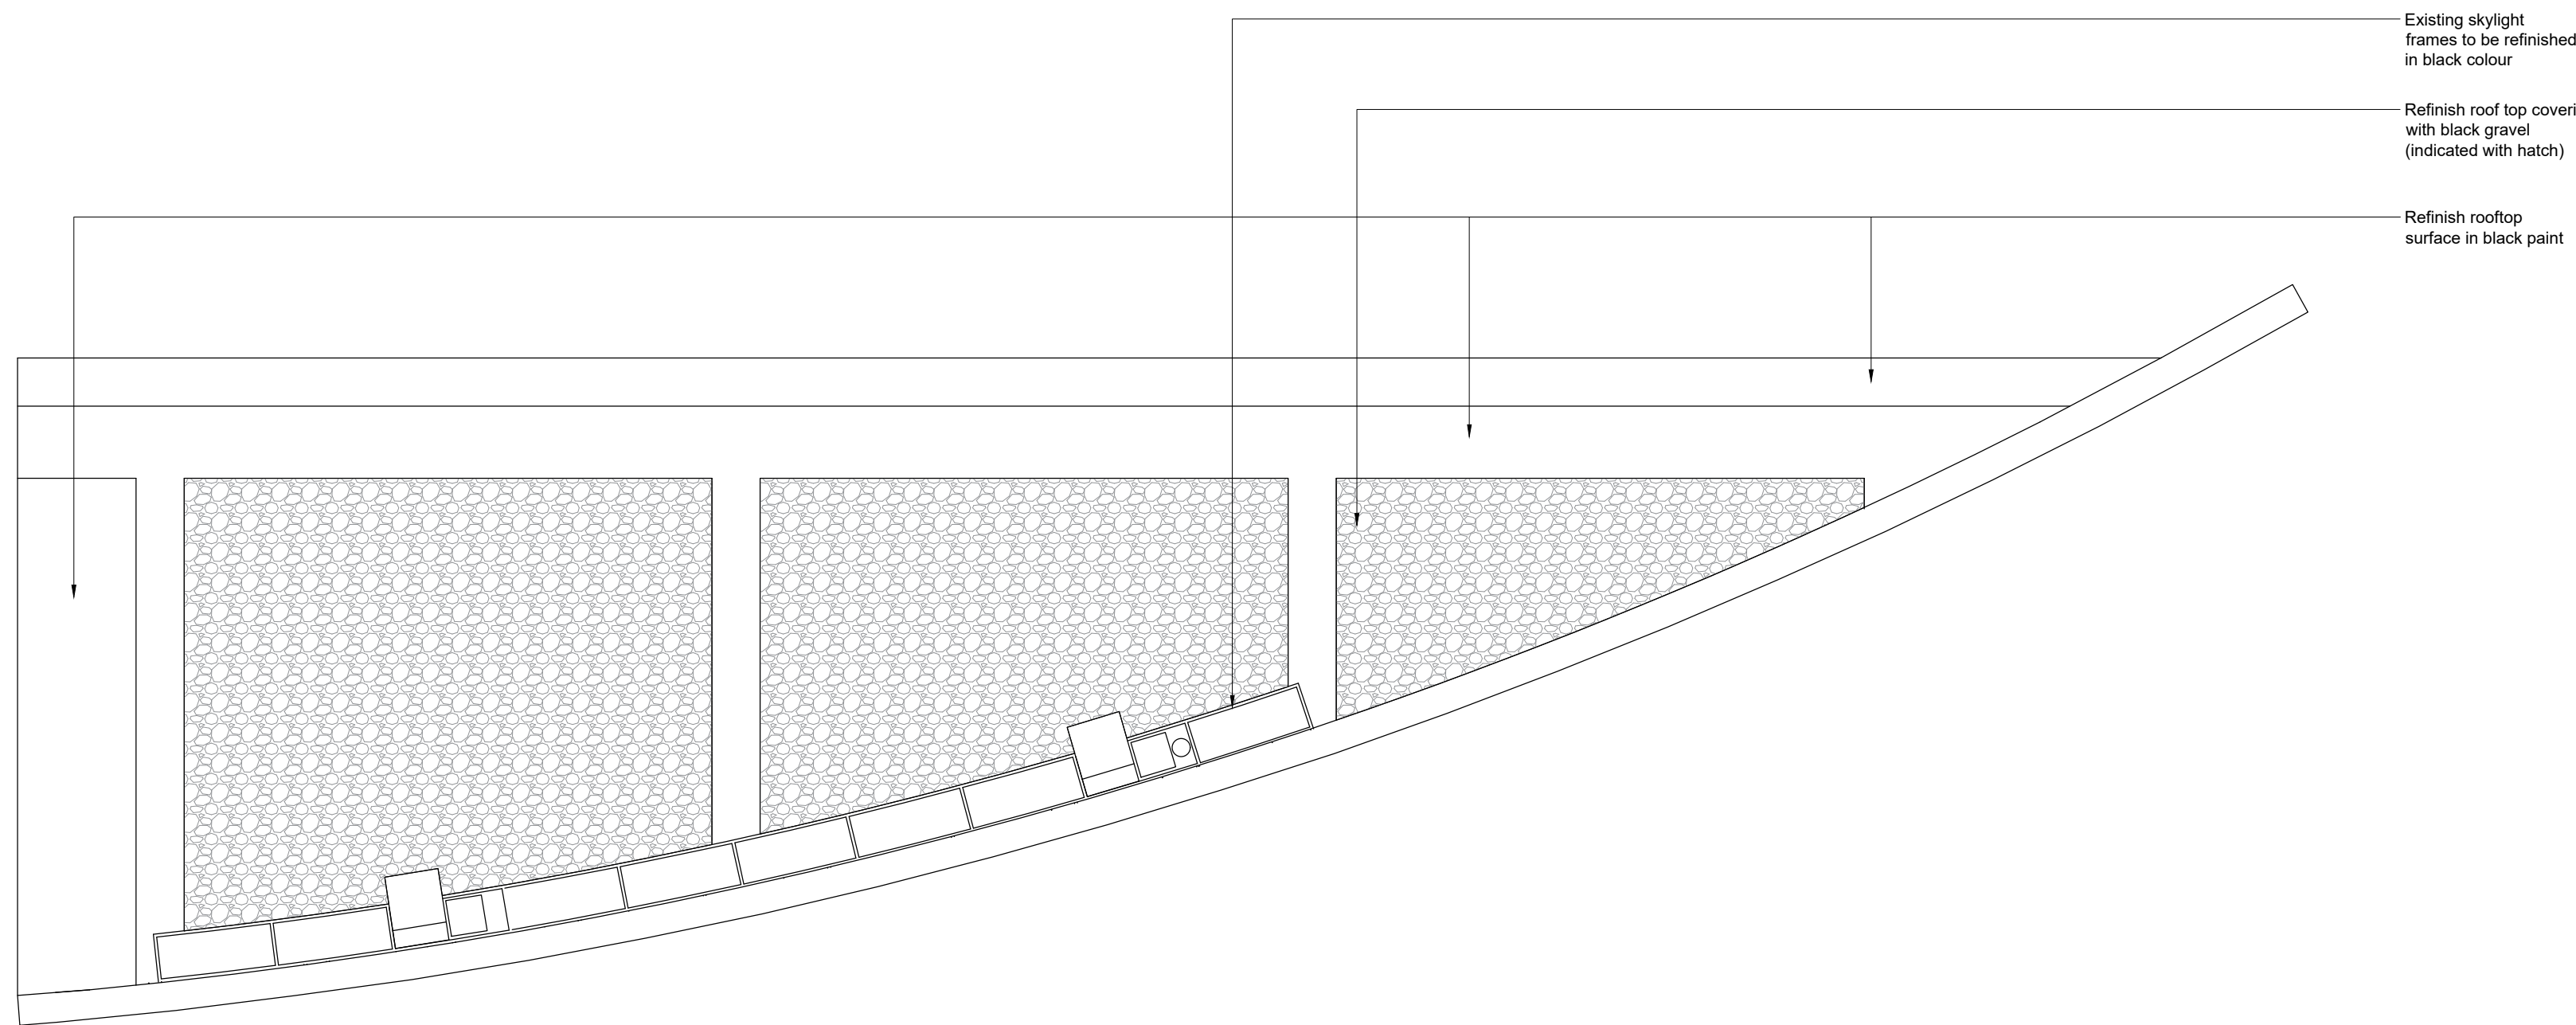

Existing skylight frames to be refinished in black colour

Refinish roof top covering with black gravel (indicated with hatch)

Refinish rooftop surface in black paint

Client Logo:



Rev	Details	By	Date
A	Proposed new ventilation system removed	RC	19.04.2022
B	Demolition area adjusted	RC	24.02.2023

Client:	Legal & General
Project:	Piccadilly Gardens Pavilion
Drawing Title:	Existing & Proposed Roof Plan
Project Number:	21054
Drawing Number:	06/002
Revision:	0
Scale:	1:100(BA0)
Drawn By:	RC
Issue:	Planning

SPACE INVADER

Email: info@spaceinvaderdesign.co.uk
Web: www.spaceinvaderdesign.co.uk