

Proposed Elevations - 2B4P - Block 3


Dimensions are to be checked on site. Do not scale from drawings. Report discrepancies to the Architect.




2 Front Elevation 2B 4P 1:50



1 Side Elevation 2B 4P 1:50

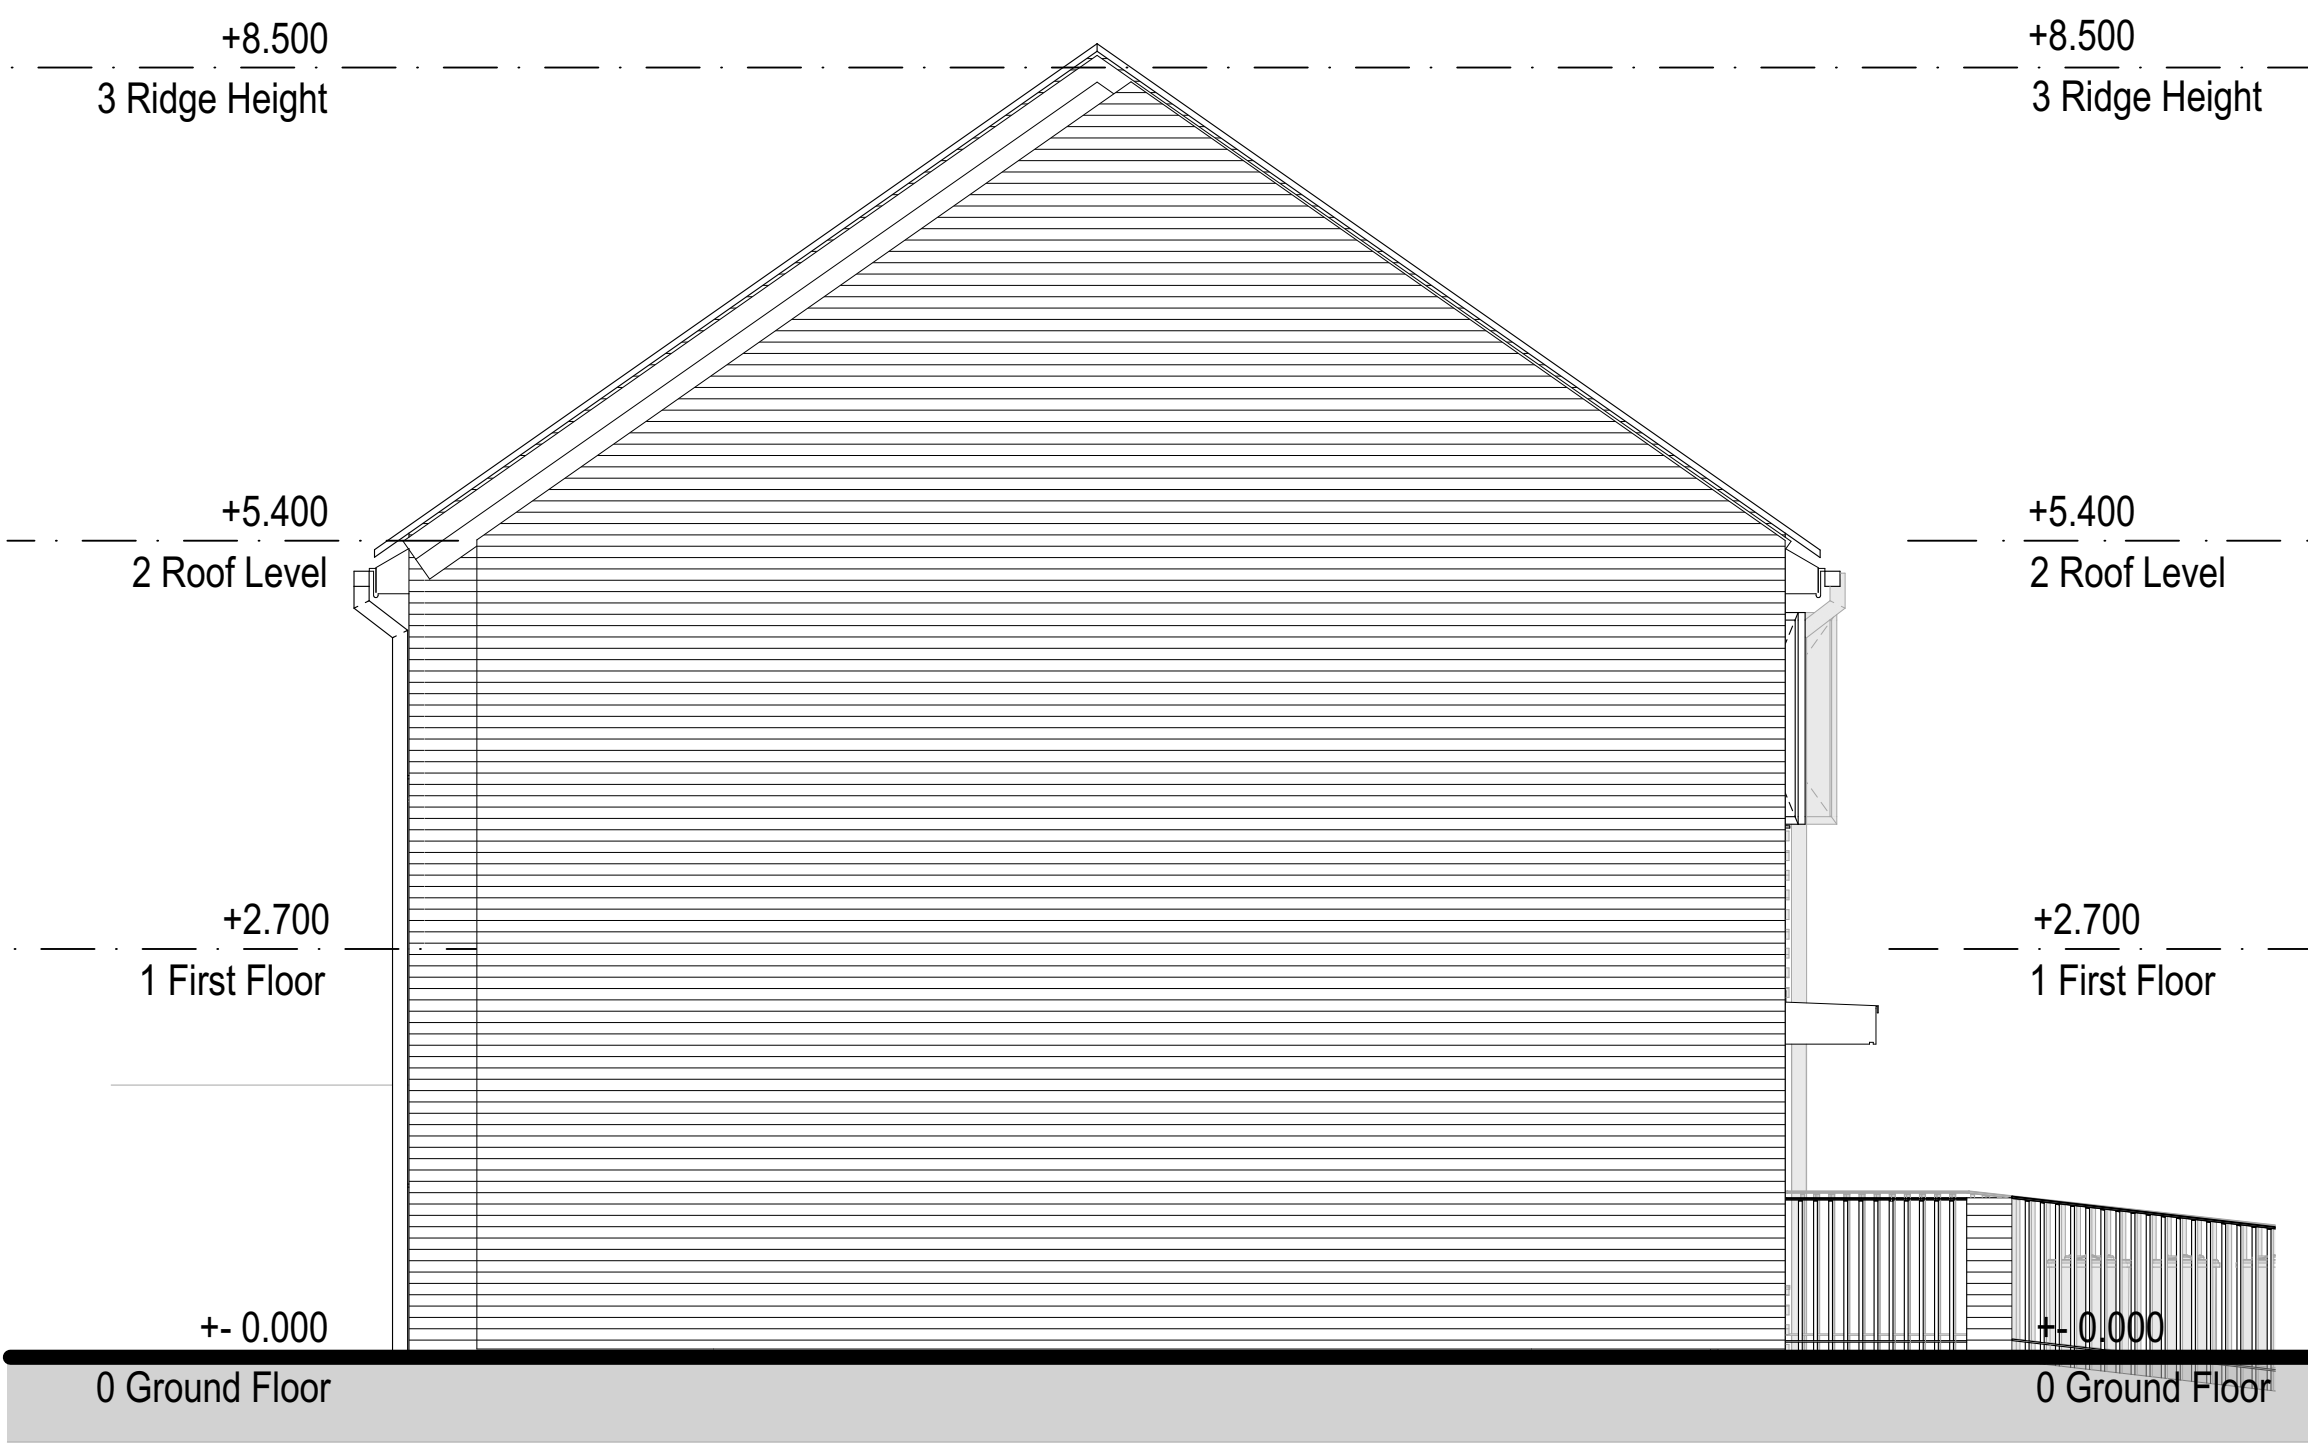

3 Side 2 Elevation 2B 4P 1:50

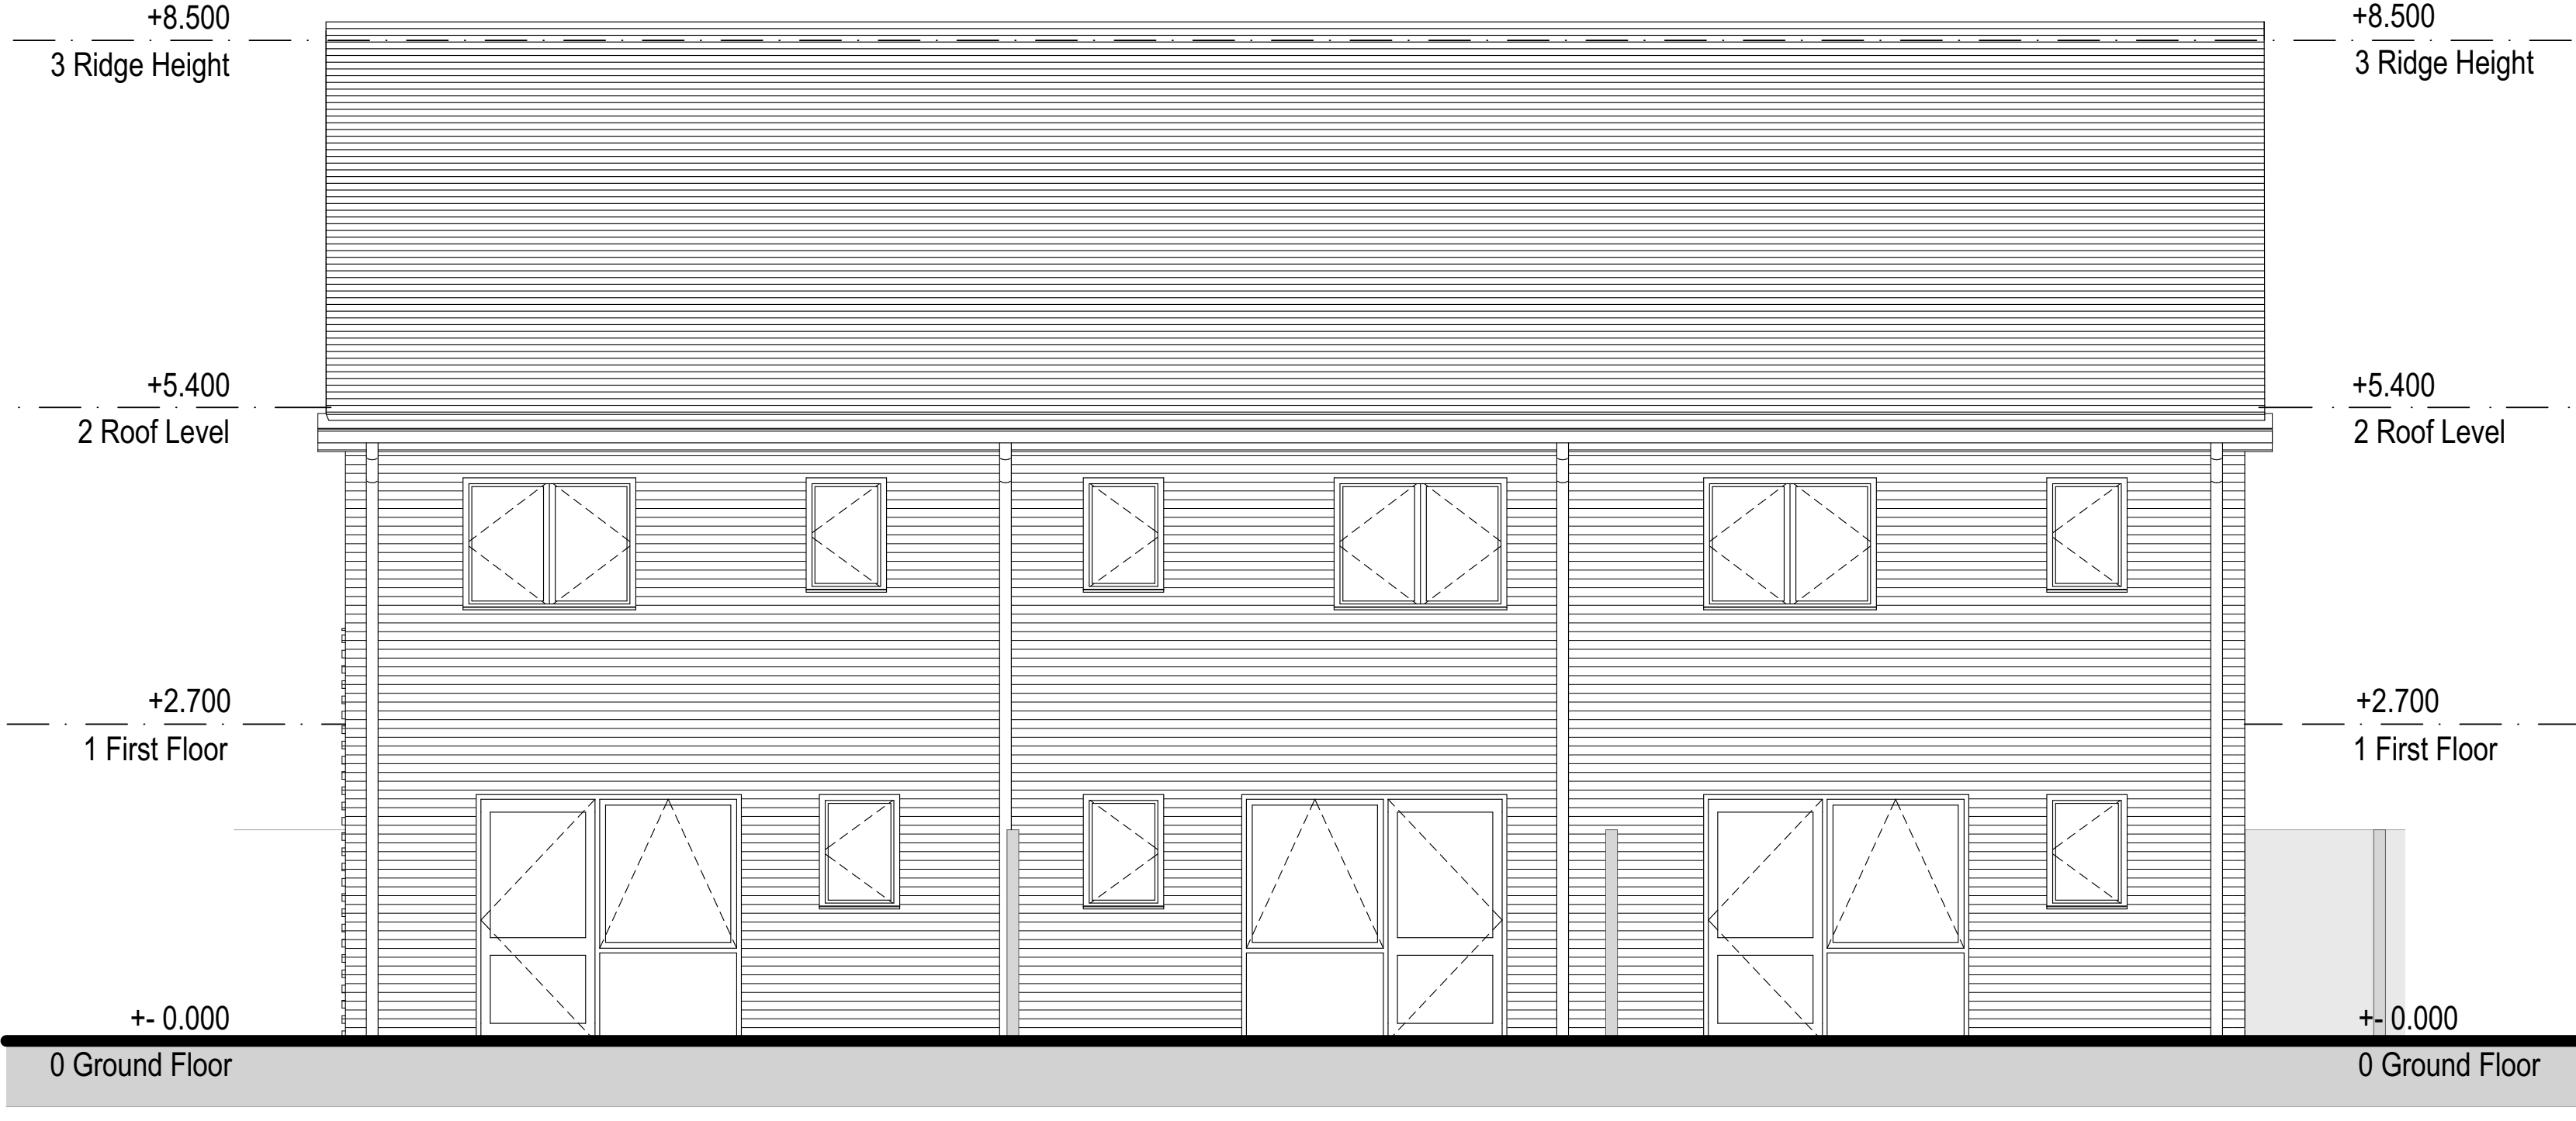

4 Rear Elevation 2B 4P 1:50

PROJECT

Queens Road P500 Phase 1
Manchester M40 8TQ

TITLE

Proposed Elevations - 2B4P -
Block 3

SIZE

A1

STATUS

PLANNING

PROJECT No.

1788

DRAWING No.

PL.010A

DRAWN by

CM

CHECKED

DS

DATE

NOV'22

SCALE (1:100)

1:50

JOHN McCALL ARCHITECTS LTD

No. 1 Arts Village, Henry Street, Liverpool L1 5BS Tel: 0151 707 1818 Fax: 707 1819

4a Rock Mill Lane, New Mills, SK22 3BN e-mail: admin@johnmccall.co.uk



A	Designation	Units adjusted to Manchester space standards	23/05/22	C M
	Detail of Revision		Date	Issues