


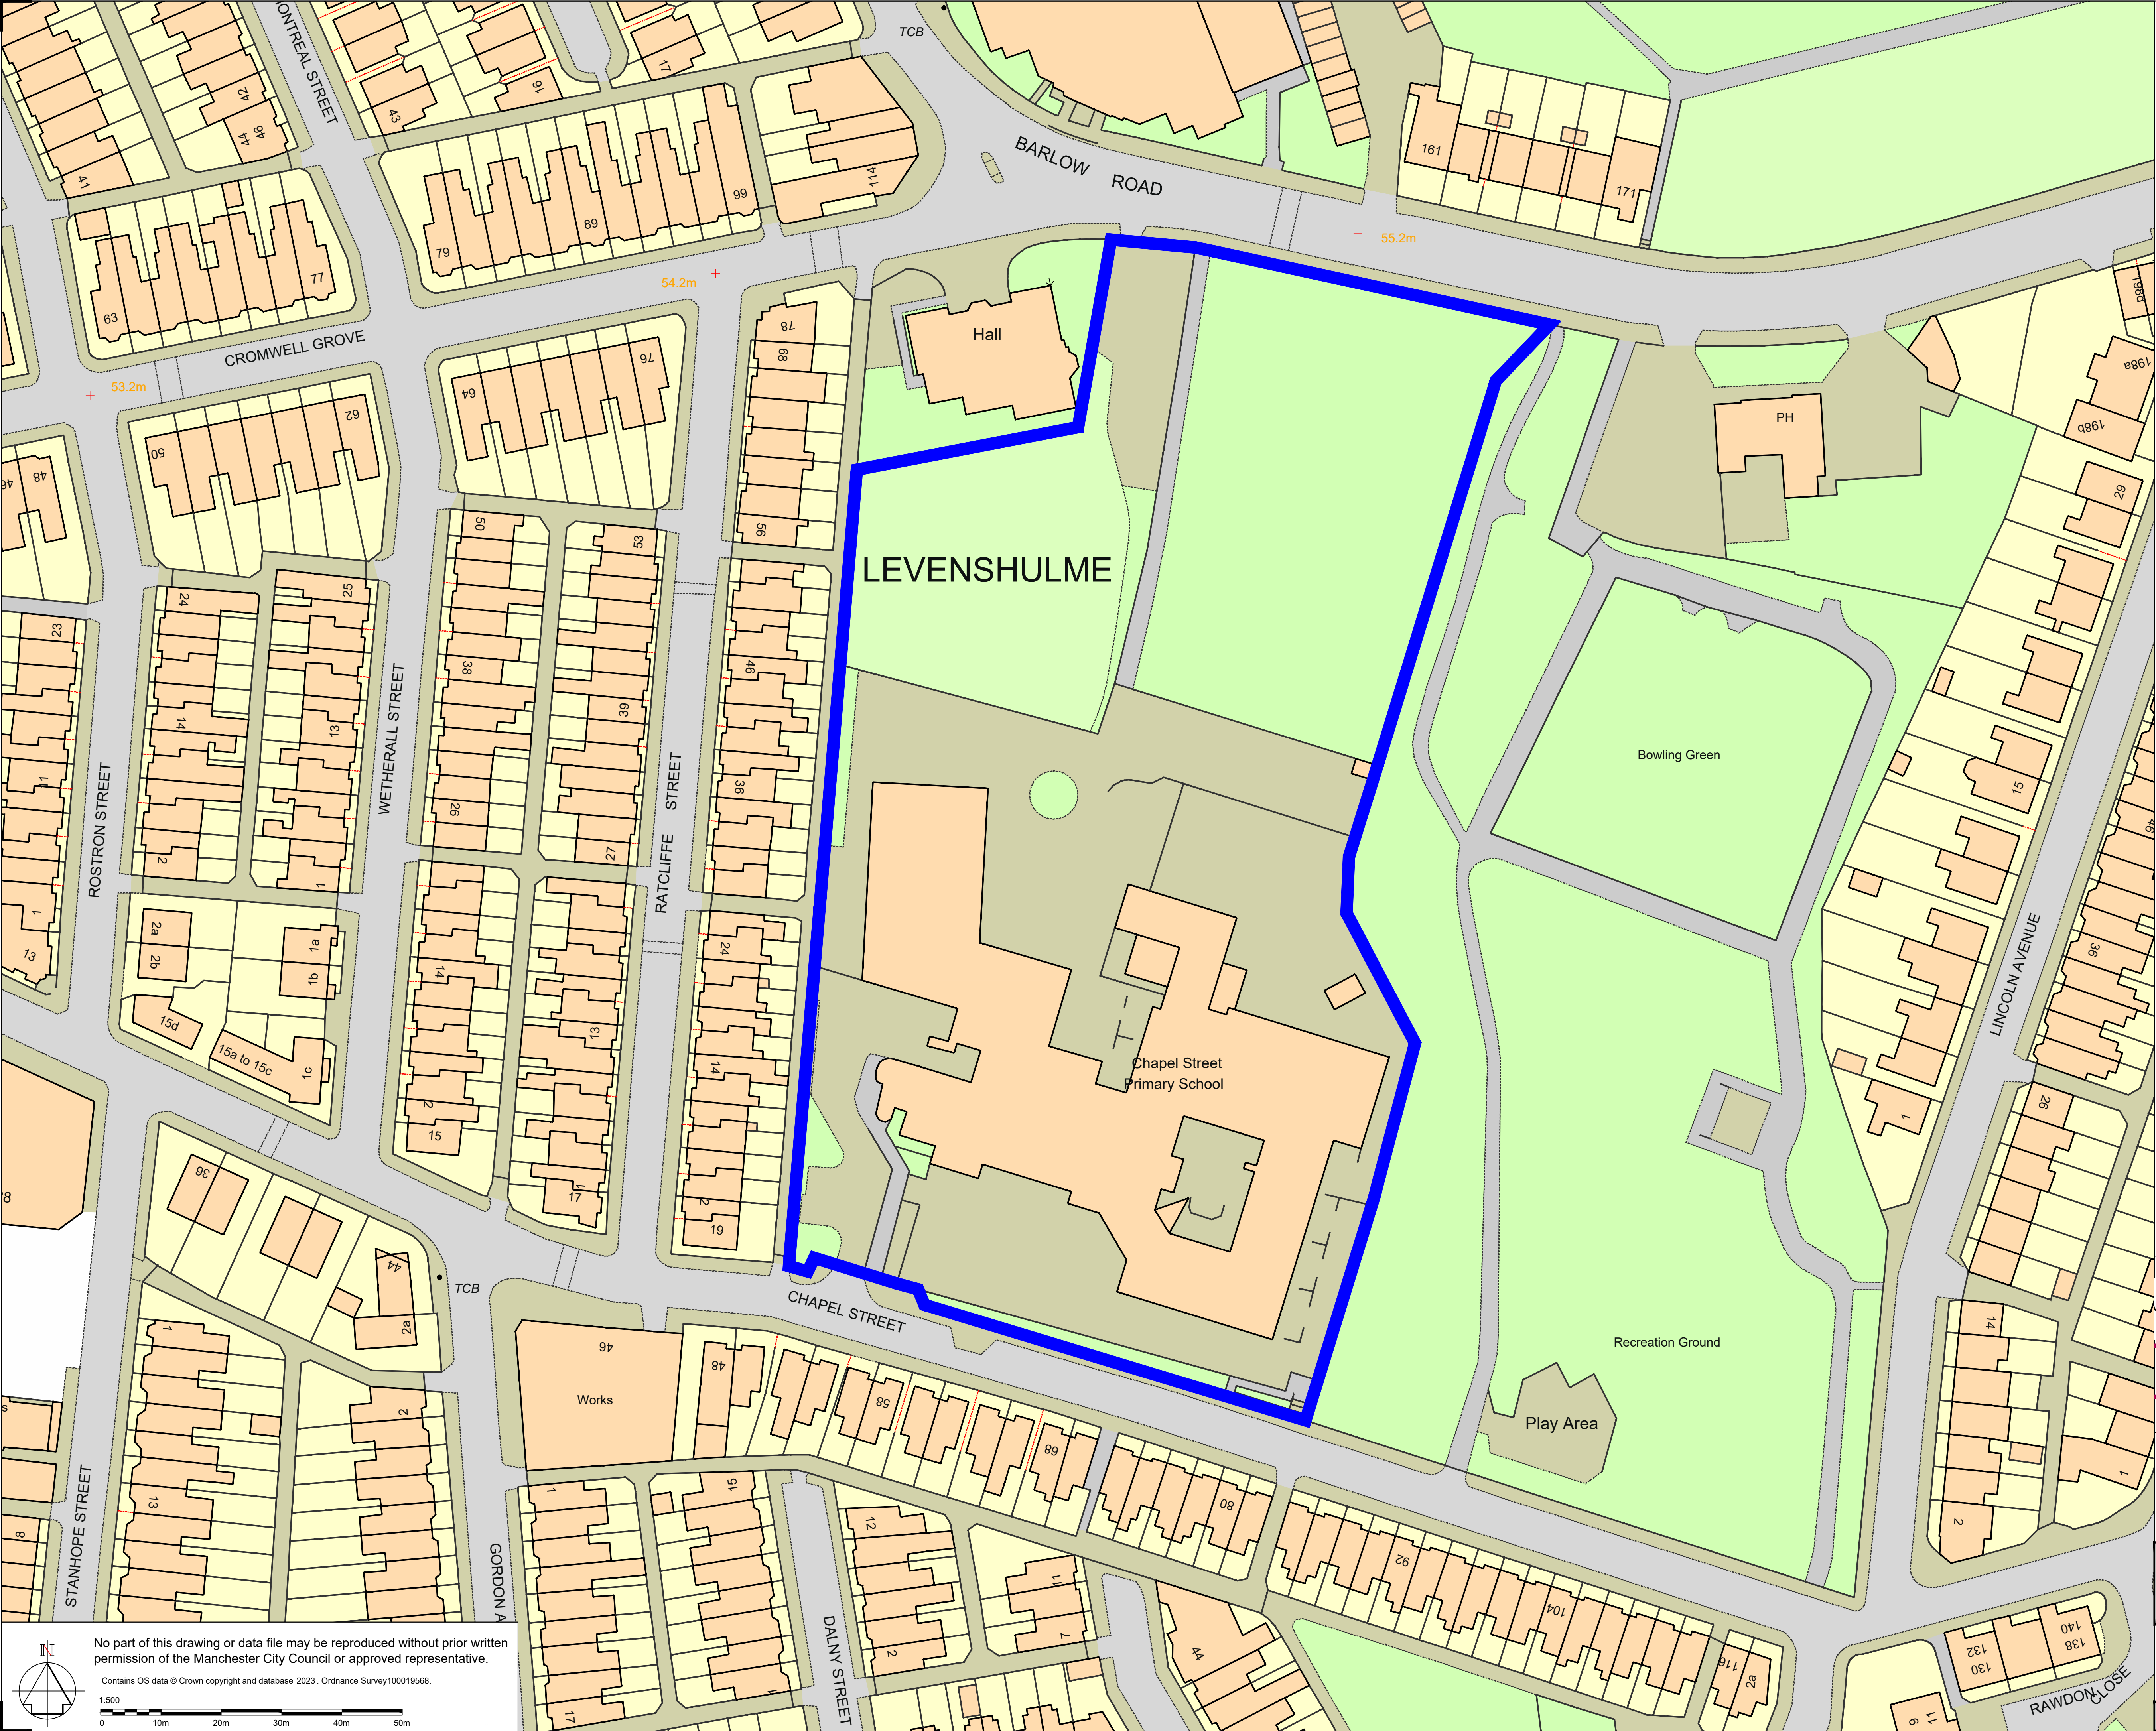

Site Boundary

Area within red line = 15965m²
Area within red line = 1.60ha
Area within red line = 3.94 acres

- NOTES
1. All dimensions are in millimetres unless otherwise stated
 2. This drawing is to be read with all other relevant documentation
 3. Do not scale from this drawing, all measurement data should be taken directly from the model

 **MANCHESTER CITY COUNCIL**

Capital Programmes Division

Manchester City Council
PO Box 532, Town Hall
Manchester
M60 2LA

DRAWING STATUS **Planning**

PROPERTY TITLE
Chapel Street Primary School
Chapel Street, Levenshulme
Manchester, M19 3GH

UPRN 010023047612 DFE NO. 2058

PROJECT TITLE
Renewal of Entrance Atrium

DRAWING TITLE
Site Plan

JOB NO. OV-44217 DATE 10/05/2023 REV

SCALE 1:500@A1 AUTHOR J Crowley CHECKED BY J Brennan APPROVED BY

DRAWING NO. **CSP-MCC-XX-XX-DR-A-0002**