




general notes:
do not scale the drawing.
all dimensions to be checked on site prior to commencement of work and any discrepancy shall be immediately reported and resolved prior to work commencing. this drawing is to be read in conjunction with all relevant drawings and specifications relating to the job whether or not indicated on the drawing.
copyright reserved to westchurch homes ltd. and this drawing may not be used or reproduced without prior written consent.

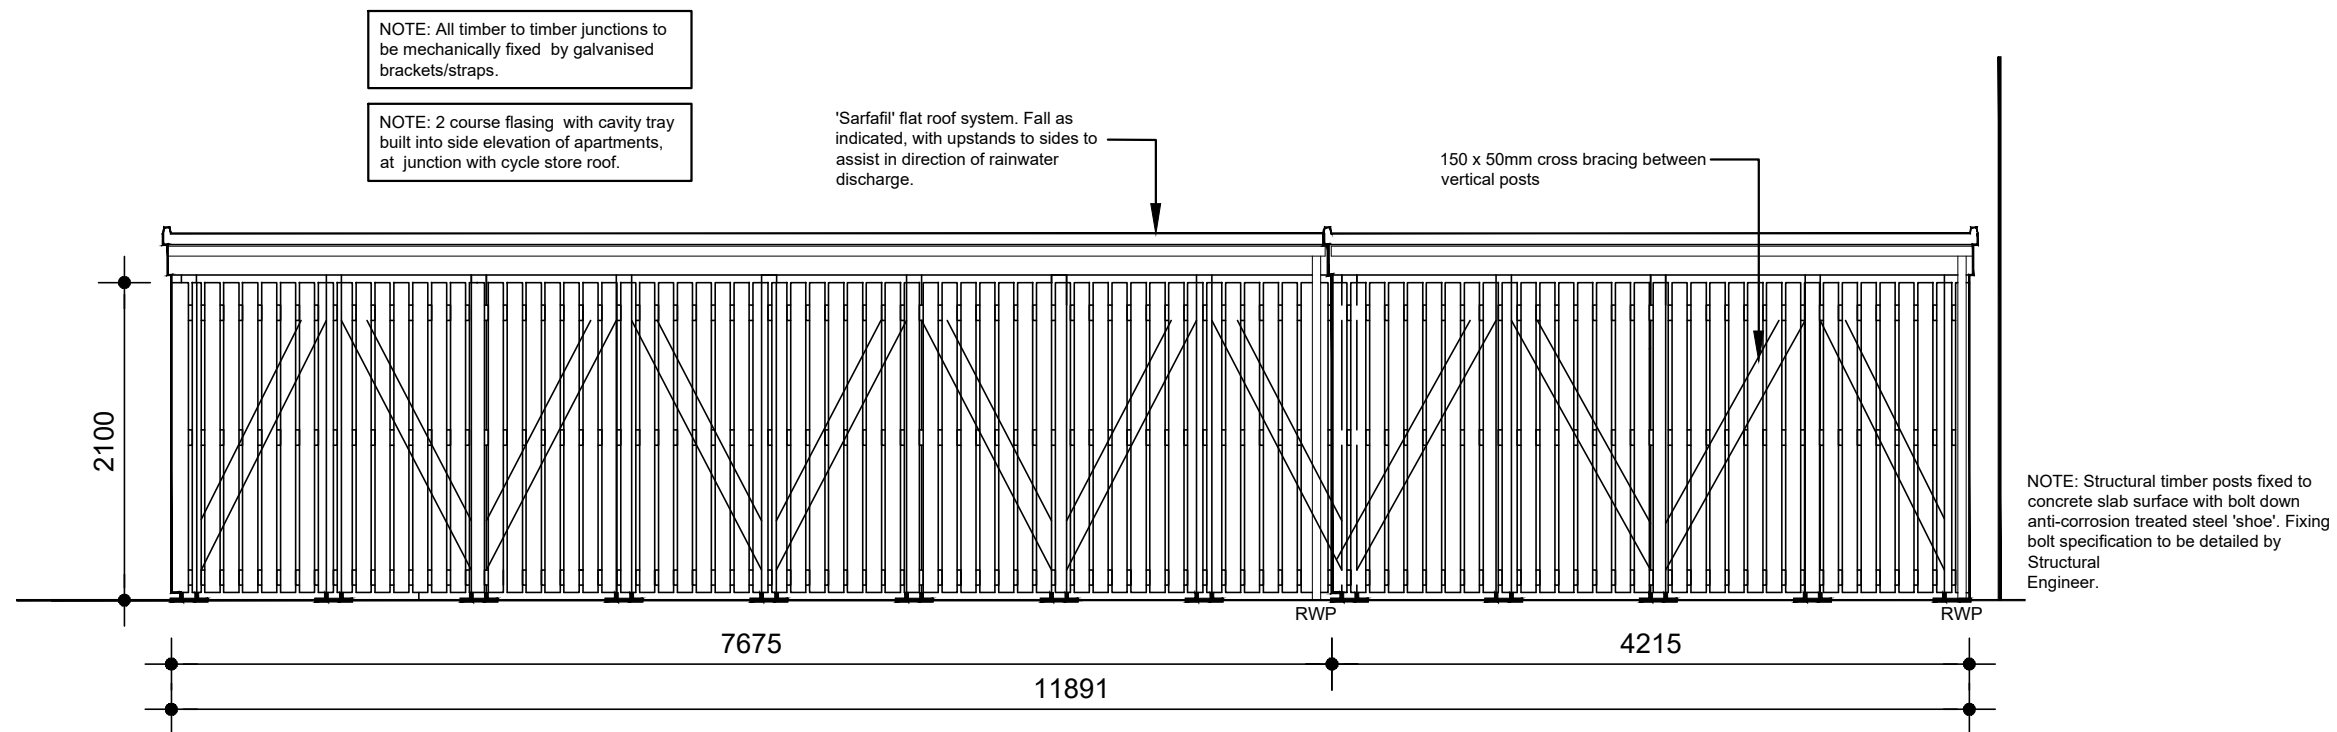


SIDE ELEVATION

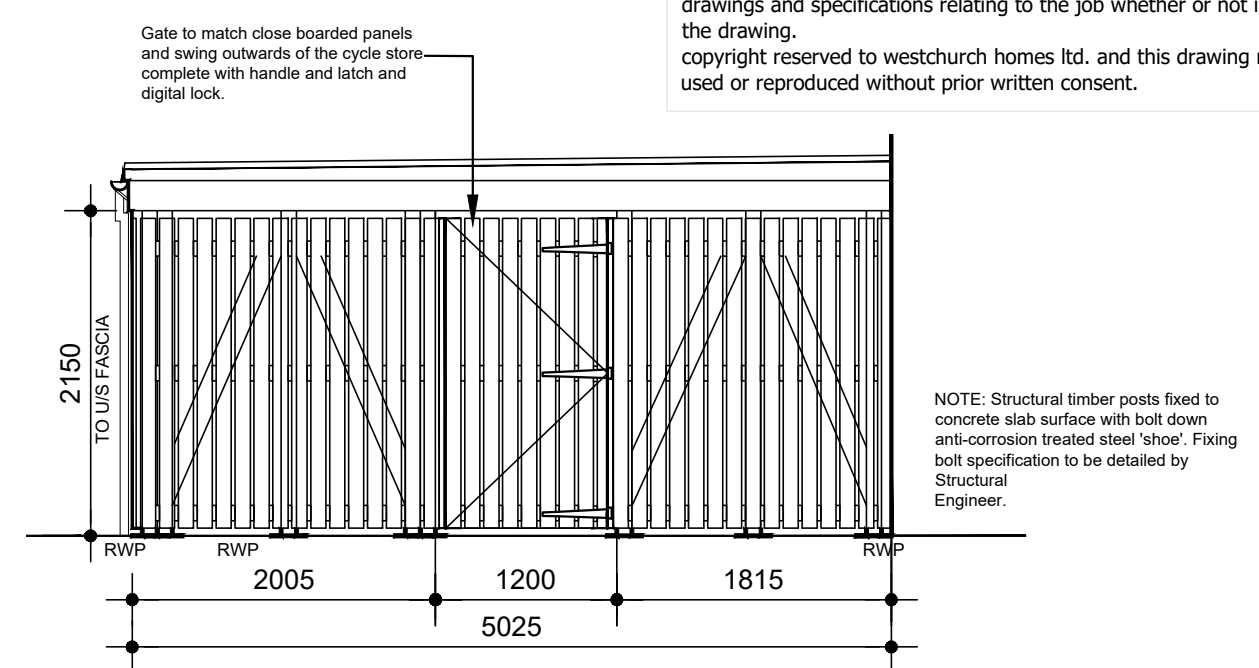


FRONT ELEVATION

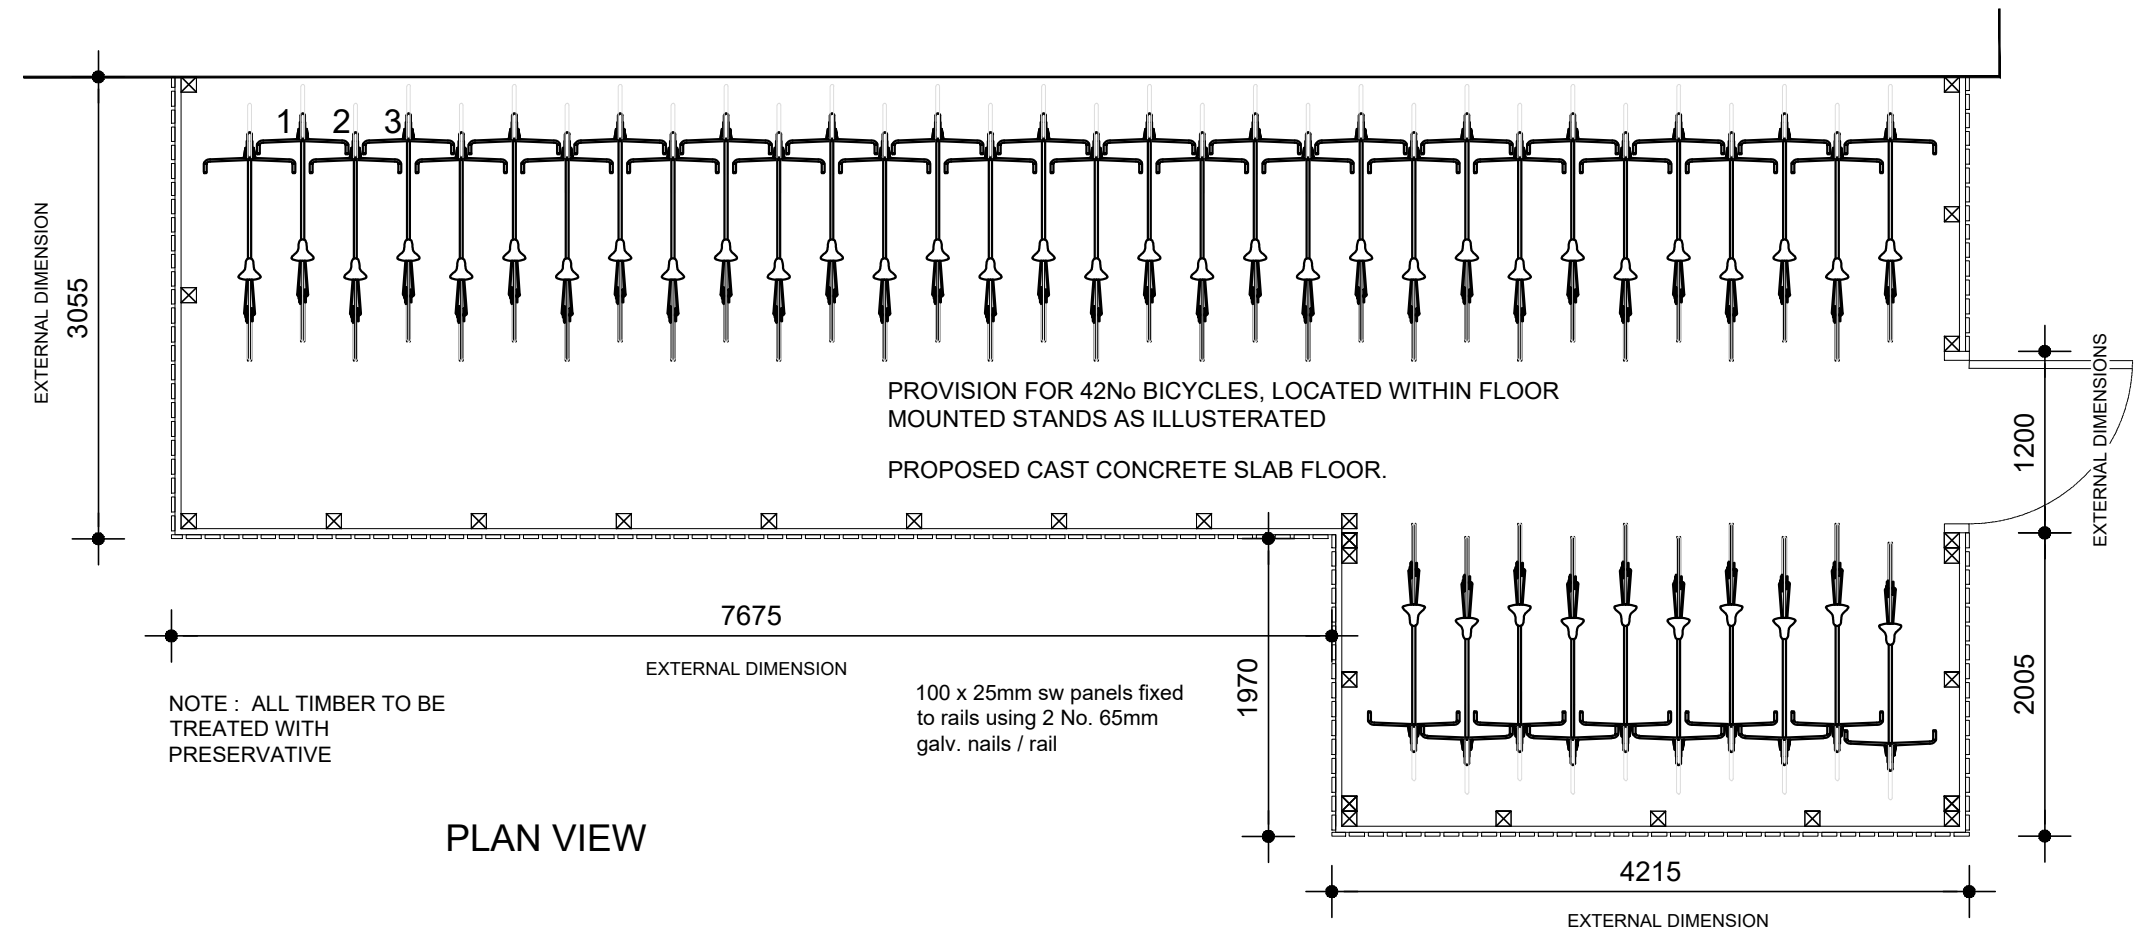

PLAN VIEW

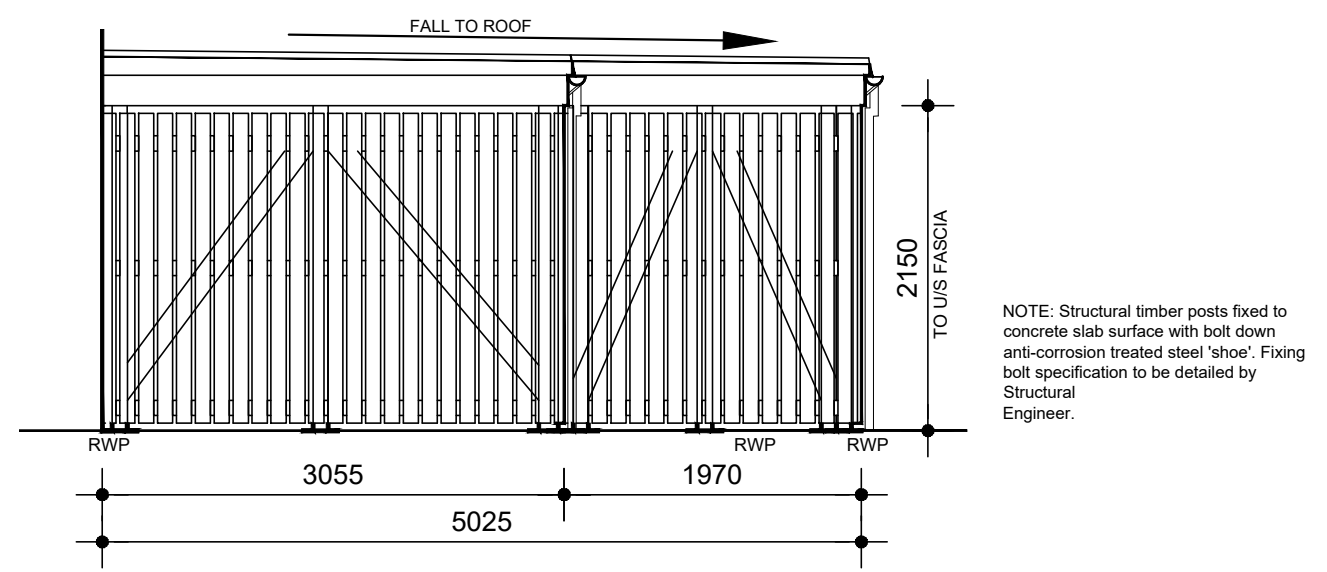


REAR ELEVATION

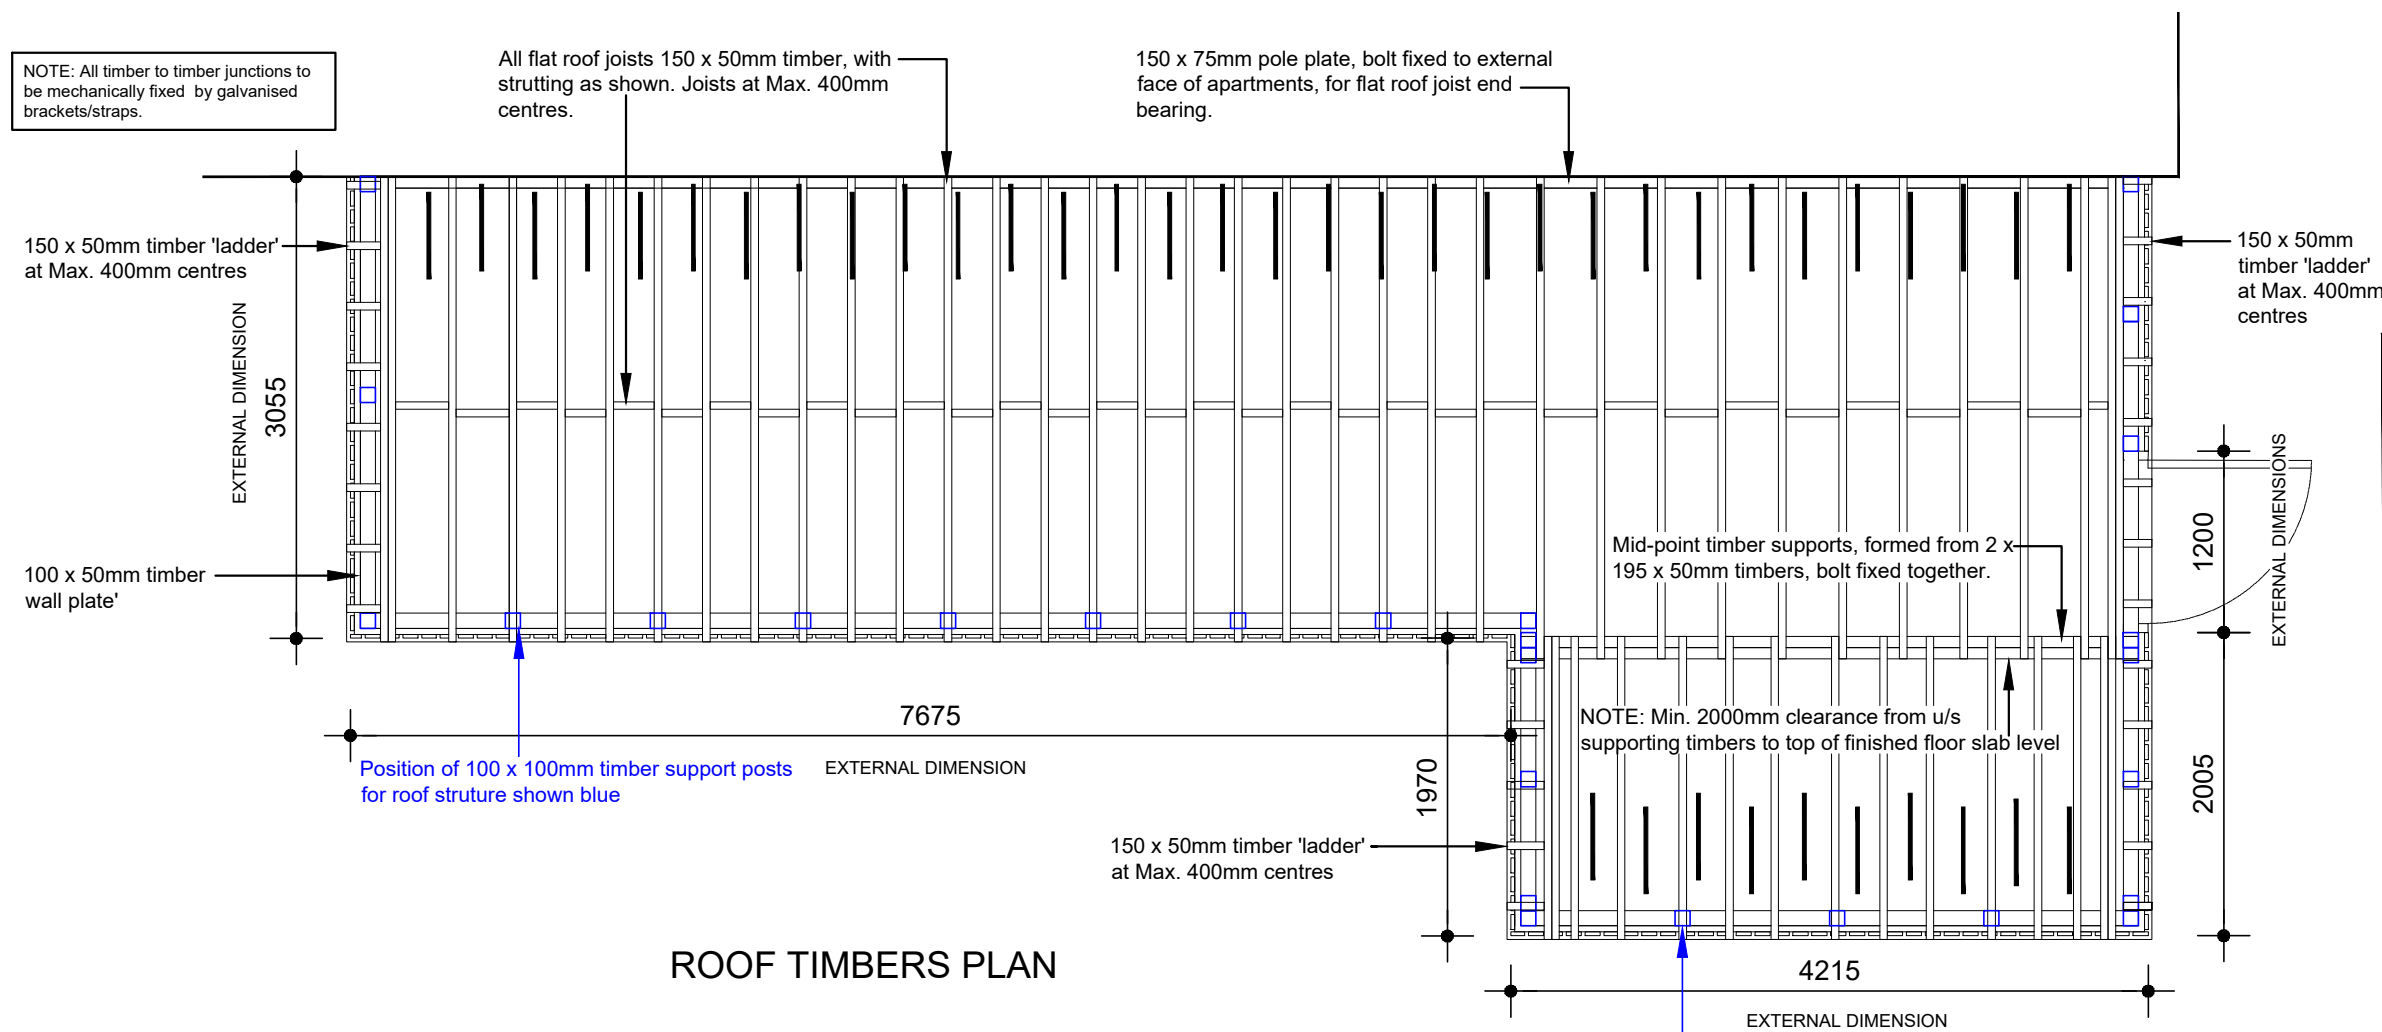

ROOF TIMBERS PLAN

* NOTE: Each individual Dwelling House Plot: No's 01 - 29, Has a secure rear garden, with an area of paved hard-standing, as provision for the storage of bicycles.

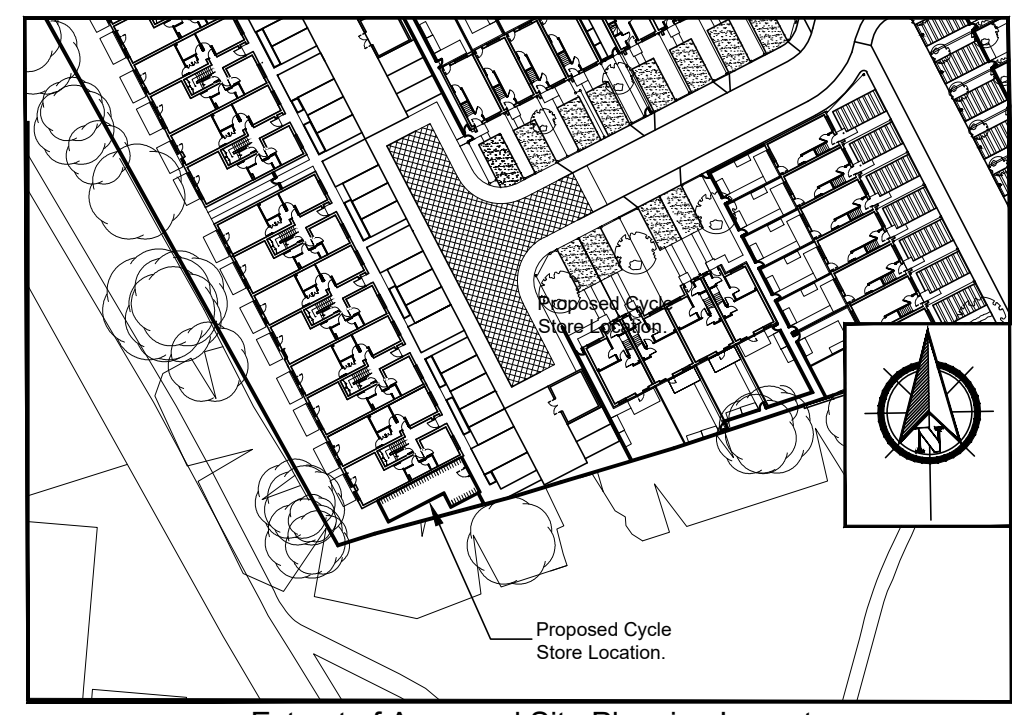

Extract of Approved Site Planning Layout, ref. Proposed Cycle Store Location. NTS



Rev. Date By Description

Project:
**LOUISA STREET
OPENSHAW**

Drawing Title:
TIMBER CYCLE STORE

Drawn: S.L.	Checked:	Scale: 1:50 @ A2	Date: AUG 2023
Job No: 1020	Drawing No: TCS001	Rev:	

PLANNING