


SITE PLAN

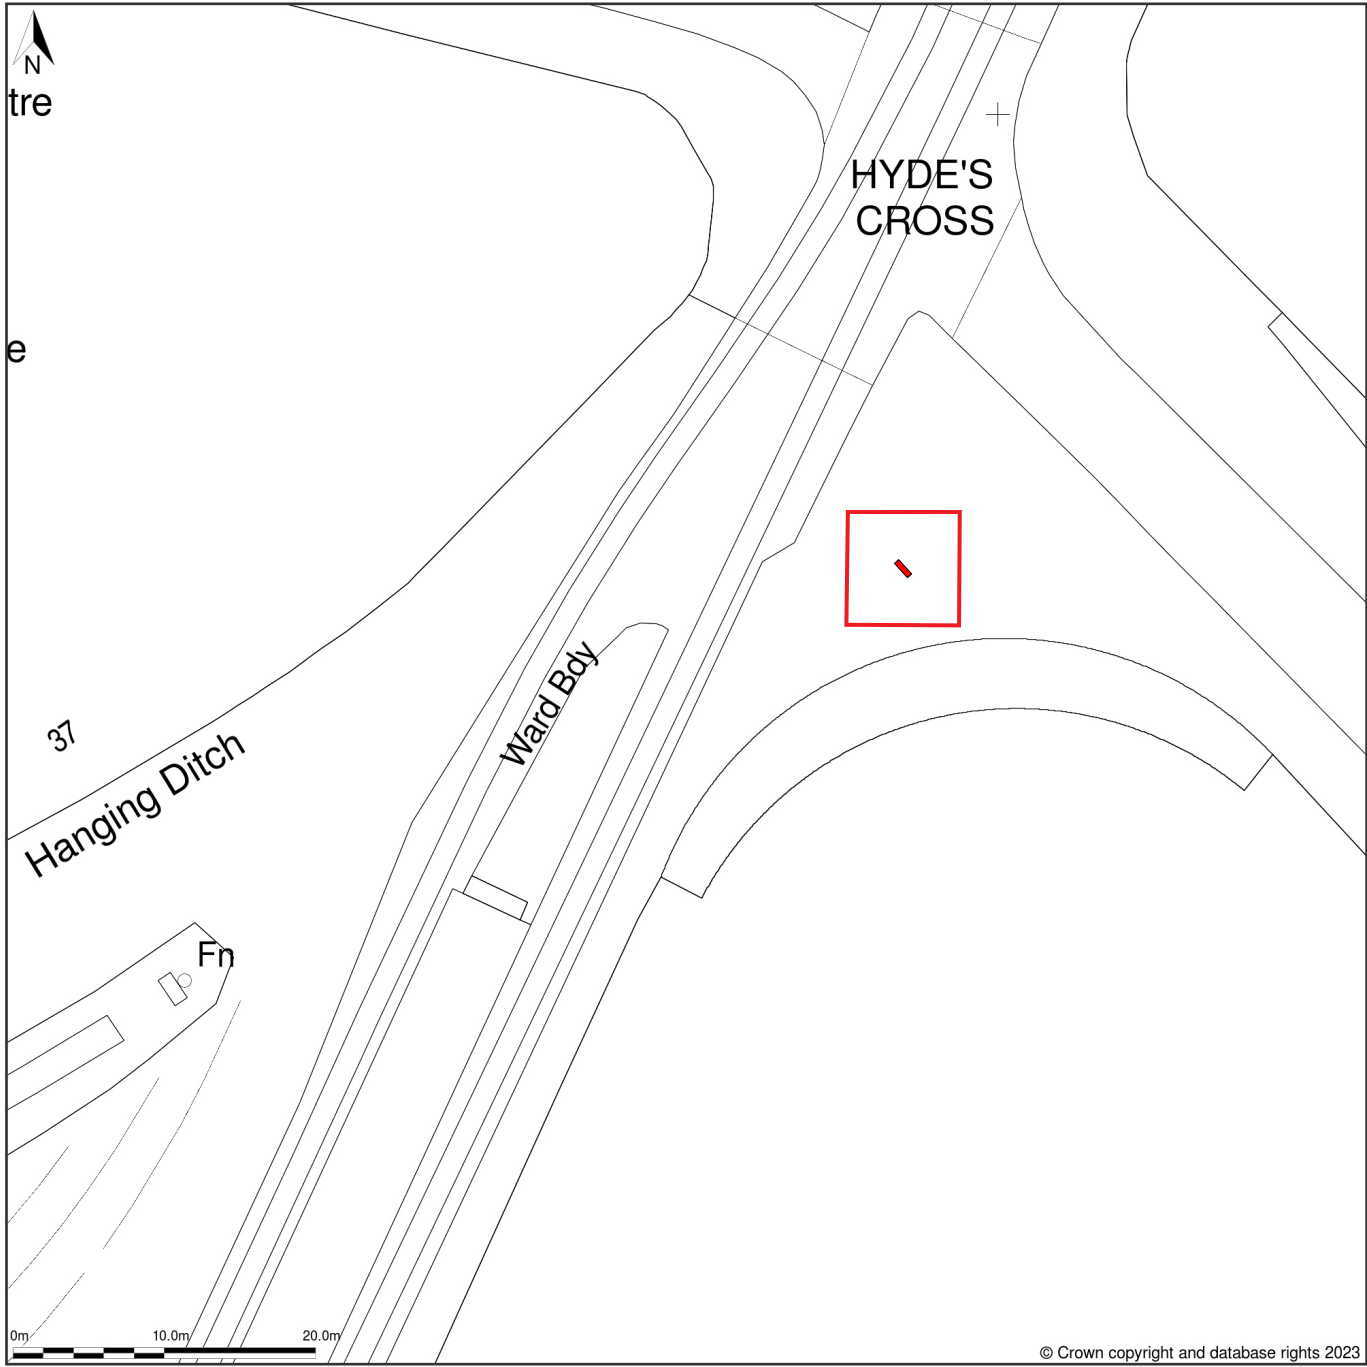

Proposed D6 Loop Digital Display
Site Location

Site Plan (also called a Block Plan) shows area bounded by: 383973.4, 398659.39, 384063.4, 398749.39 (at a scale of 1:500), OS Grid Ref: SJ84019870. The representation of a road, track or path is no evidence of a right of way. The representation of features as lines is no evidence of a property boundary.

Produced on 22nd Jun 2023 from the Ordnance Survey National Geographic Database and incorporating surveyed revision available at this date. Reproduction in whole or part is prohibited without the prior permission of Ordnance Survey. © Crown copyright 2023. Supplied by www.buyaplan.co.uk a licensed Ordnance Survey partner (100053143). Unique plan reference: #00829427-E1009E.

Ordnance Survey and the OS Symbol are registered trademarks of Ordnance Survey, the national mapping agency of Great Britain. Buy A Plan logo, pdf design and the www.buyaplan.co.uk website are Copyright © Passinc Ltd 2023.



Site:
Exchange Square,
North East Corner M4 3TR

Proposal:
Proposed D6 Loop Digital Display

Dwg:
Site Plan

Date:
27/06/2023

Dwg. No:
PY4530-005B

Scale 1:500@A3
0m 10m 20m 30m 40m