






EXISTING FRONT ELEVATION

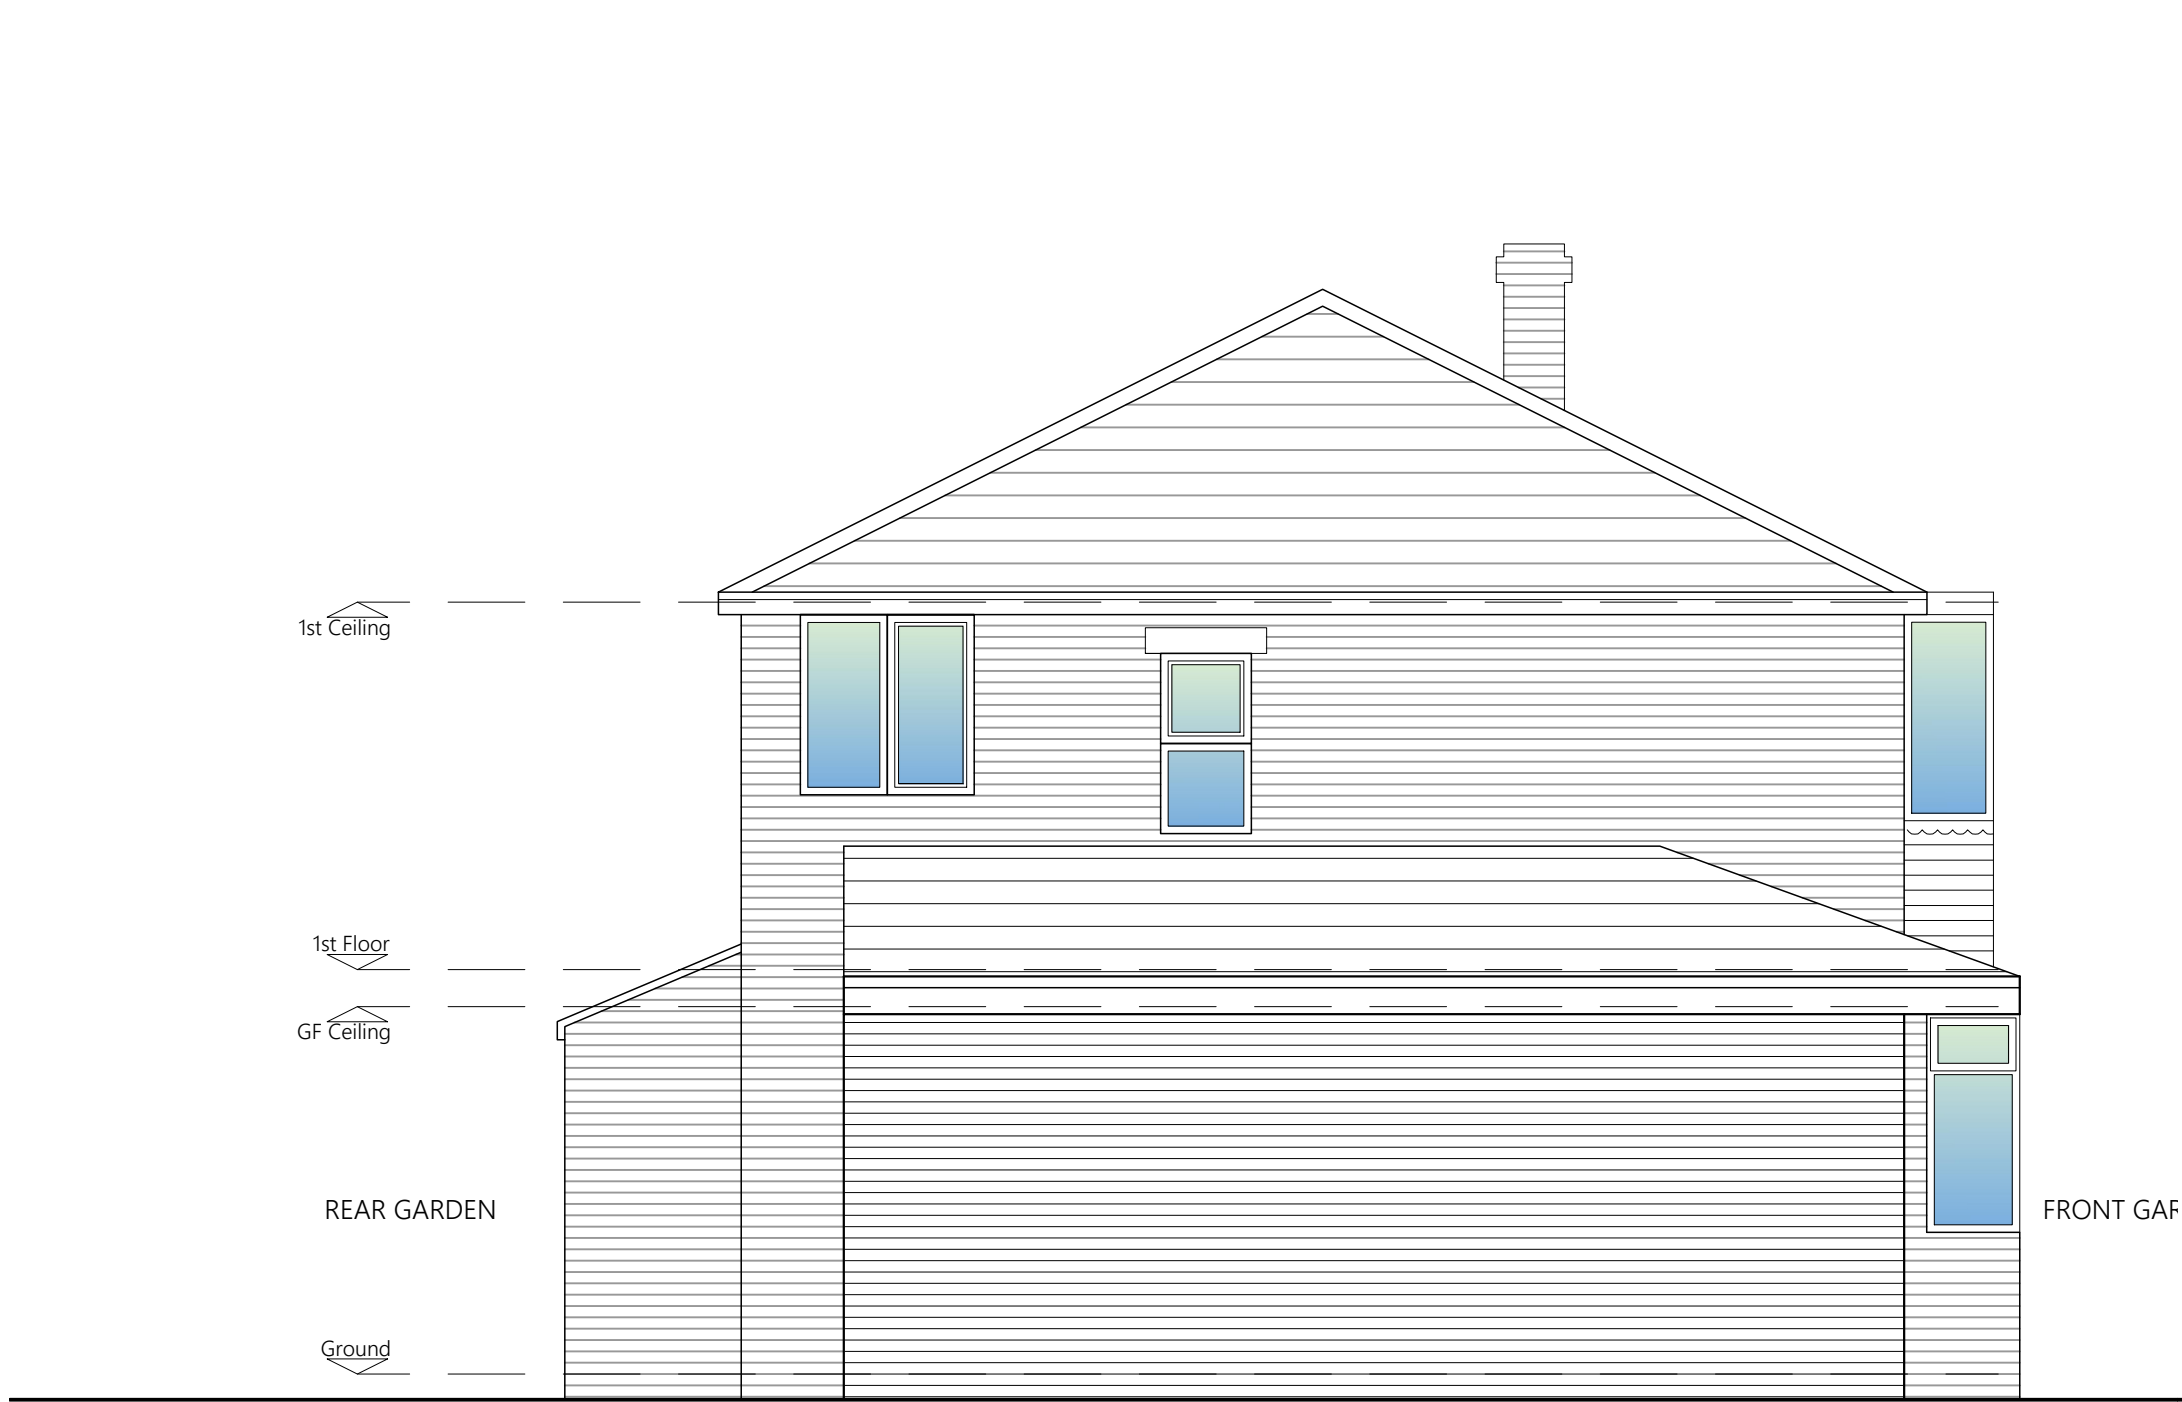


EXISTING SIDE ELEVATION

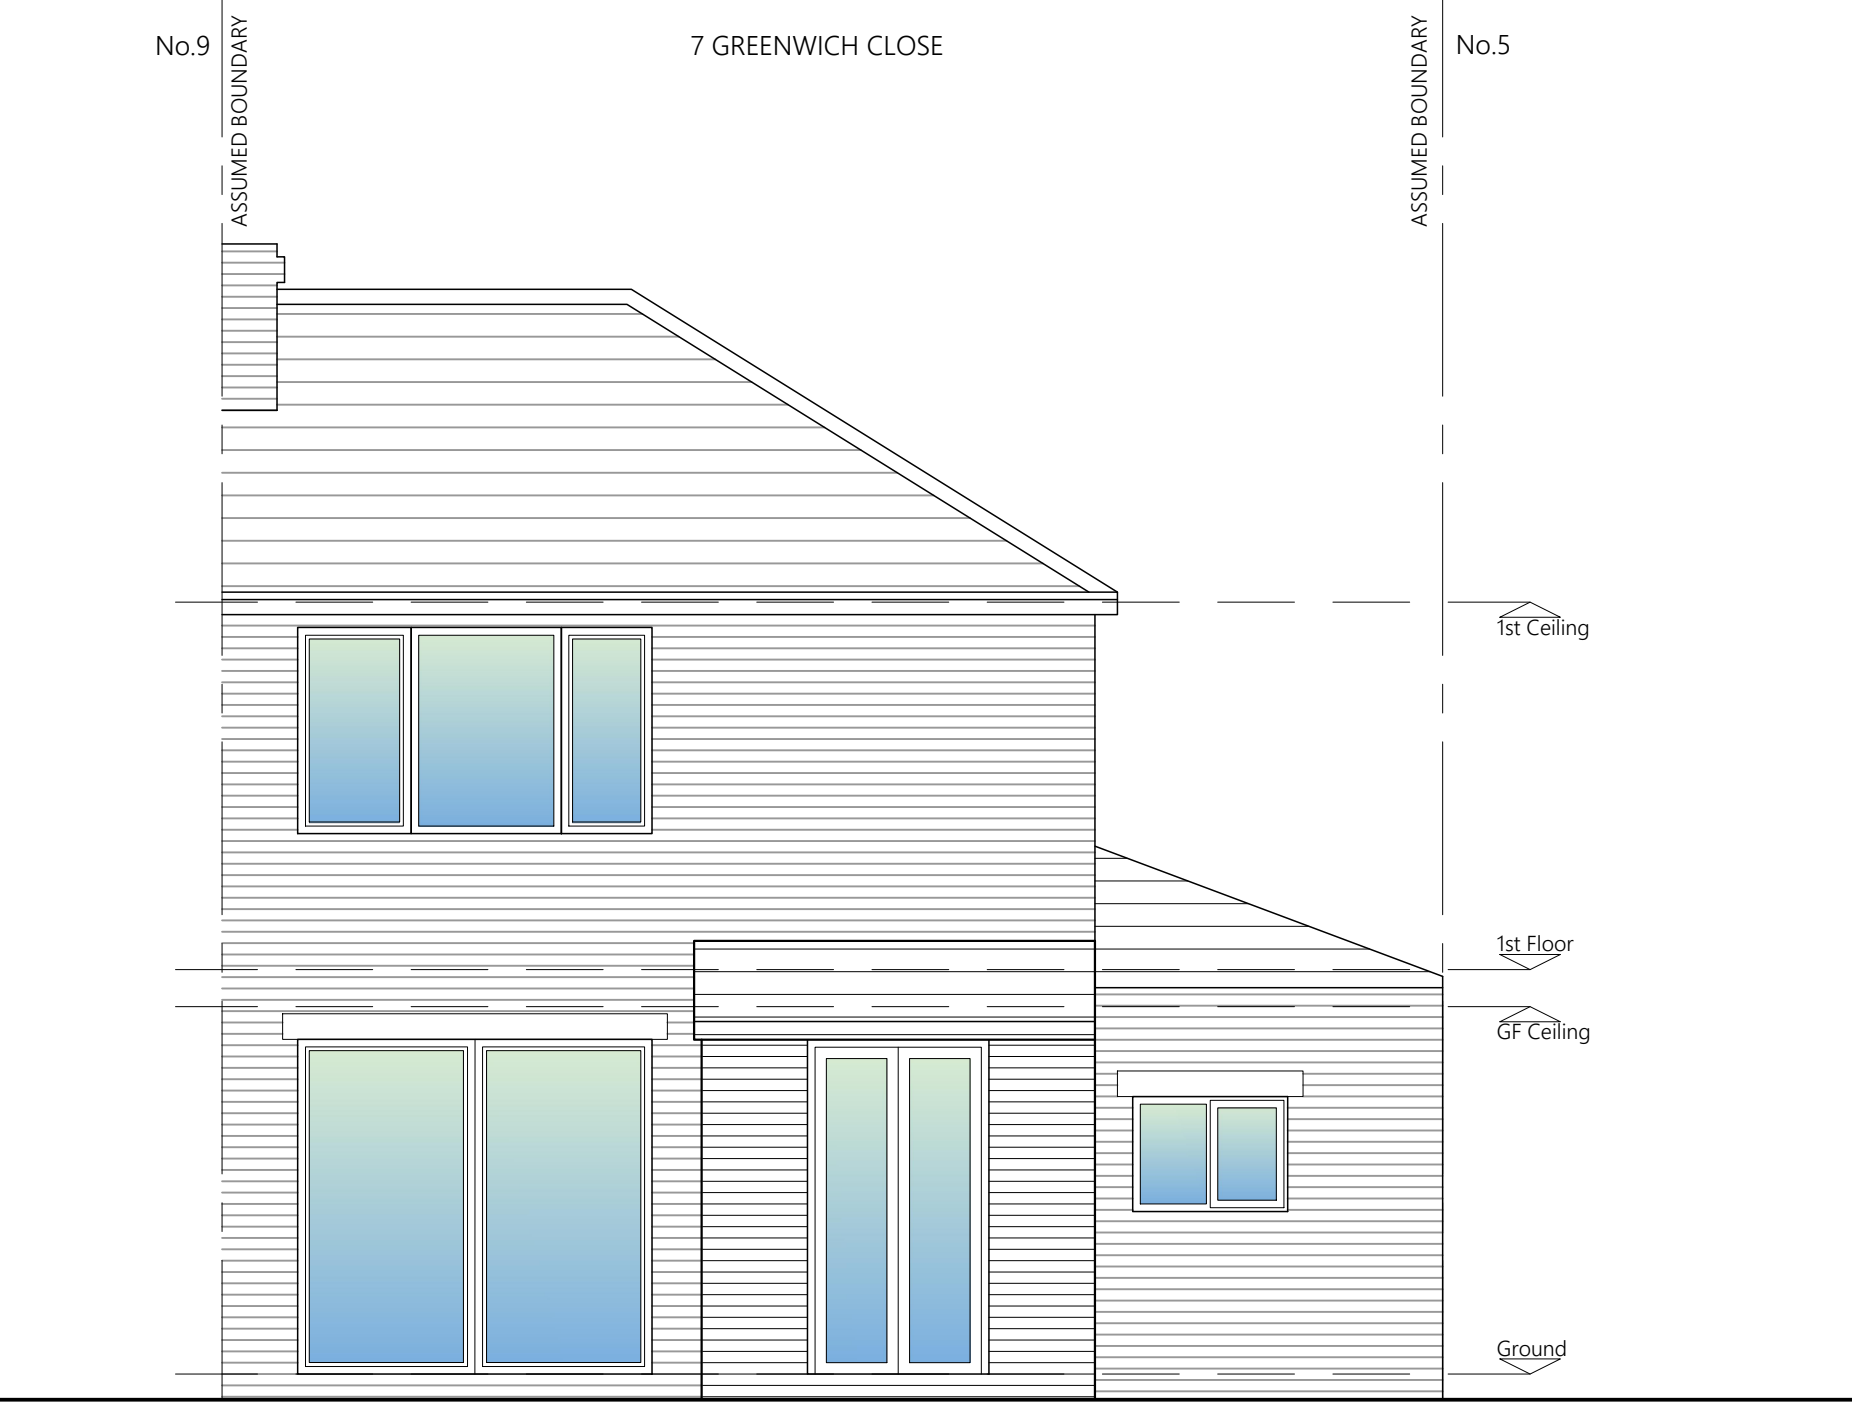


EXISTING REAR ELEVATION

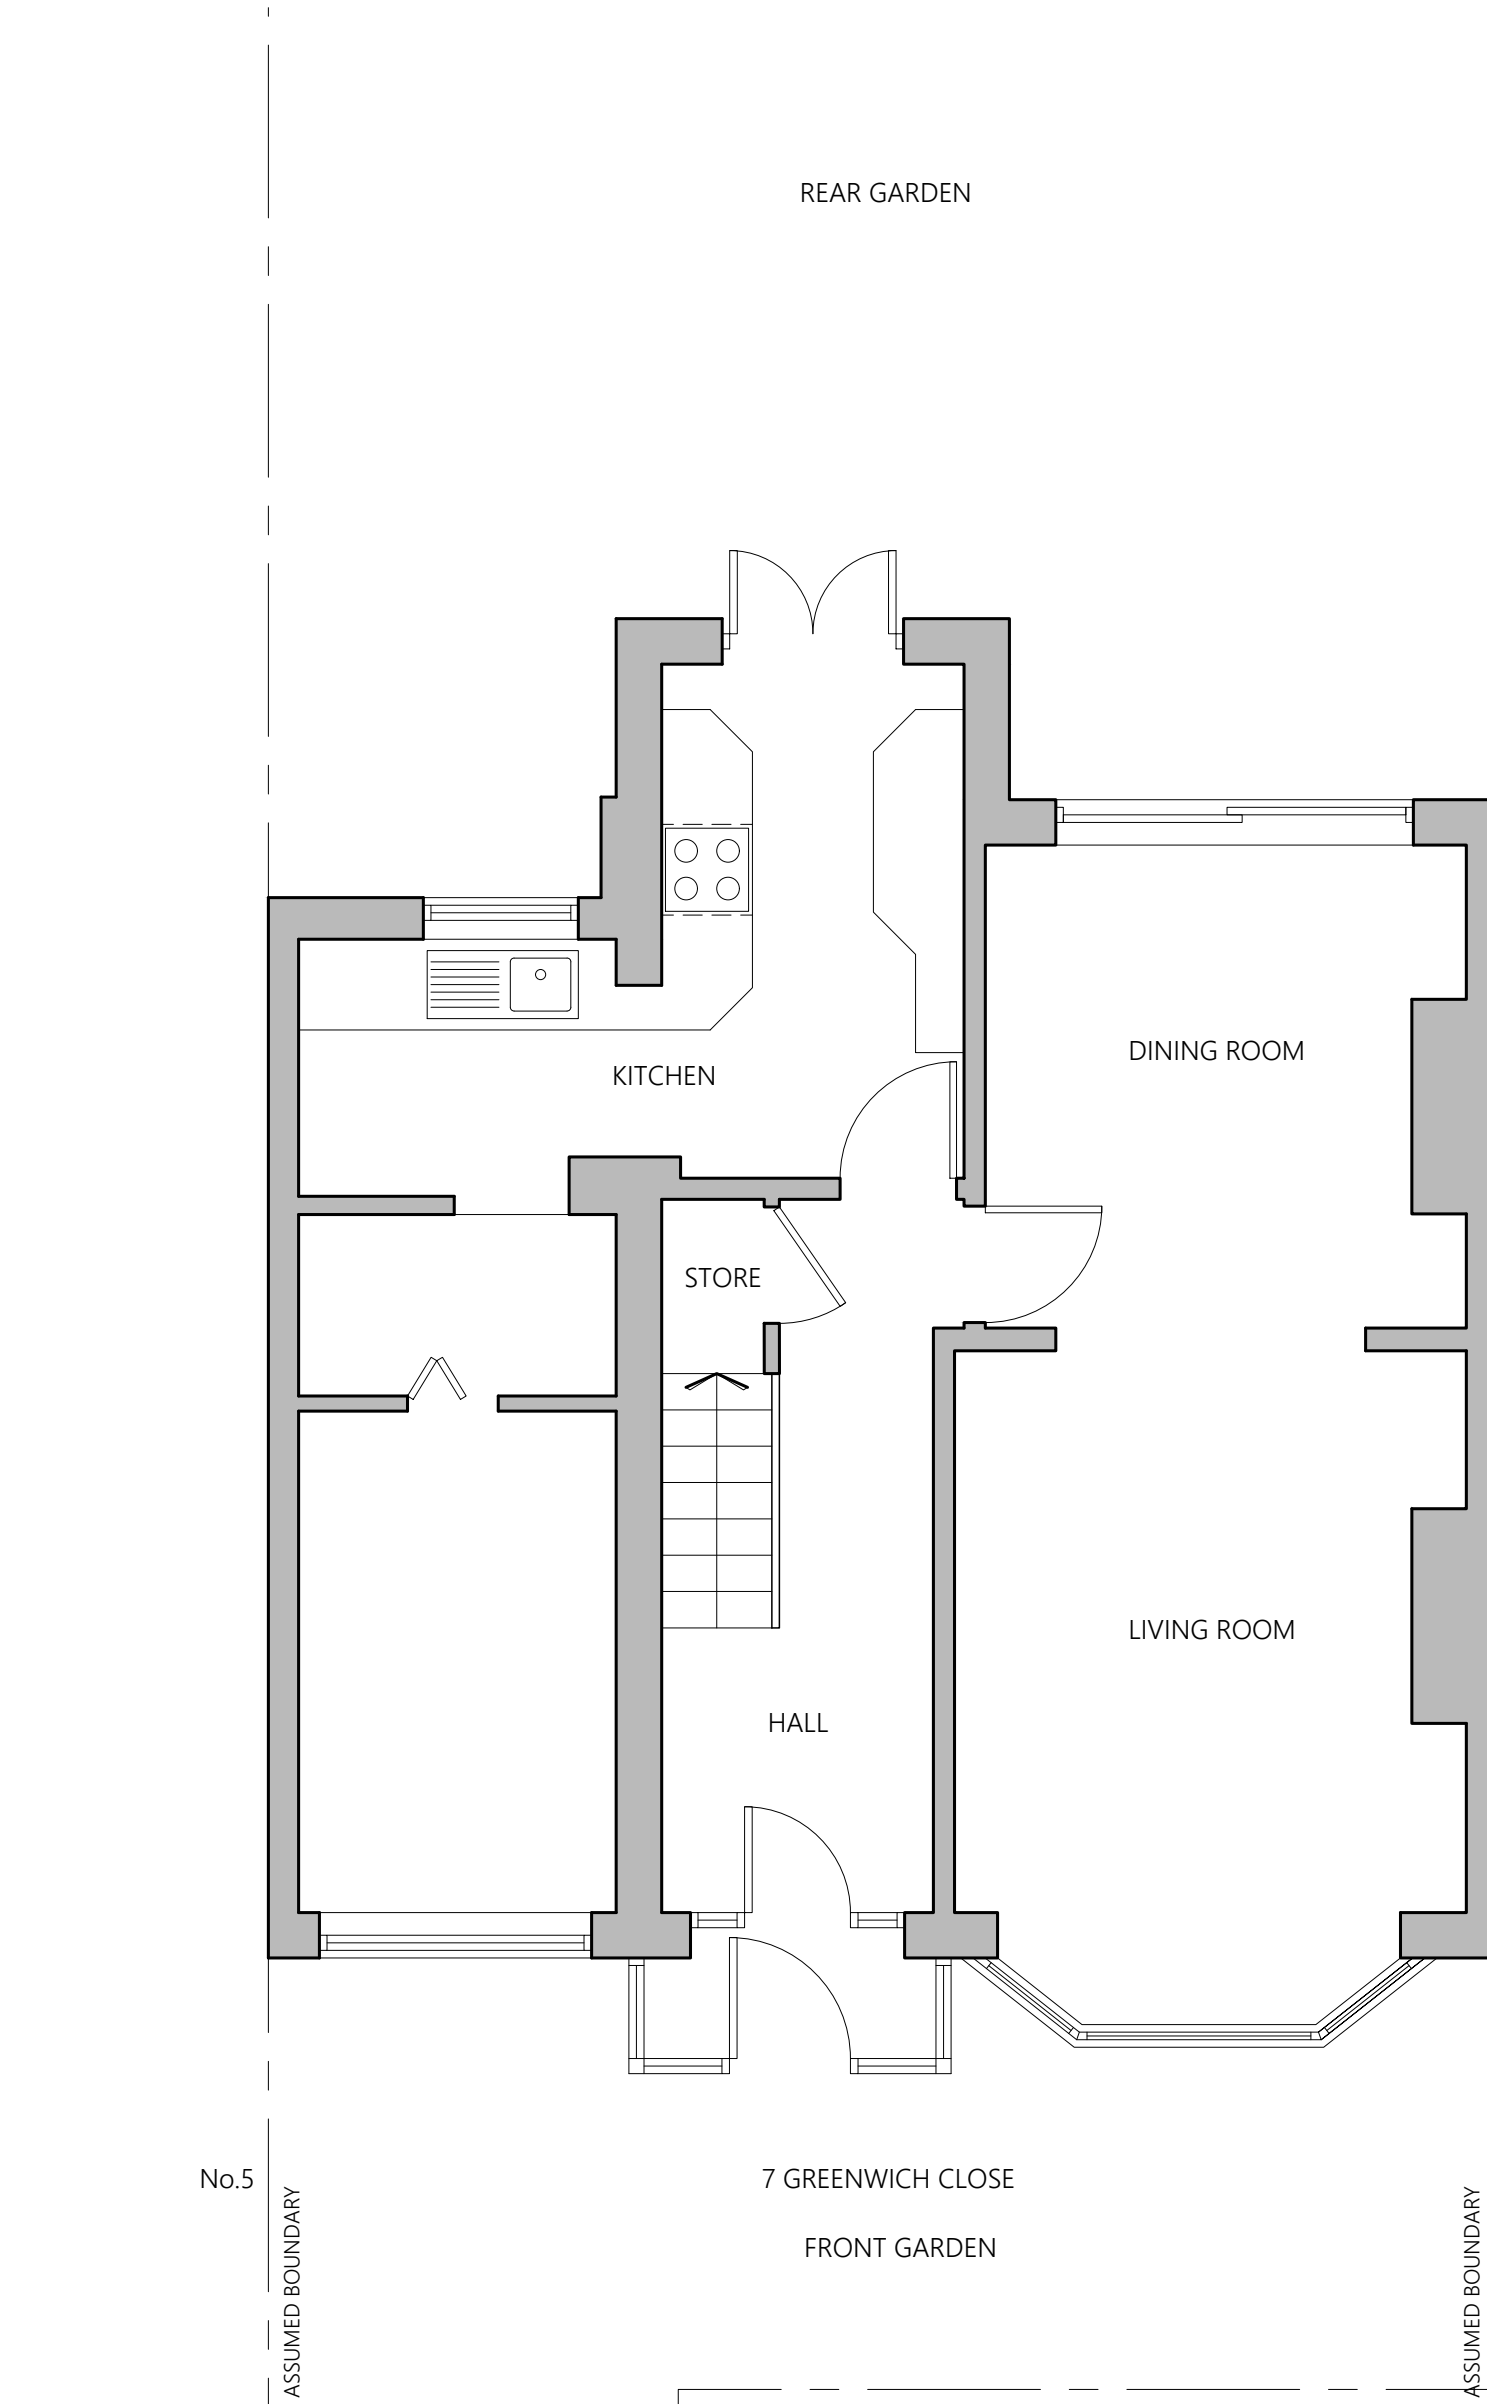


EXISTING GROUND FLOOR PLAN

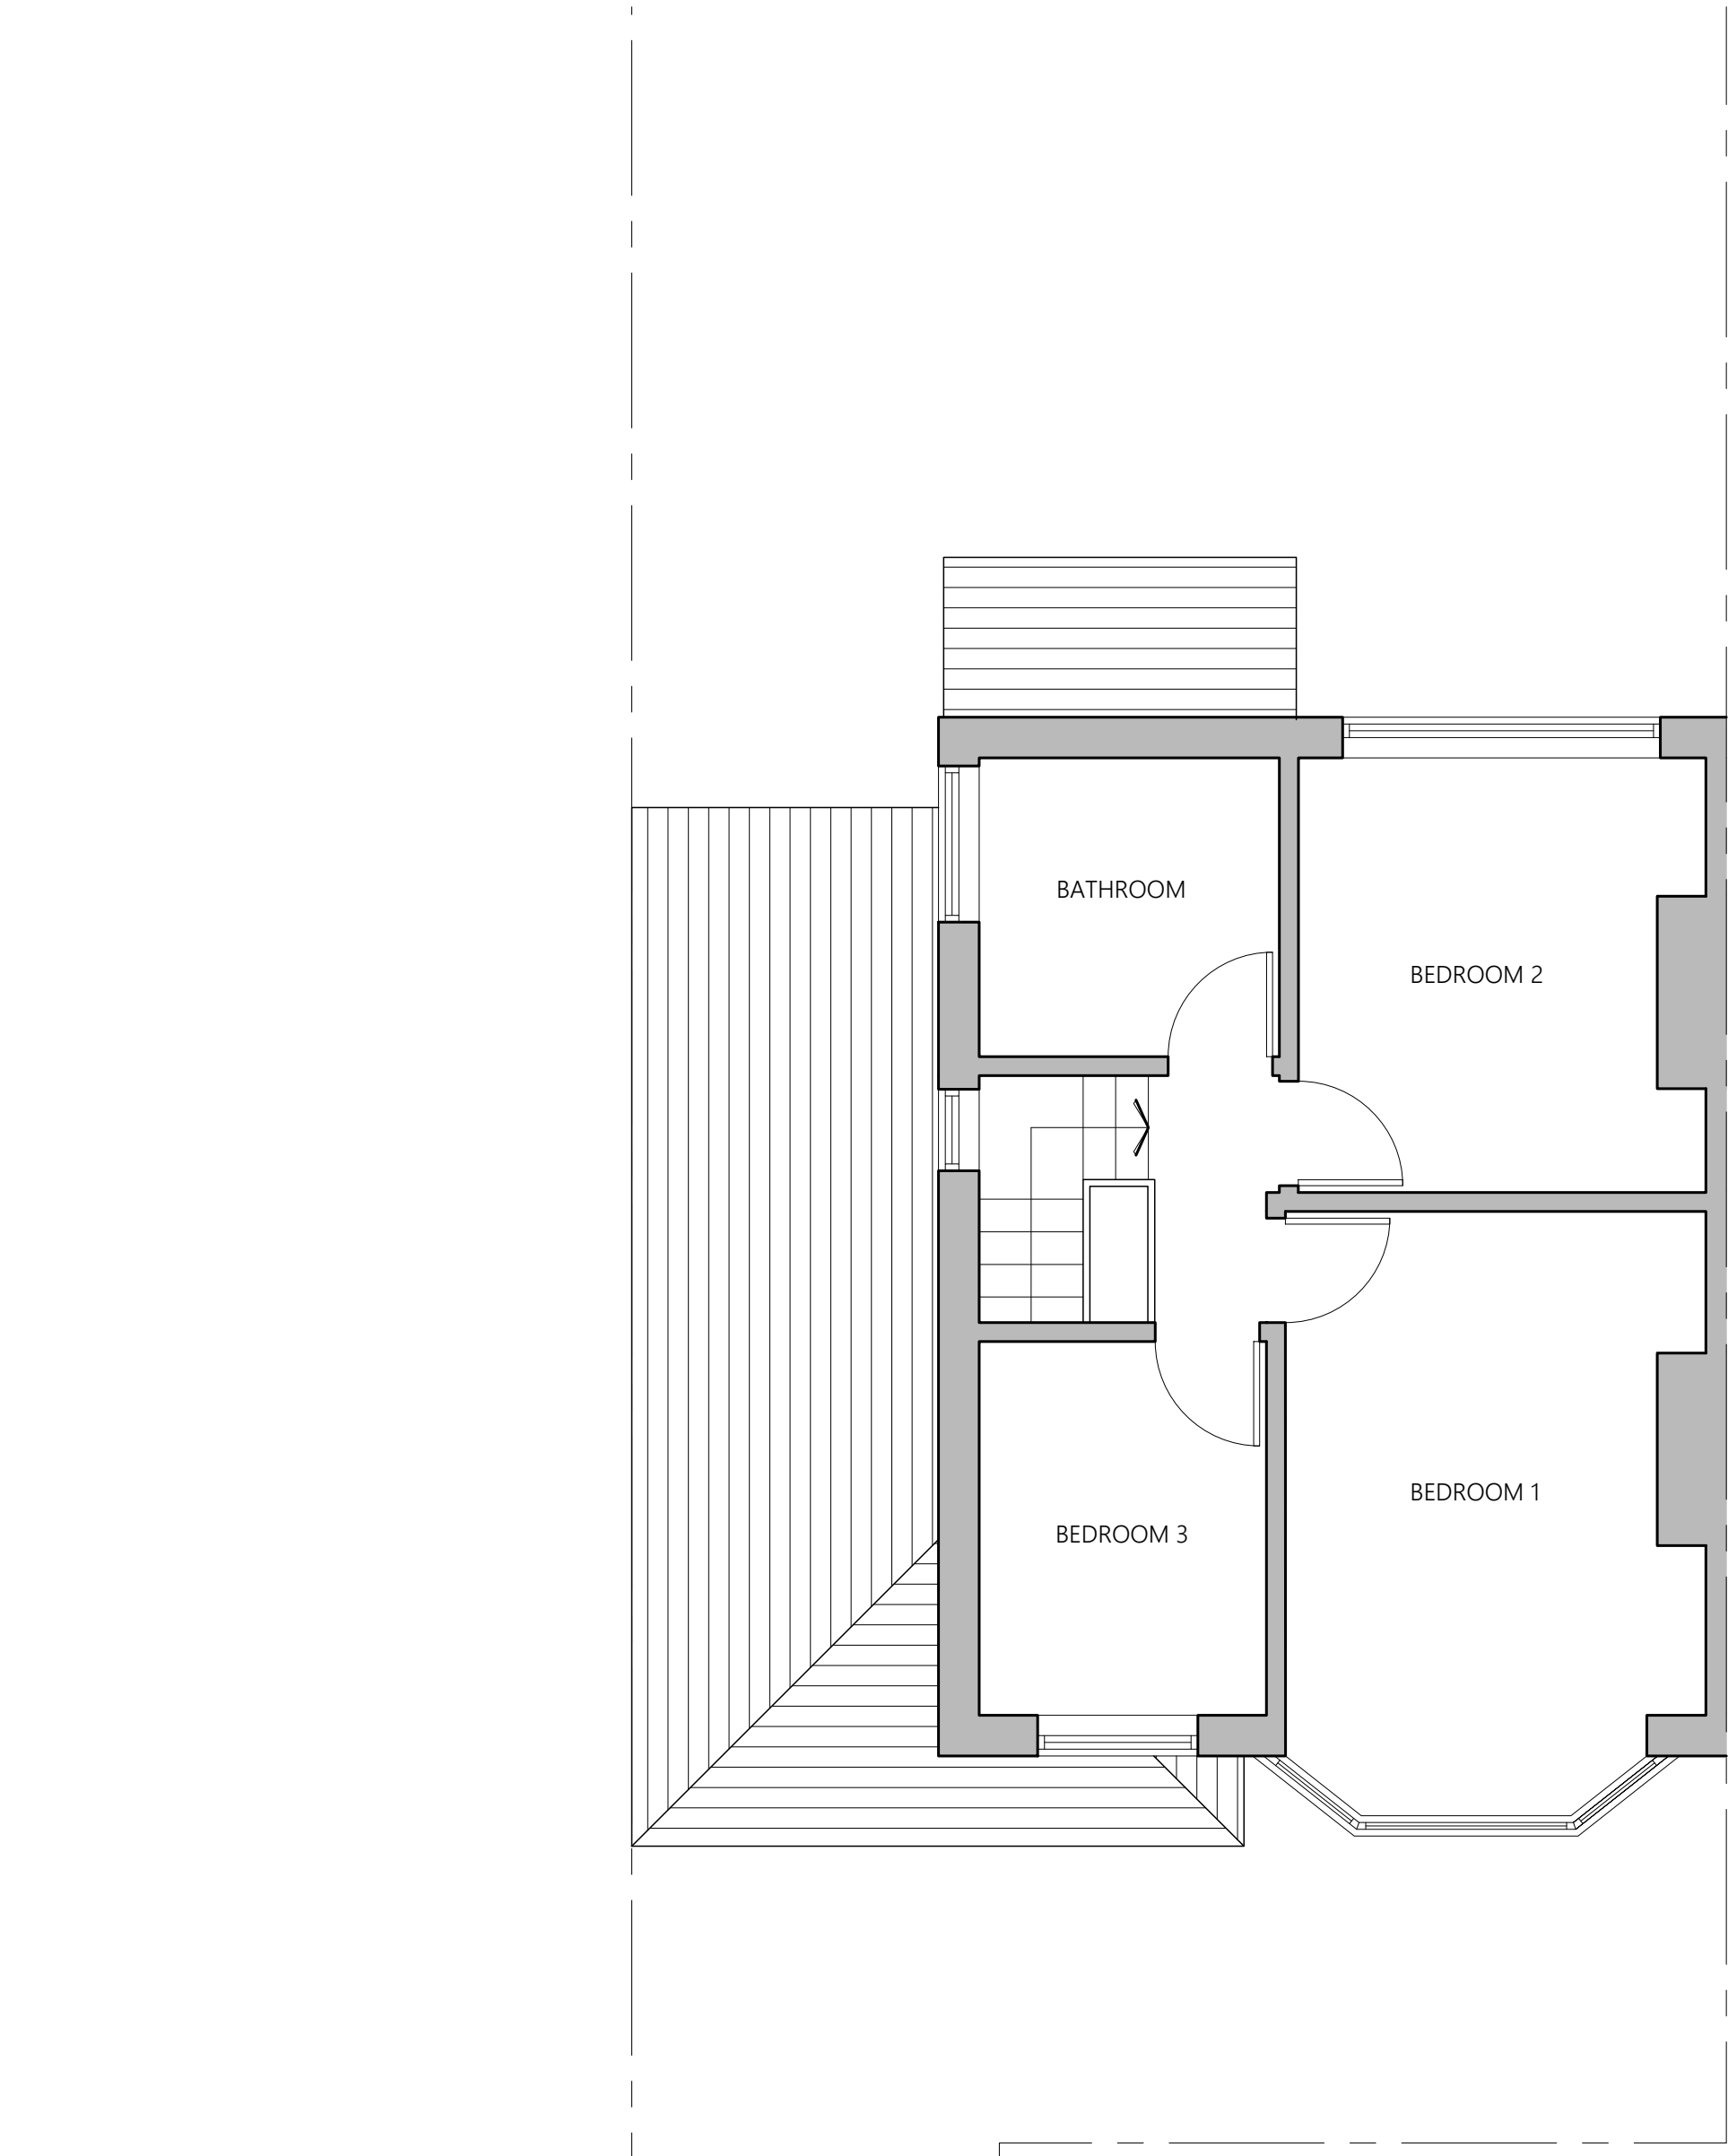

EXISTING FIRST FLOOR PLAN

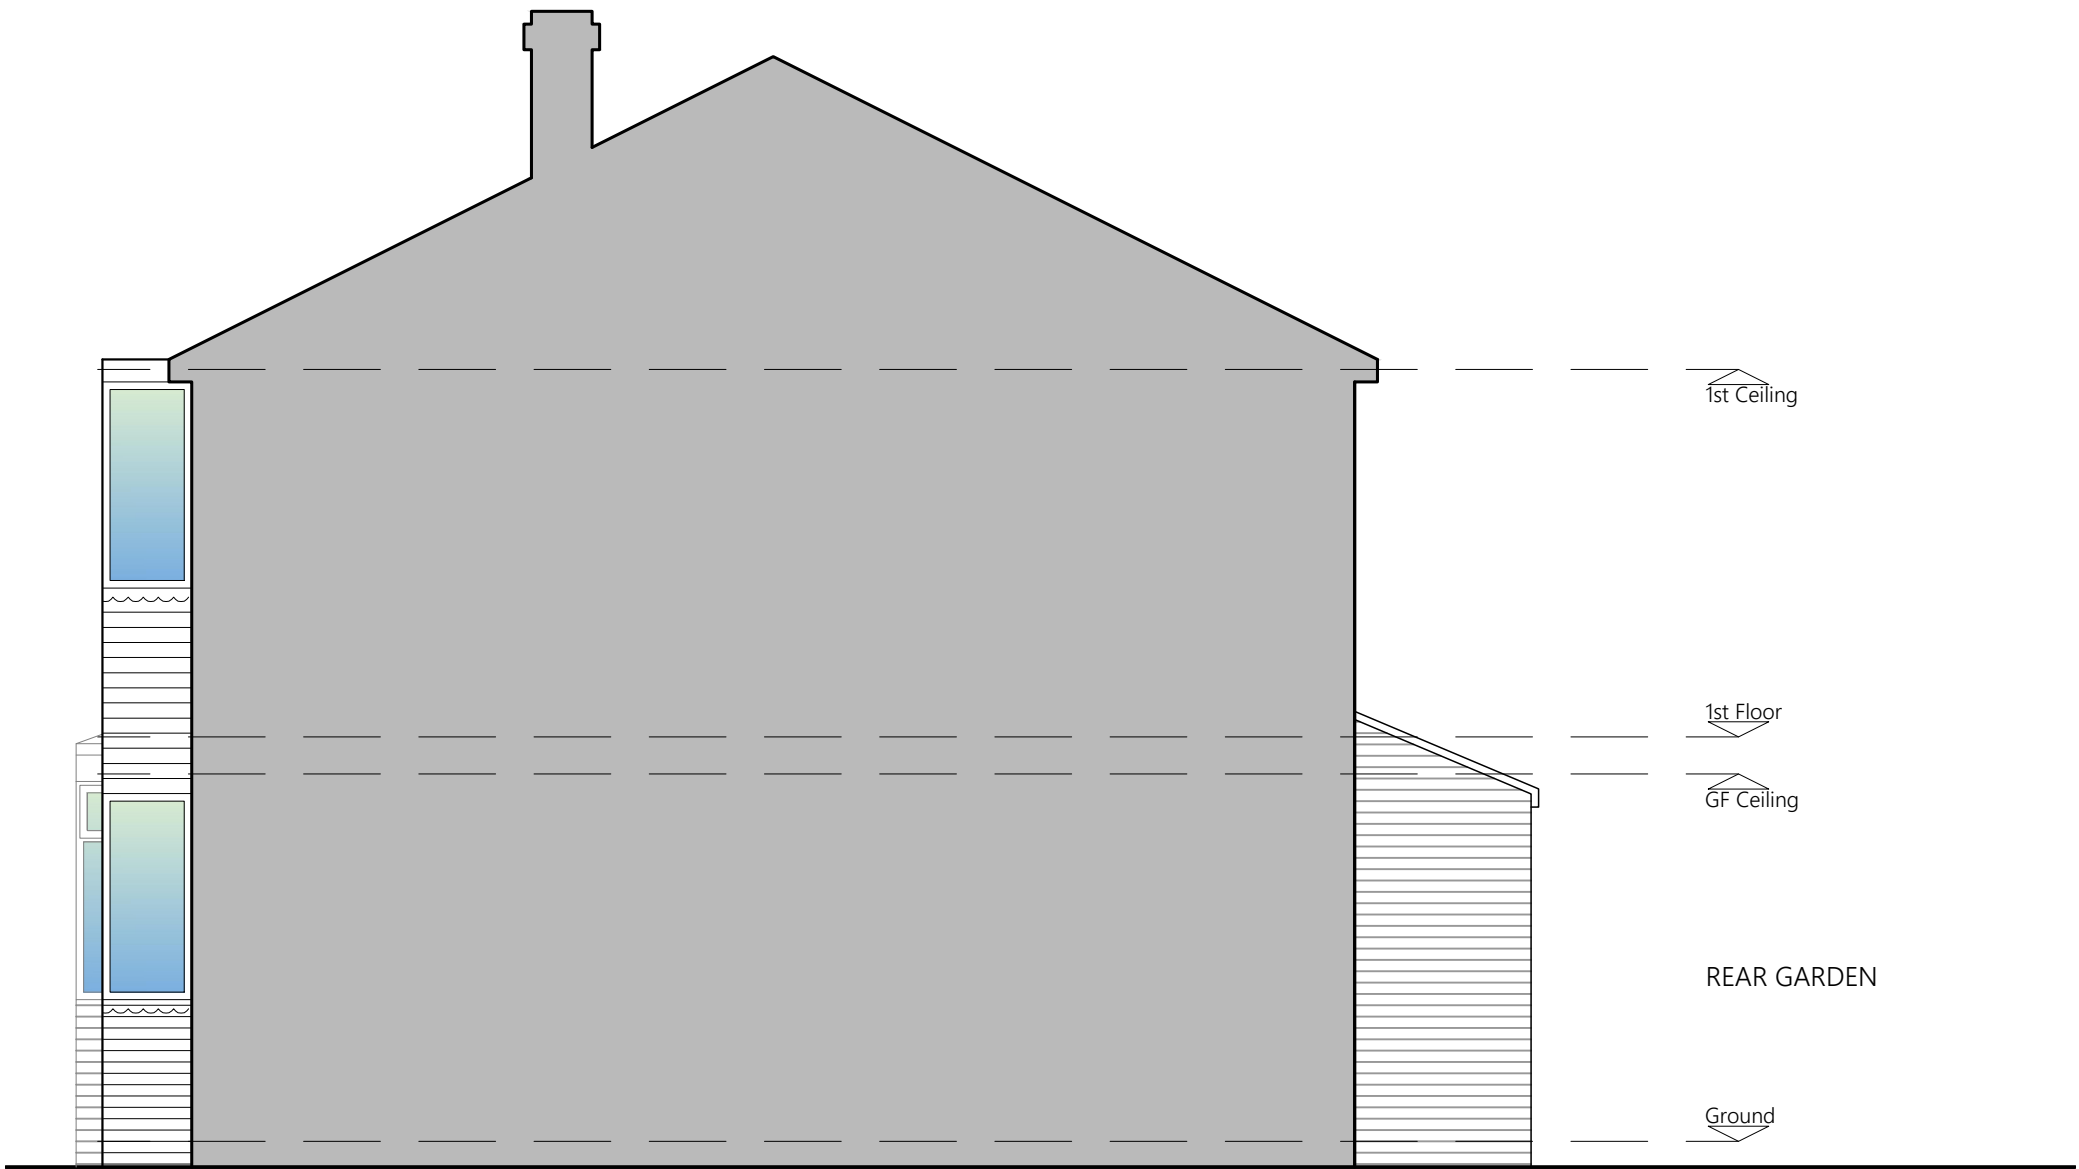

EXISTING SIDE ELEVATION

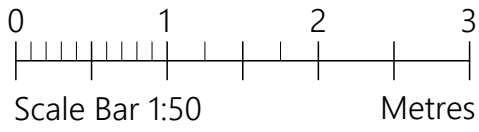

PROJECT	7 Greenwich Close Manchester M40 1NH		
CLIENT	A Payne		
STATUS	Information		
DRAWING	Existing Plans & Elevations		
DWG No.	2319-02	REV	A
SCALE	1:50@A1	DATE	June '23
AGB CAD SERVICES			
website: www.agbcad.co.uk email: info@agbcad.co.uk telephone: 07912 090 125 DO NOT SCALE FROM THIS DRAWING			