



GARDEN

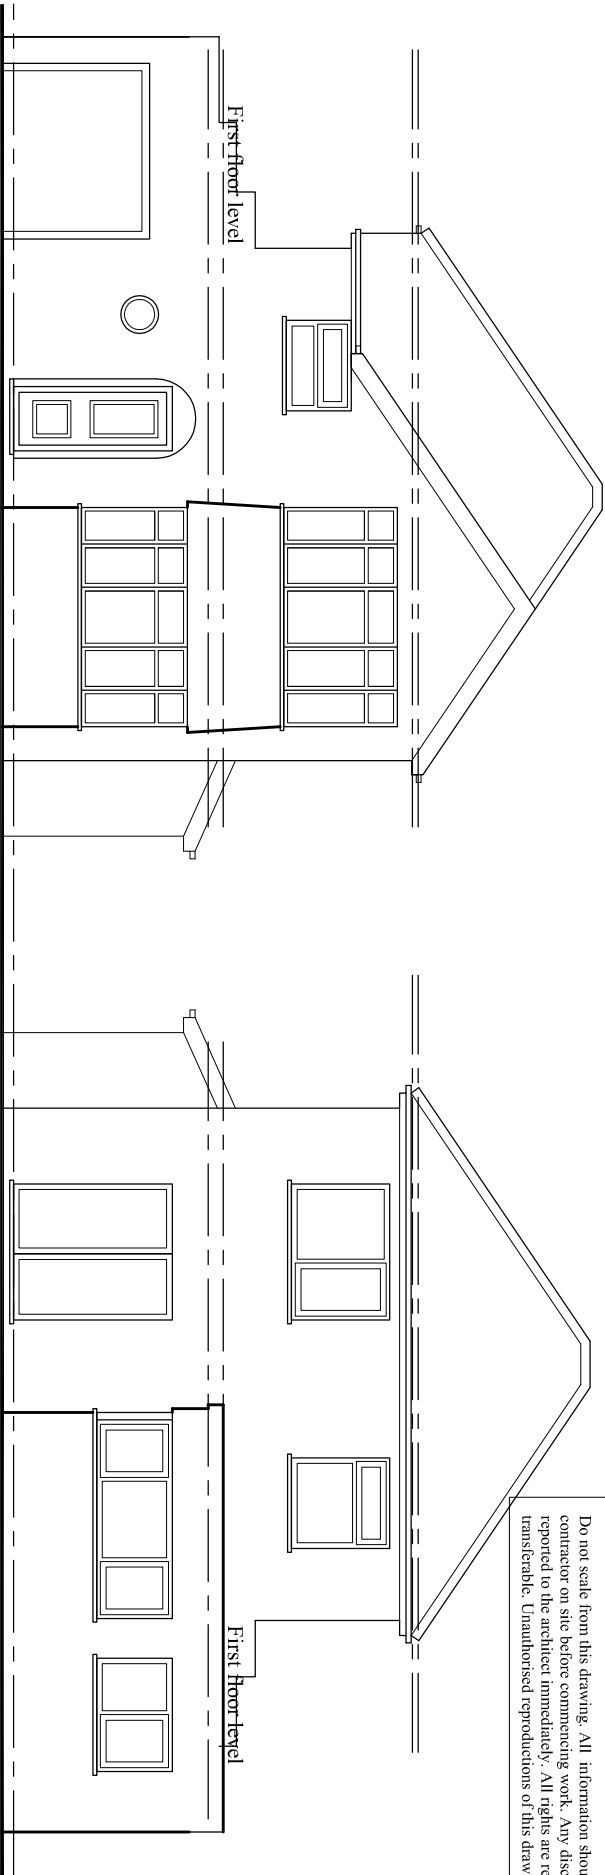


EXISTING FRONT ELEVATION

EXISTING REAR ELEVATION

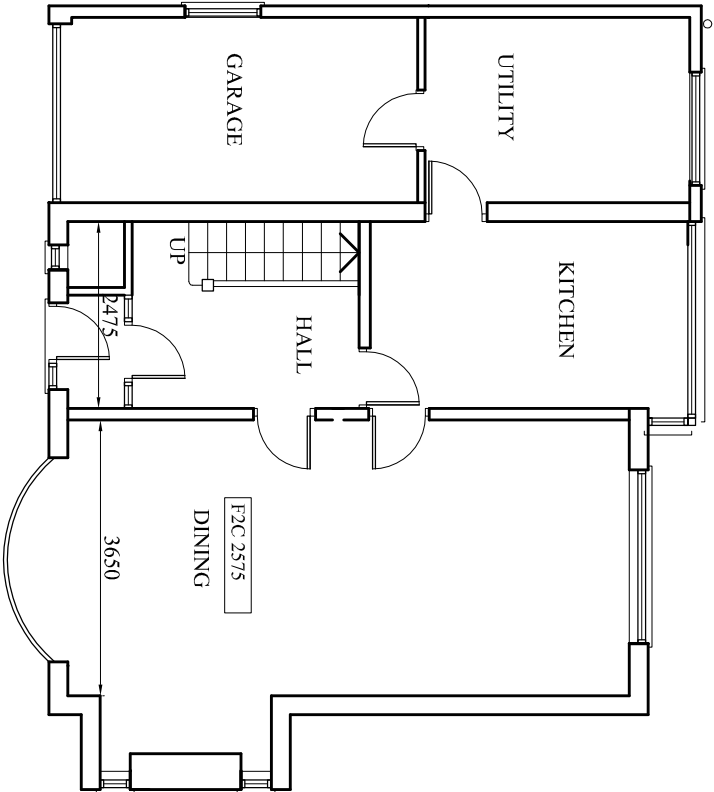

EXISTING GROUND FLOOR PLAN

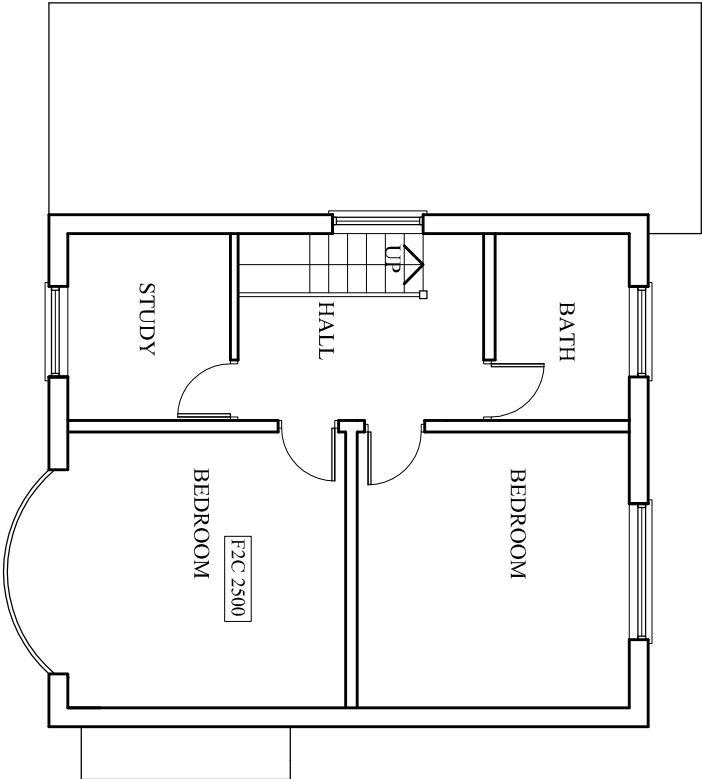

EXISTING FIRST FLOOR PLAN

PROJECT
143 Victoria Avenue,
Blackley

CLIENT
Mr. Mahmood Akhtar

DRAWING TITLE
Existing Floor Plan

JOB No DRAWING No
NA-P02

SCALE DATE REVISION
1:100@A3 Apr. 2023 -

t: 0782 895 3405

e: niamat@hotmail.co.uk